


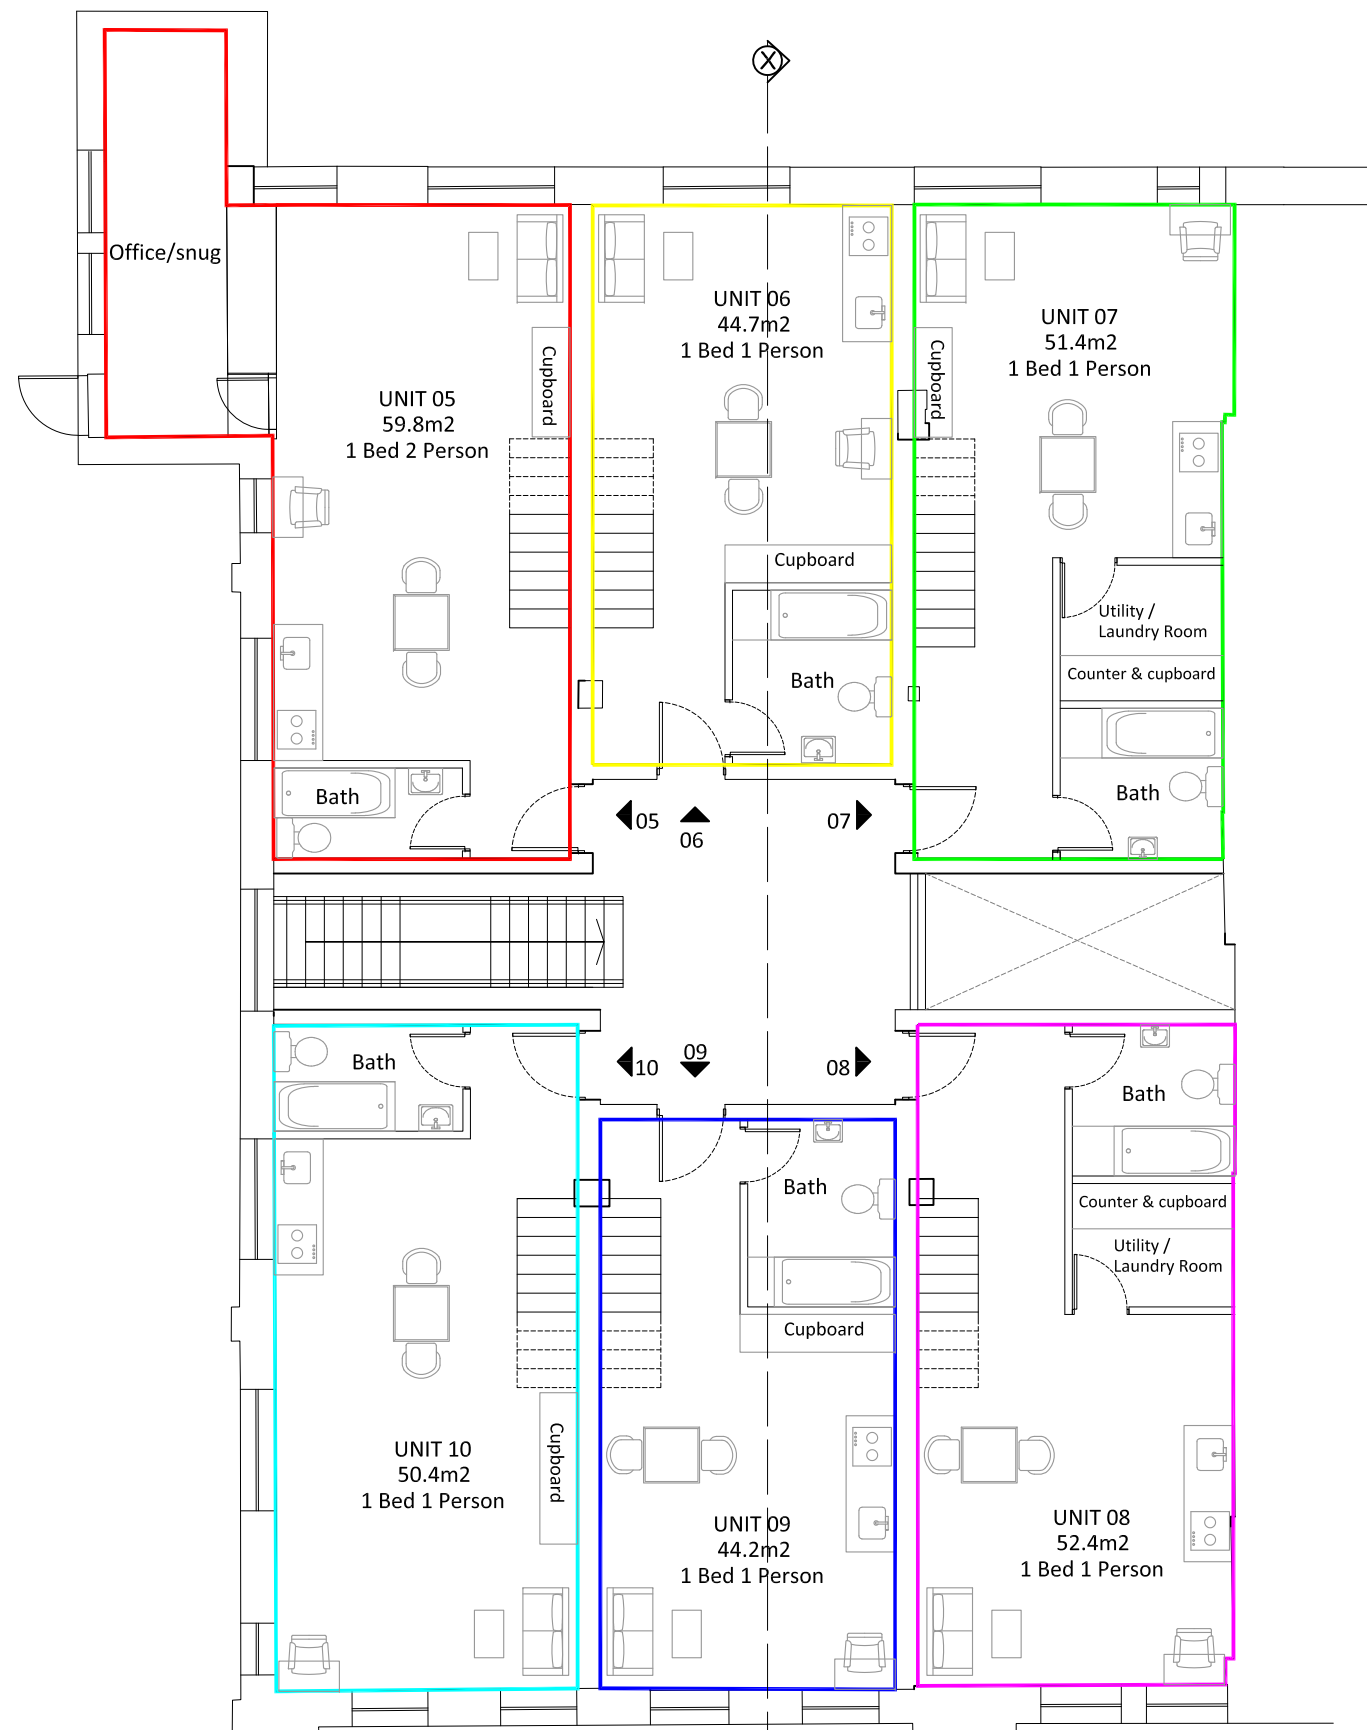

First Floor Plan - As Proposed

'All external windows to have clear glazing unless otherwise specified'



Project 92 AUDLEY STREET READING RG30 1BS	
Drawing PROPOSED FIRST FLOOR PLAN	
Dwg No. 105	Date JULY 2025
Scale @ A3 1:100	