


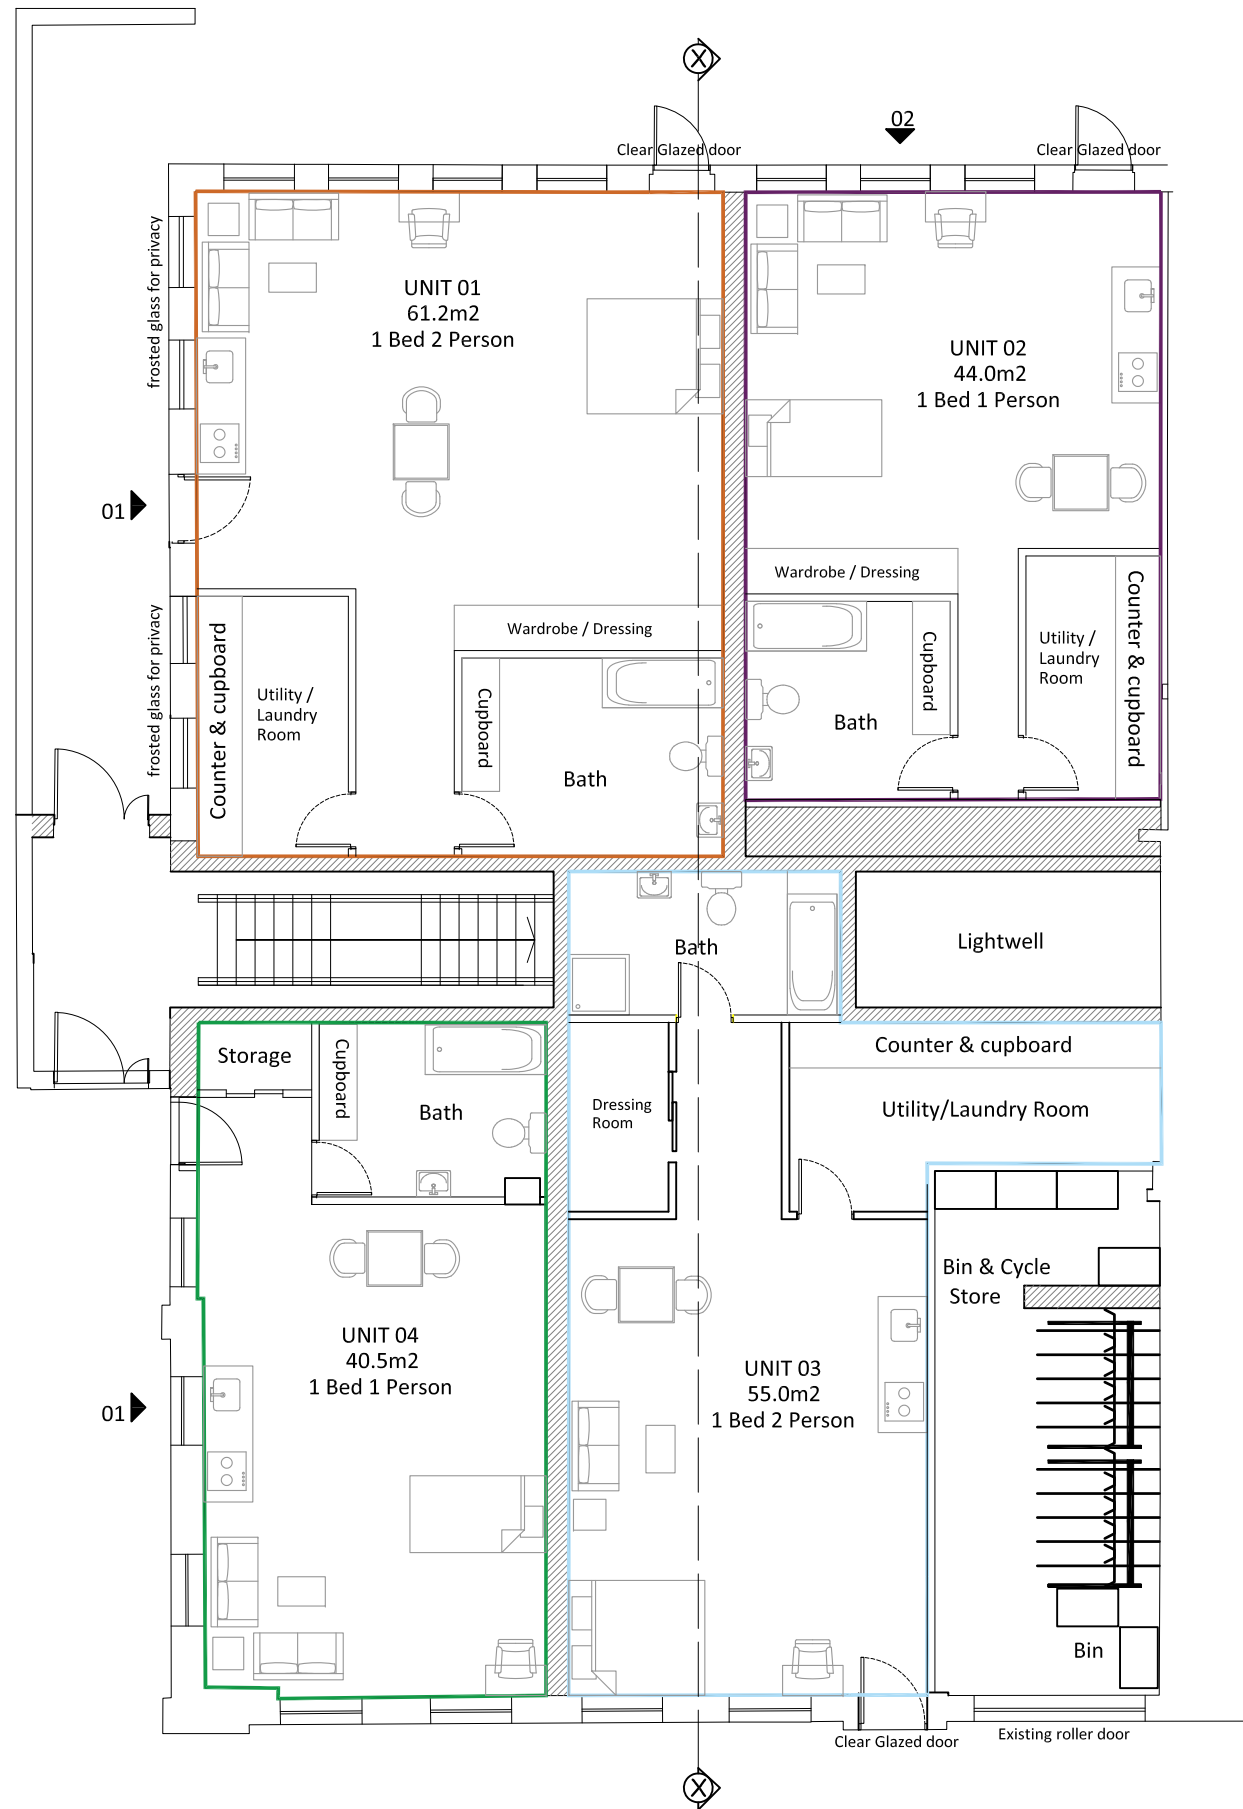

Ground Floor Plan - As Proposed

'All external windows to have clear glazing unless otherwise specified'



Project

92 AUDLEY STREET
READING RG30 1BS

Drawing

PROPOSED GROUND FLOOR PLAN

Dwg No.

104

Date

JULY 2025

Scale @ A3

1:100

