




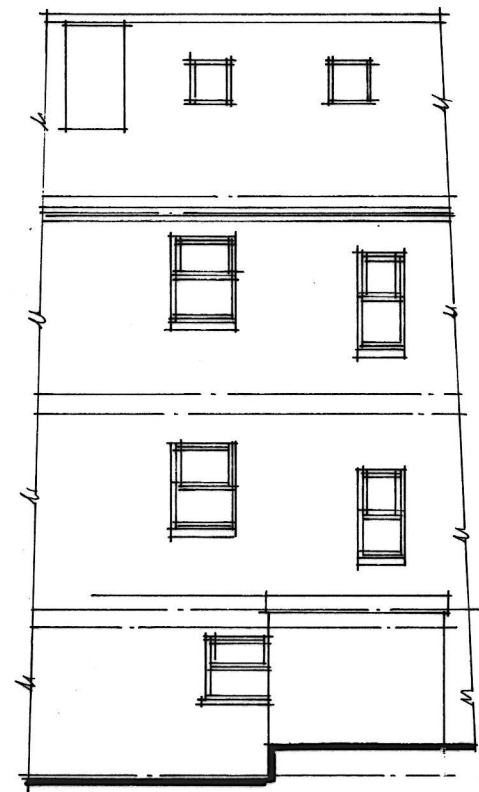


Rear Elevation Scale 1:100

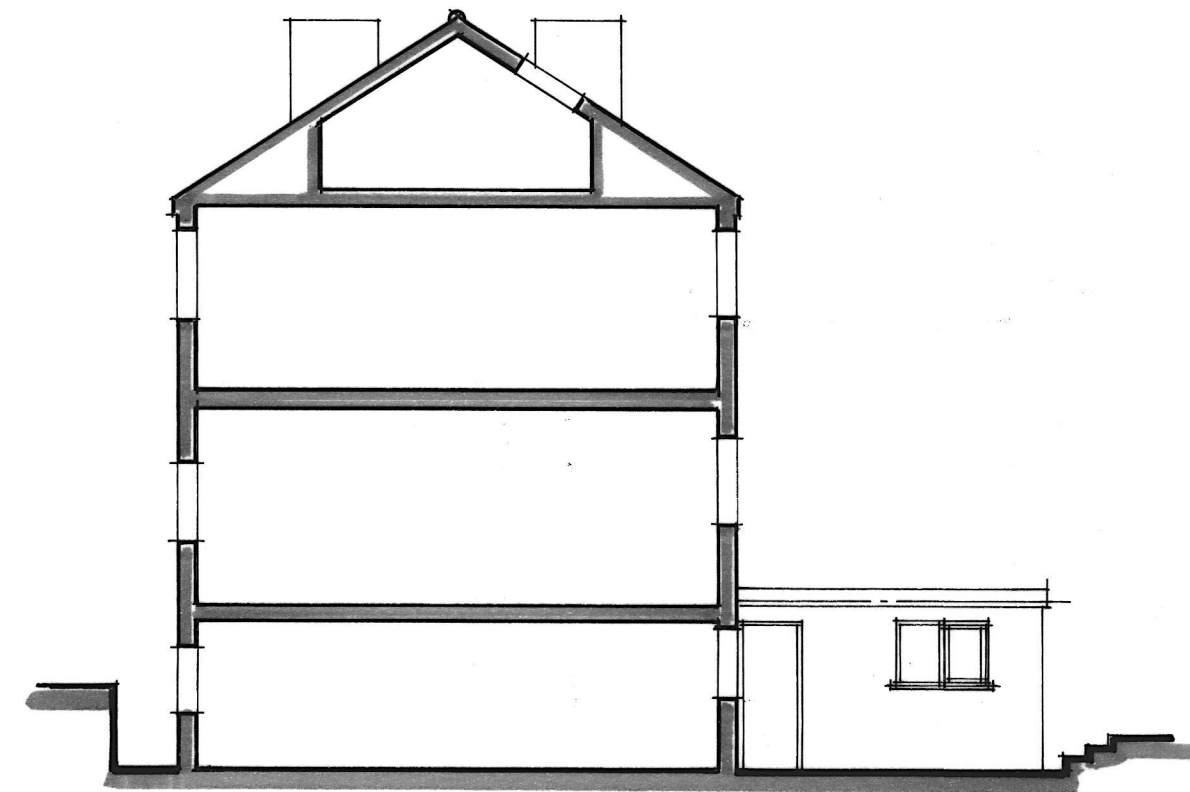


Flank Elevation

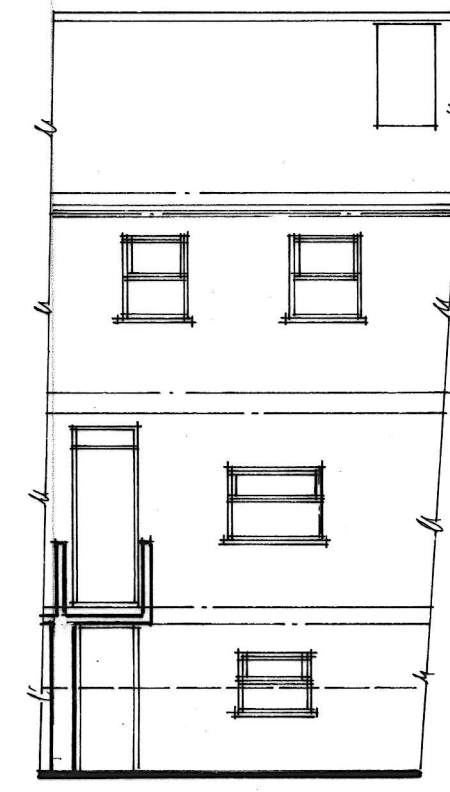


Front Elevation

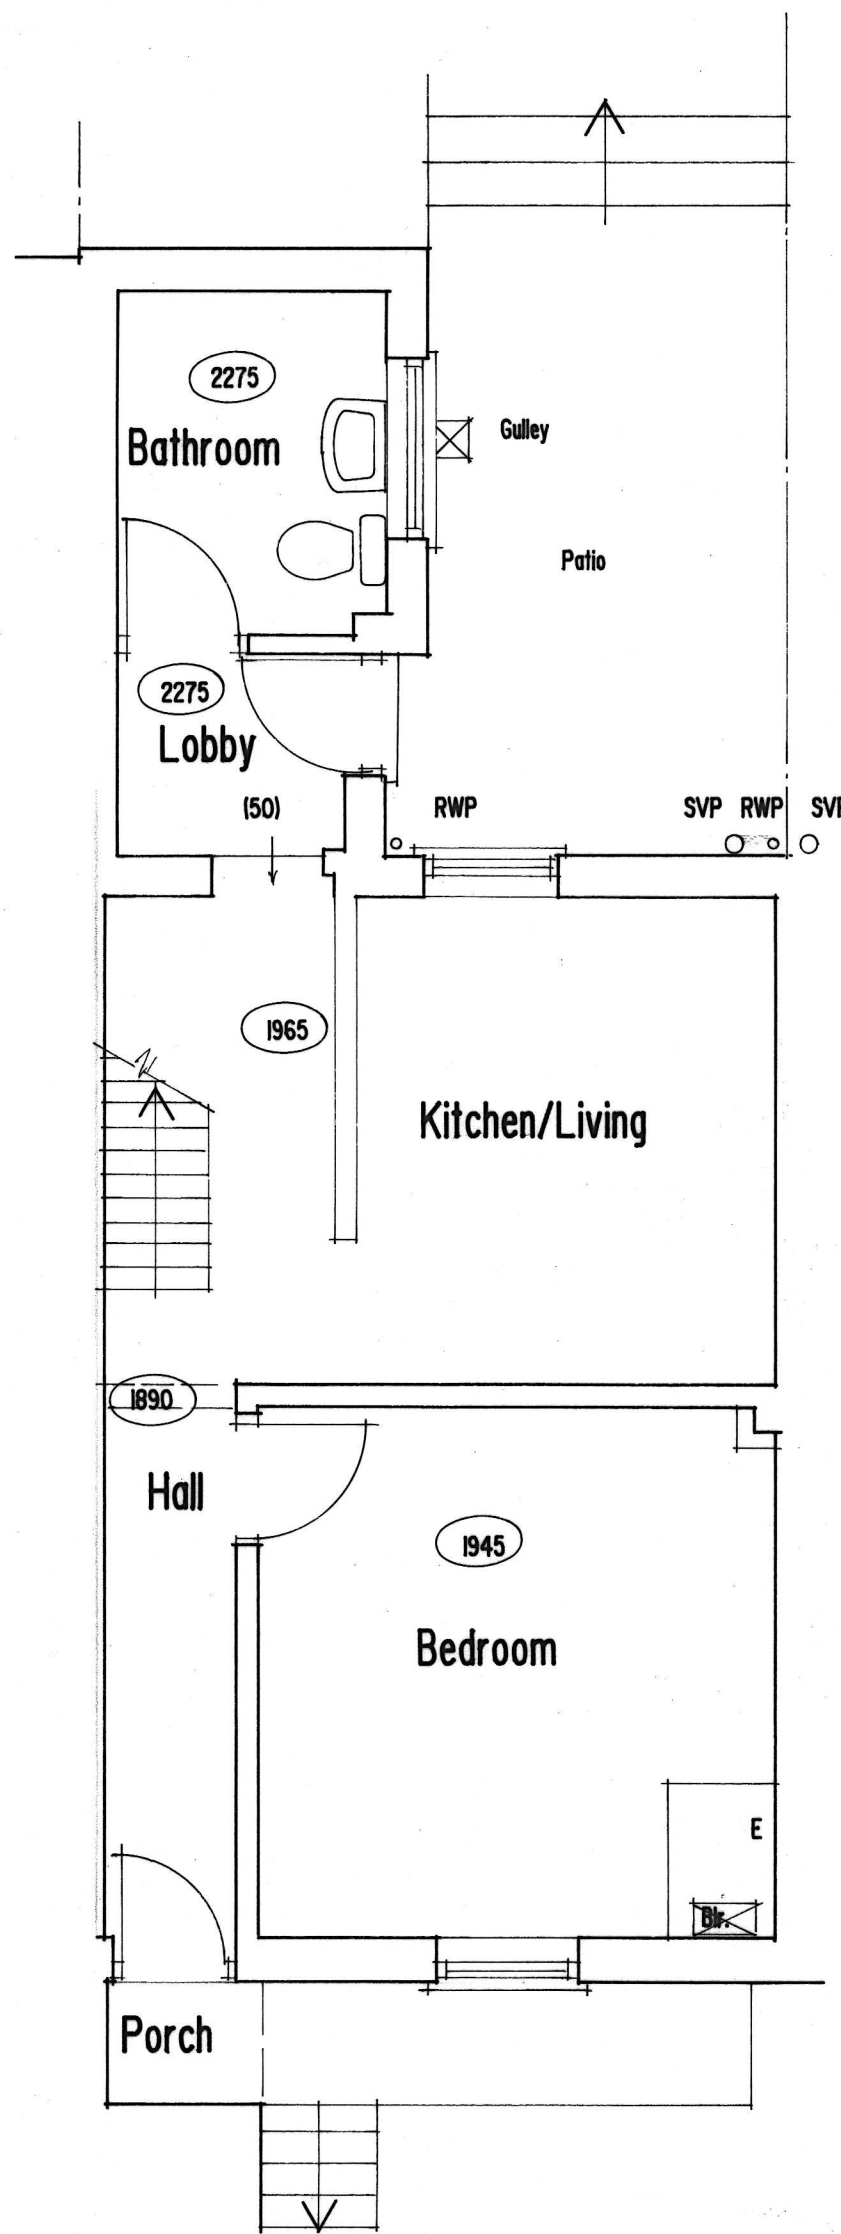


Basement Level Plan Scale 1:50

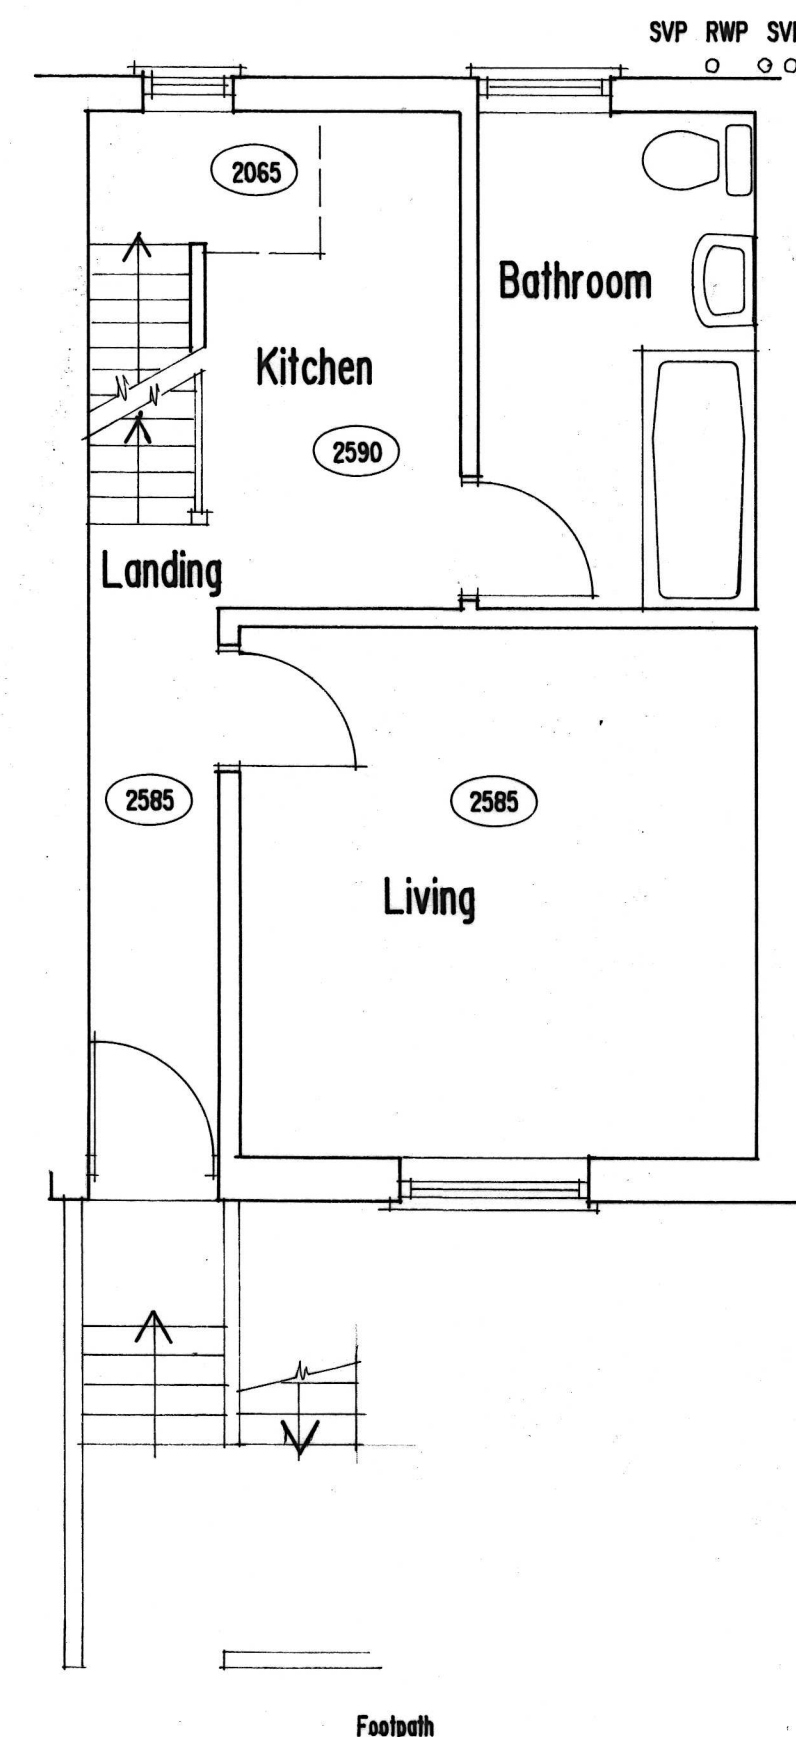


Ground Floor Plan

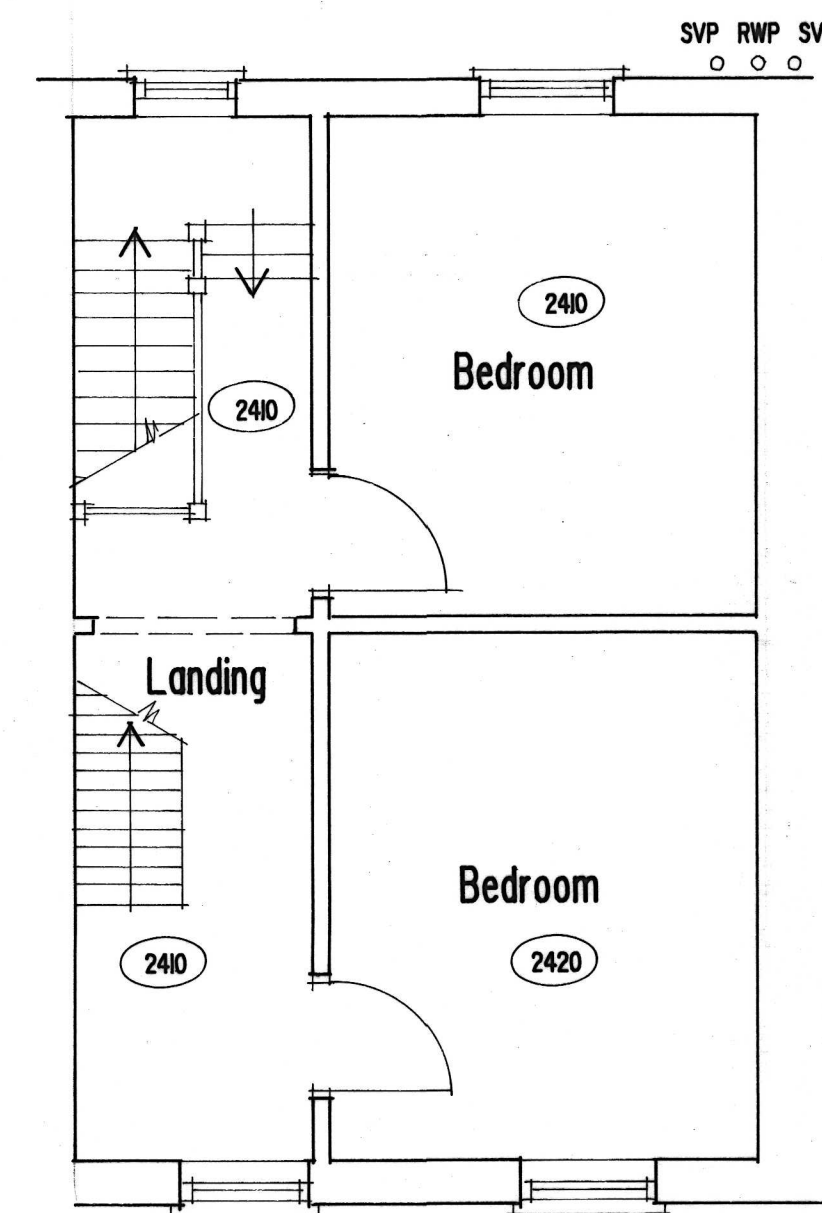

First Floor Plan

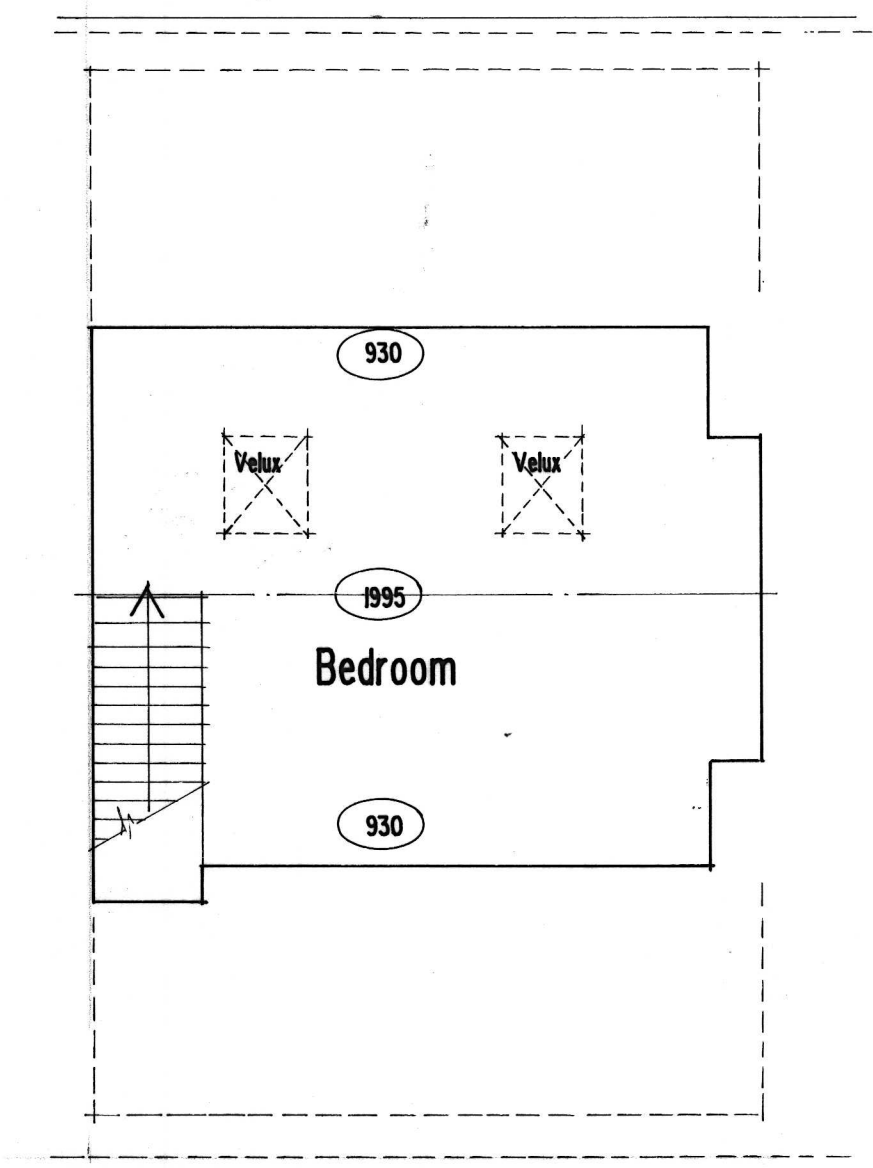

Second Floor Plan

 

PROPOSED ALTERATIONS TO
No. 26 MASON STREET READING
BERKS.
Scale as shown Nov 2025 Drg. 01

SURVEY Floor Plans & Elevations

SKDdesign
Architectural & Building Consultancy

Unit 2 Howe Lane Farm, Howe Lane Maidenhead SL6 3JP
Tel 01628 436827 Email stuart@skddesign.co.uk