


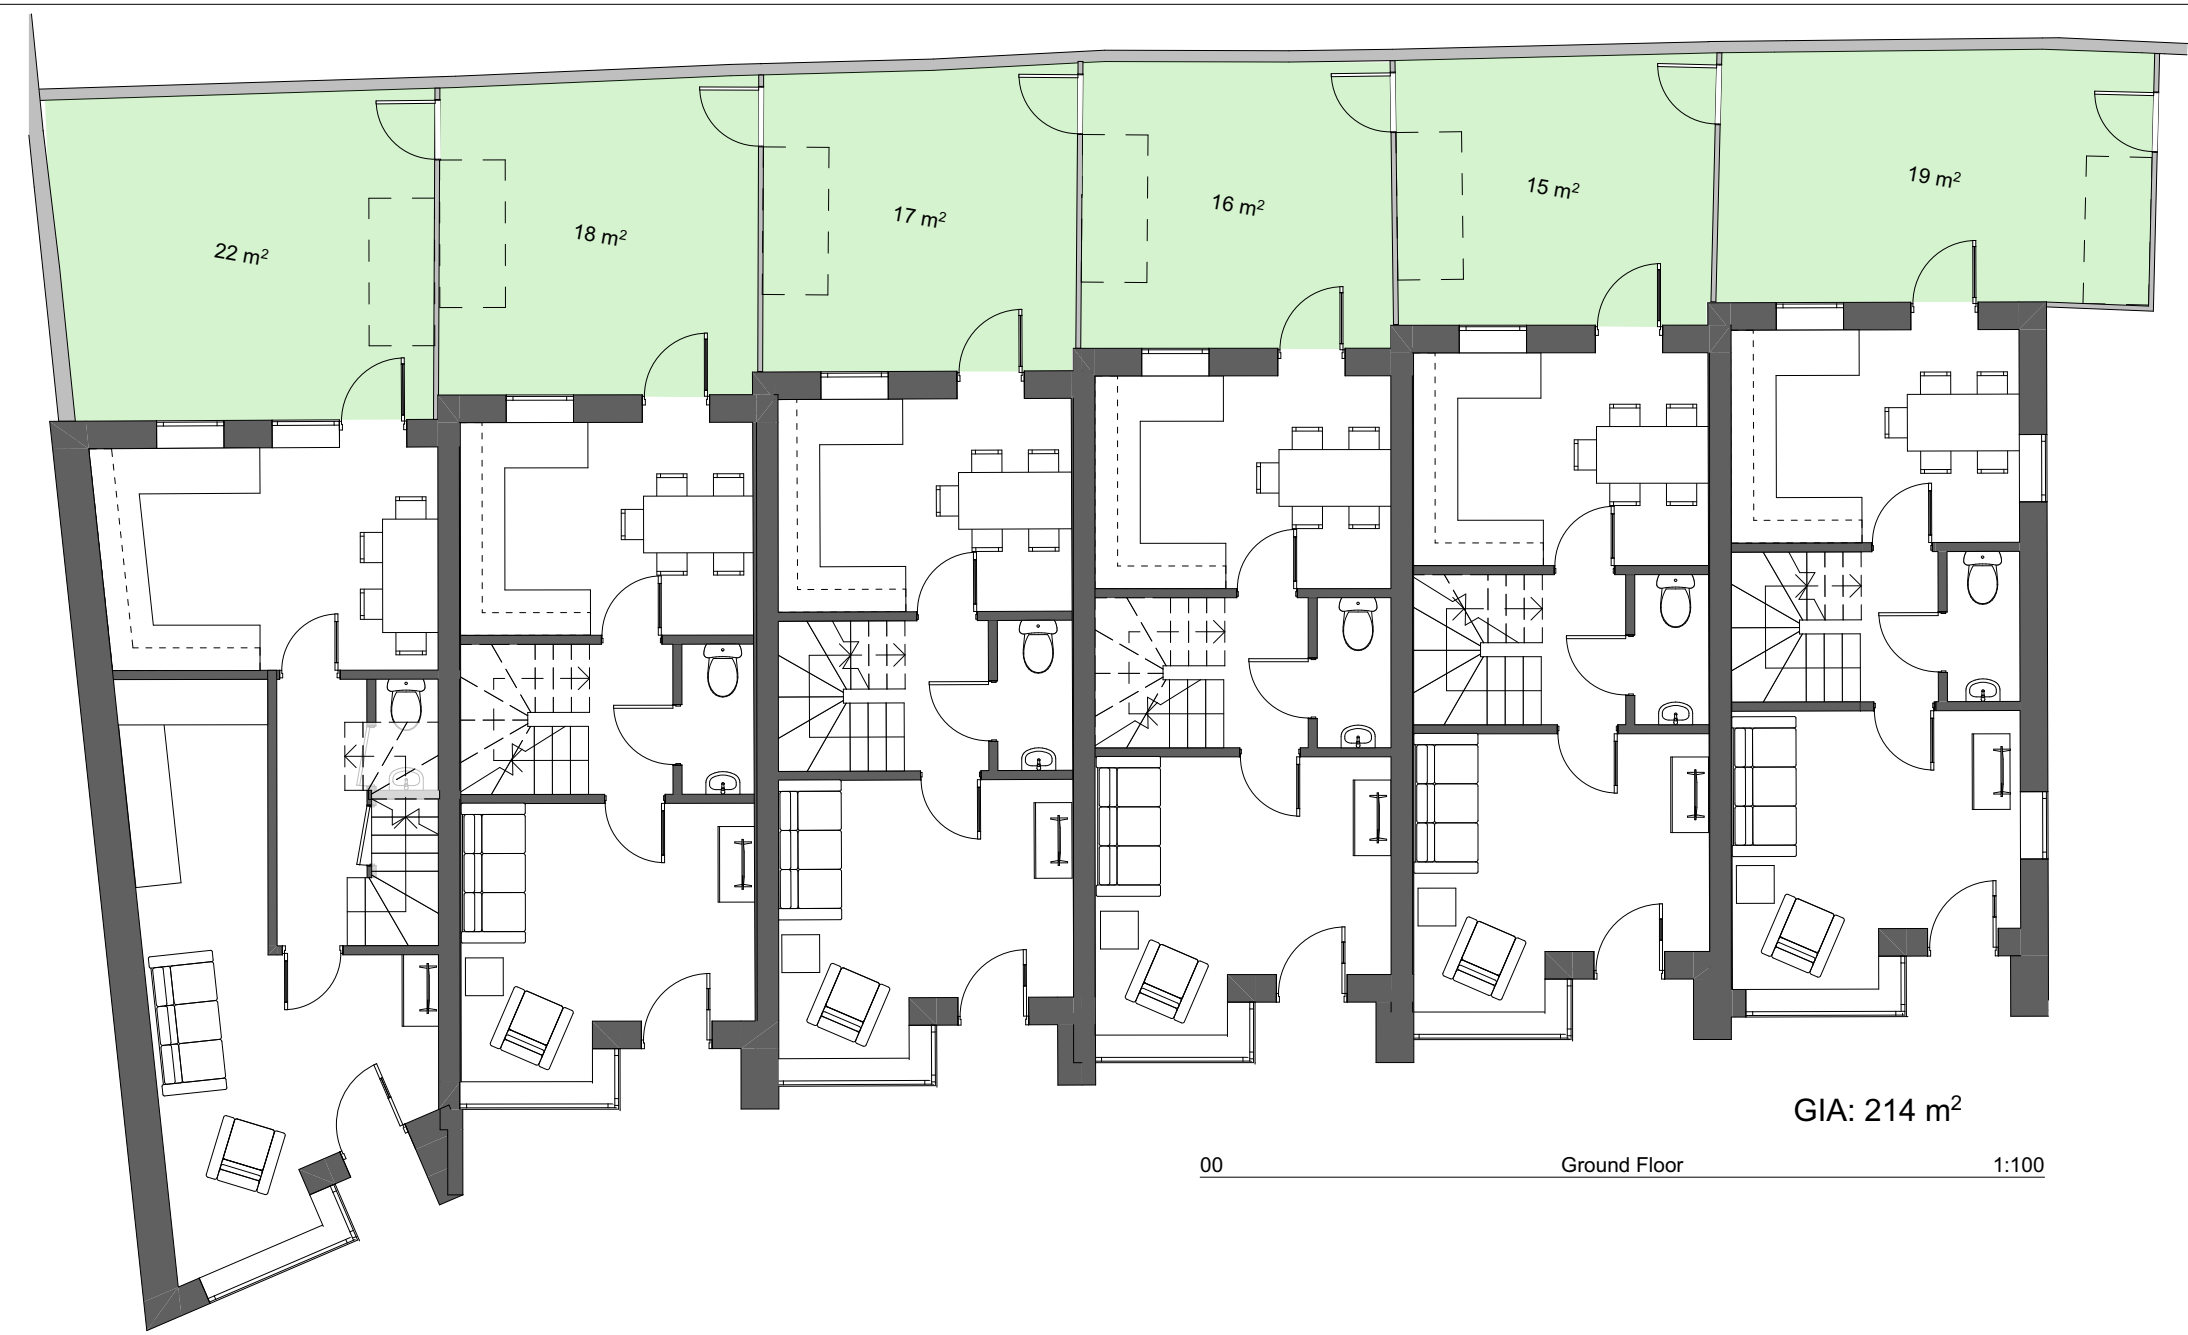

00 Ground Floor 1:100

GIA: 214 m²



01 First Floor 1:100

GIA: 224 m²

For detailed plans refer to drawings 111, 112 and 113

Total GIA: 572 m²



02 Second Floor 1:100

House 1 - 2B 3P
GIA: 134 m²


House 2 - 2B 3P

House 3 - 2B 3P

House 4 - 2B 3P


House 5 - 2B 3P

House 6 - 3B 4P

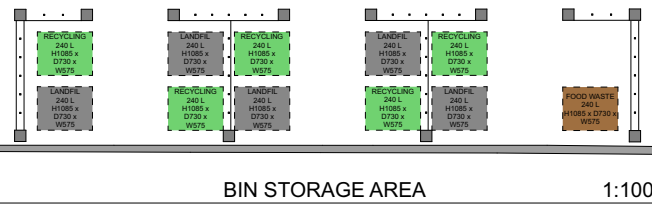


BIN STORAGE AREA 1:100

*For bin storage details refer to drawing 016

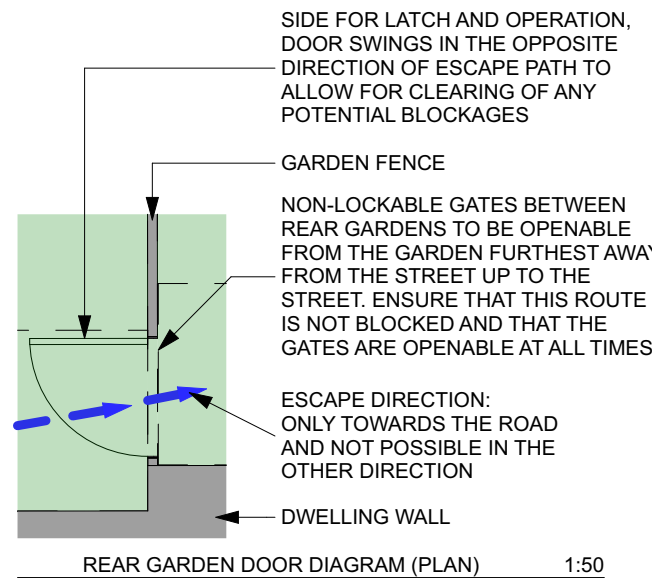

REAR GARDEN DOOR DIAGRAM (PLAN) 1:50

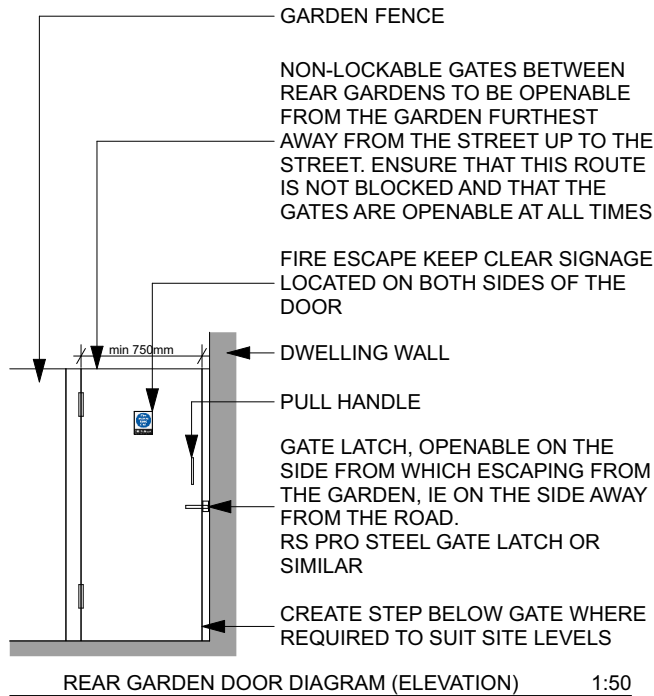

REAR GARDEN DOOR DIAGRAM (ELEVATION) 1:50

*REAR GARDEN FIRE ESCAPE DOORS OPEN ONLY IN THE DIRECTION OF ESCAPE, NOT ACCESSIBLE FROM THE OUTSIDE

KEEP FREE THE ACCESS THROUGH REAR GARDENS AND MAINTAIN GATES!

BUILDING CONTROL APPROVED FIRE ESCAPE VIA REAR GARDENS IN ORDER TO AVOID RELIANCE ON ACTIVE FIRE SUPPRESSION



RS PRO Steel Gate Latch, 110 x 49 x 51mm


RS Stock No.: 894-6761 | Distirelec Article No.: 304-19-927 | Brand: [RS PRO](#)



NOTES ORIGINAL A2

NOT FOR CONSTRUCTION
THIS DRAWING IS PREPARED FOR PLANNING ONLY. THIS DRAWING IS BASED ON OS INFORMATION AND OUTLINE SURVEY BY MIC SURVEYS ONLY. THE PROPOSAL IS SUBJECT TO PLANNING, BUILDING CONTROL, DETAILED DESIGN, CDM, LEGAL INVESTIGATIONS, SURVEY, ETC. NO STRUCTURAL SURVEY. OR ADVICE HAS BEEN USED IN THE COMPILATION OF THESE DRAWINGS. AREAS SHOWN ARE APPROXIMATE, AND SUBJECT TO DETAILED DESIGN.

(C) COPYRIGHT HIVES ARCHITECTS LLP

 

Revision
11/03/2026 PLANNING ISSUE

Client
BLOOMFIELD HOMES LIMITED

Job title
**40-48 Mount Pleasant,
Reading, RG1 2TD**

Drawing Title
Combined Floor Plans

Scale
1:100, 1:50 @A2

Project Status
PLANNING

Drawn
GP

Checked
HW

HIVES ARCHITECTS

SINCE 1934
Hives Architects LLP
Quadrant House
Broad Street
Reading
RG1 7QE
0118 958 7331
info@hivesarchitects.co.uk

Project Drawing Revision
2787 010P7