



EXISTING
FIRST FLOOR PLAN 1:50

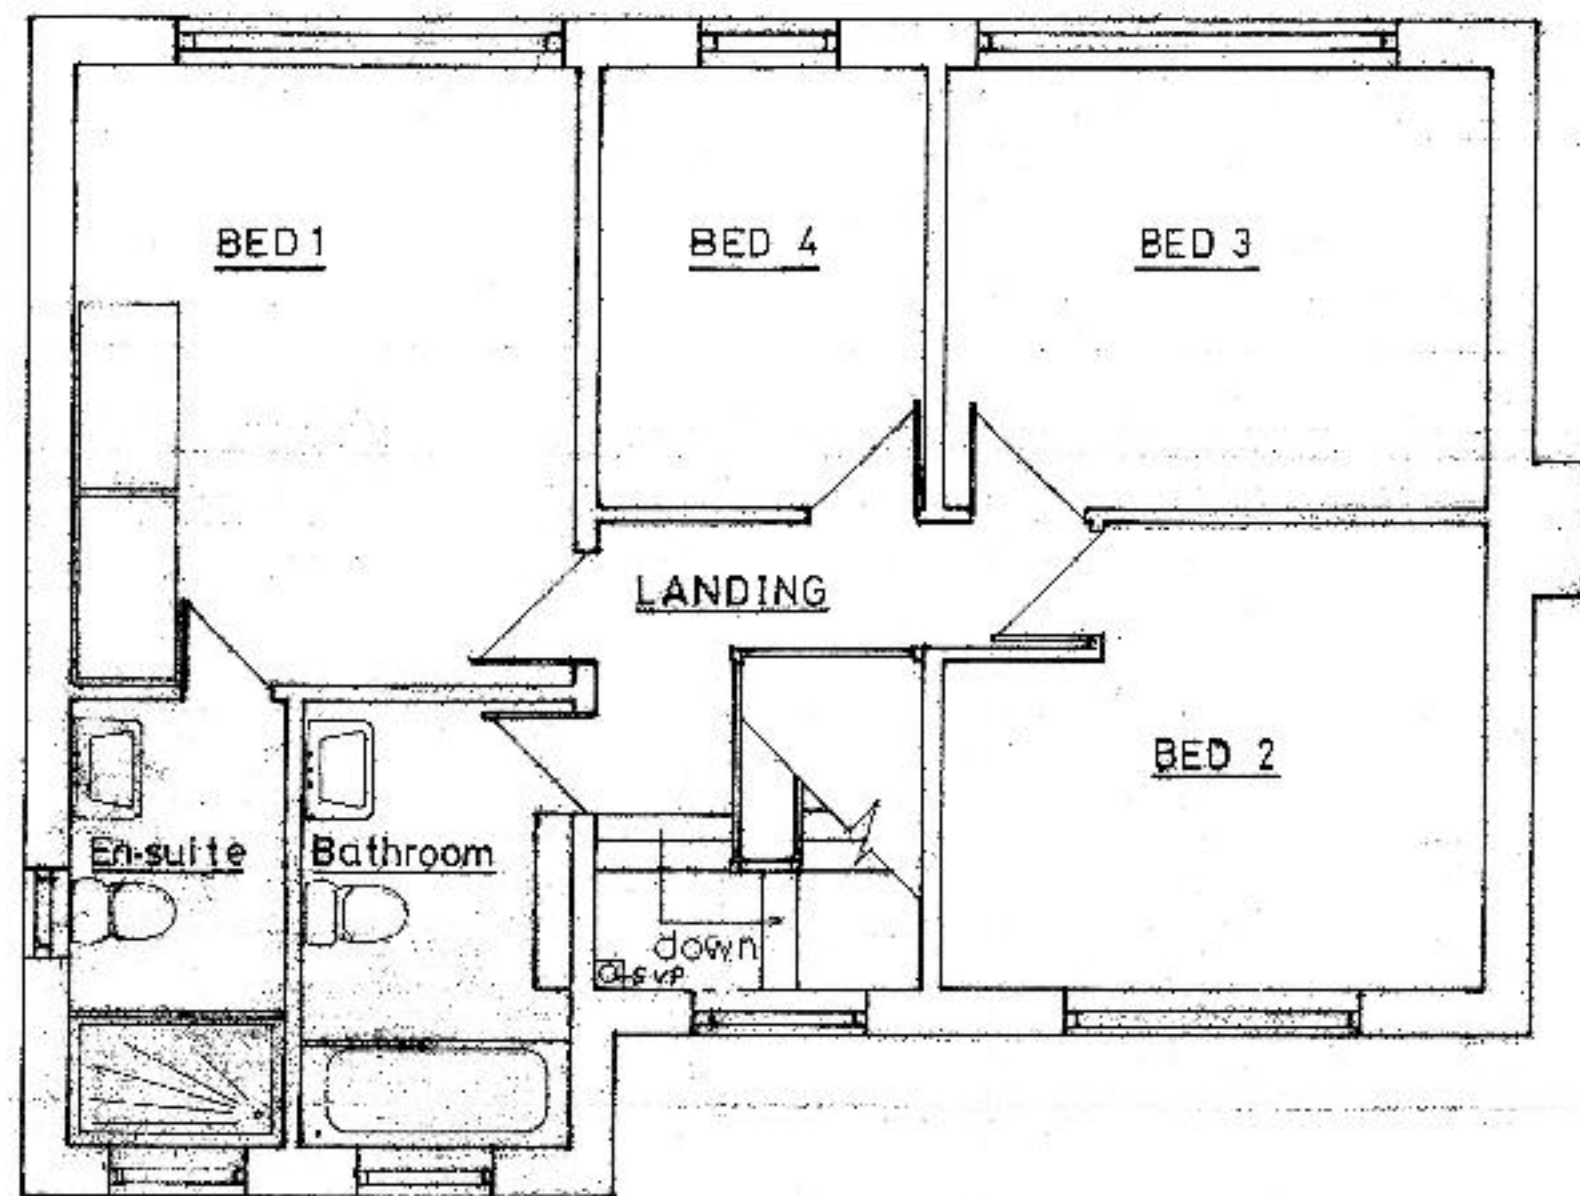

EXISTING ROOF PLAN

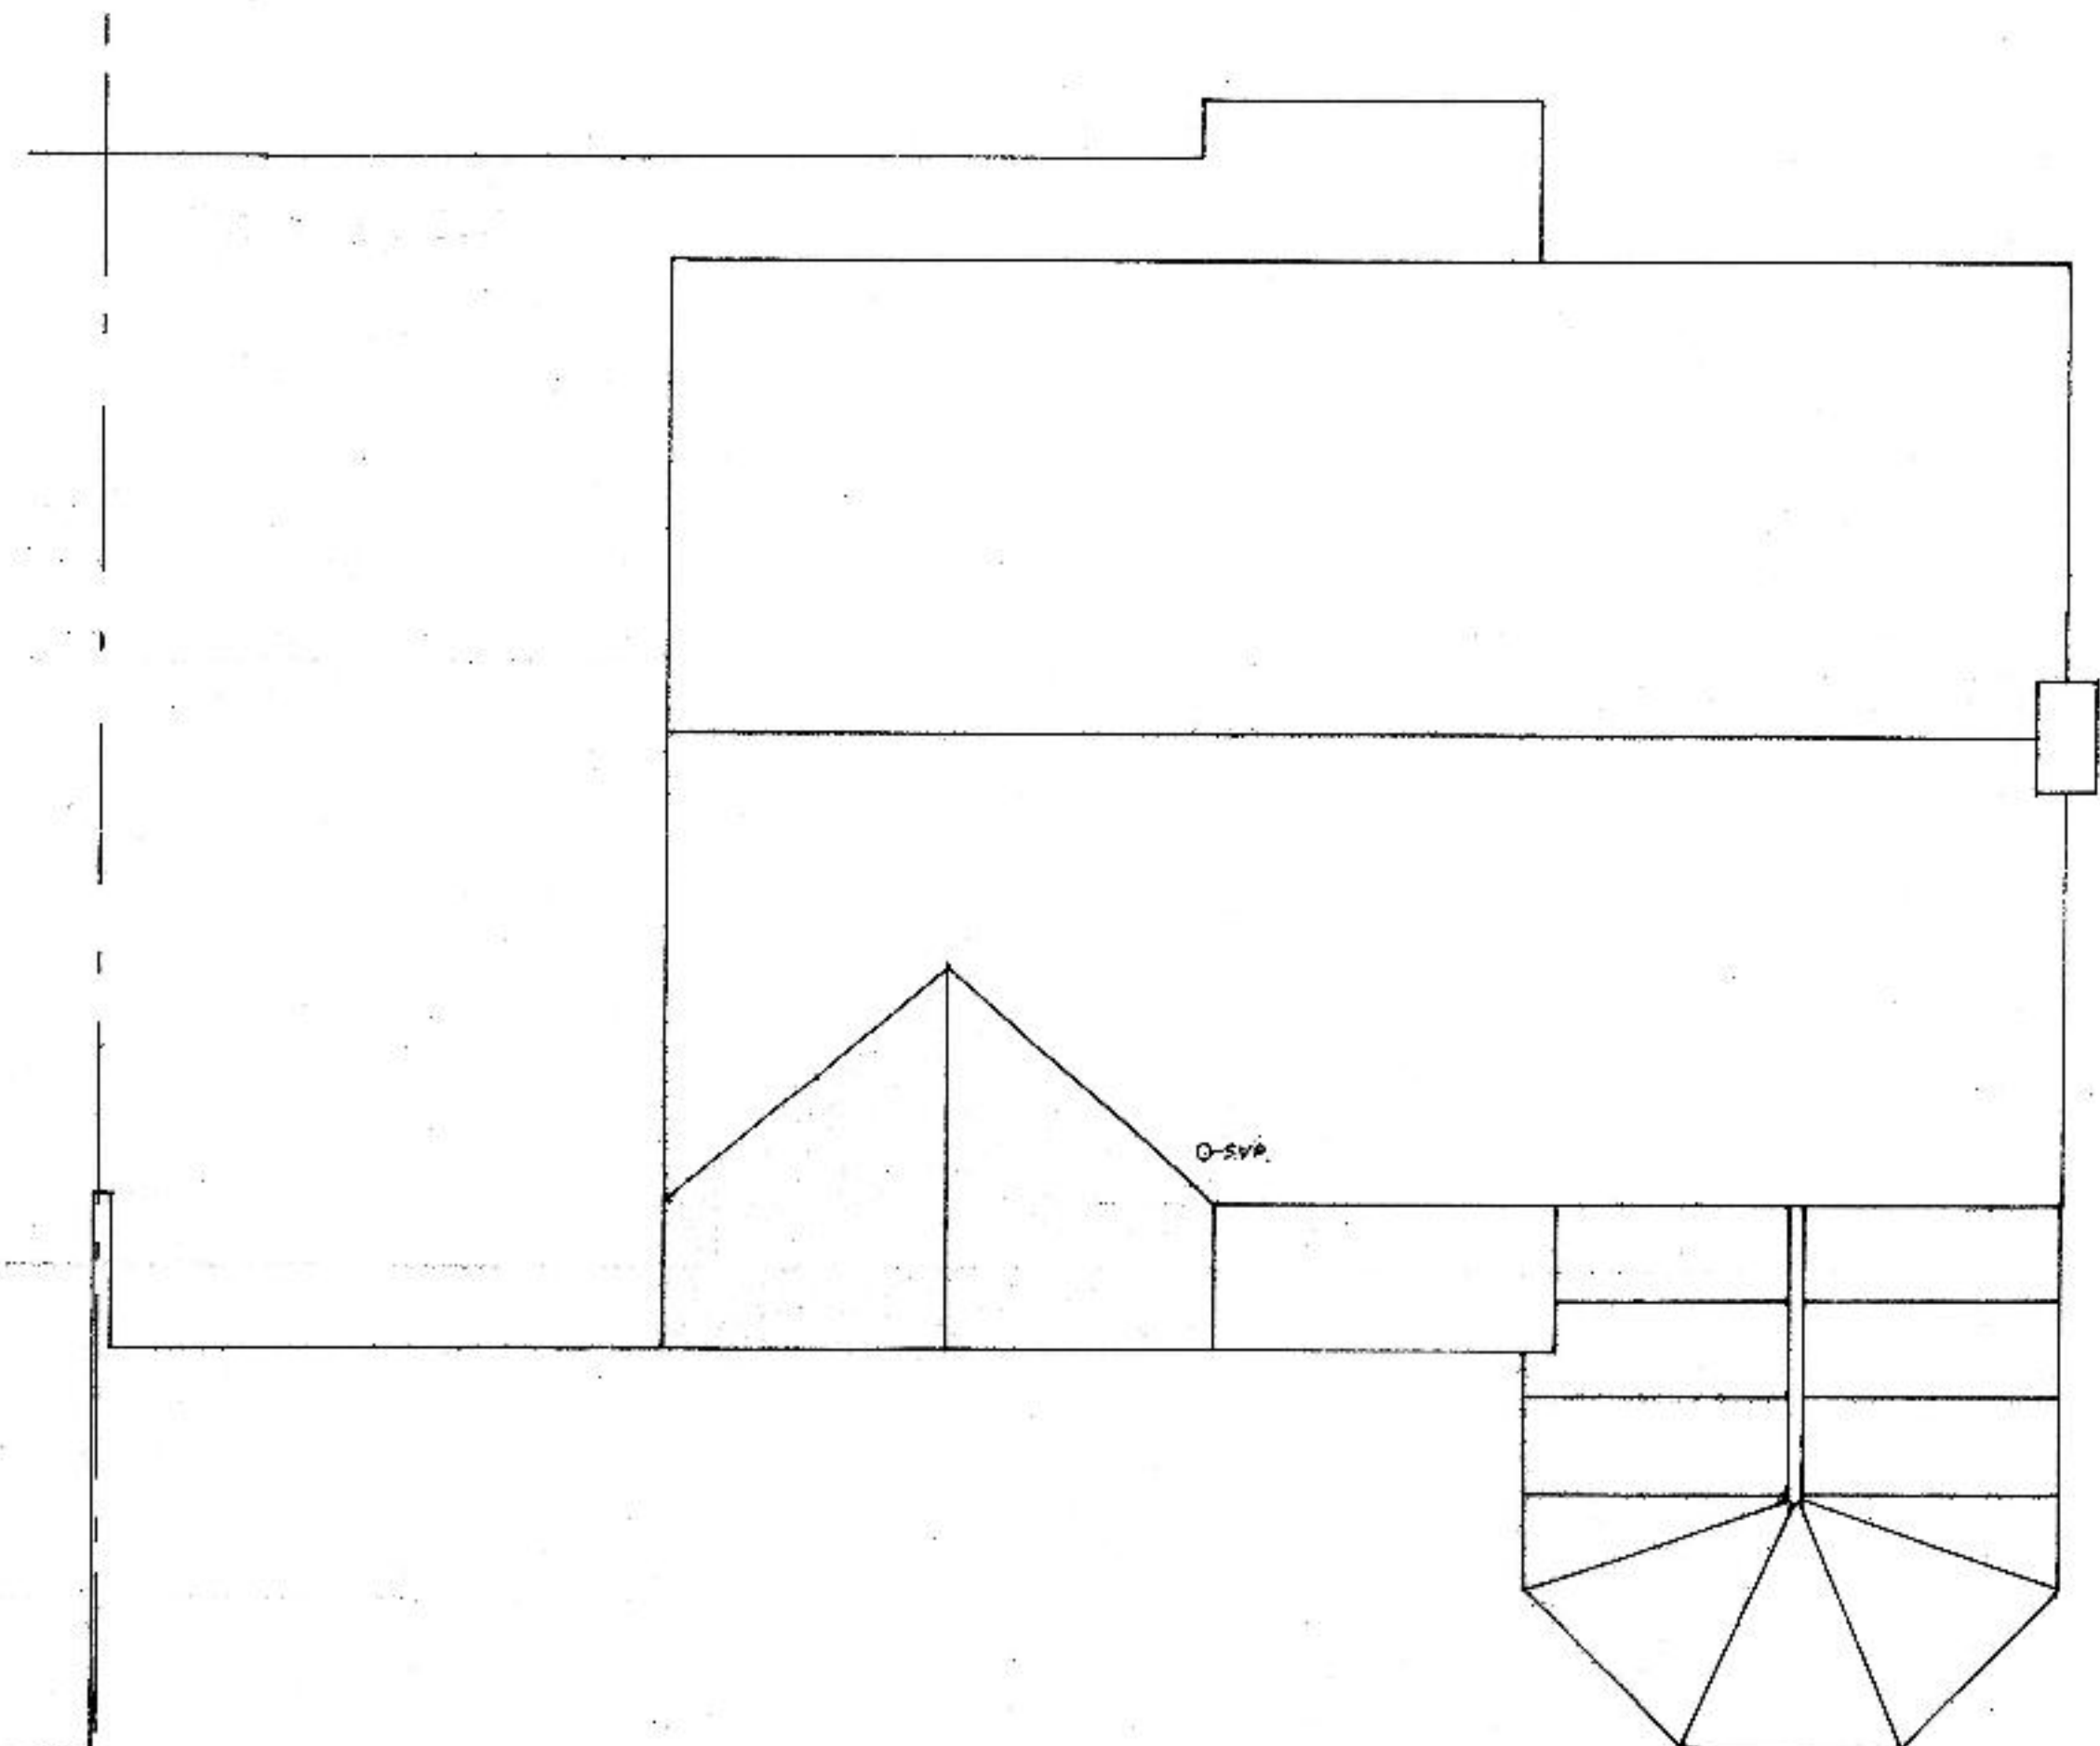

EXISTING FIRST FLOOR
AND ROOF PLAN.
20 ROSEHILL PARK
Dwg No. PC/03