



EXISTING GROUND FLOOR PLAN

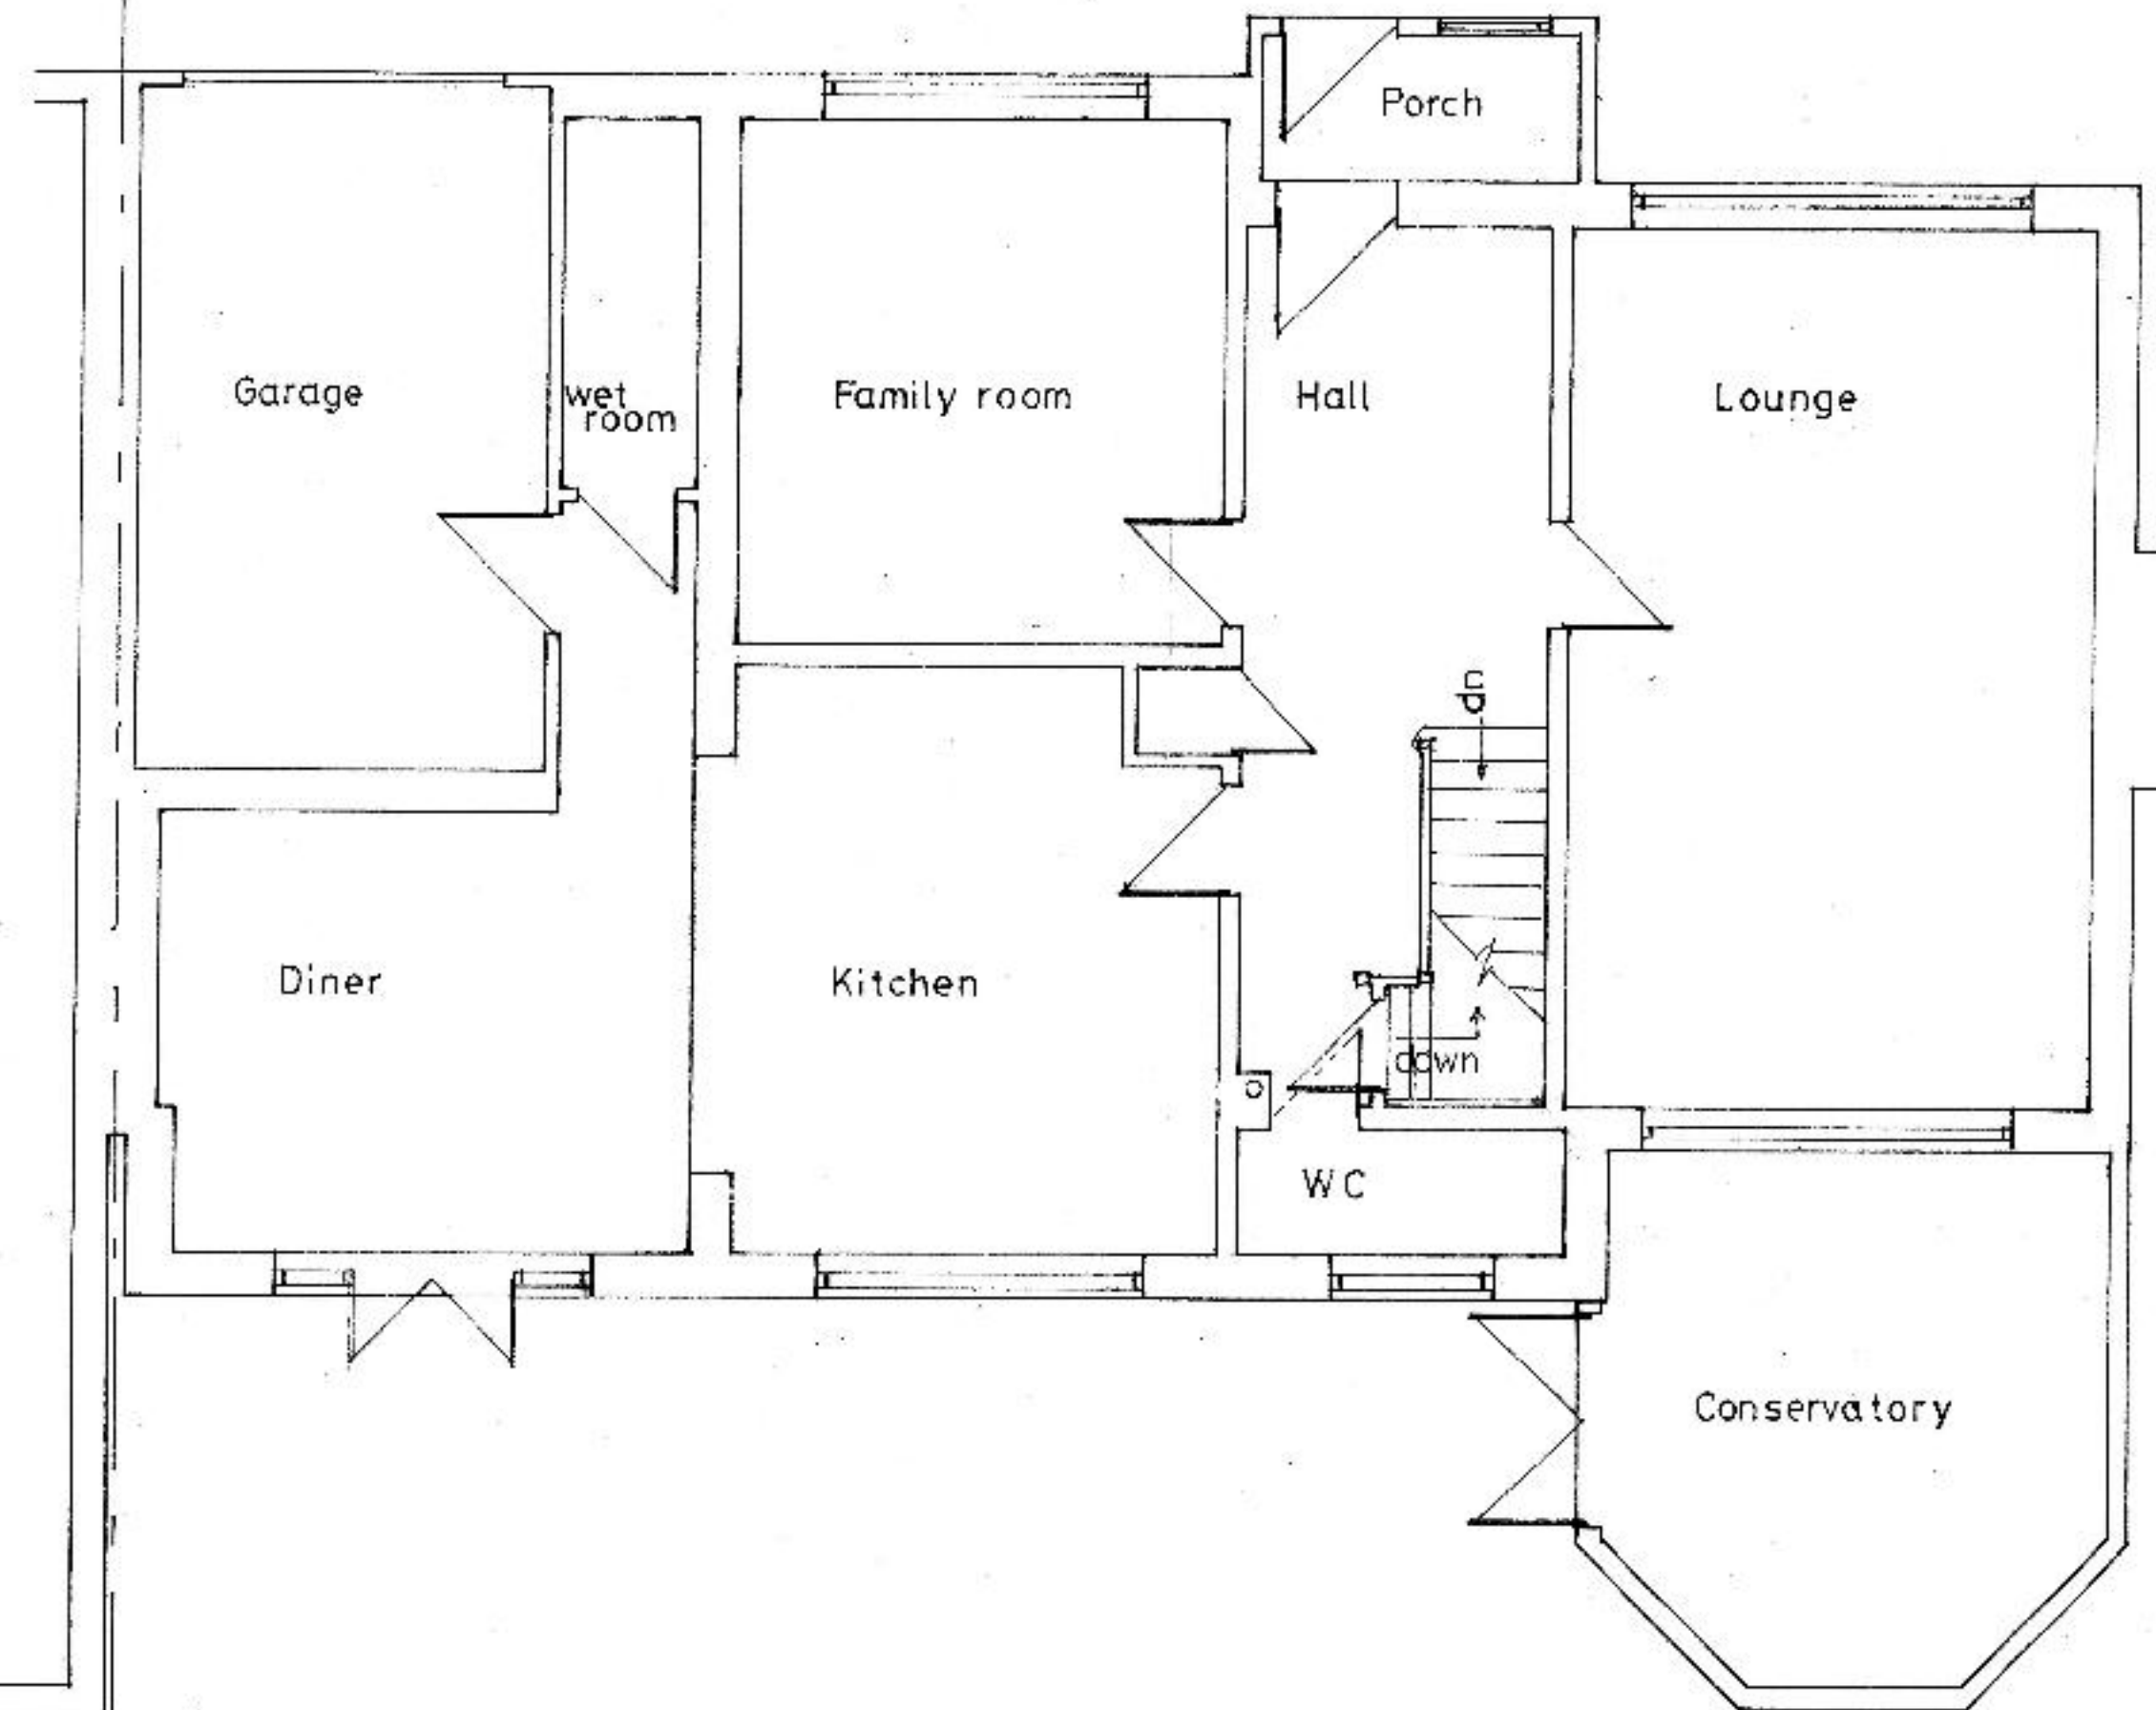

No.18

No.22

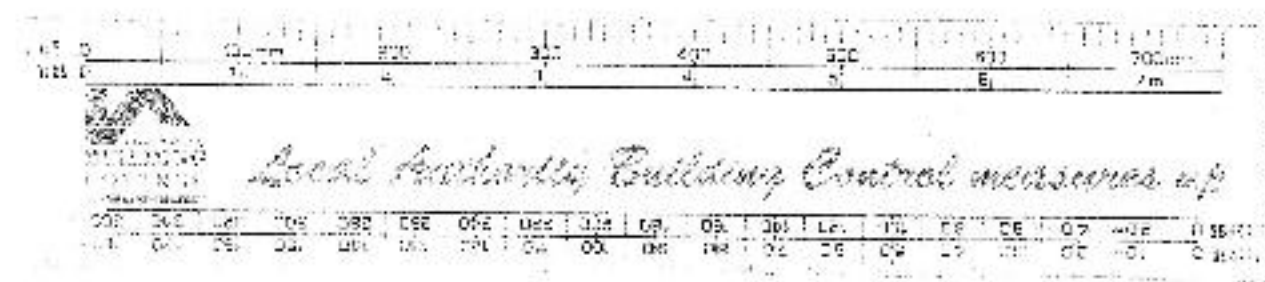

EXISTING GROUND FLOOR
20 ROSEHILL PARK
Dwg No. PC/02