


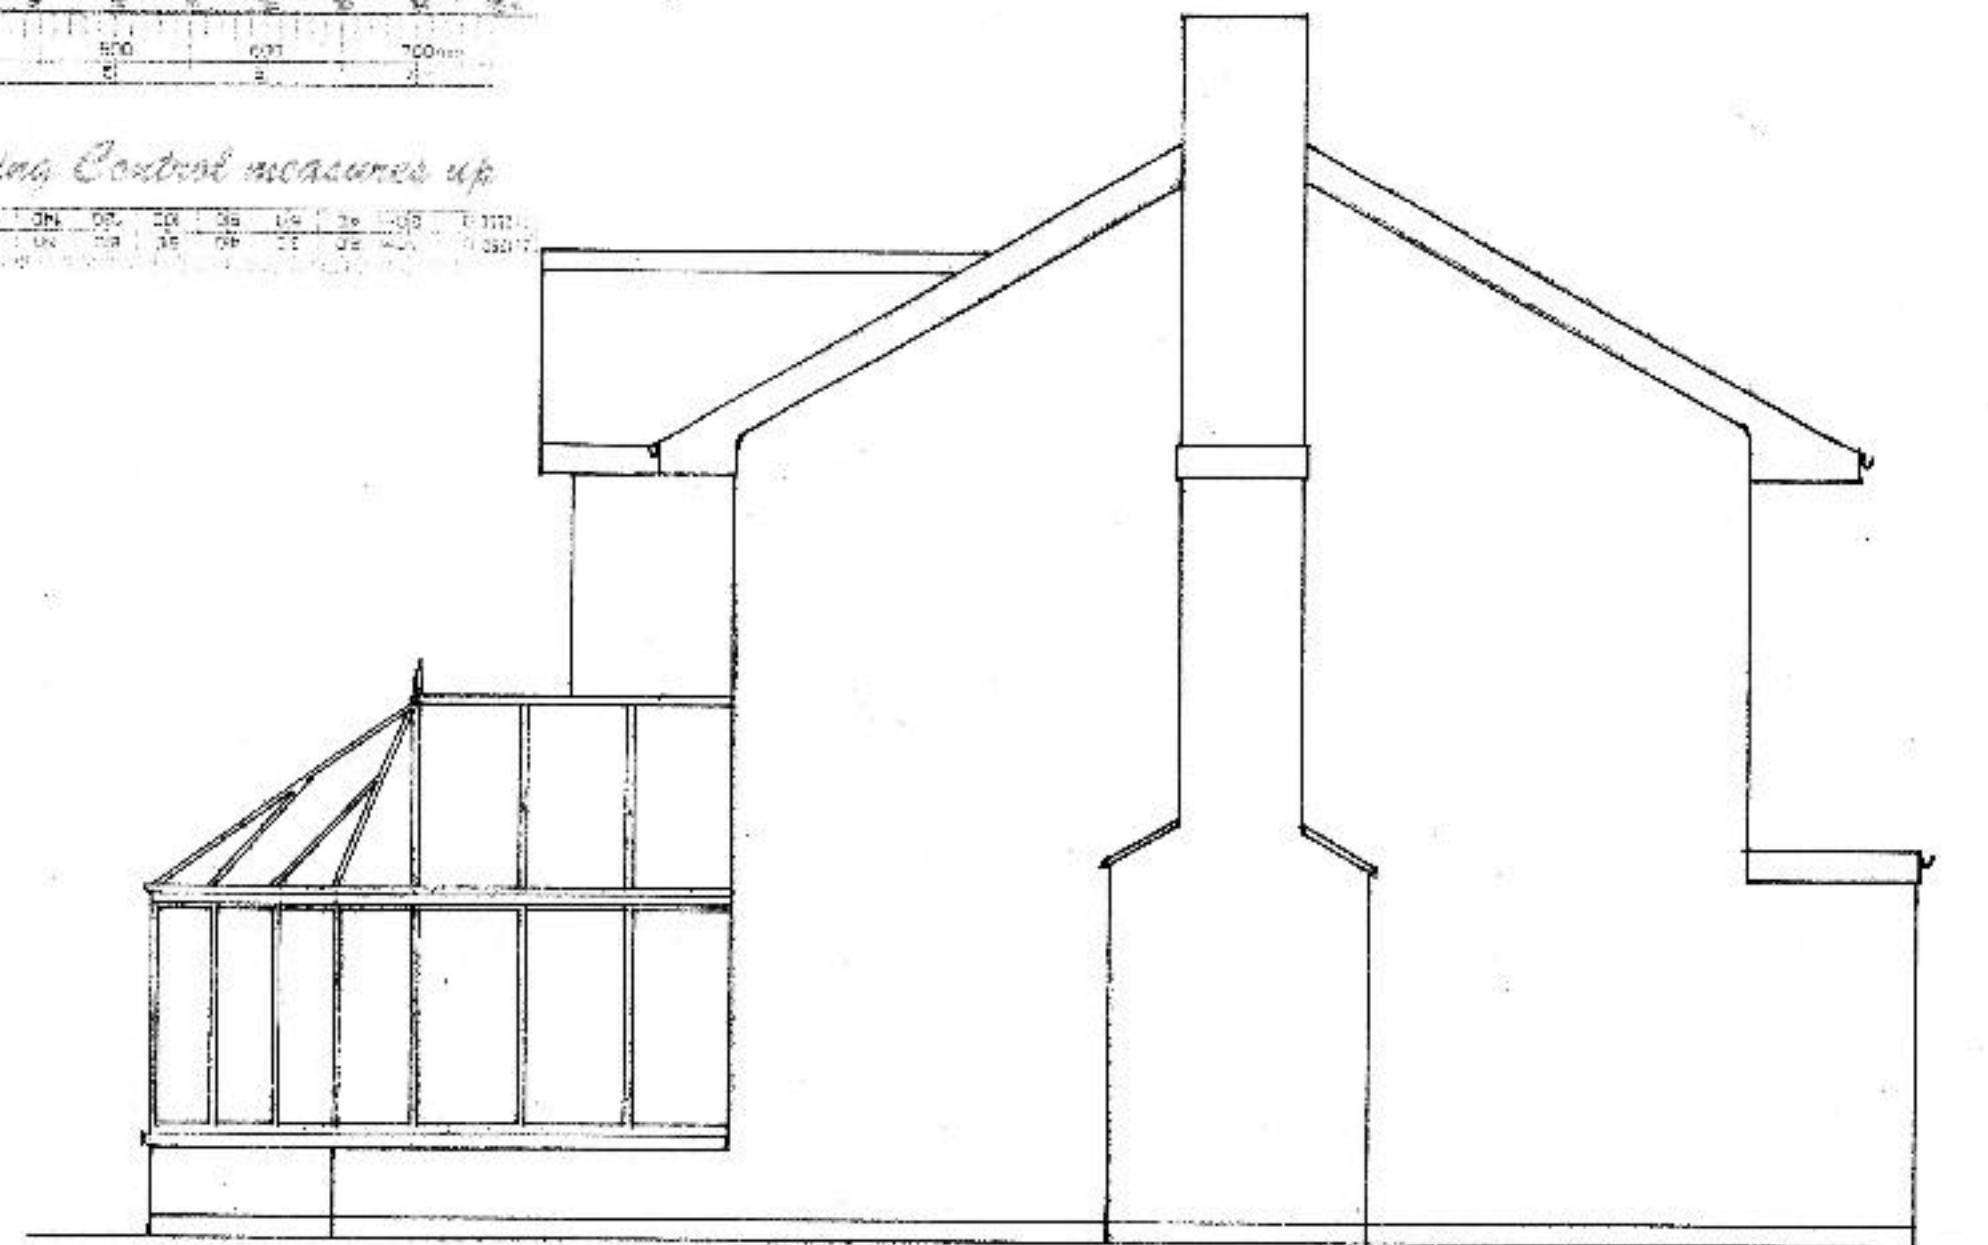


WEST ELEVATION



NORTH ELEVATION

ELEVATIONS 1:50

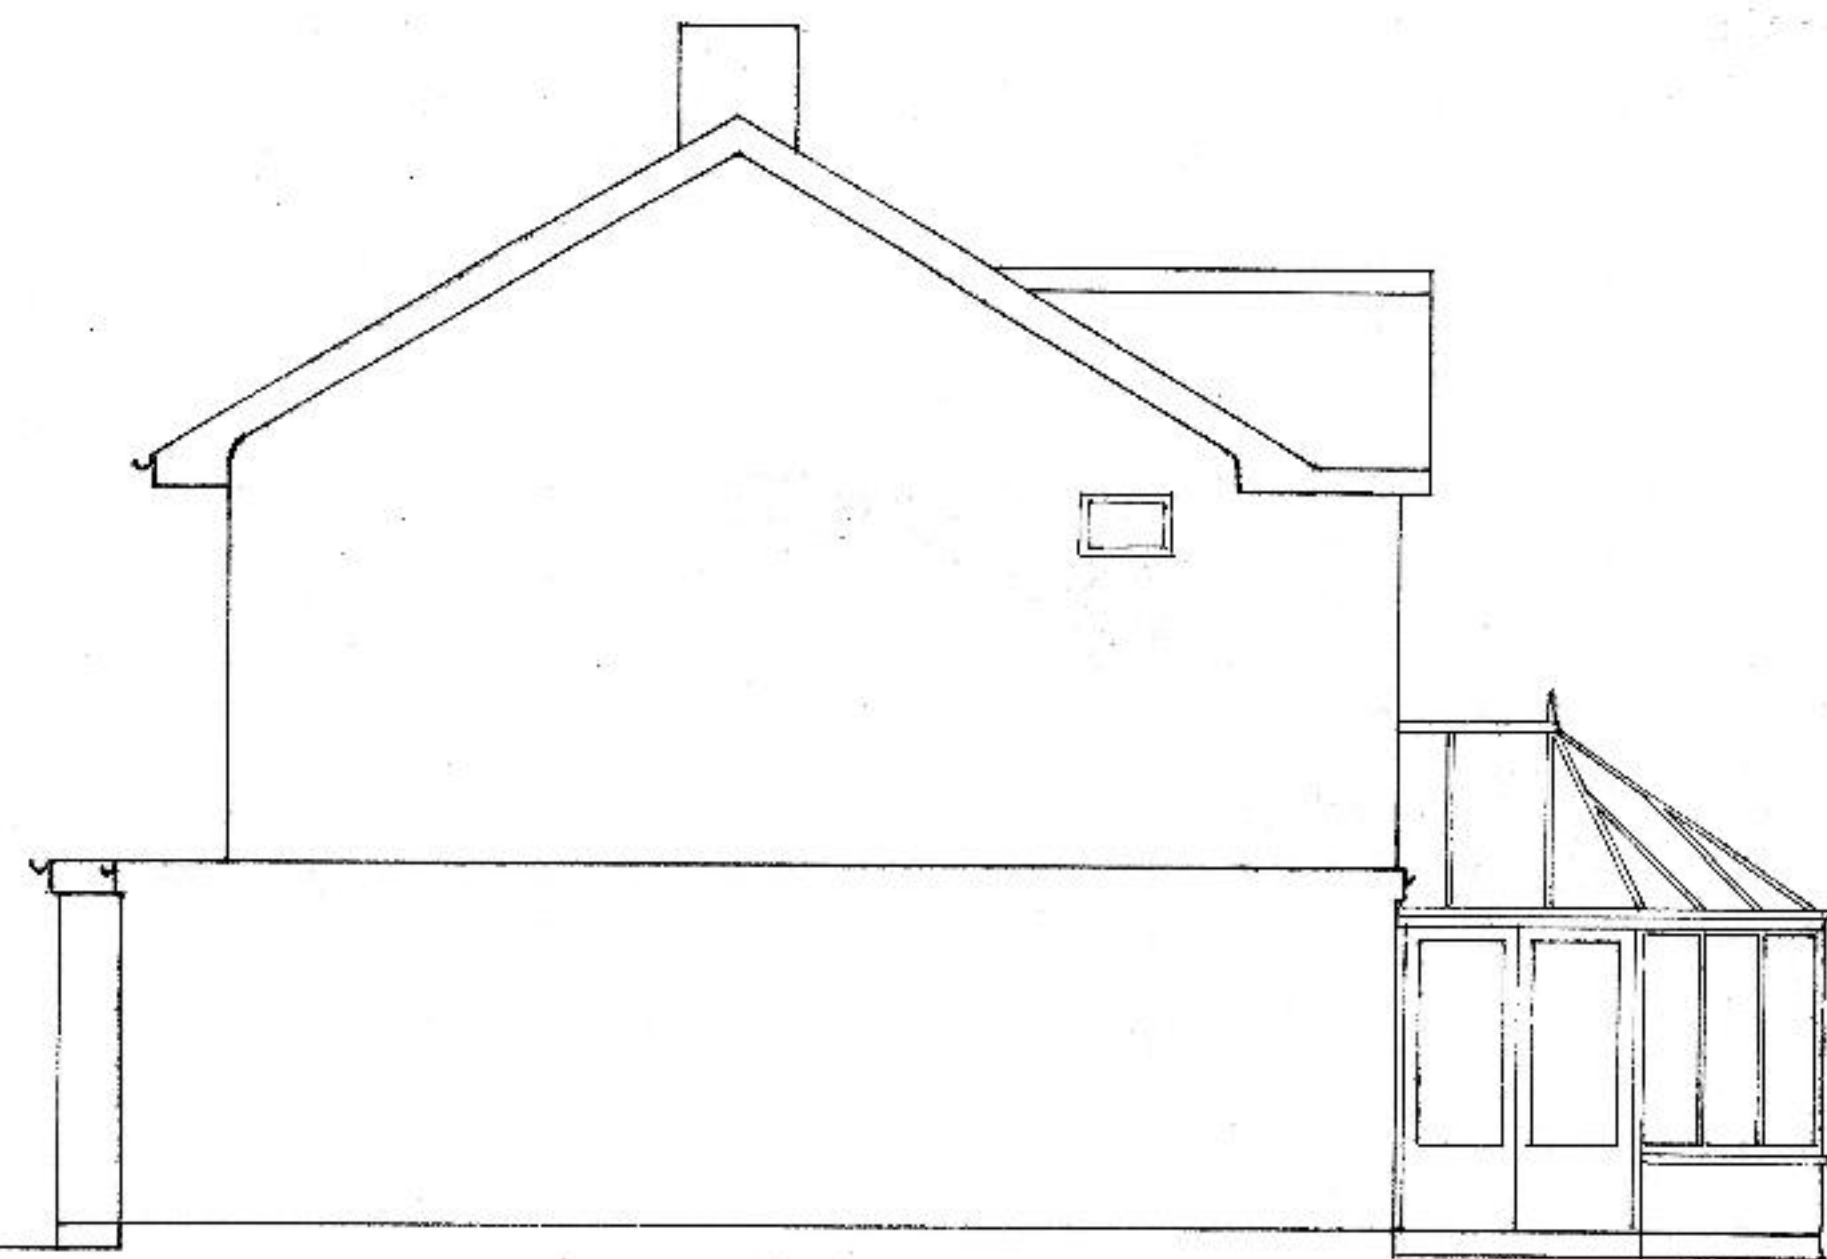

SOUTH ELEVATION



EAST ELEVATION

EXISTING ELEVATIONS
20 ROSEHILL PARK
Dwg No. PC/01