




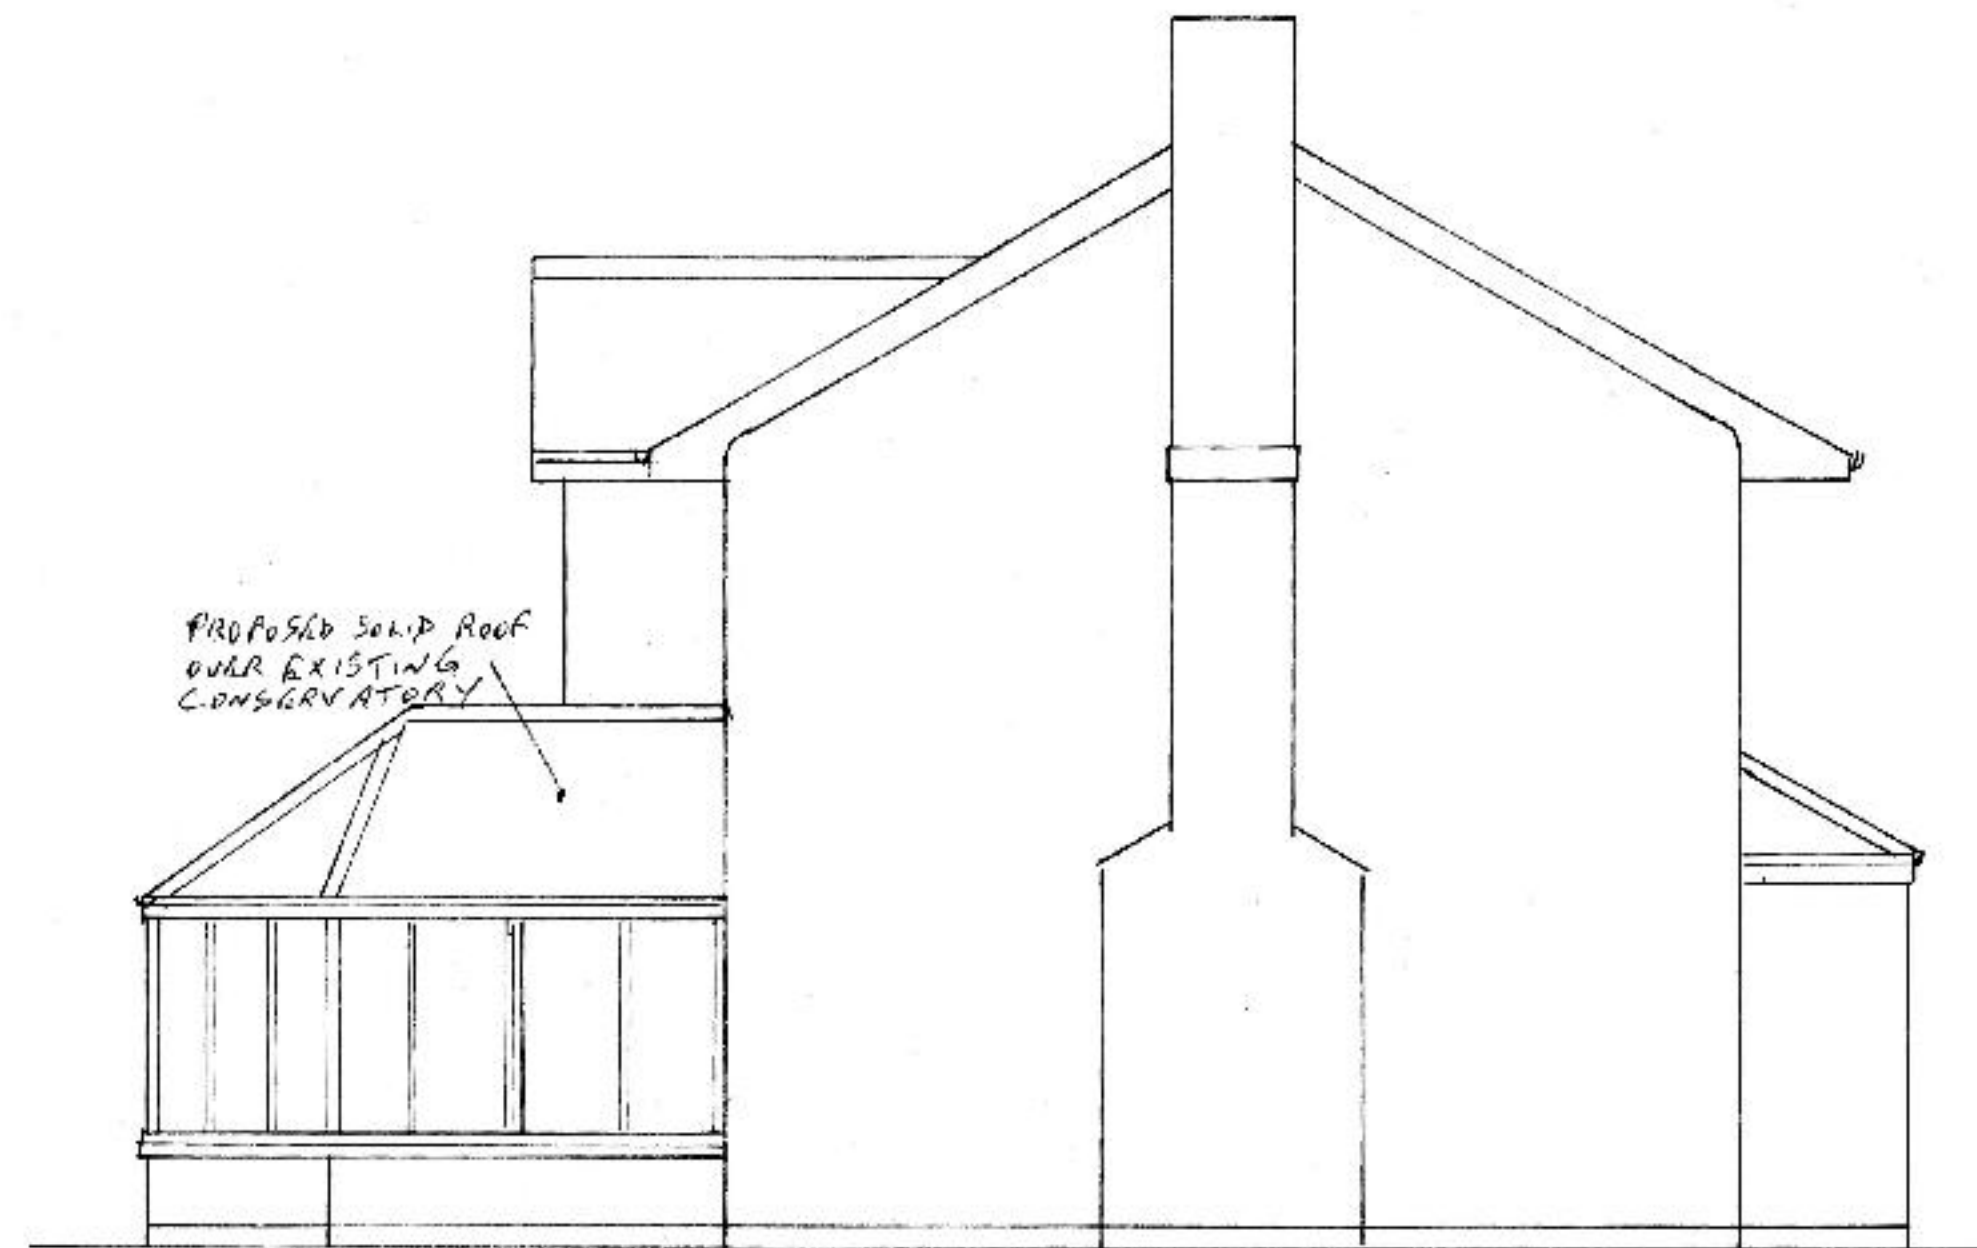

WEST ELEVATION

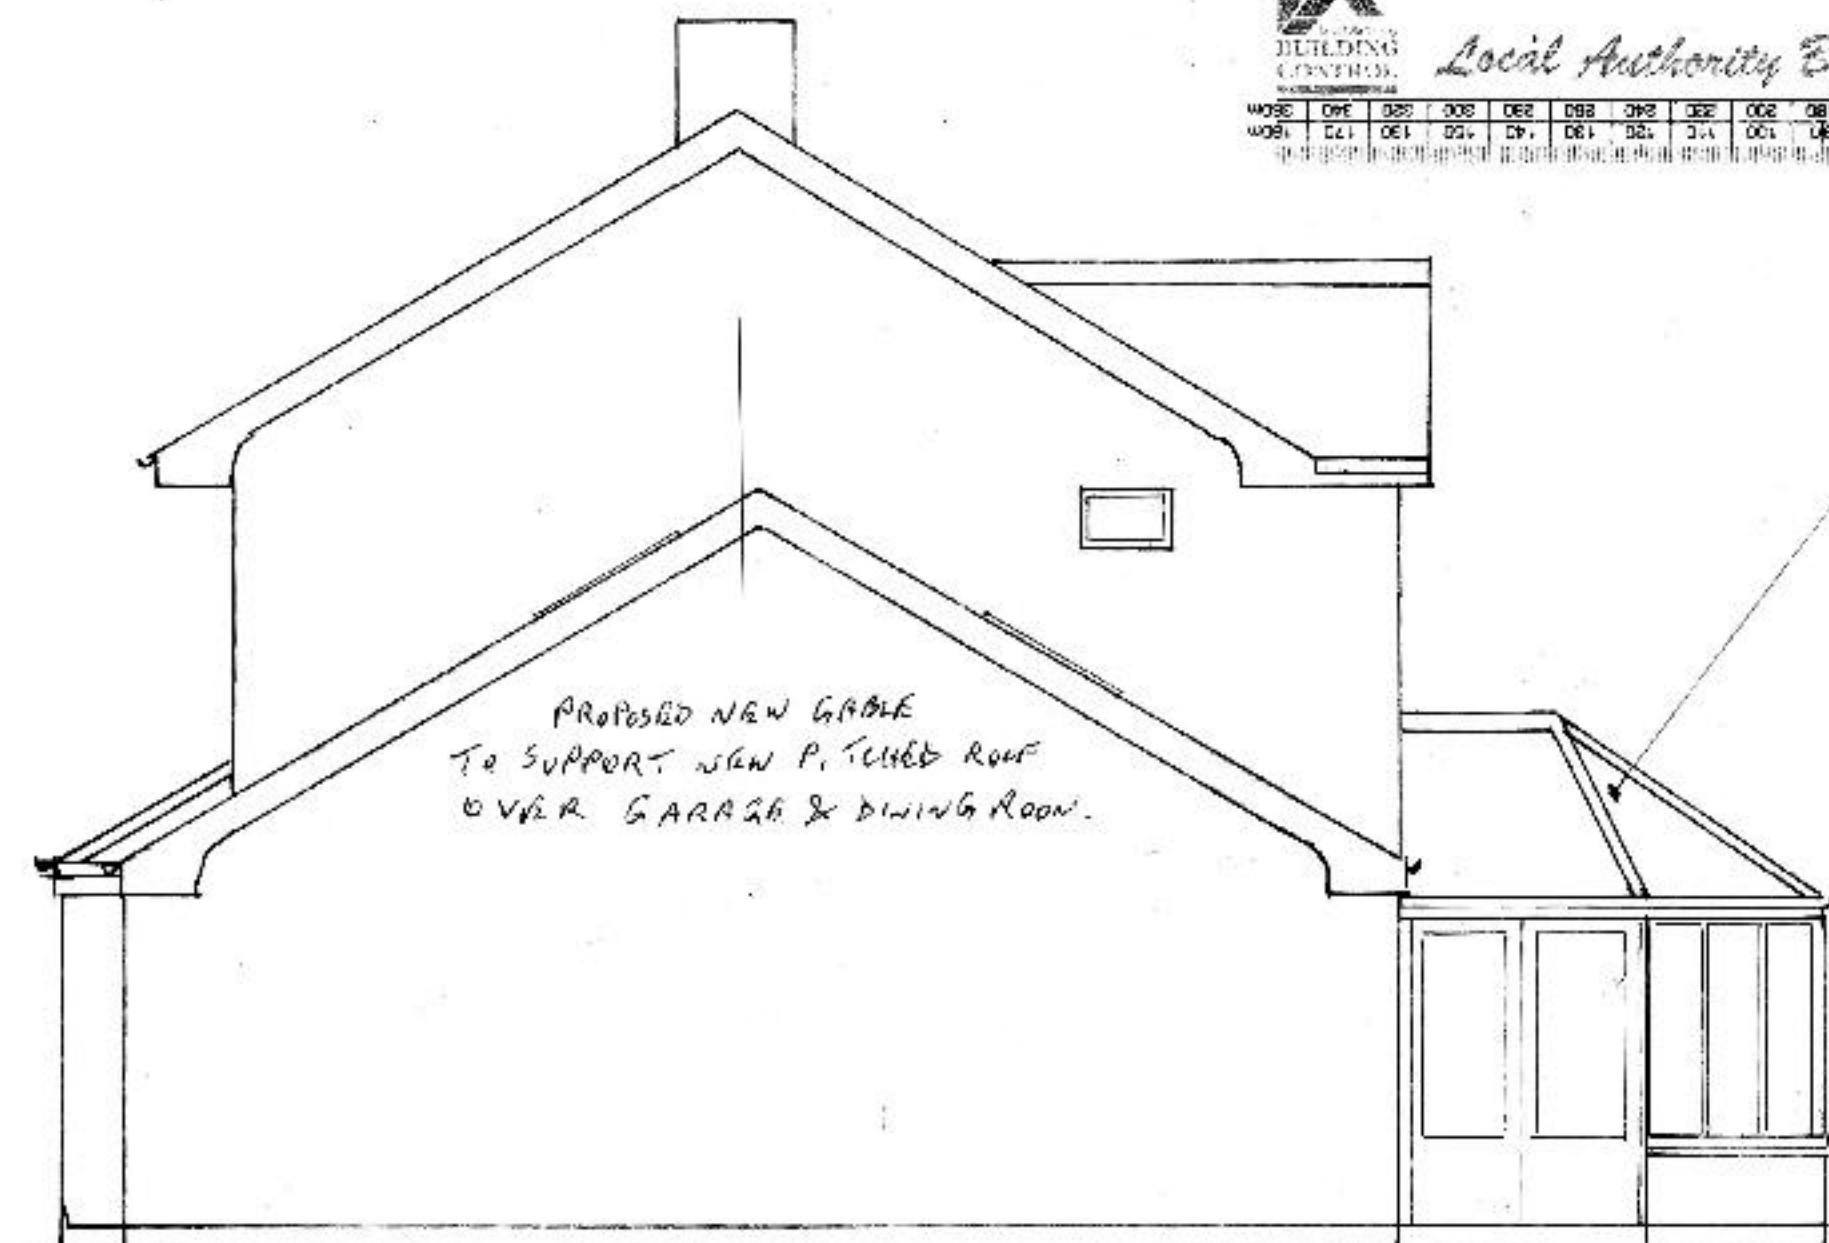

NORTH ELEVATION

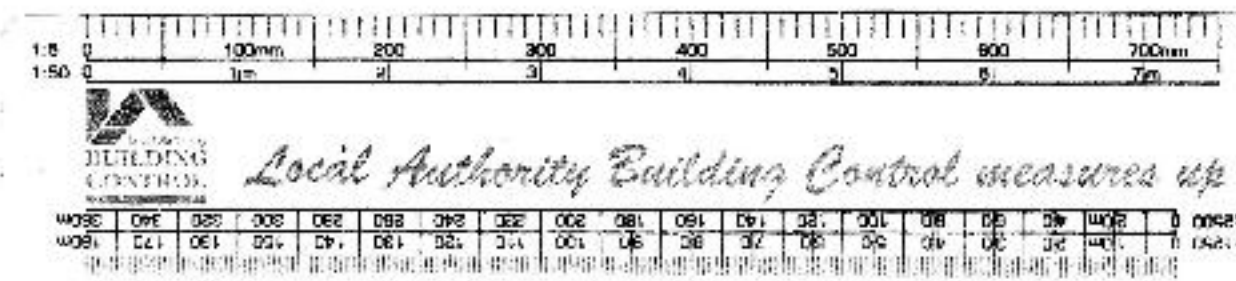

SOUTH ELEVATION



EAST ELEVATION

PROPOSED ELEVATIONS
20 ROSBILL PARK
Dwg. No. PC/04 Scale 1:50