


No 18
 PROPOSALS FOR ALTERATIONS
 TO No. 18 ARE SHOWN ON
 PLANNING APPLICATION PL/25/0797

PROPOSED GROUND FLOOR PLAN
 SHOWING ALTERATIONS TO EXISTING
 PARTY WALL WITH No 18 TO FACILITATE
 NEW PITCHED ROOF OVER GARAGE &
 DINING ROOM

EXISTING 225mm PARTY WALL TO BE
 RENDERED & INSULATED WHERE
 NECESSARY AS NEW EXTERNAL WALL.

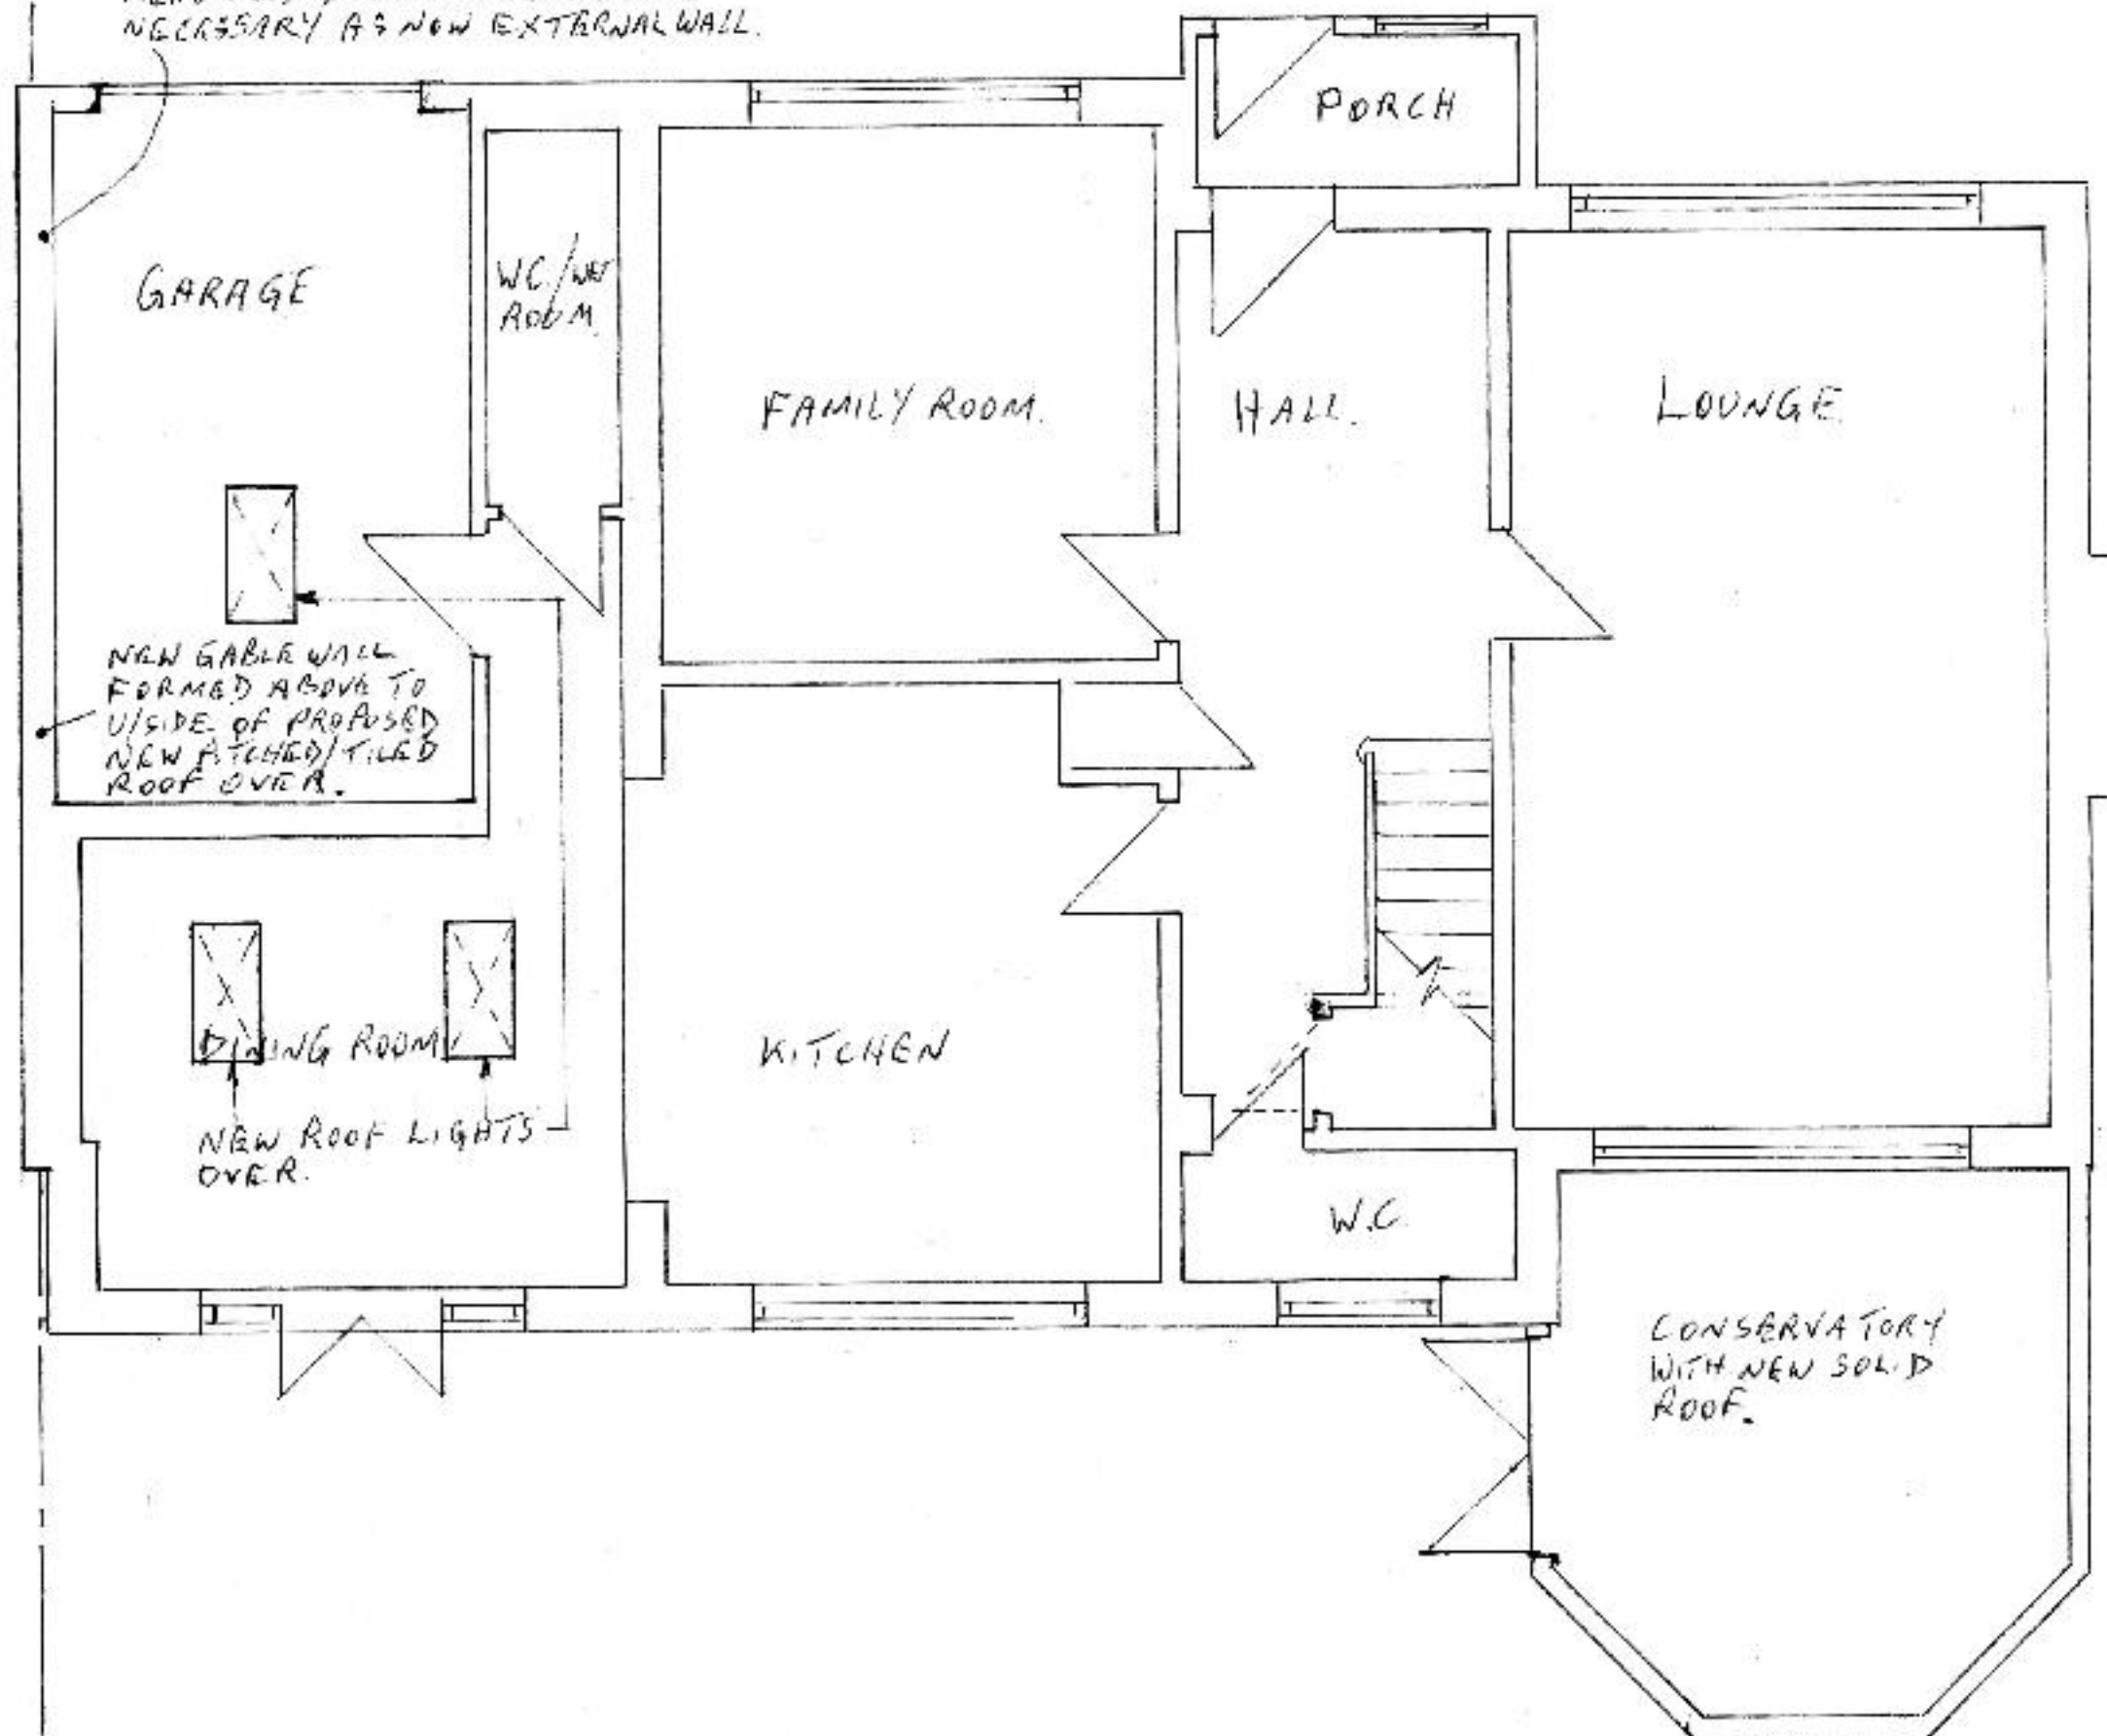

No 22

PROPOSED GROUND FLOOR PLAN
 20 ROSEHILL PARK
 Dwg. No. PC/05 Scale 1:50

Local Authority Building Control measures up