


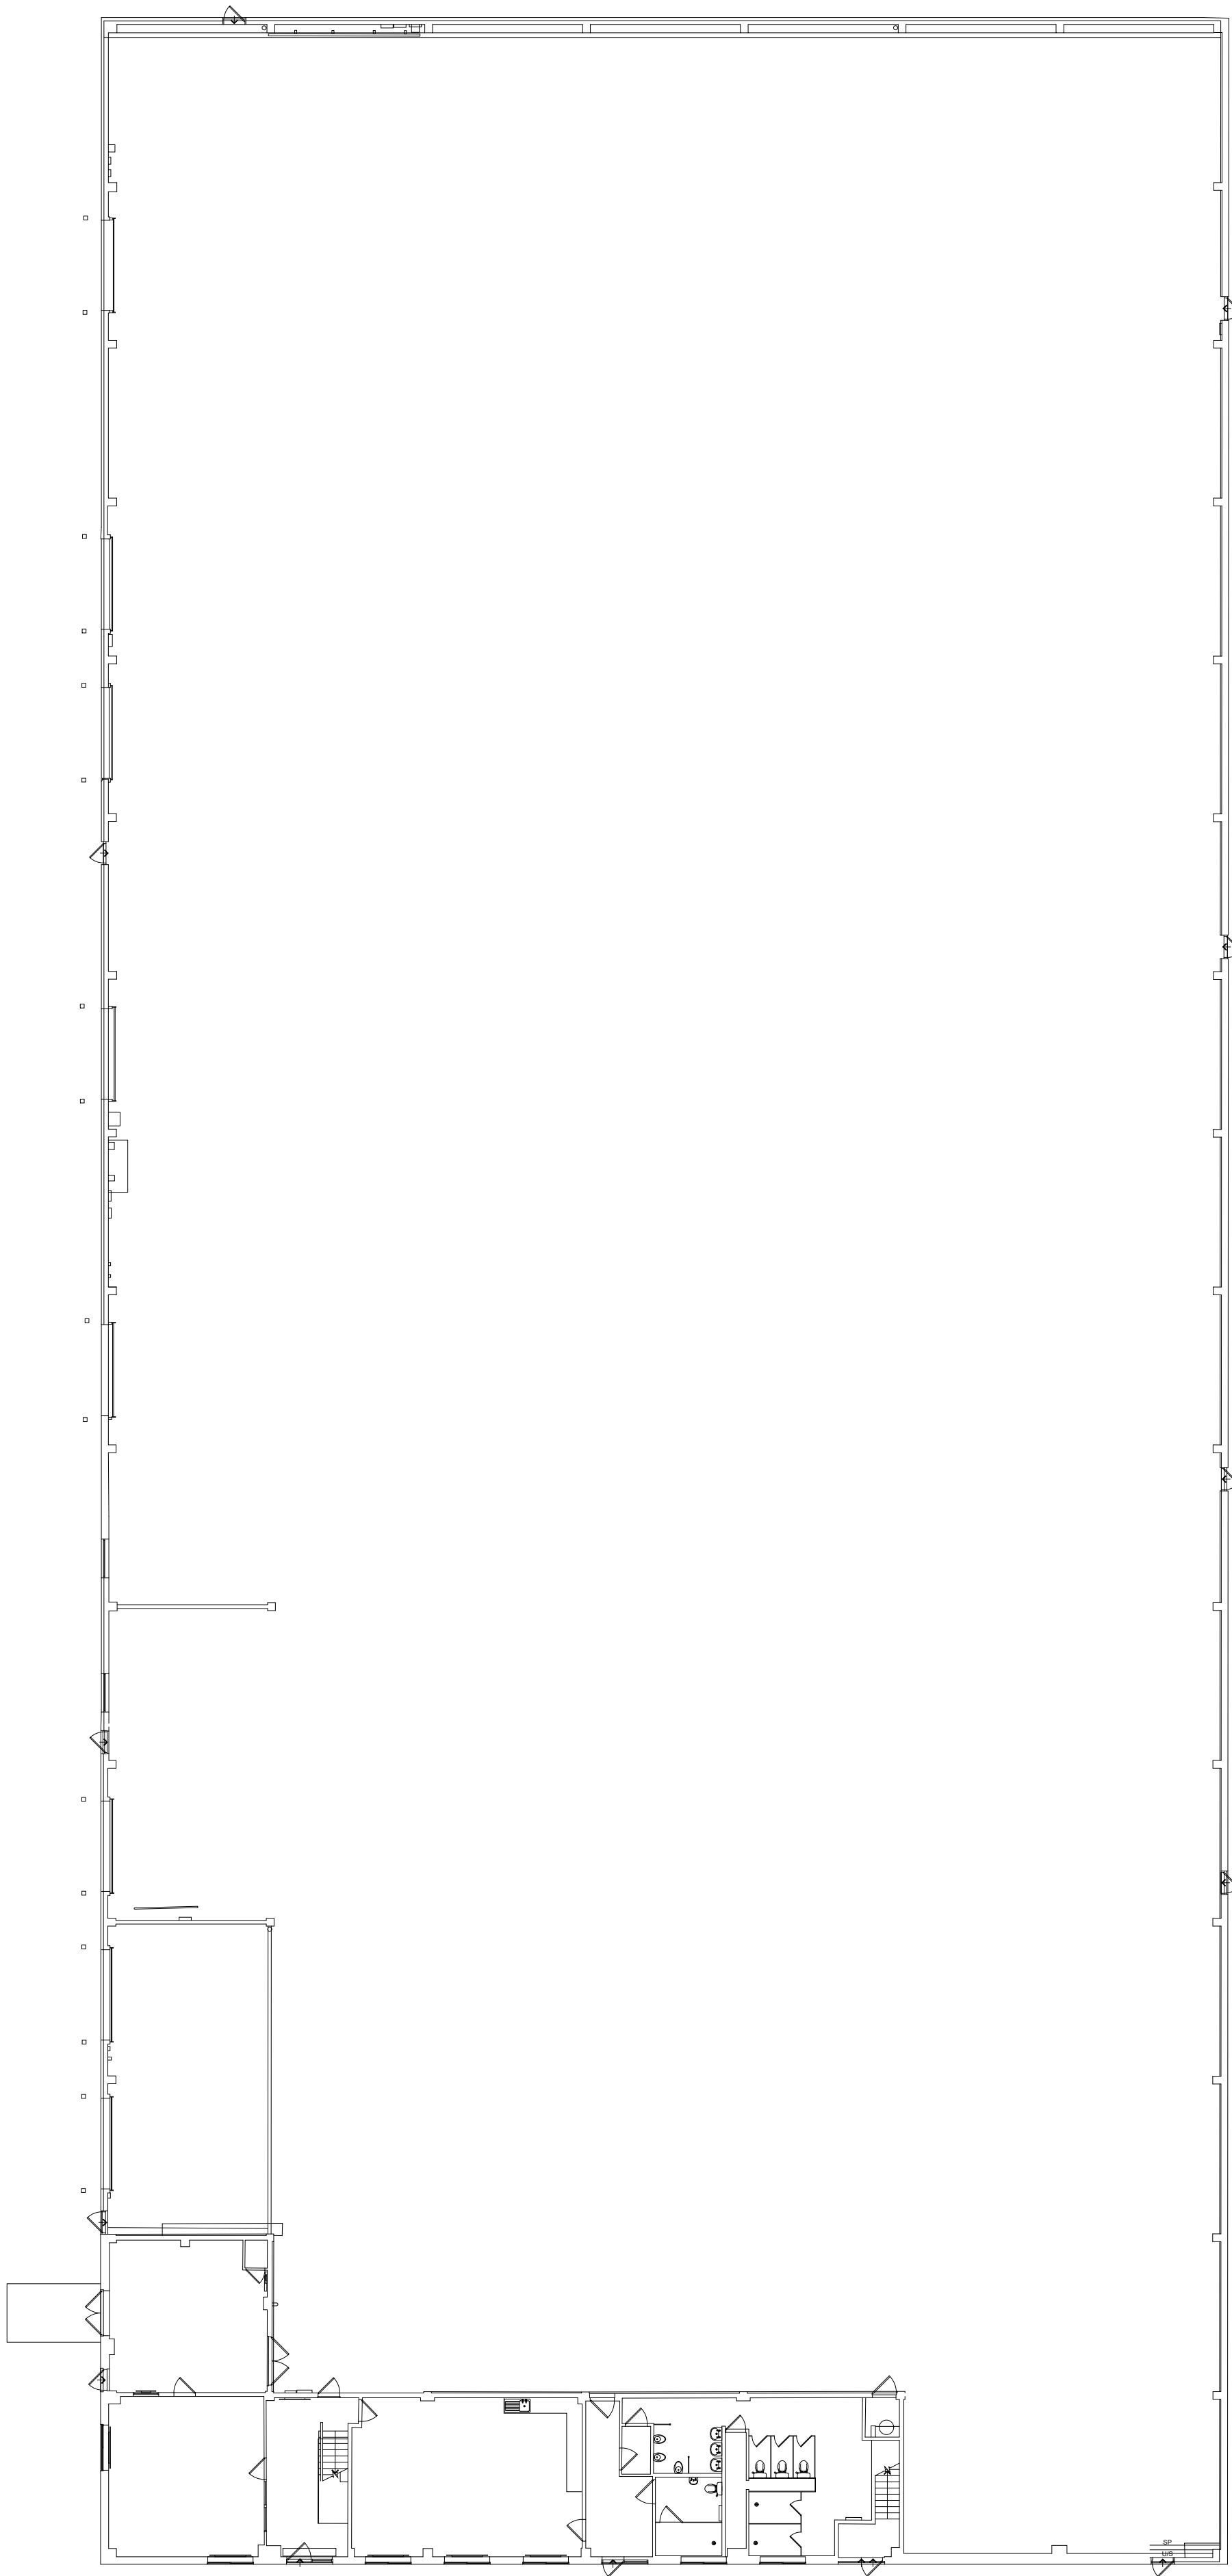

0.0M

50M



NOTES

1. No dimensions are to be scaled from this drawing.  
2. Contractors must verify all figured dimensions on site before commencing any work or making any shop drawings.  
3. This drawing is the sole copyright of Savills and no part may be reproduced without the written consent of the above.  
4. Site Location Plans are prepared from the Ordnance Survey Map with the sanction of the Controller of H.M. Stationery Office. Crown Copyright Reserved.

| Rev   | Description    | By                    | Date          |
|---|----------------|-----------------------|---------------|
| Drawing Status   |                |                       |               |
| PLANNING   |                |                       |               |
| <div><div></div><div>savills</div><div>ARCHITECTURE &amp; BUILDING<br/>CONSULTANCY<br/>Savills (UK) Limited<br/>Wytham Court, 11 West Way,<br/>Botley, Oxford OX2 0QL<br/><br/>Telephone: + 44 (0)1865 269000<br/>Fax: + 44 (0)1865 269001<br/>www.savills.co.uk</div></div> |                |                       |               |
| Client   |                |                       |               |
| - UBS Triton   |                |                       |               |
| Project   |                |                       |               |
| - Unit 6, Worton Grange   |                |                       |               |
| Drawing Title   |                |                       |               |
| - Existing Ground Floor   |                |                       |               |
| Scale<br>1:200@ A1   | Date<br>Feb 26 | Drawn<br>HD           | Checked<br>MT |
| Drawing Number<br>001   | Rev.           | Project Number<br>N/A |               |




NOTES

1. No dimensions are to be scaled from this drawing.

2. Contractors must verify all figured dimensions on site before commencing any work or making any shop drawings.


3. This drawing is the sole copyright of Savills and no part may be reproduced without the written consent of the above.

4. Site Location Plans are prepared from the Ordnance Survey Map with the sanction of the Controller of H.M. Stationery Office. Crown Copyright Reserved.

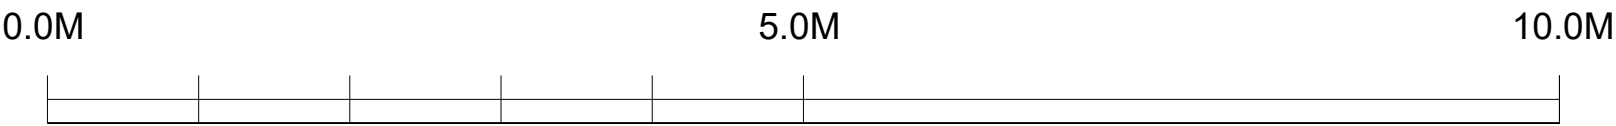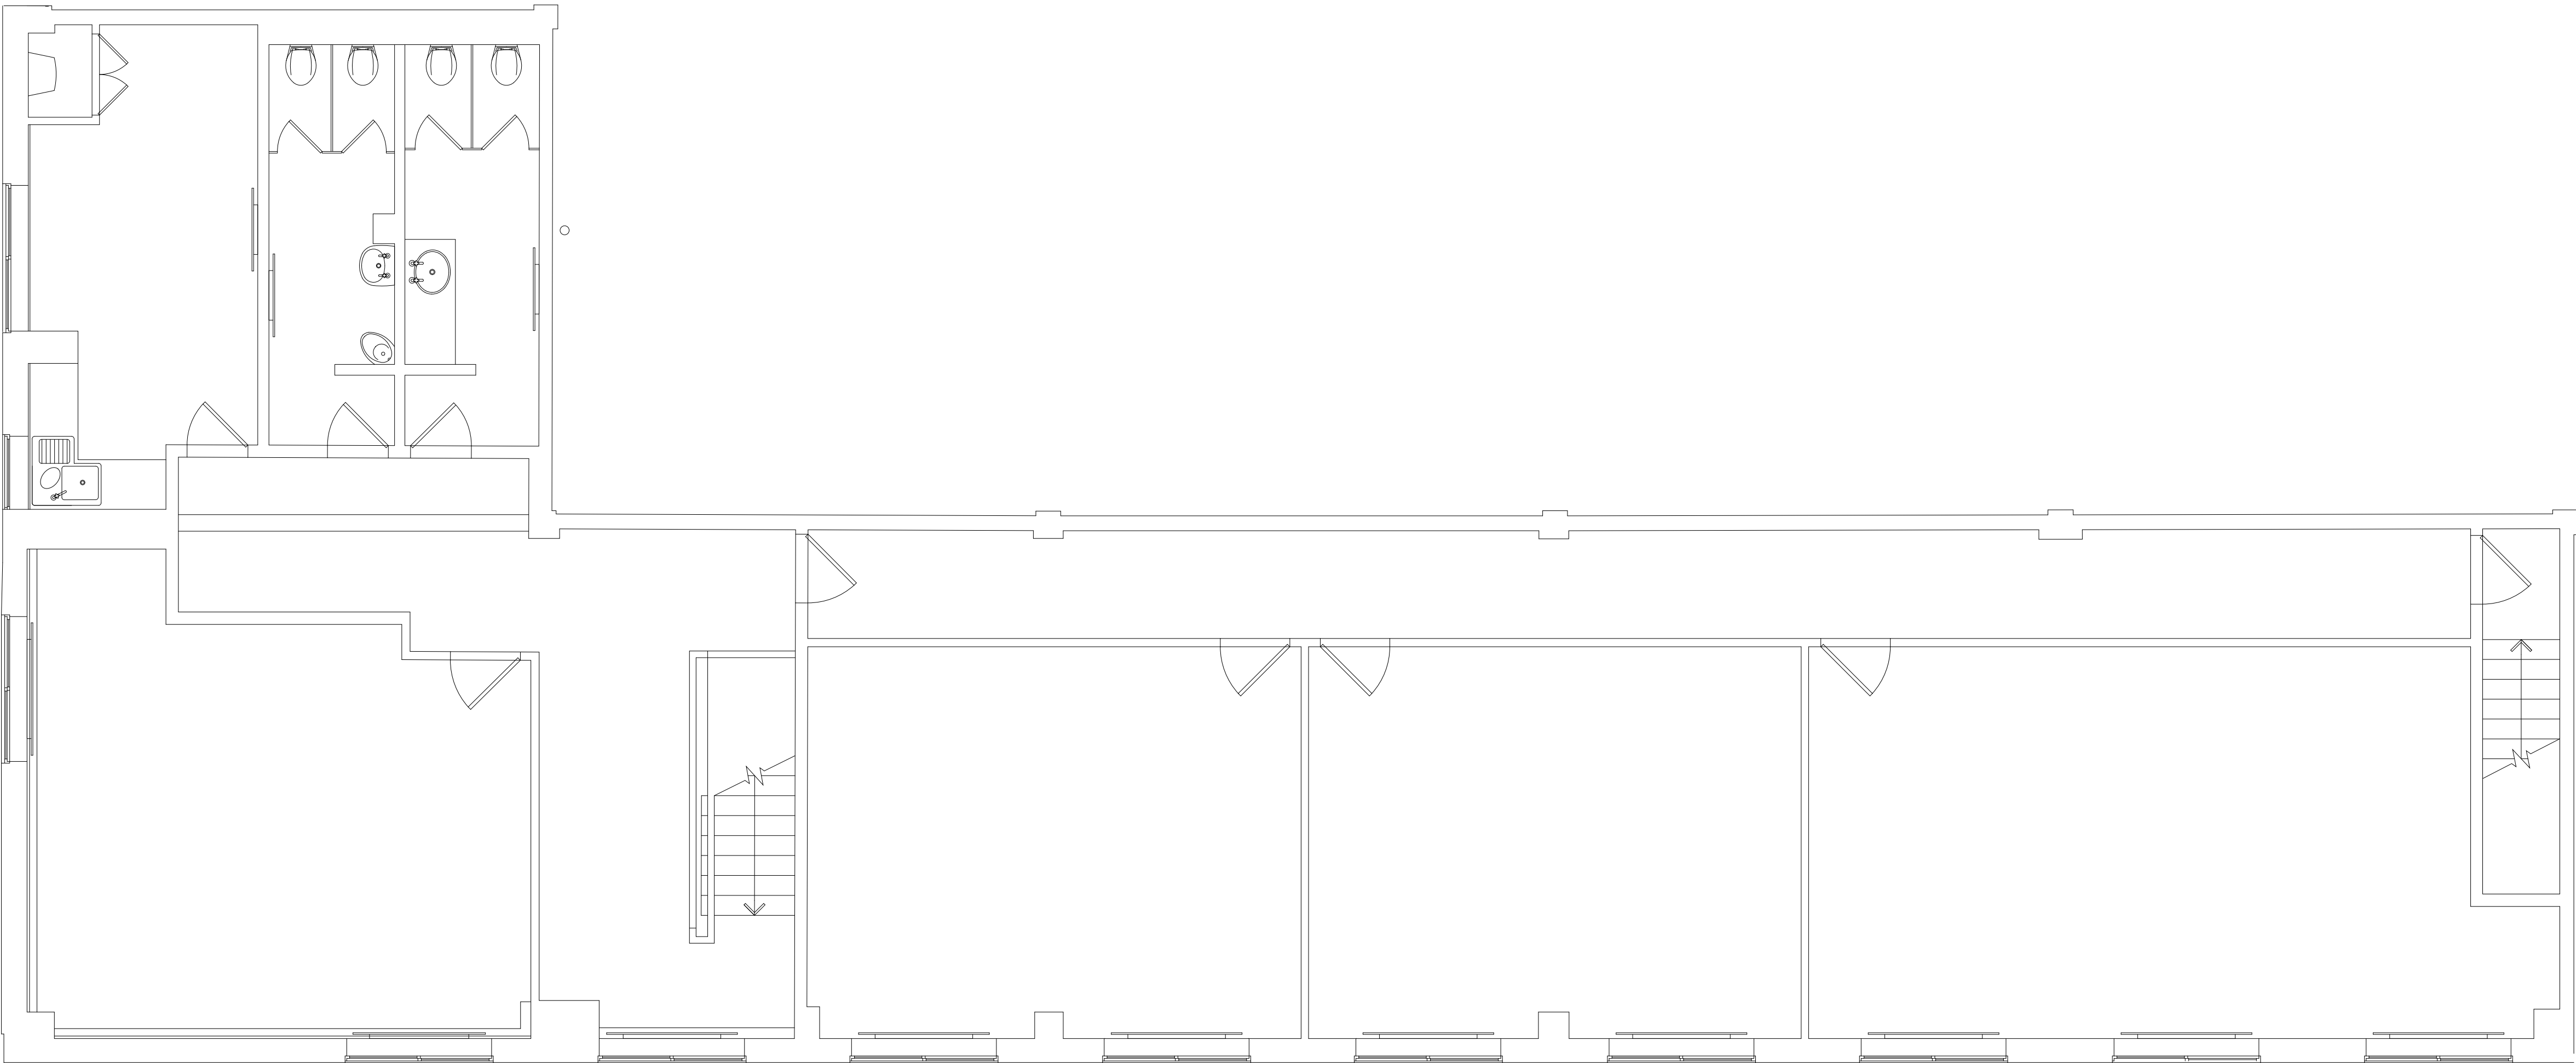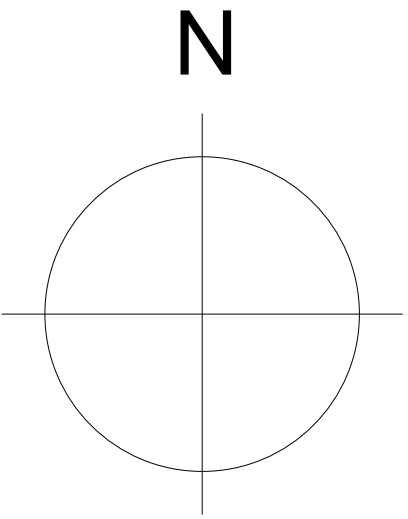


| Rev   | Description                   | By          | Date          |                   |                |             |               |                       |                               |
|---|-------------------------------|-------------|---------------|-------------------|----------------|-------------|---------------|-----------------------|-------------------------------|
| Drawing Status   |                               |             |               |                   |                |             |               |                       |                               |
| PLANNING   |                               |             |               |                   |                |             |               |                       |                               |
| <div><div></div><div>savills</div></div> <div>ARCHITECTURE &amp; BUILDING<br/>CONSULTANCY<br/>Savills (UK) Limited<br/>Wytham Court, 11 West Way,<br/>Botley, Oxford OX2 0QL<br/><br/>Telephone: + 44 (0)1865 269000<br/>Fax: + 44 (0)1865 269001<br/>www.savills.co.uk</div> <div>Client<br/>- UBS Triton</div> <div>Project<br/>- Unit 6, Worton Grange</div> <div>Drawing Title<br/>- Existing First Floor</div> <div><table><tr><td>Scale<br/>1:50@ A1</td><td>Date<br/>Feb 26</td><td>Drawn<br/>HD</td><td>Checked<br/>MT</td></tr></table></div> <div><table><tr><td>Drawing Number<br/>002</td><td>Rev.<br/>Project Number<br/>N/A</td></tr></table></div> |                               |             |               | Scale<br>1:50@ A1 | Date<br>Feb 26 | Drawn<br>HD | Checked<br>MT | Drawing Number<br>002 | Rev.<br>Project Number<br>N/A |
| Scale<br>1:50@ A1   | Date<br>Feb 26                | Drawn<br>HD | Checked<br>MT |                   |                |             |               |                       |                               |
| Drawing Number<br>002   | Rev.<br>Project Number<br>N/A |             |               |                   |                |             |               |                       |                               |


# West Elevation

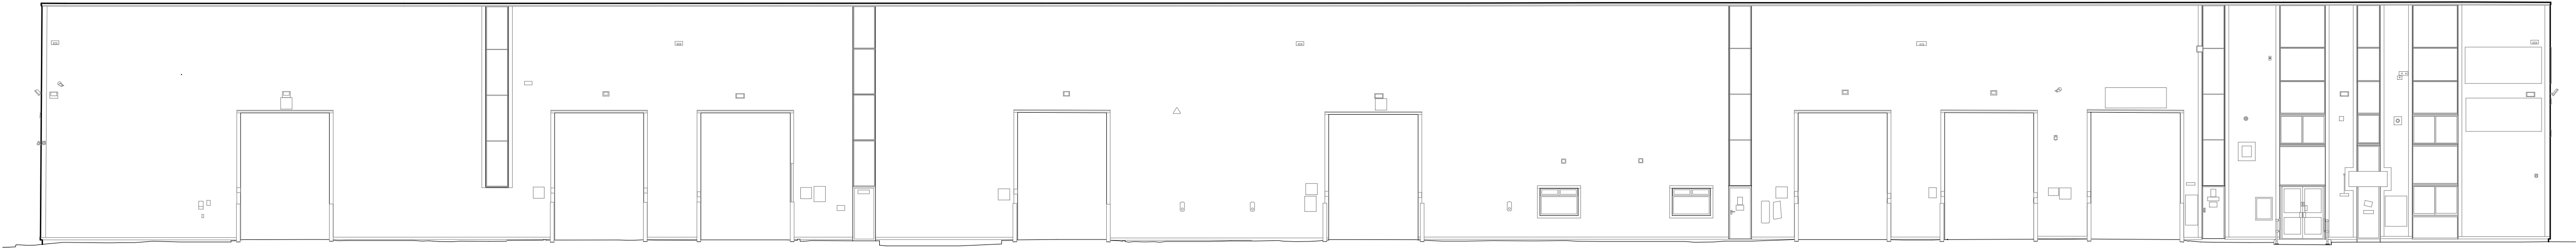


# South Elevation

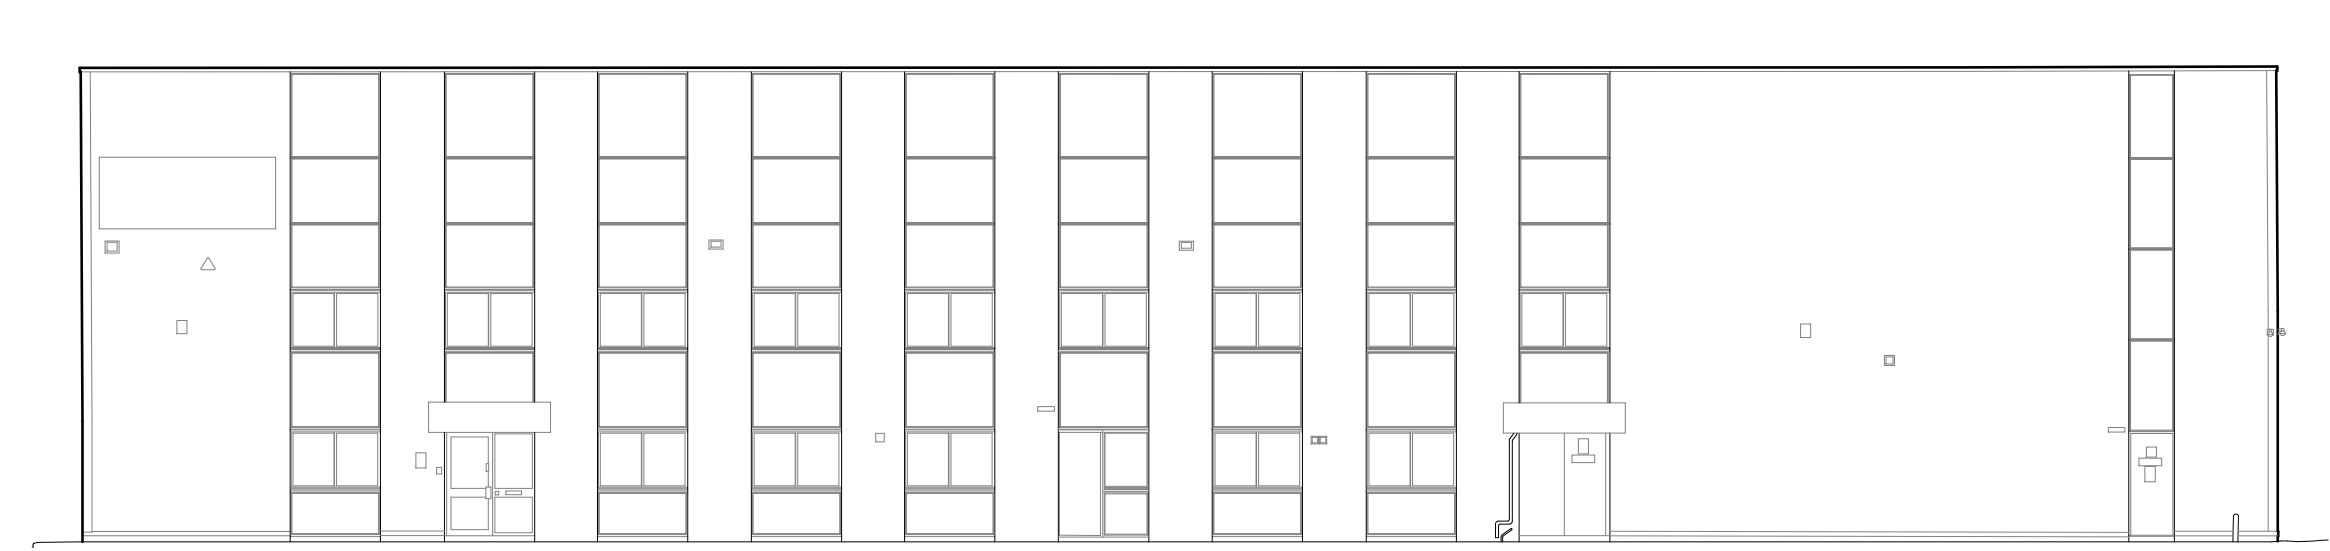

# East Elevation

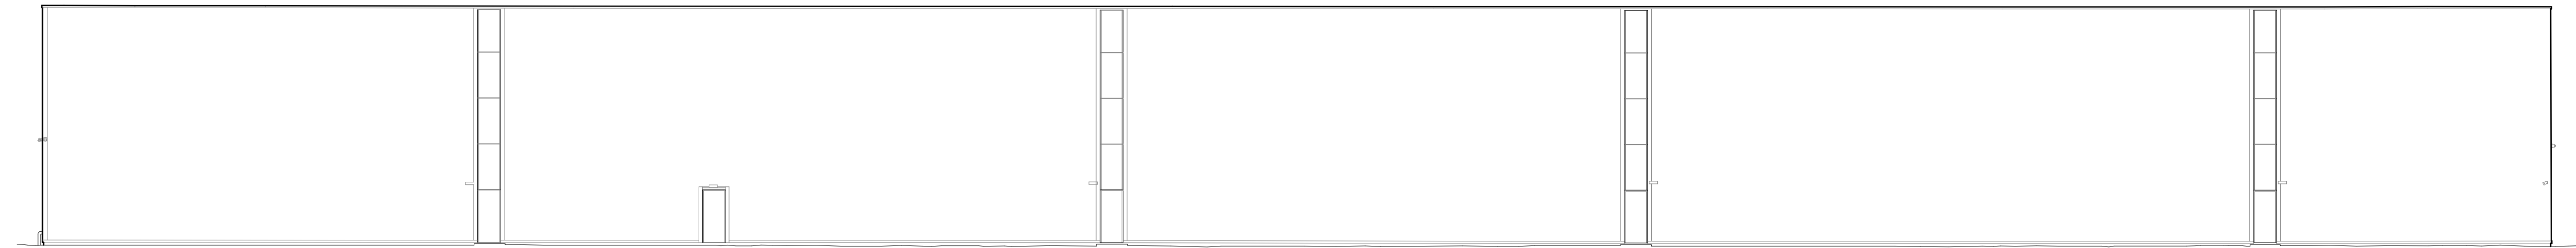

# North Elevation

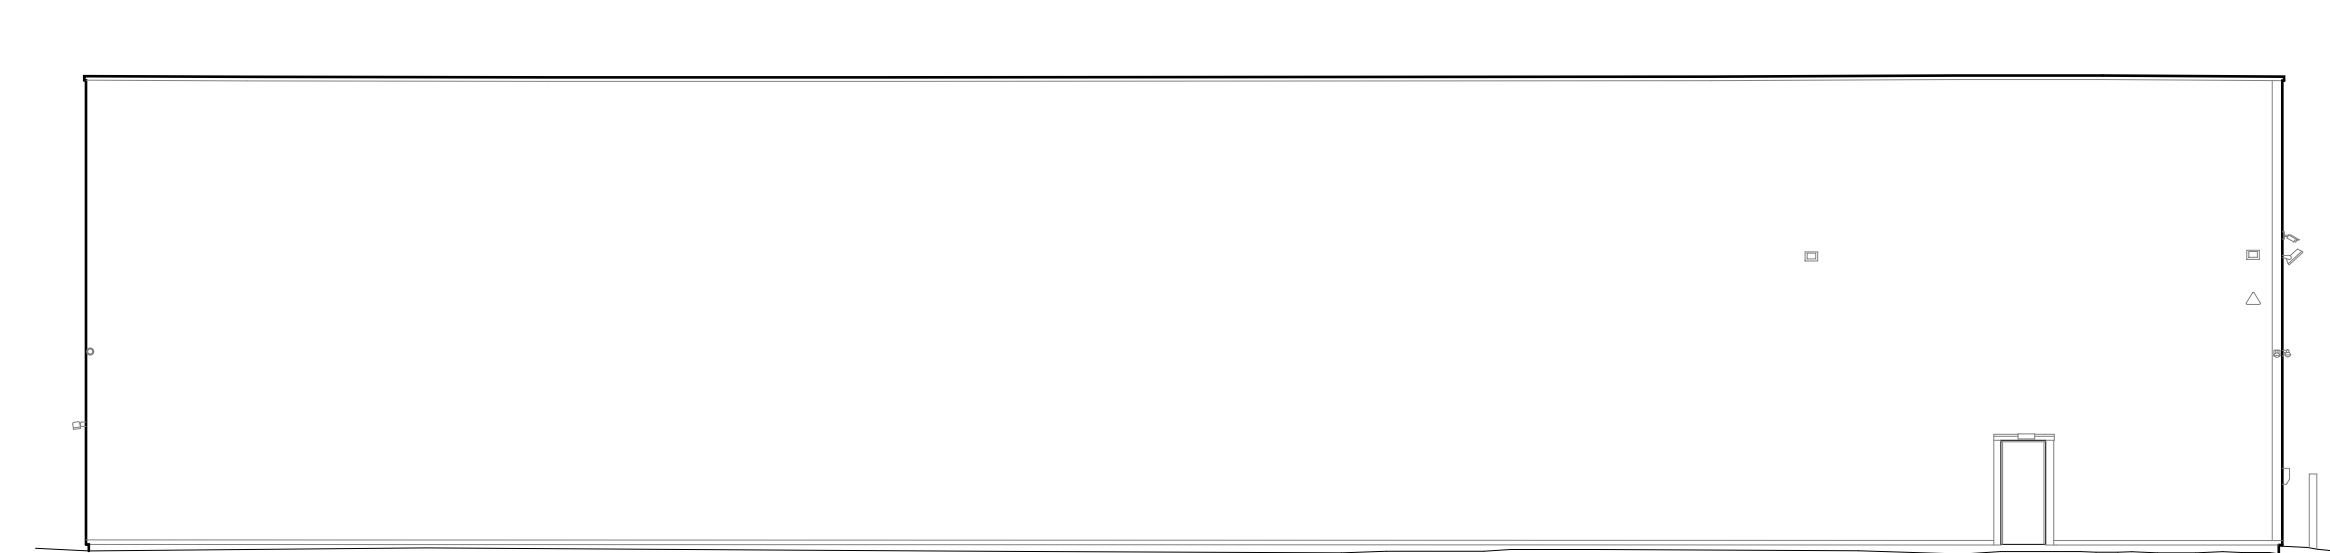

0.0M


50M



NOTES

1. No dimensions are to be scaled from this drawing.  
2. Contractors must verify all figured dimensions on site before commencing any work or making any shop drawings.  
3. This drawing is the sole copyright of Savills and no part may be reproduced without the written consent of the above.  
4. Site Location Plans are prepared from the Ordnance Survey Map with the sanction of the Controller of H.M. Stationery Office. Crown Copyright Reserved.

| Rev   | Description    | By                    | Date          |                    |                |             |               |                       |             |                       |  |
|---|----------------|-----------------------|---------------|--------------------|----------------|-------------|---------------|-----------------------|-------------|-----------------------|--|
| Drawing Status   |                |                       |               |                    |                |             |               |                       |             |                       |  |
| PLANNING   |                |                       |               |                    |                |             |               |                       |             |                       |  |
| <div><div></div><div>savills</div></div> <div>ARCHITECTURE &amp; BUILDING<br/>CONSULTANCY<br/>Savills (UK) Limited<br/>Wytham Court, 11 West Way,<br/>Botley, Oxford OX2 0QL</div> <div>Telephone: + 44 (0)1865 269000<br/>Fax: + 44 (0)1865 269001<br/>www.savills.co.uk</div> <div>Client<br/>- UBS Triton</div> <div>Project<br/>- Unit 6, Worton Grange</div> <div>Drawing Title<br/>- Existing Elevations</div> <div><table><tr><td>Scale<br/>1:150@ A1</td><td>Date<br/>Feb 26</td><td>Drawn<br/>HD</td><td>Checked<br/>MT</td></tr></table><table><tr><td>Drawing Number<br/>003</td><td>Rev.<br/>N/A</td><td colspan="2">Project Number<br/>N/A</td></tr></table></div> |                |                       |               | Scale<br>1:150@ A1 | Date<br>Feb 26 | Drawn<br>HD | Checked<br>MT | Drawing Number<br>003 | Rev.<br>N/A | Project Number<br>N/A |  |
| Scale<br>1:150@ A1   | Date<br>Feb 26 | Drawn<br>HD           | Checked<br>MT |                    |                |             |               |                       |             |                       |  |
| Drawing Number<br>003   | Rev.<br>N/A    | Project Number<br>N/A |               |                    |                |             |               |                       |             |                       |  |

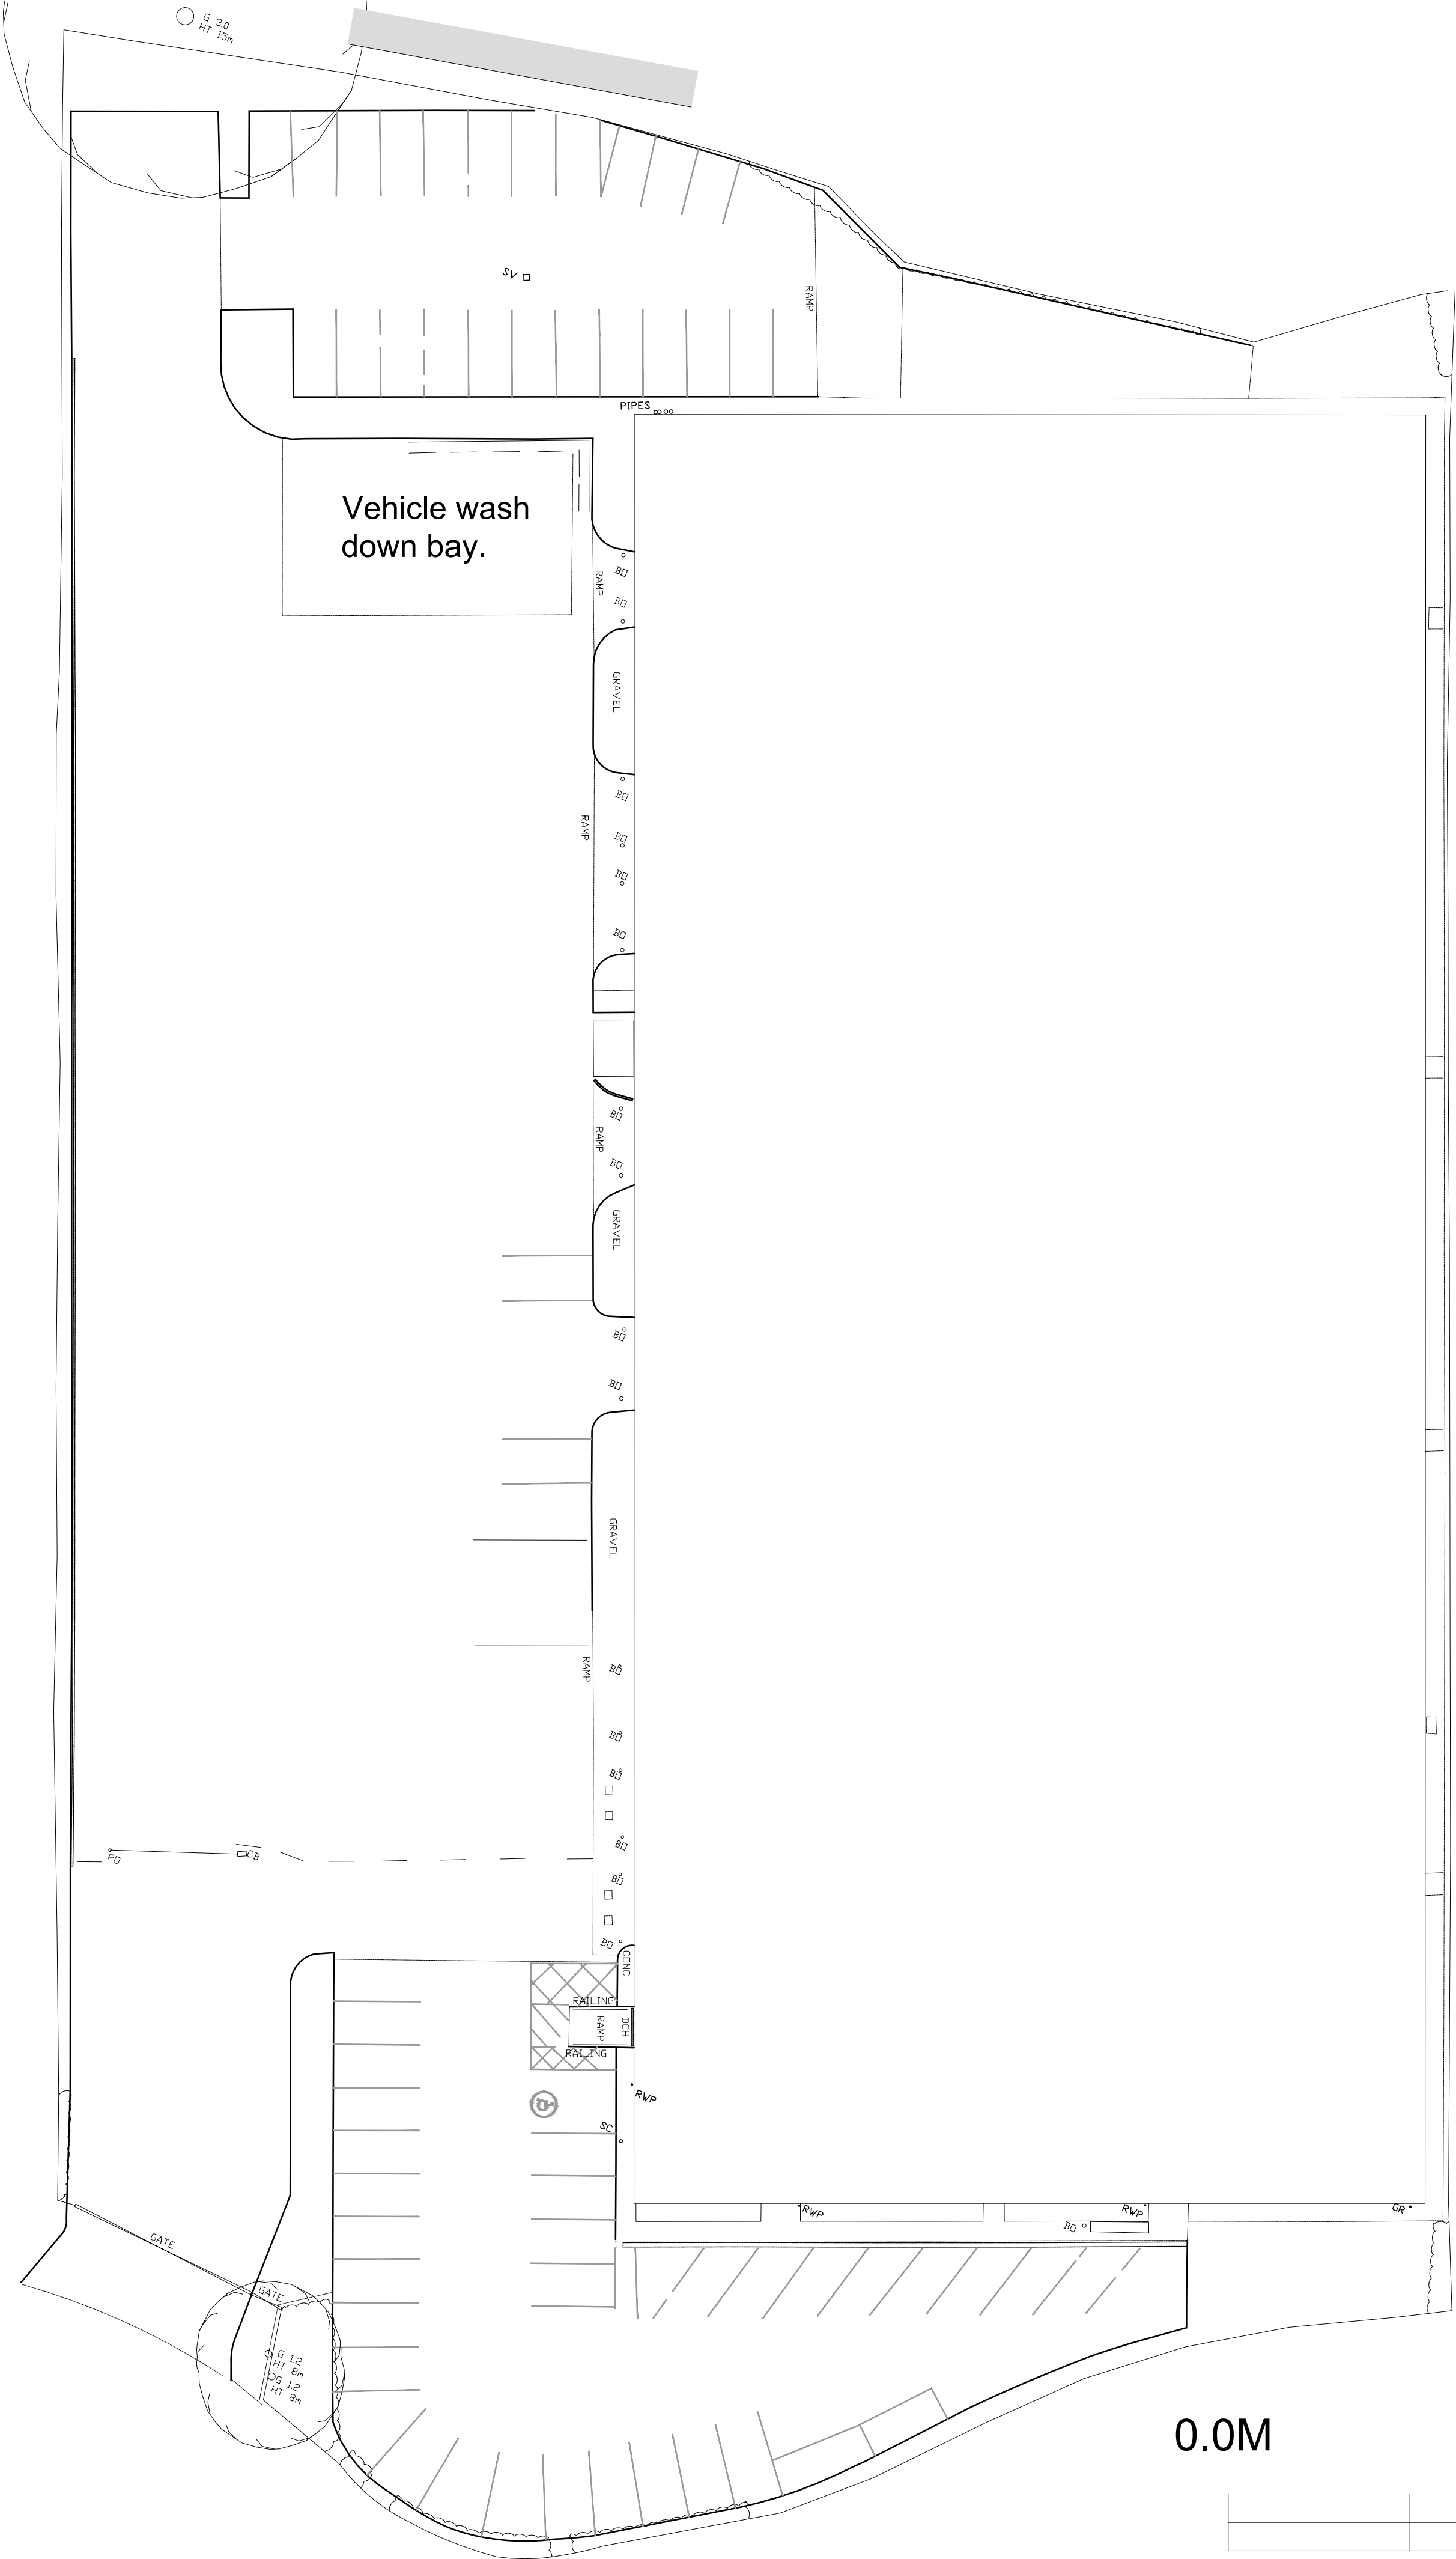


NOTES

1. No dimensions are to be scaled from this drawing.


2. Contractors must verify all figured dimensions on site before commencing any work or making any shop drawings.

3. This drawing is the sole copyright of Savills and no part may be reproduced without the written consent of the above.

4. Site Location Plans are prepared from the Ordnance Survey Map with the sanction of the Controller of H.M. Stationery Office. Crown Copyright Reserved.

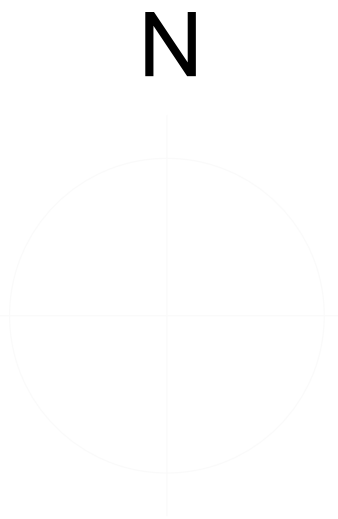

| Rev   | Description    | By                    | Date          |
|---|----------------|-----------------------|---------------|
| Drawing Status   |                |                       |               |
| PLANNING   |                |                       |               |
| <div><div>ARCHITECTURE &amp; BUILDING<br/>CONSULTANCY<br/>Savills (UK) Limited<br/>Wytham Court, 11 West Way,<br/>Botley, Oxford OX2 0QL</div><div>Telephone: + 44 (0)1865 269000<br/>Fax: + 44 (0)1865 269001<br/>www.savills.co.uk</div></div> |                |                       |               |
| Client   |                |                       |               |
| - UBS Triton   |                |                       |               |
| Project   |                |                       |               |
| - Unit 6, Worton Grange   |                |                       |               |
| Drawing Title   |                |                       |               |
| - Existing Site Plan   |                |                       |               |
| Scale<br>1:250@ A1   | Date<br>Feb 26 | Drawn<br>HD           | Checked<br>MT |
| Drawing Number<br>004   | Rev.           | Project Number<br>N/A |               |

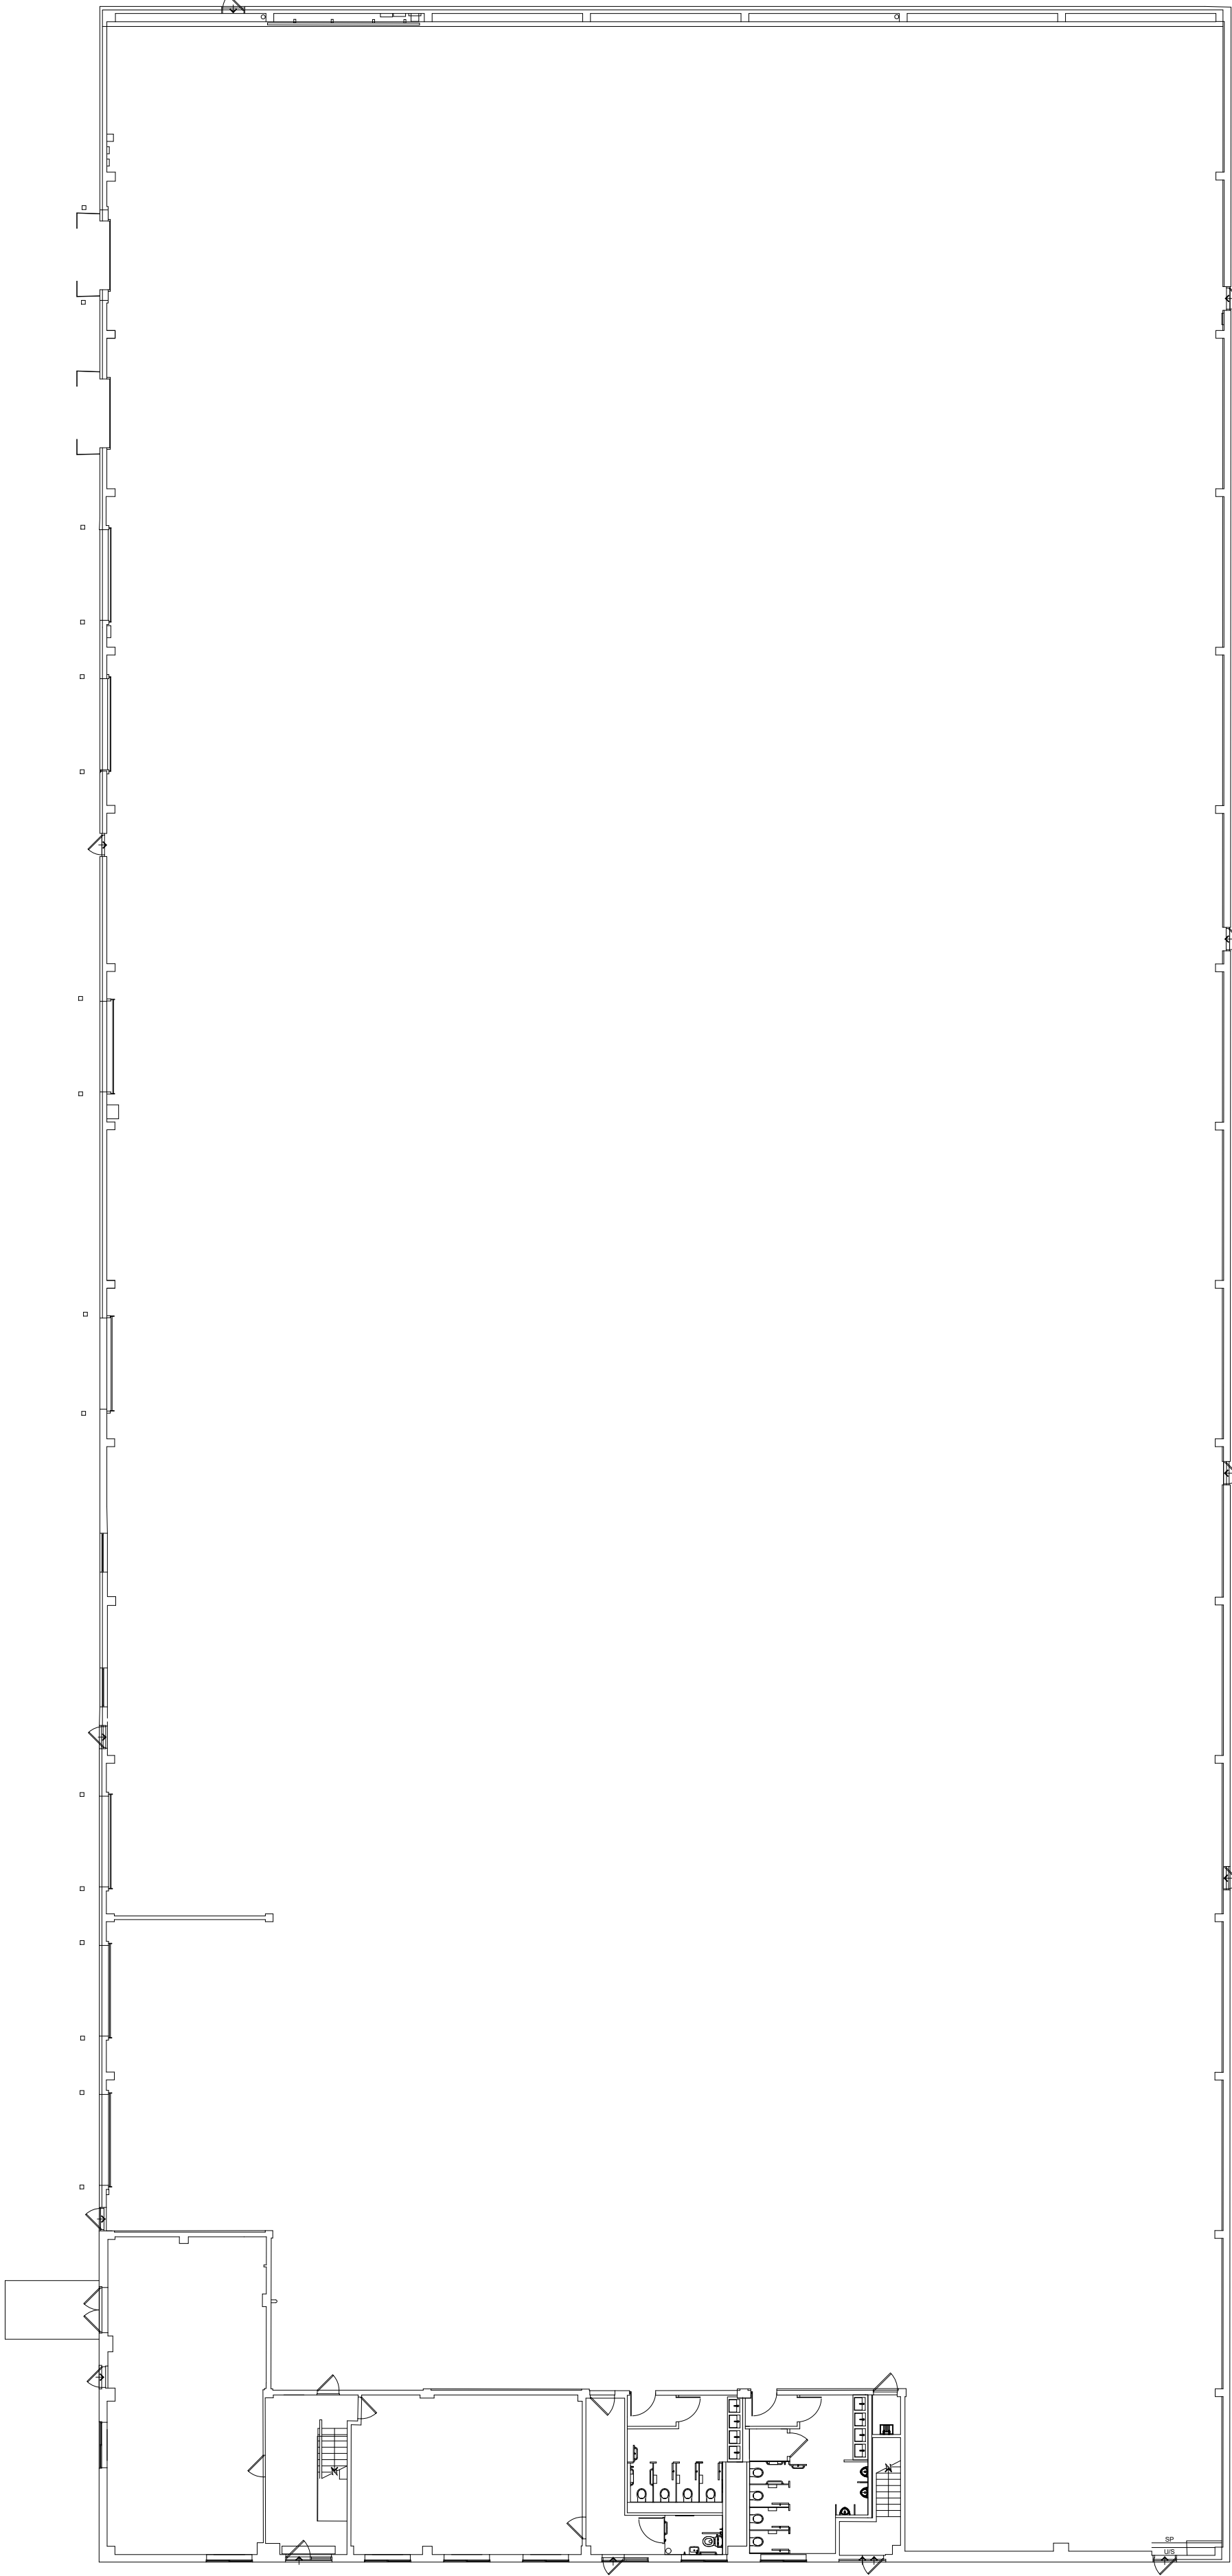

0.0M

50M



- NOTES
- 1. No dimensions are to be scaled from this drawing.
  - 2. Contractors must verify all figured dimensions on site before commencing any work or making any shop-drawings.
  - 3. This drawing is the sole copyright of Savills and no part may be reproduced without the written consent of the above.
  - 4. Site Location Plans are prepared from the Ordnance Survey Map with the sanction of the Controller of H.M. Stationery Office. Crown Copyright Reserved.

| Rev   | Description | By             | Date    |
|---|-------------|----------------|---------|
| Drawing Status   |             |                |         |
| PLANNING   |             |                |         |
| <div><p>ARCHITECTURE &amp; BUILDING<br/>CONSULTANCY<br/>Savills (UK) Limited<br/>Wytham Court, 11 West Way,<br/>Botley, Oxford OX2 0QL</p><p>Telephone: + 44 (0)1865 269000<br/>Fax: + 44 (0)1865 269001<br/>www.savills.co.uk</p></div> |             |                |         |
| Client   |             |                |         |
| - UBS Triton   |             |                |         |
| Project   |             |                |         |
| - Unit 6, Worton Grange   |             |                |         |
| Drawing Title   |             |                |         |
| - Proposed Ground Floor   |             |                |         |
| Scale   | Date        | Drawn          | Checked |
| 1:200@ A1   | Feb 26      | HD             | MT      |
| Drawing Number   | Rev.        | Project Number |         |
| 005   |             | N/A            |         |



NOTES

1. No dimensions are to be scaled from this drawing.

2. Contractors must verify all figured dimensions on site before commencing any work or making any shop drawings.

3. This drawing is the sole copyright of Savills and no part may be reproduced without the written consent of the above.


4. Site Location Plans are prepared from the Ordnance Survey Map with the sanction of the Controller of H.M. Stationery Office. Crown Copyright Reserved.

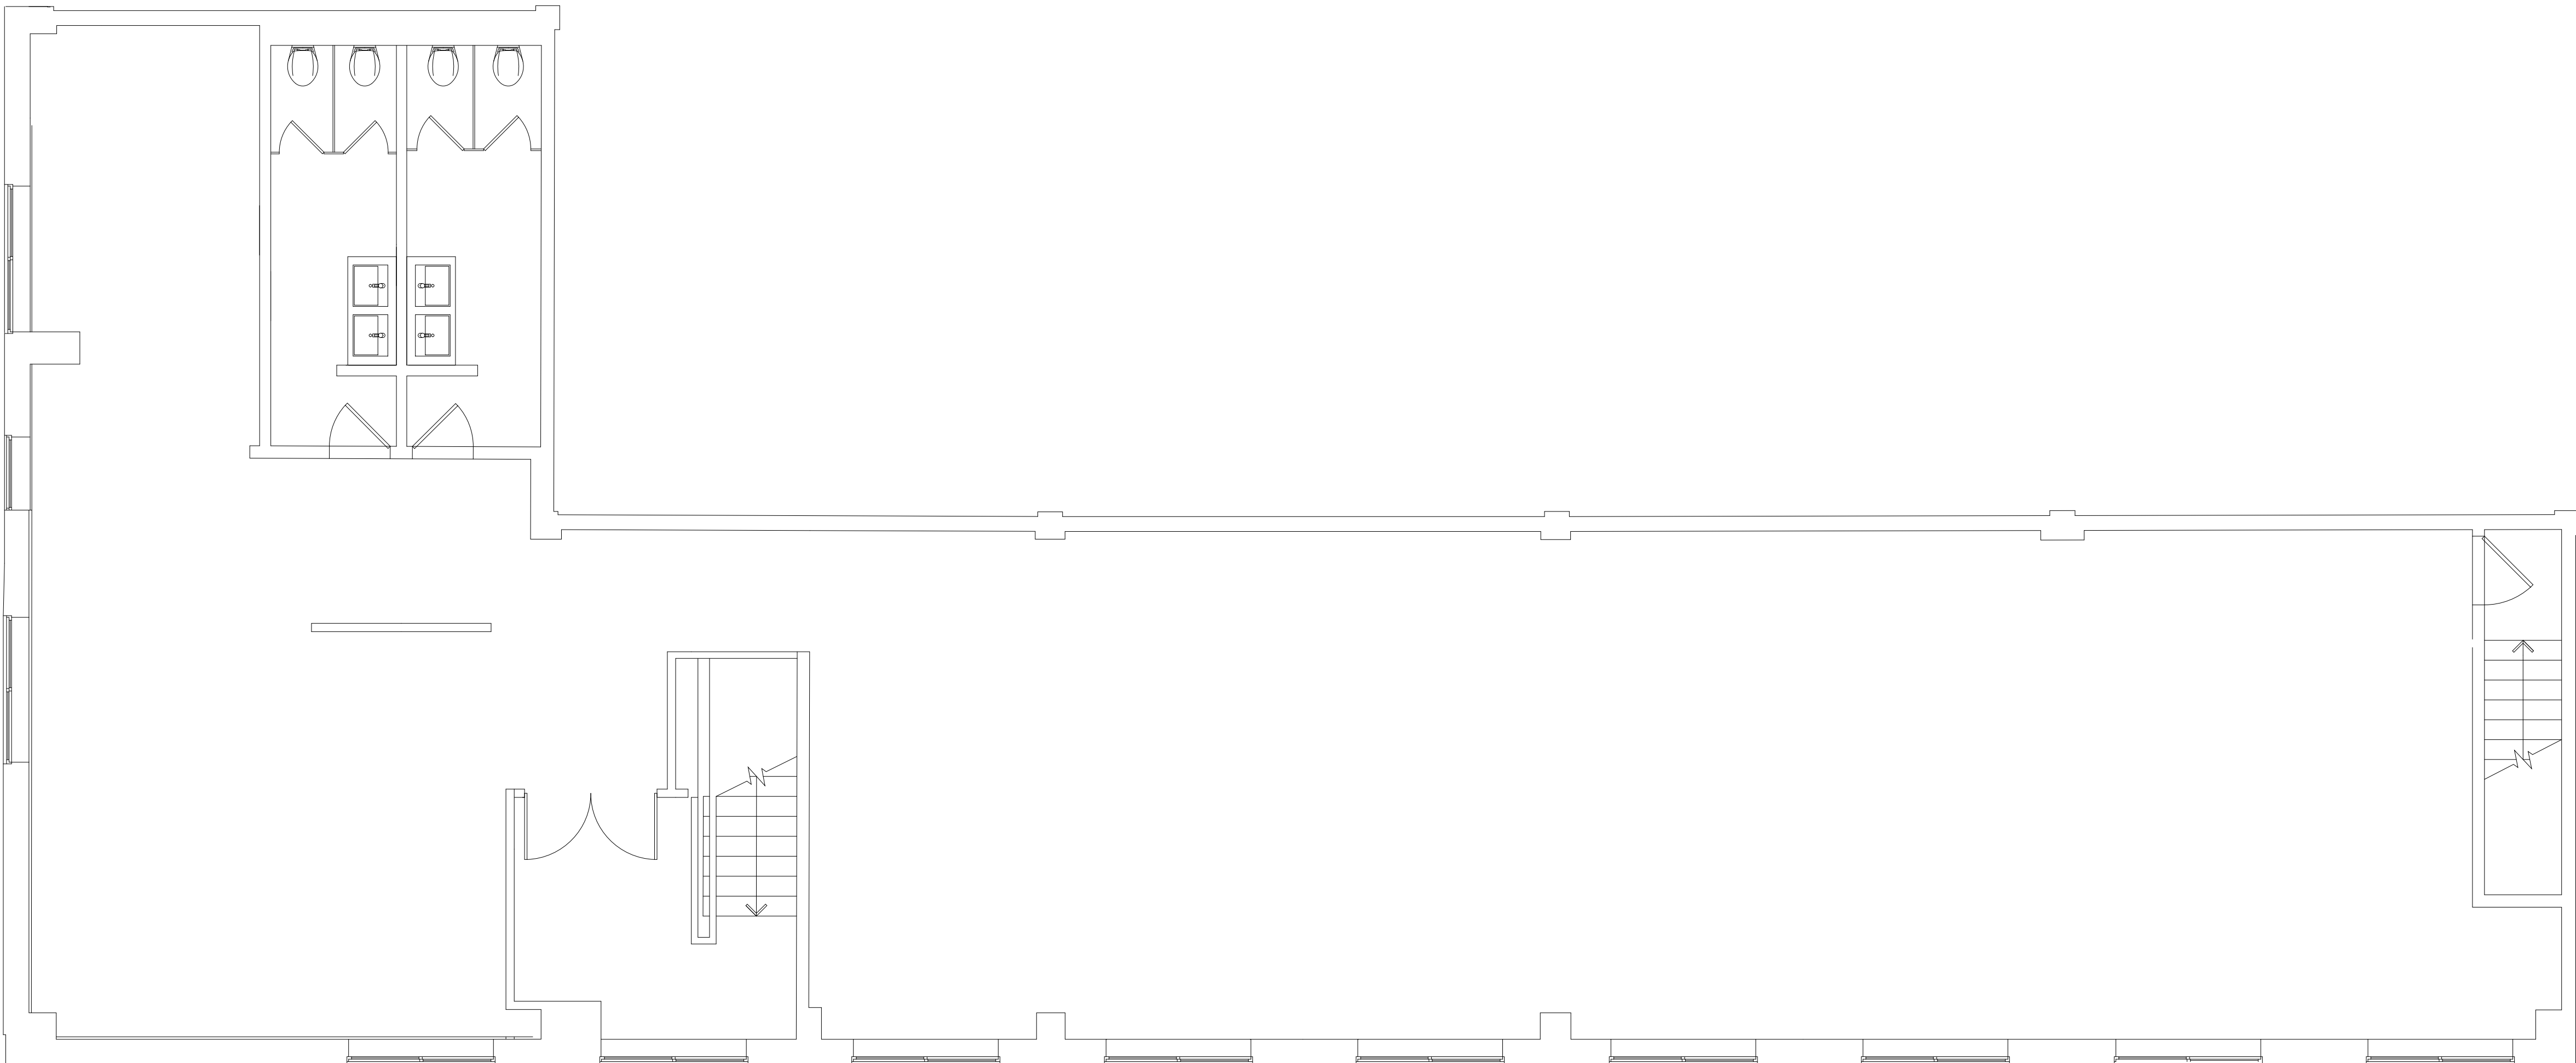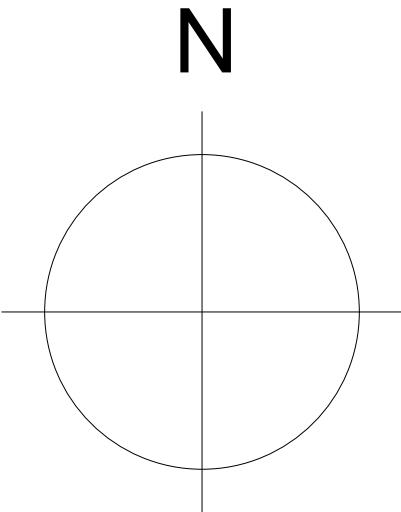

| Rev   | Description | By | Date |
|---|-------------|----|------|
| Drawing Status   |             |    |      |
| PLANNING   |             |    |      |
| <div><div></div><div>savills</div></div> <div>ARCHITECTURE &amp; BUILDING<br/>CONSULTANCY<br/>Savills (UK) Limited<br/>Wytham Court, 11 West Way,<br/>Botley, Oxford OX2 0QL</div> <div>Telephone: + 44 (0)1865 269000<br/>Fax: + 44 (0)1865 269001<br/>www.savills.co.uk</div> <div>Client<br/>- UBS Triton</div> <div>Project<br/>- Unit 6, Worton Grange</div> <div>Drawing Title<br/>- Proposed First Floor</div> <div><div>Scale<br/>1:50@ A1</div><div>Date<br/>Feb 26</div><div>Drawn<br/>HD</div><div>Checked<br/>MT</div></div> <div><div>Drawing Number<br/>006</div><div>Rev.<br/>Project Number<br/>N/A</div></div> |             |    |      |

West Elevation

B

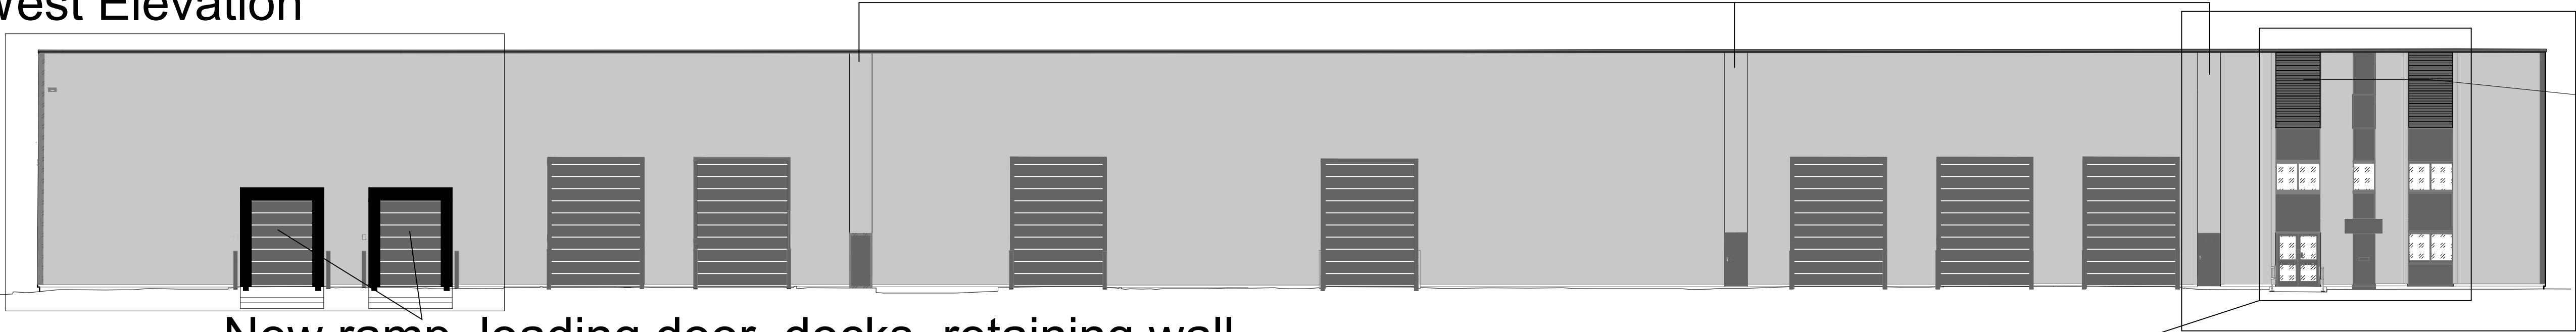


New ramp, loading door, docks, retaining wall and drainage to structural engineers design.

New Louvred vents for mechanical systems.

New Kingspan Quadcore 100mm AWP cladding 0.19 U value to office section marked A & North section marked B.

South Elevation

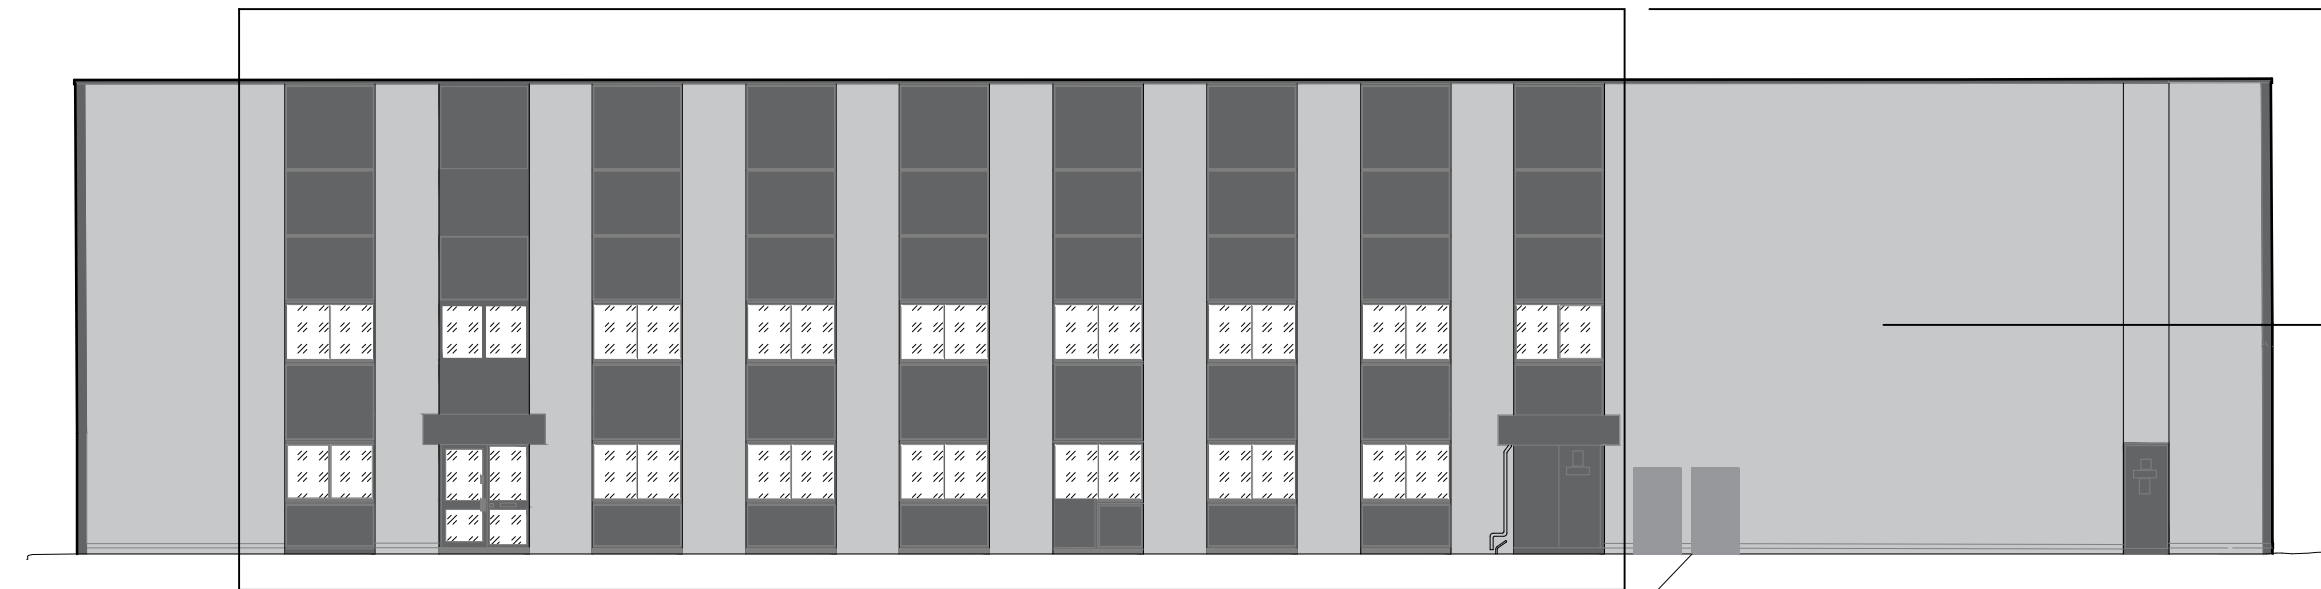

New double glazed windows and doors.

New Kingspan Quadcore 100mm AWP cladding 0.19 U value to whole elevation.

External condensers.

New 100mm PIR composite flat steel panels to replace existing single glazing.

Internally lined with fire rated wall system to 60 minute fire rating.

East Elevation



North Elevation



Note:

- New window and personel doors to BS 6375-1 and BS7412.
- Double glazing units to BS EN 1279. Whole window U values to 1.6W/m2K.
- Light grey paint to cladding Anthracite paint to trims to existing cladding & goods doors. New cladding light grey with Anthracite trims. New window frames & panels in Anthracite.

Window & Sprandel Panel Specification:

|                         |                                                                             |
|-------------------------|-----------------------------------------------------------------------------|
| Weather performance     | -                                                                           |
| UK exposure category    | Top: To BS 6375-1, 2000 Pa; Side: To BS 6375-1, 2400 Pa.                    |
| Air permeability        | Top: To BS 6375-1, Class 2, 300 Pa; To BS 6375-1, Class 2, 600 Pa           |
| Watertightness          | Top: To BS 6375-1, Class 7A, 300 Pa; Side: To BS 6375-1, Class 8A, 450 Pa   |
| Resistance to wind load | Top: To BS 6375-1, Class B5, 2000 Pa; Side: To BS 6375-1, Class AE, 2400 Pa |


0.0M

50M

|  |  |  |  |  |
|--|--|--|--|--|
|  |  |  |  |  |
|  |  |  |  |  |


NOTES  
1. No dimensions are to be scaled from this drawing.  
2. Contractors must verify all figured dimensions on site before commencing any work or making any shop drawings.  
3. This drawing is the sole copyright of Savills and no part may be reproduced without the written consent of the above.  
4. Site Location Plans are prepared from the Ordnance Survey Map with the sanction of the Controller of H.M. Stationery Office. Crown Copyright Reserved.

| Rev   | Description    | By                    | Date          |
|---|----------------|-----------------------|---------------|
| Drawing Status   |                |                       |               |
| PLANNING   |                |                       |               |
|   |                |                       |               |
| ARCHITECTURE & BUILDING CONSULTANCY<br>Savills (UK) Limited<br>Wytham Court, 11 West Way,<br>Botley, Oxford OX2 0QL<br><br>Telephone: + 44 (0)1865 269000<br>Fax: + 44 (0)1865 269001<br>www.savills.co.uk |                |                       |               |
| Client<br>- UBS Triton   |                |                       |               |
| Project<br>- Unit 6, Worton Grange   |                |                       |               |
| Drawing Title<br>- Proposed Elevations   |                |                       |               |
| Scale<br>1:150@ A1   | Date<br>Feb 26 | Drawn<br>HD           | Checked<br>MT |
| Drawing Number<br>007   | Rev.           | Project Number<br>N/A |               |

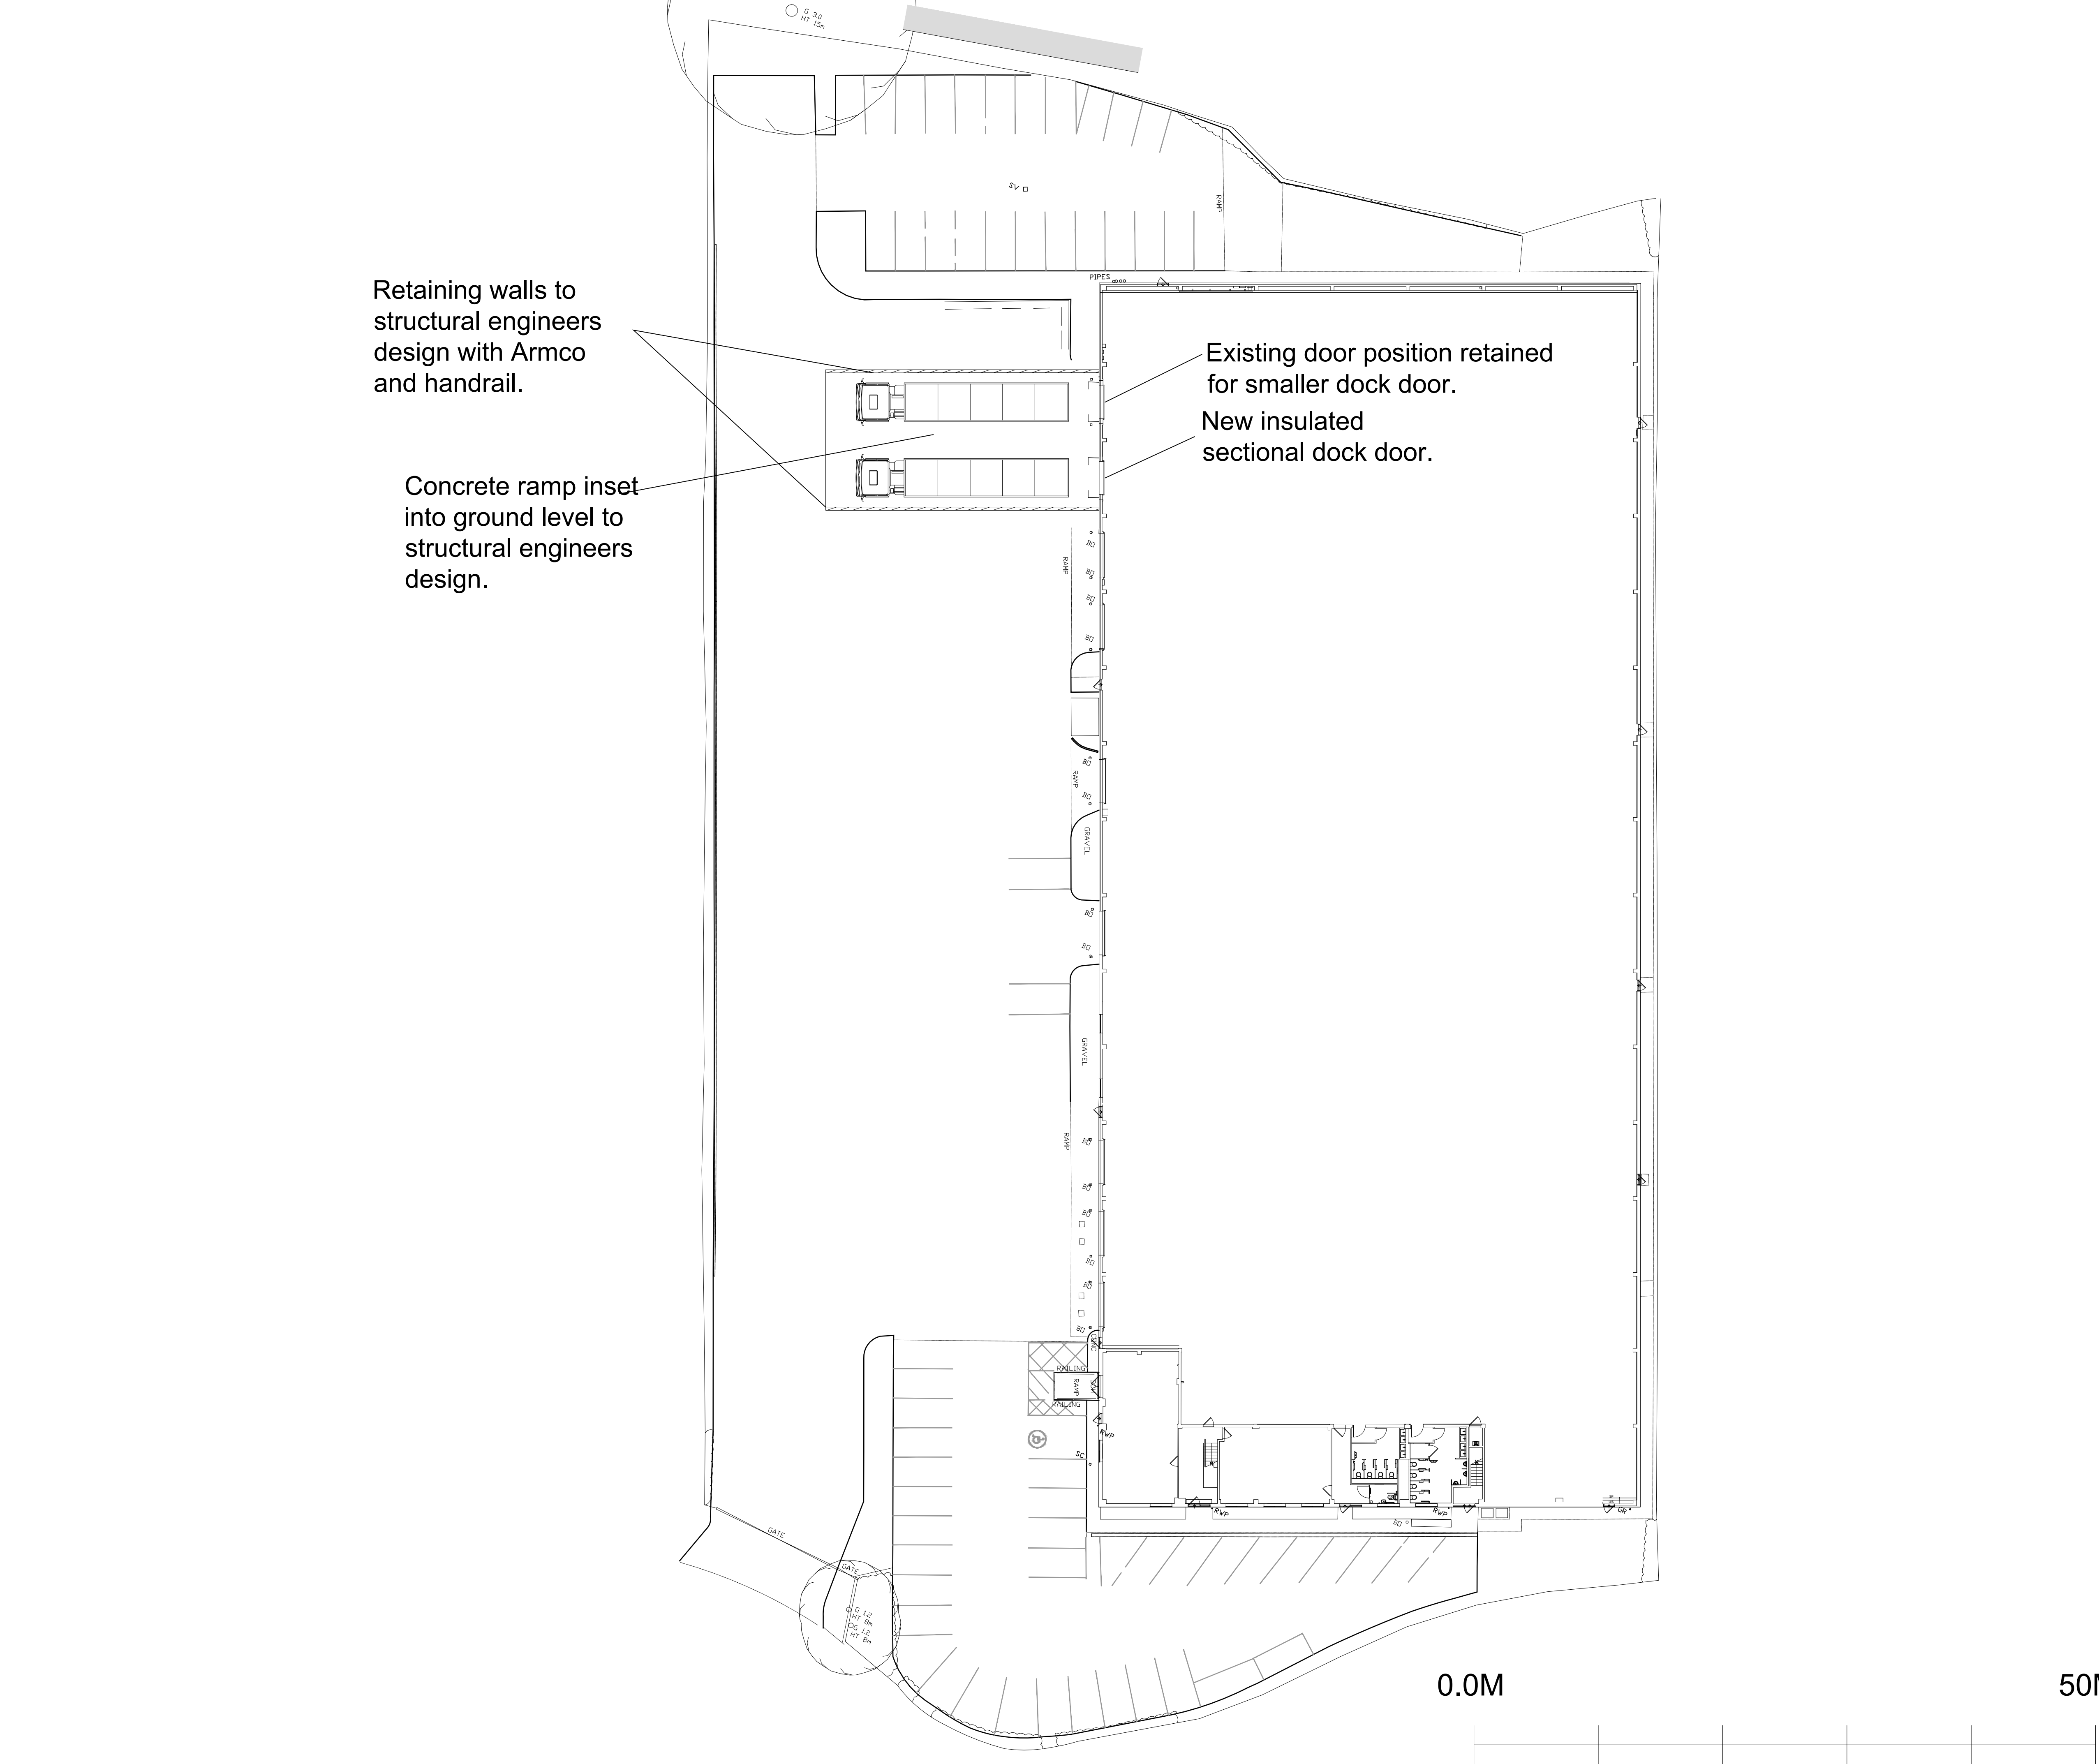

NOTES


1. No dimensions are to be scaled from this drawing.  
2. Contractors must verify all figured dimensions on site before commencing any work or making any shop drawings.  
3. This drawing is the sole copyright of Savills and no part may be reproduced without the written consent of the above.  
4. Site Location Plans are prepared from the Ordnance Survey Map with the sanction of the Controller of H.M. Stationery Office. Crown Copyright Reserved.

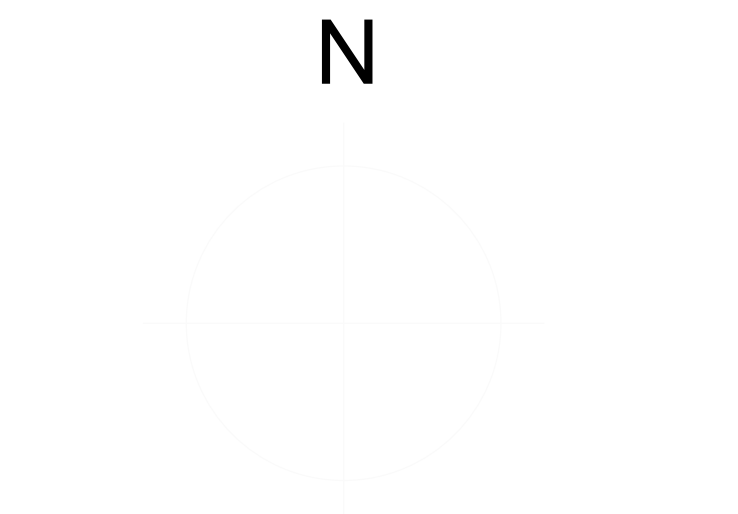


| Rev   | Description | By             | Date    |
|---|-------------|----------------|---------|
| Drawing Status   |             |                |         |
| PLANNING   |             |                |         |
| <div><br/>ARCHITECTURE &amp; BUILDING<br/>CONSULTANCY<br/>Savills (UK) Limited<br/>Wytham Court, 11 West Way,<br/>Botley, Oxford OX2 0QL<br/><br/>Telephone: + 44 (0)1865 269000<br/>Fax: + 44 (0)1865 269001<br/>www.savills.co.uk</div> |             |                |         |
| Client   |             |                |         |
| - UBS Triton   |             |                |         |
| Project   |             |                |         |
| - Unit 6, Worton Grange   |             |                |         |
| Drawing Title   |             |                |         |
| - Proposed Site Plan   |             |                |         |
| Scale   | Date        | Drawn          | Checked |
| 1:250@ A1   | Feb 26      | HD             | MT      |
| Drawing Number   | Rev.        | Project Number |         |
| 008   |             | N/A            |         |



Ordnance Survey, (c) Crown Copyright 2021. All rights reserved. Licence number 100022432

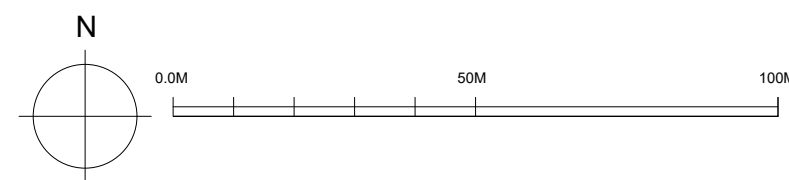

1:1250@A1

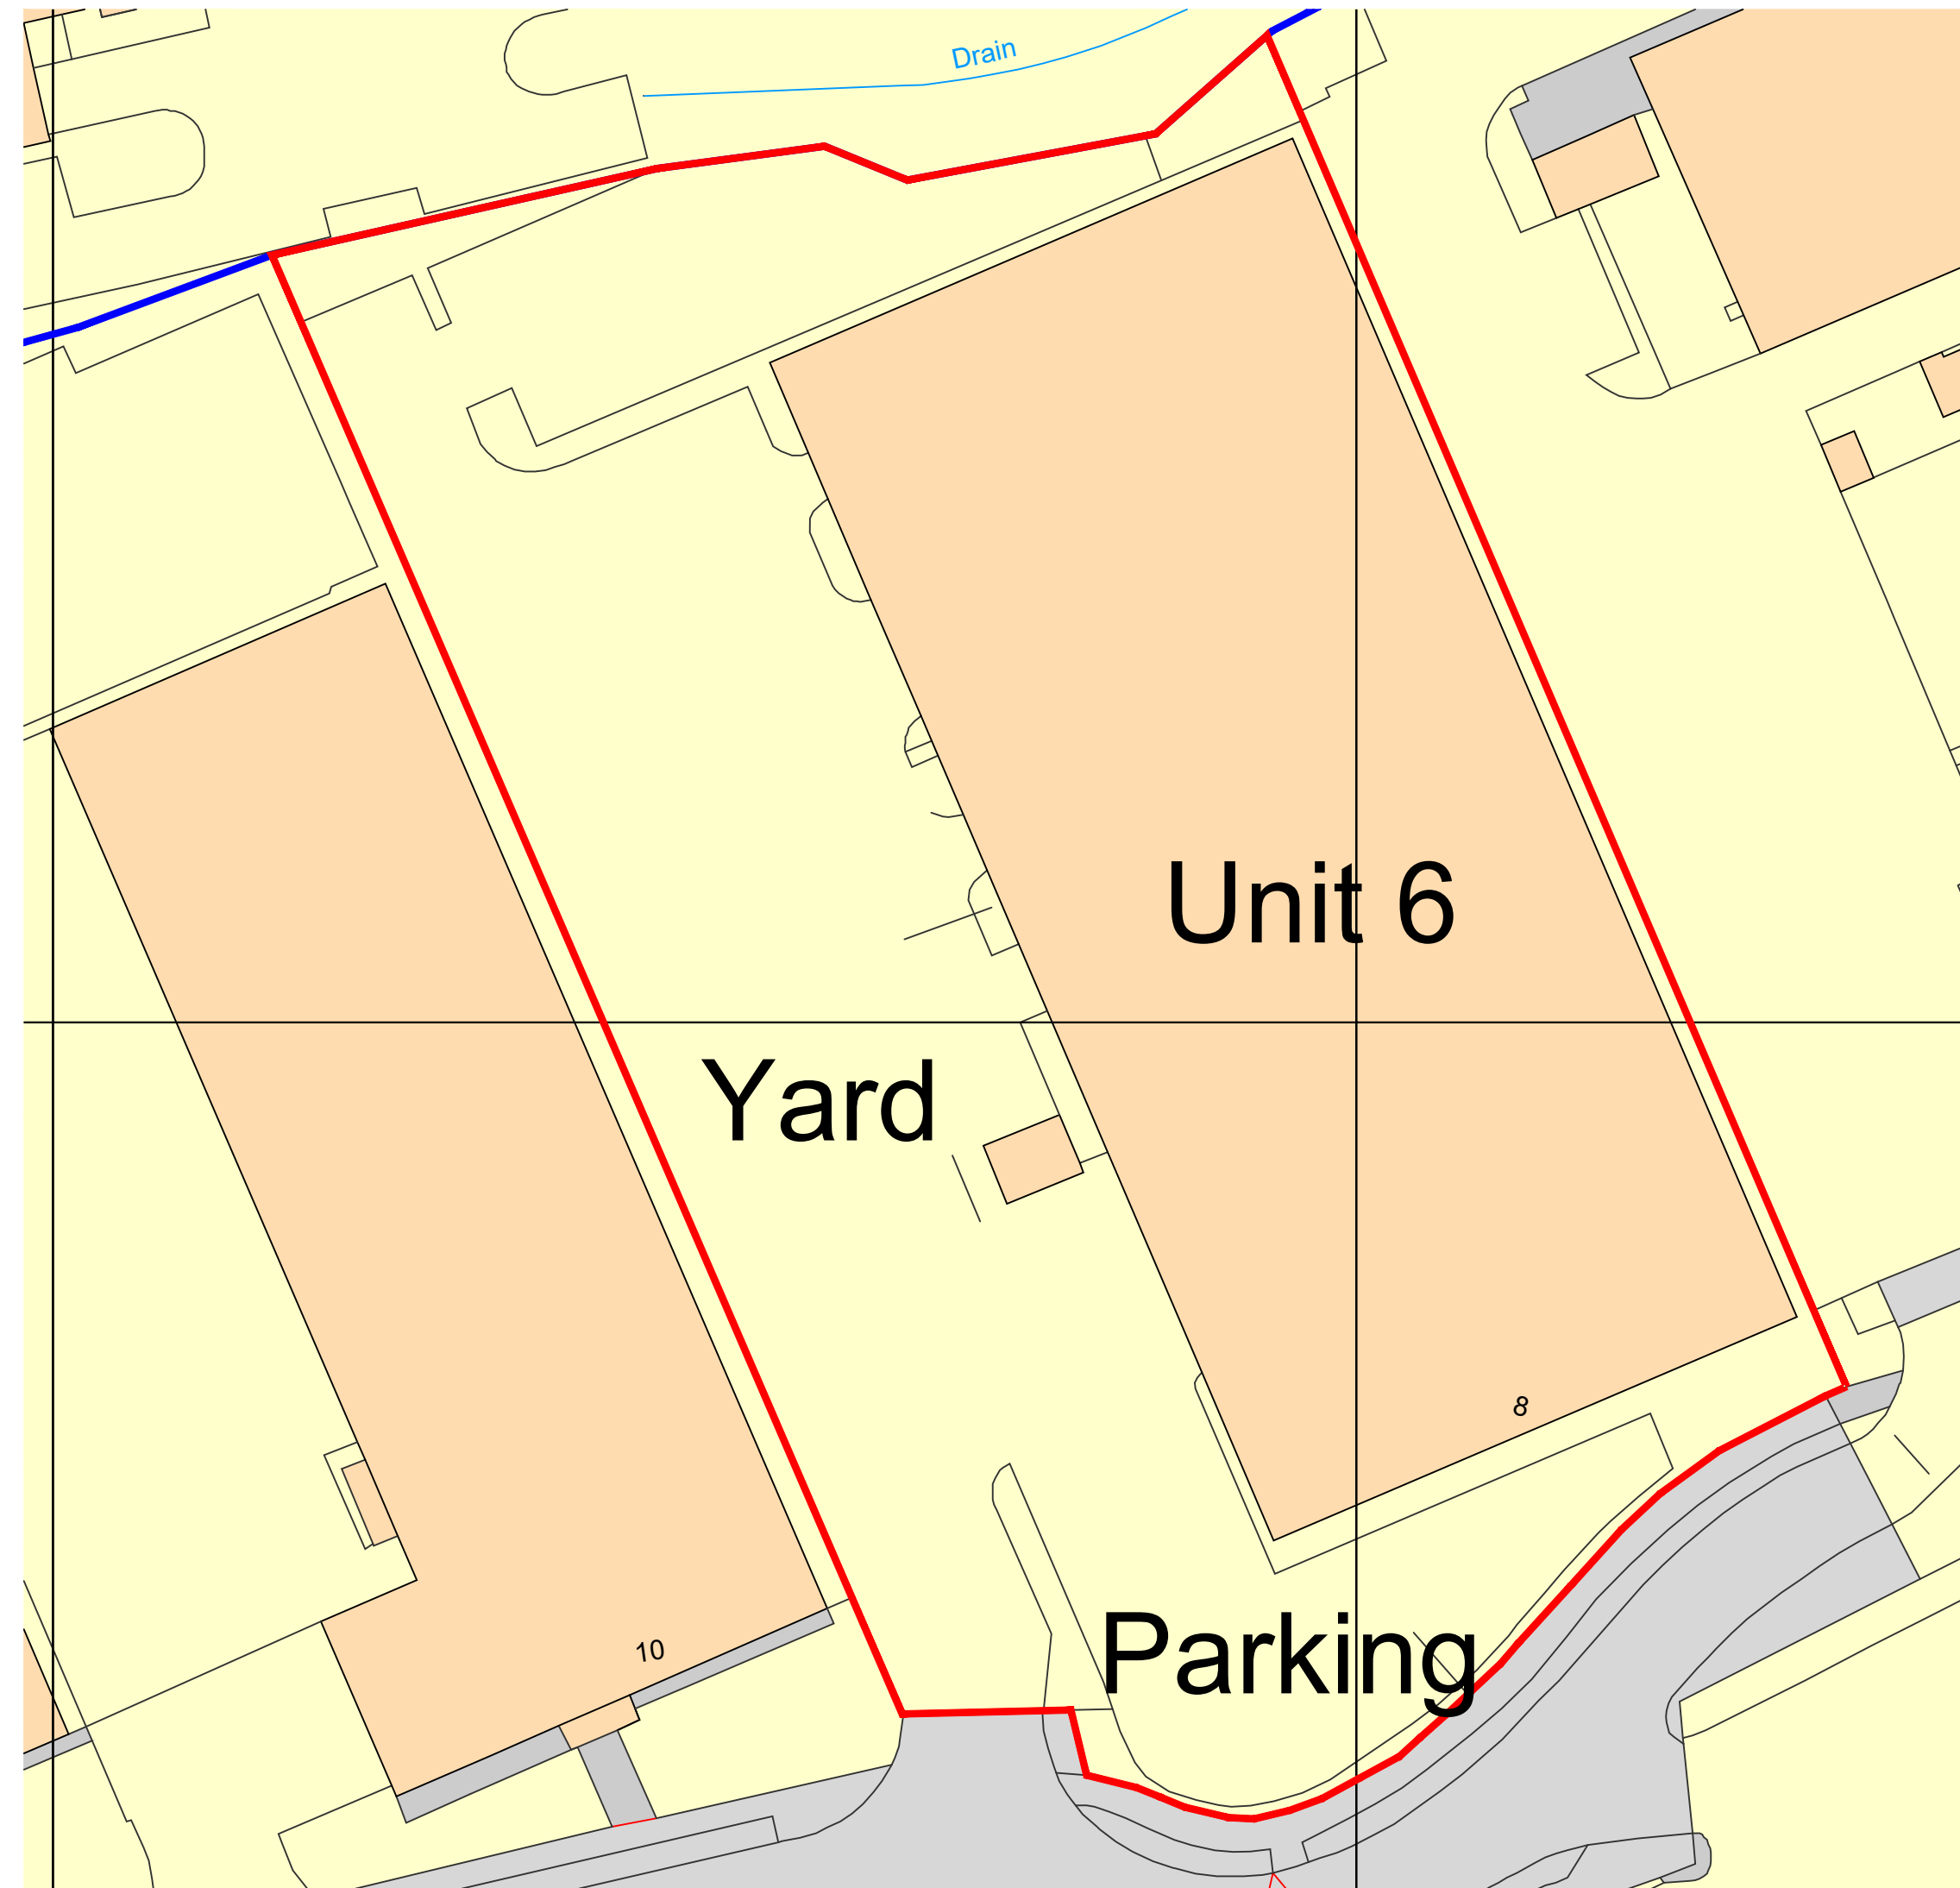

1:500@A1

UNIT 6 WORTON GRANGE  
READING