


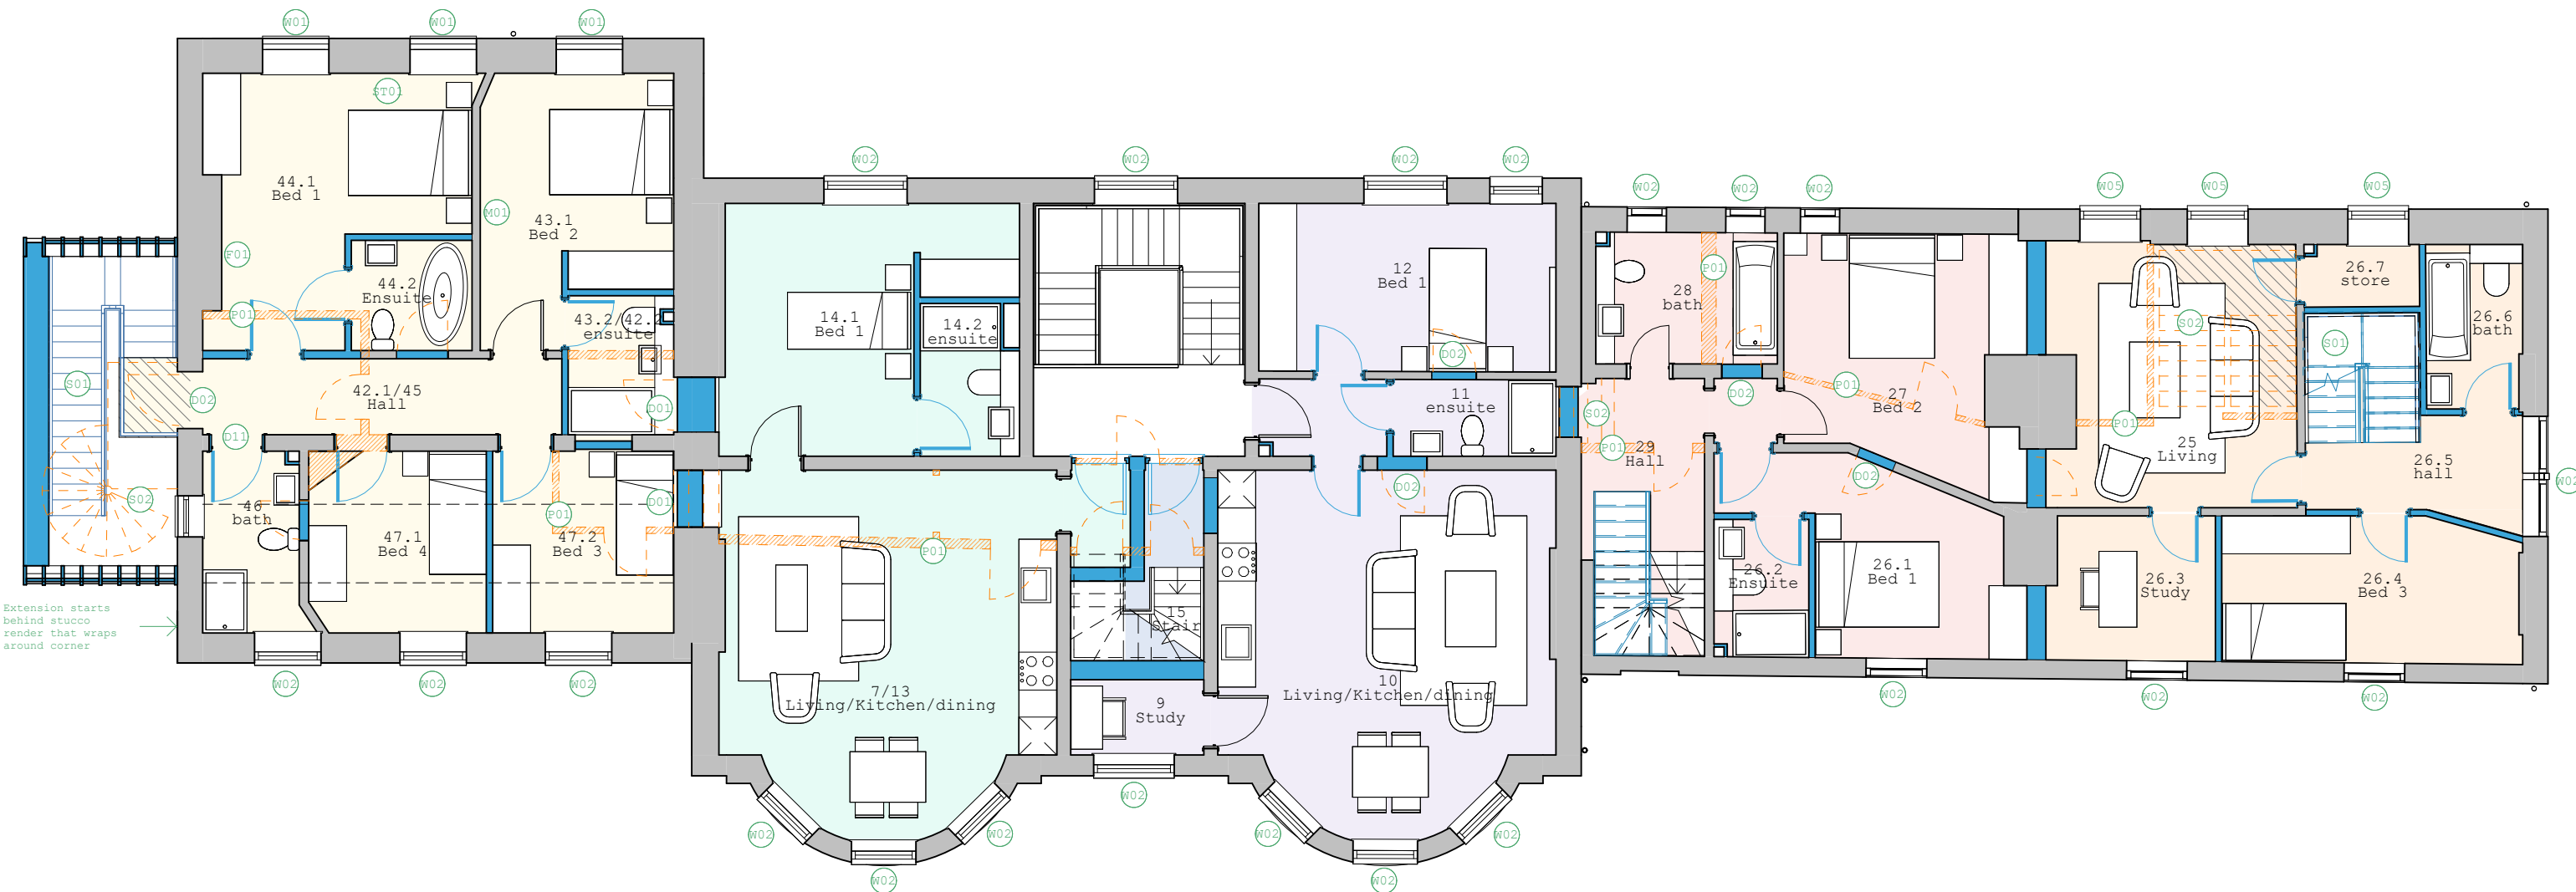

FIRST FLOOR PLAN

Unit Key	
Unit 1 - 1B1P	Unit 5 - 1B1P
Unit 2 - 1B1P	Unit 6 - 4B8P
Unit 3 - 1B2P	Unit 7 - 3B6P
Unit 4 - 1B1P	Unit 7 - 4B6P

Key	
	Existing Wall
	Demolished Wall
	Other Demolished
	Proposed Wall
	Proposed Door

See Key drawing 375-100-00 for Schedule of Changes/Repairs

Rev:	Date:	Description:				Project: Yeomanry House, 131 Castle Hill, Reading, RG1 7TA								
						Drawing: Proposed First Floor Plan								
			Collaborating with: Yeomanry House Limited			Date: Dec 25			Status For: Planning			Colony Architects Ltd. The Wine Store, Brewery Court, Theale, Reading, RG7 5AJ +44 (0)118 380 0328 hello@colonyarchitects.com colonyarchitects.com		
Job: 375	Drawing: 03-12	Revision:				Drawn By: VA			Checked By: ED					