


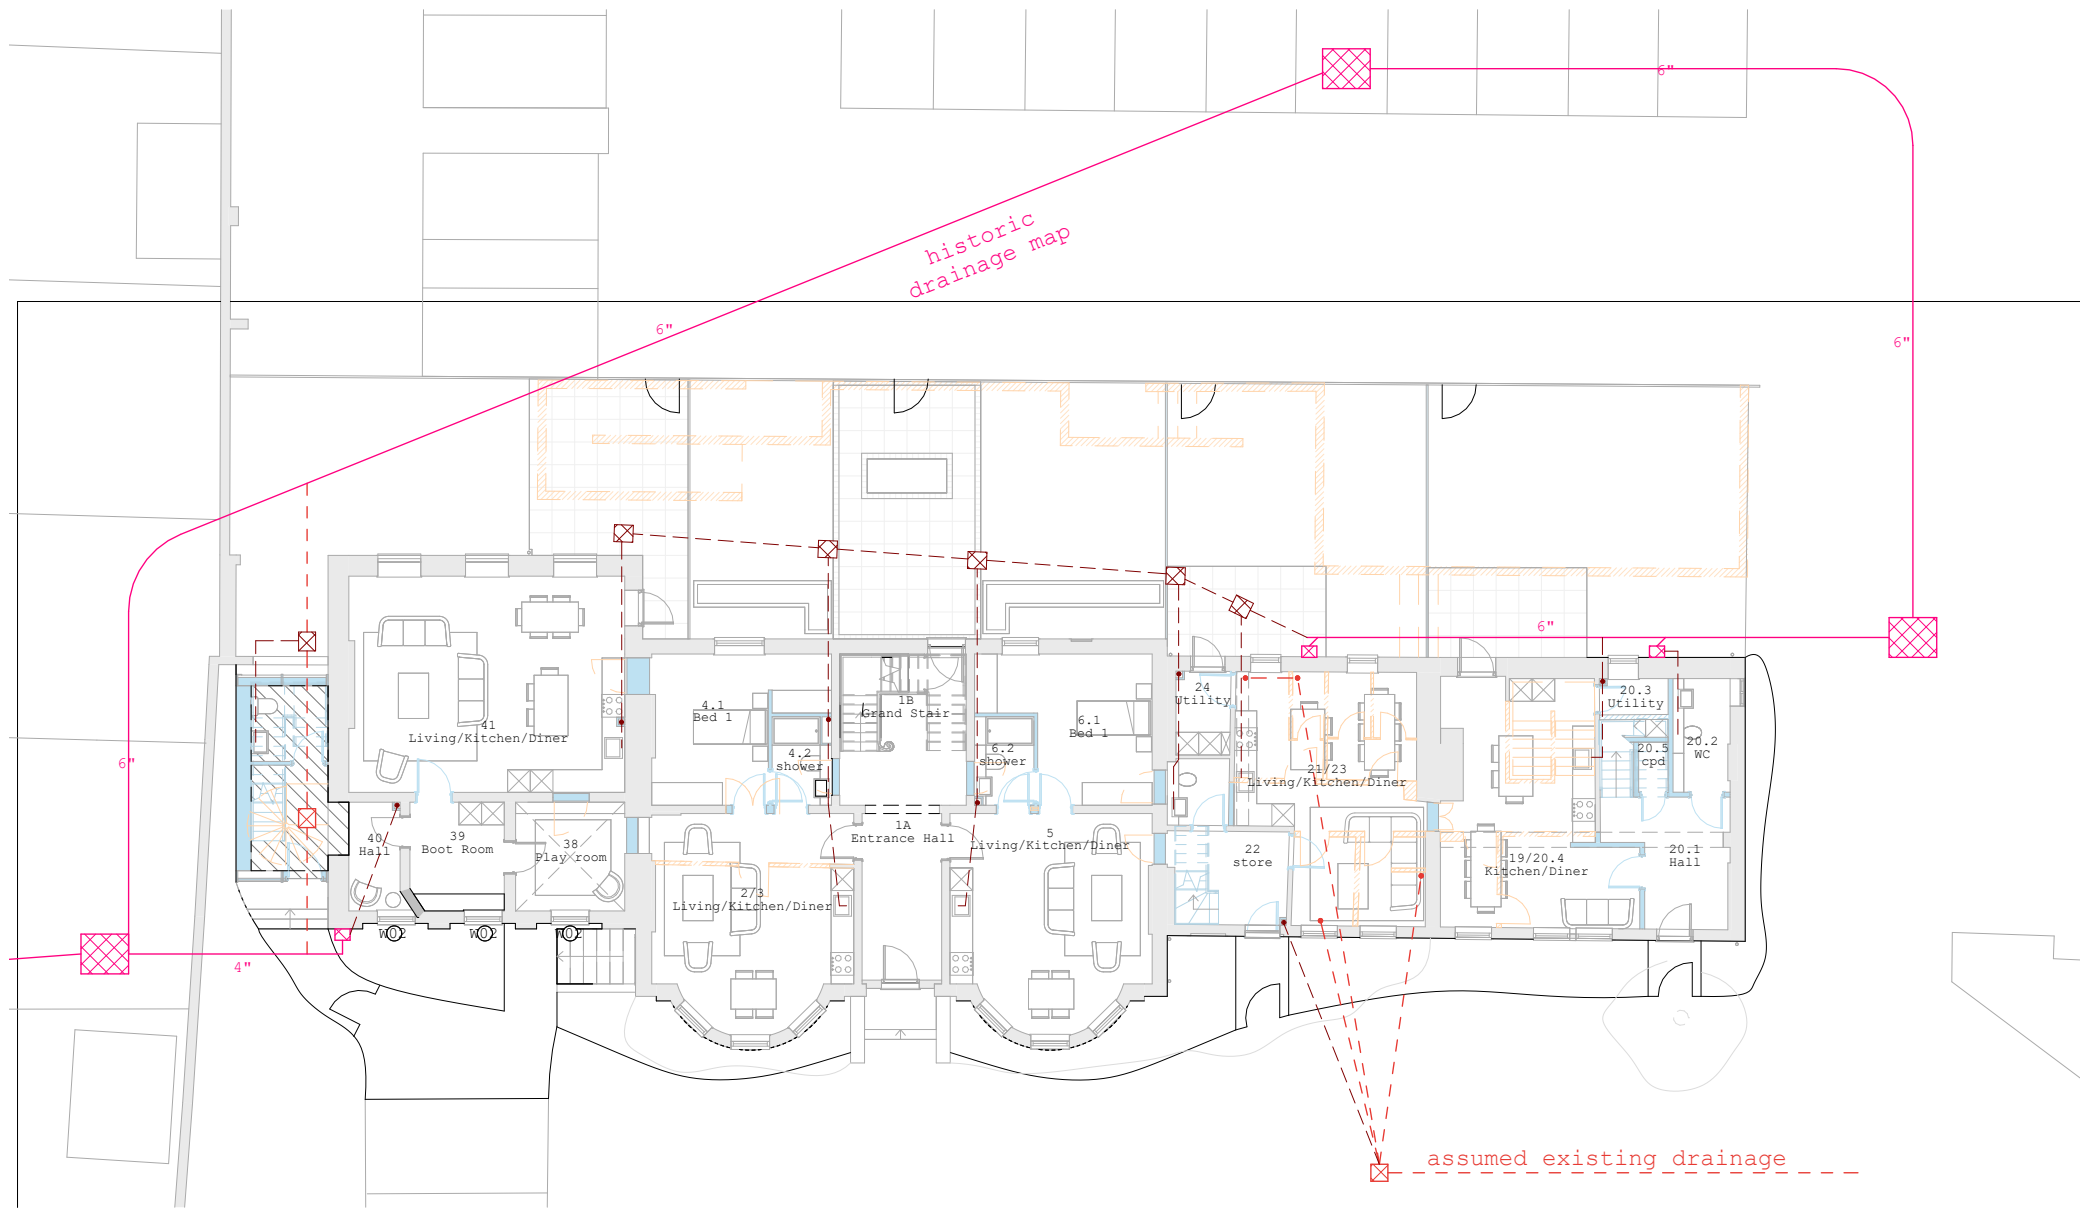


- FOUL DRAINAGE KEY**
- foul drainage routes taken from historic drainage map
 - ⊠ manhole location taken from historic drainage map
 - - - assumed existing foul drainage (to be capped off)
 - ⊠ existing manhole location
 - - - proposed foul draiange
 - ⊠ Proposed manhole


GROUND FLOOR PLAN



FIRST FLOOR PLAN

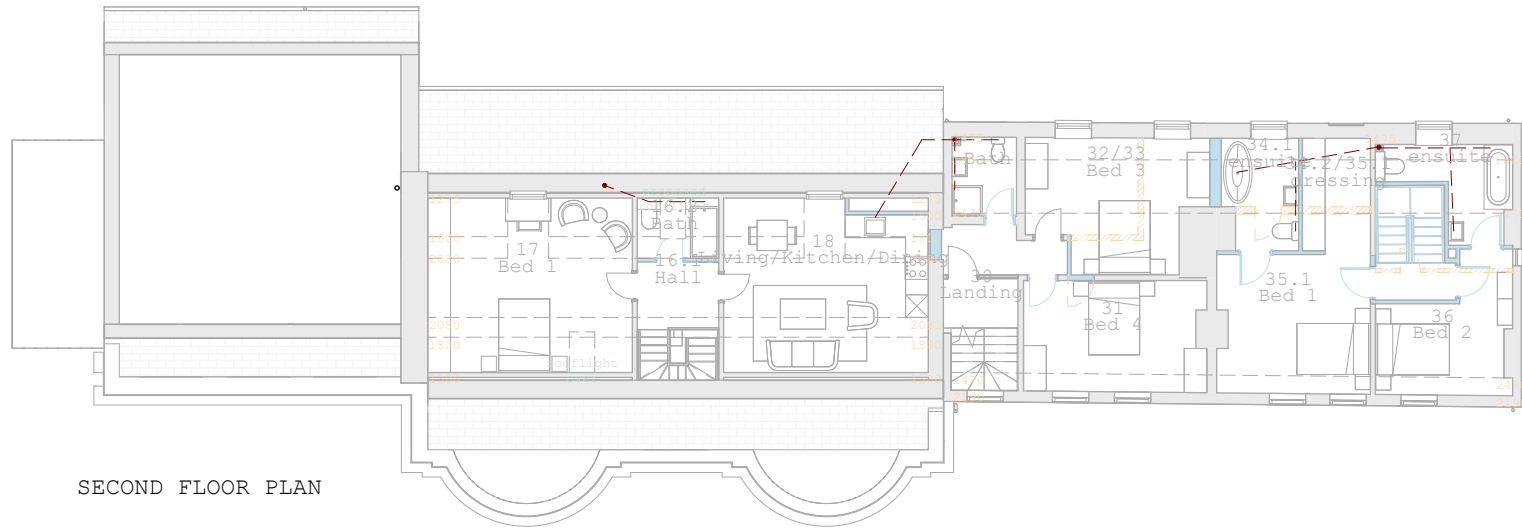

SECOND FLOOR PLAN

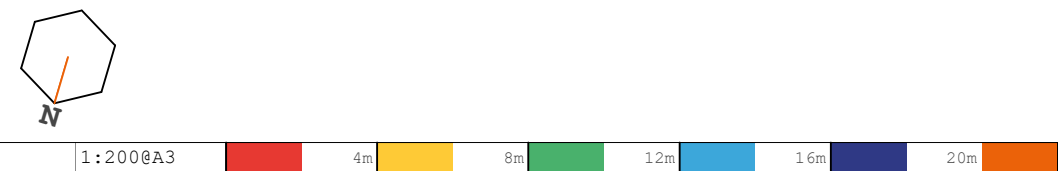

Rev:	Date:	Description:				Project: Yeomanry House, 131 Castle Hill, Reading, RG1 7TA		 RIBA Chartered Practice	
						Drawing: Proposed Foul Drainage Plan			
Collaborating with: Yeomanry House Limited				Date: Dec 25		Status For: Planning			
Job: 375	Drawing: 52-01	Revision:		Drawn By: VA	Checked By: EM	Colony Architects Ltd. The Wine Store, Brewery Court, Theale, Reading, RG7 5AJ +44 (0)118 380 0328 hello@colonyarchitects.com colonyarchitects.com			