



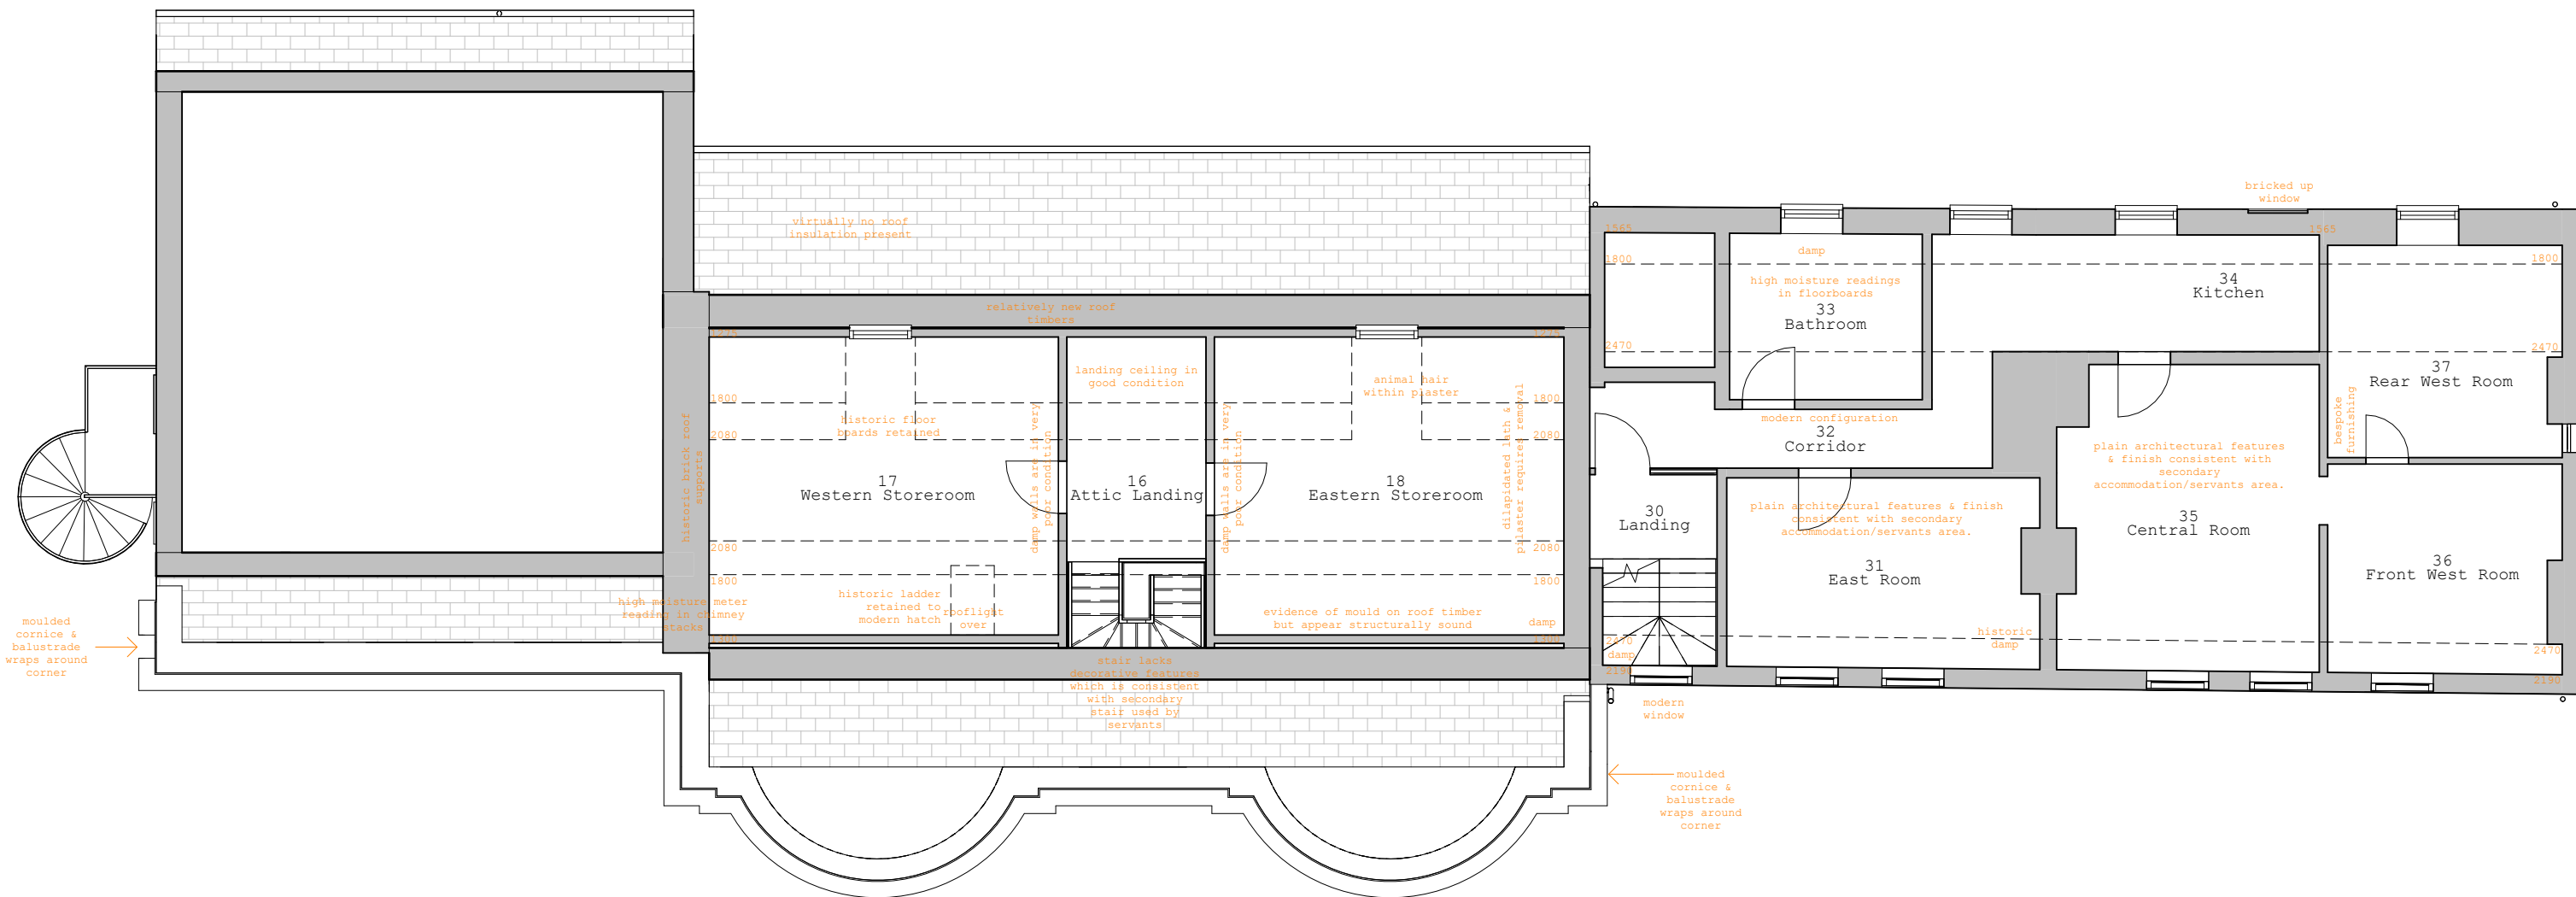

SECOND FLOOR PLAN

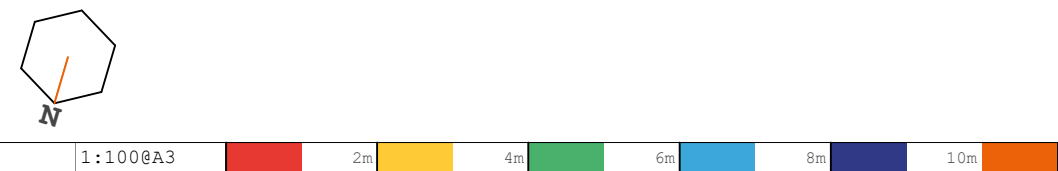

Rev:	Date:	Description:					Project: Yeomanry House, 131 Castle Hill, Reading, RG1 7TA		 RIBA Chartered Practice
							Drawing: Existing Second Floor Plan		
Collaborating with: Yeomanry House Limited							Date: Dec 25		Status For: Planning
Job: 375		Drawing: 03-03		Revision:		Drawn By: VA		Checked By: EM	Colony Architects Ltd. The Wine Store, Brewery Court, Theale, Reading, RG7 5AJ +44 (0)118 380 0328 hello@colonyarchitects.com colonyarchitects.com