



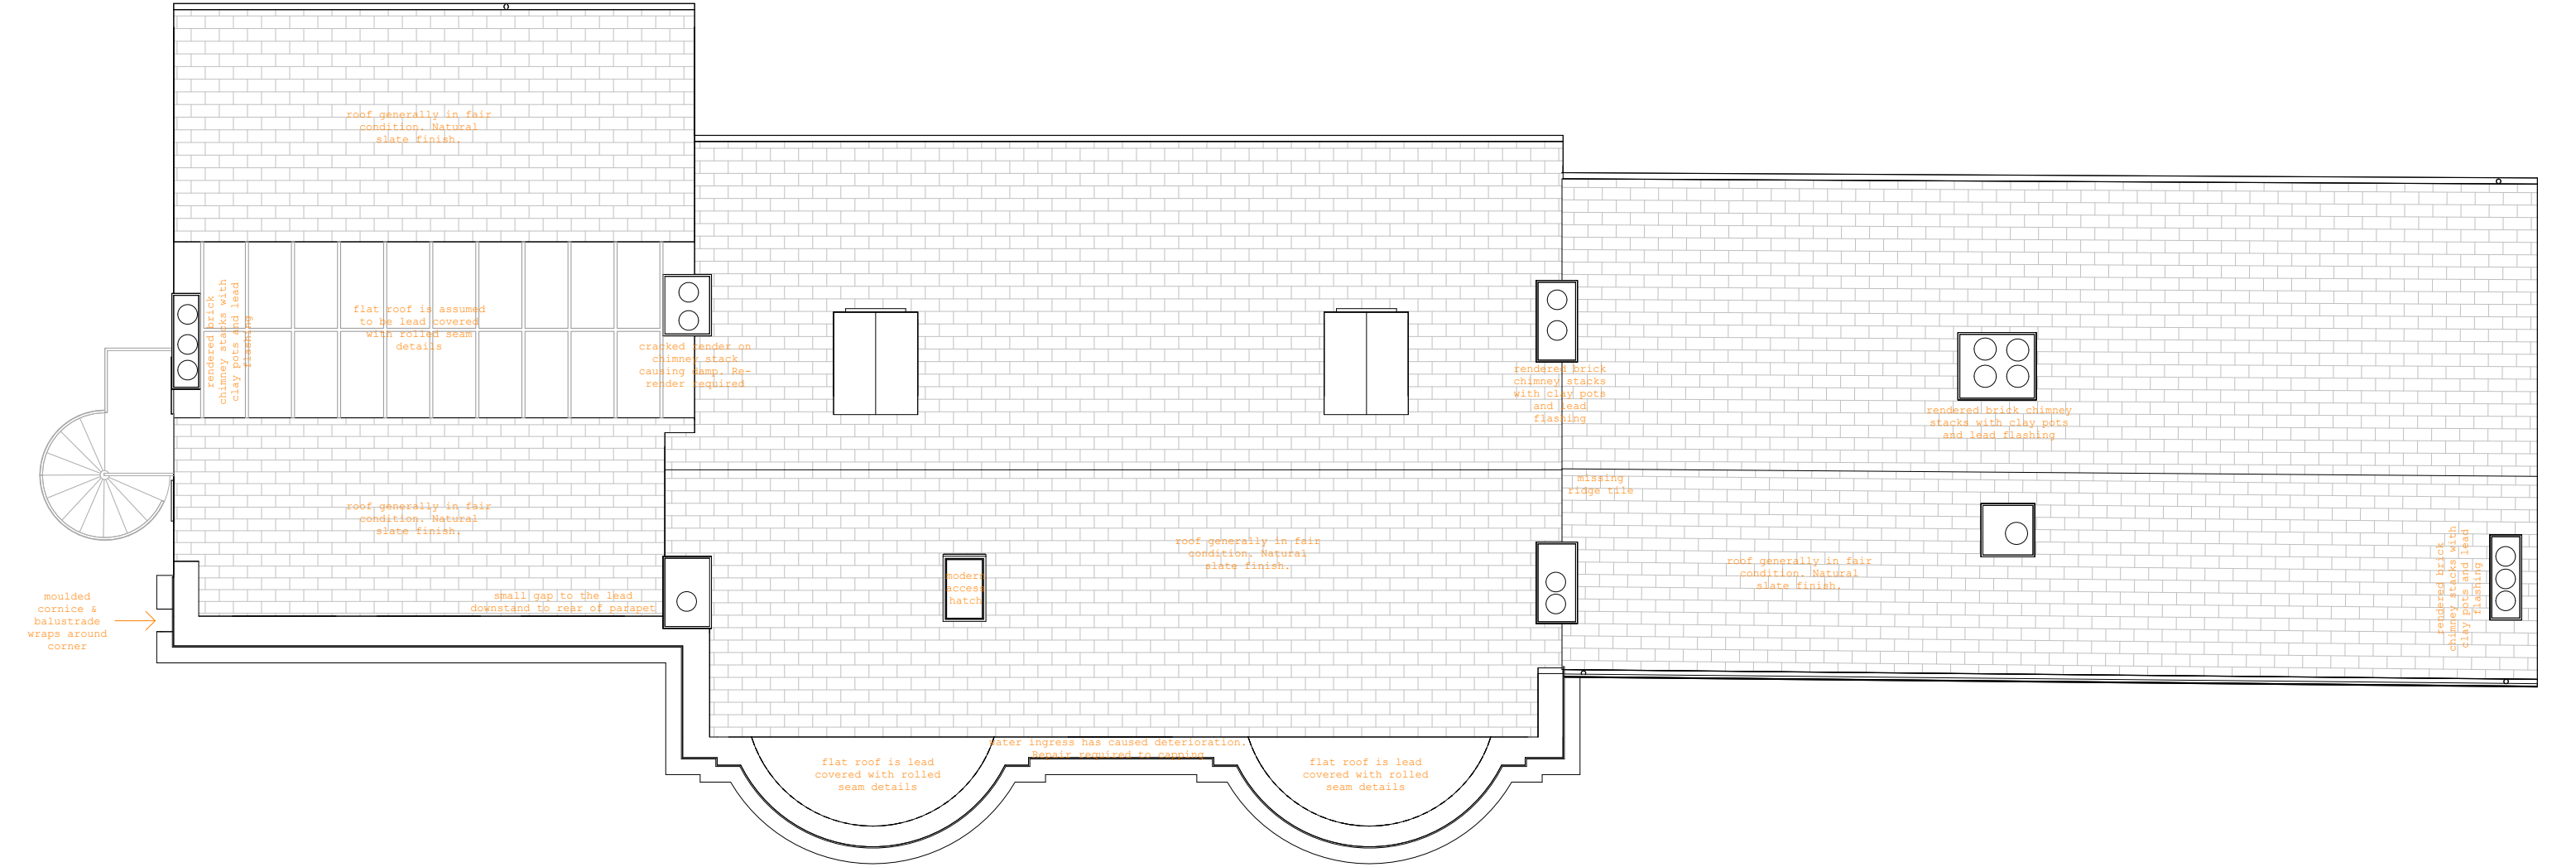

ROOF PLAN

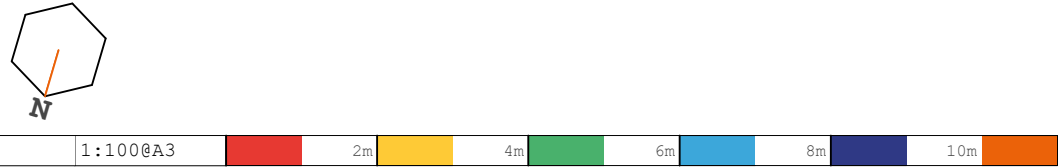

Rev:	Date:		Description:			Project: Yeomanry House, 131 Castle Hill, Reading, RG1 7TA		 Chartered Practice	
						Drawing: Existing Roof Plan			
					Collaborating with: Yeomanry House Limited		Date: Dec 25	Status For: Planning	Colony Architects Ltd. The Wine Store, Brewery Court, Theale, Reading, RG7 5AJ +44 (0)118 380 0328 hello@colonyarchitects.com colonyarchitects.com
	Job: 375	Drawing: 03-04	Revision:		Drawn By: VA		Checked By: -		