





LOCATION PLAN
SCALE 1:1250@A3

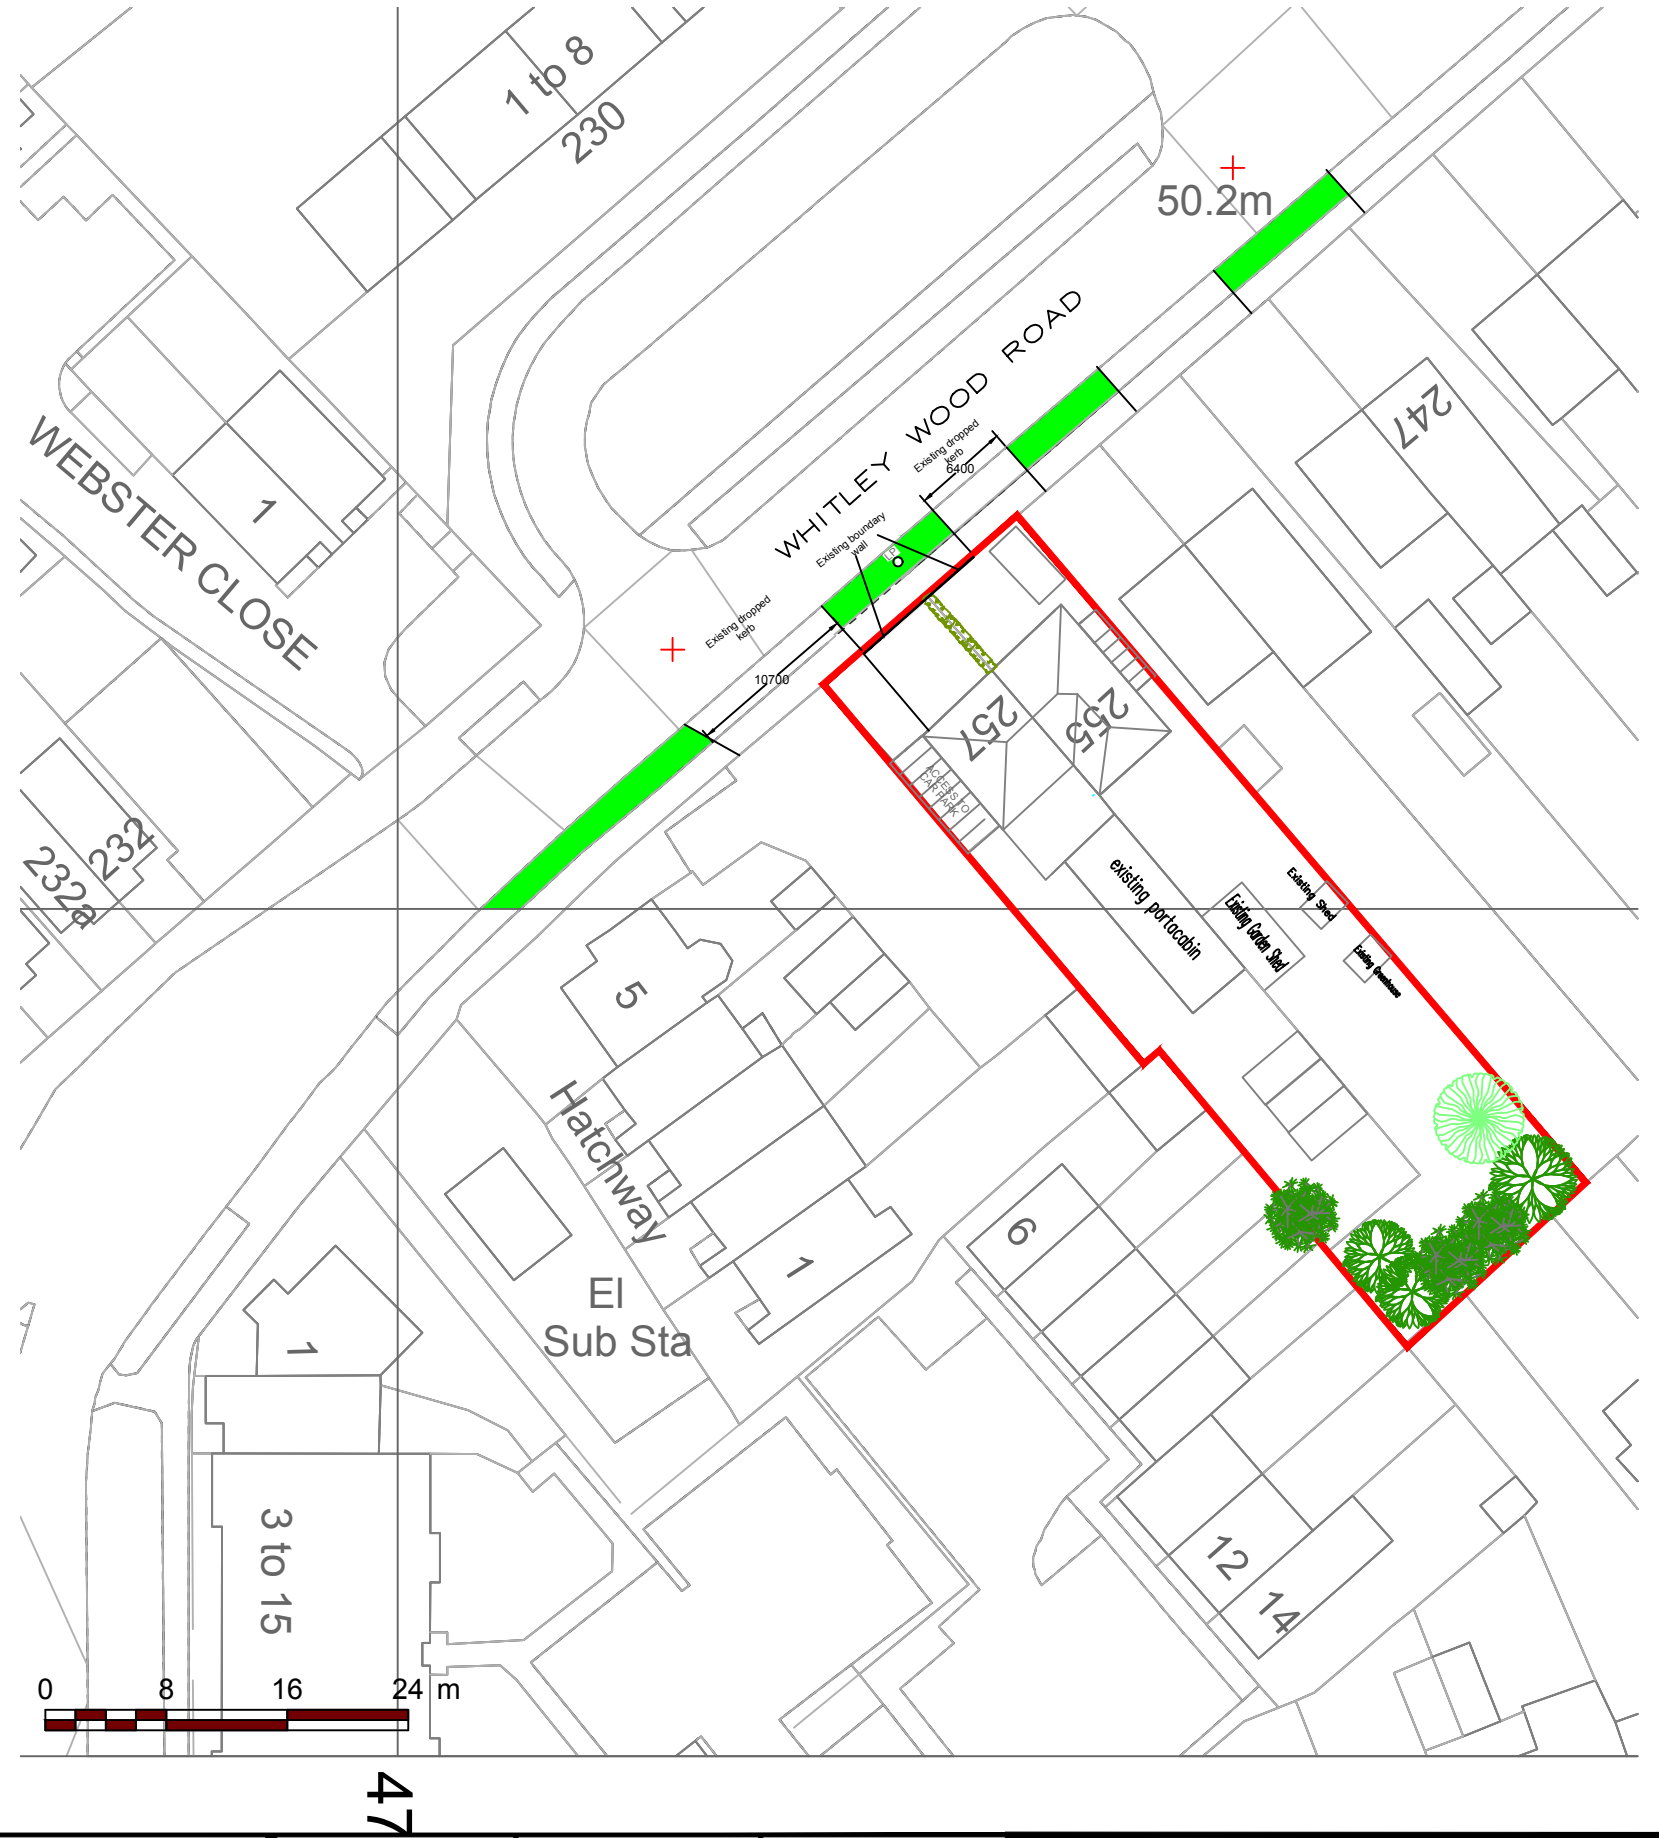

EXISTING SITE PLAN
SCALE 1:500@A3

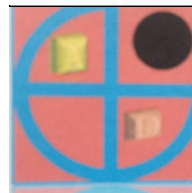

PROJECT:
**Proposed Change of Use of No.255 to GP surgery extension
& 2-bed flat plus replacement extension to No.257**

255-257 Whitley Wood Road
Reading

DRAWN BY:	P.S.
DATE:	05/12/2025
SCALE:	AS SHOWN @A3
FILENAME:	24046

DRAWING TITLE: LOCATION AND BLOCK PLAN	
DRAWING NUMBER:	WR-01R1

ArchDezine Limited
archdeziner7@gmail.com