



Revision	Date	Initial
A - Scale bar noted	07.01.26	SJ
B - Outbuilding shortened by 1.0m & located 1.250m from boundary	05.03.26	SJ

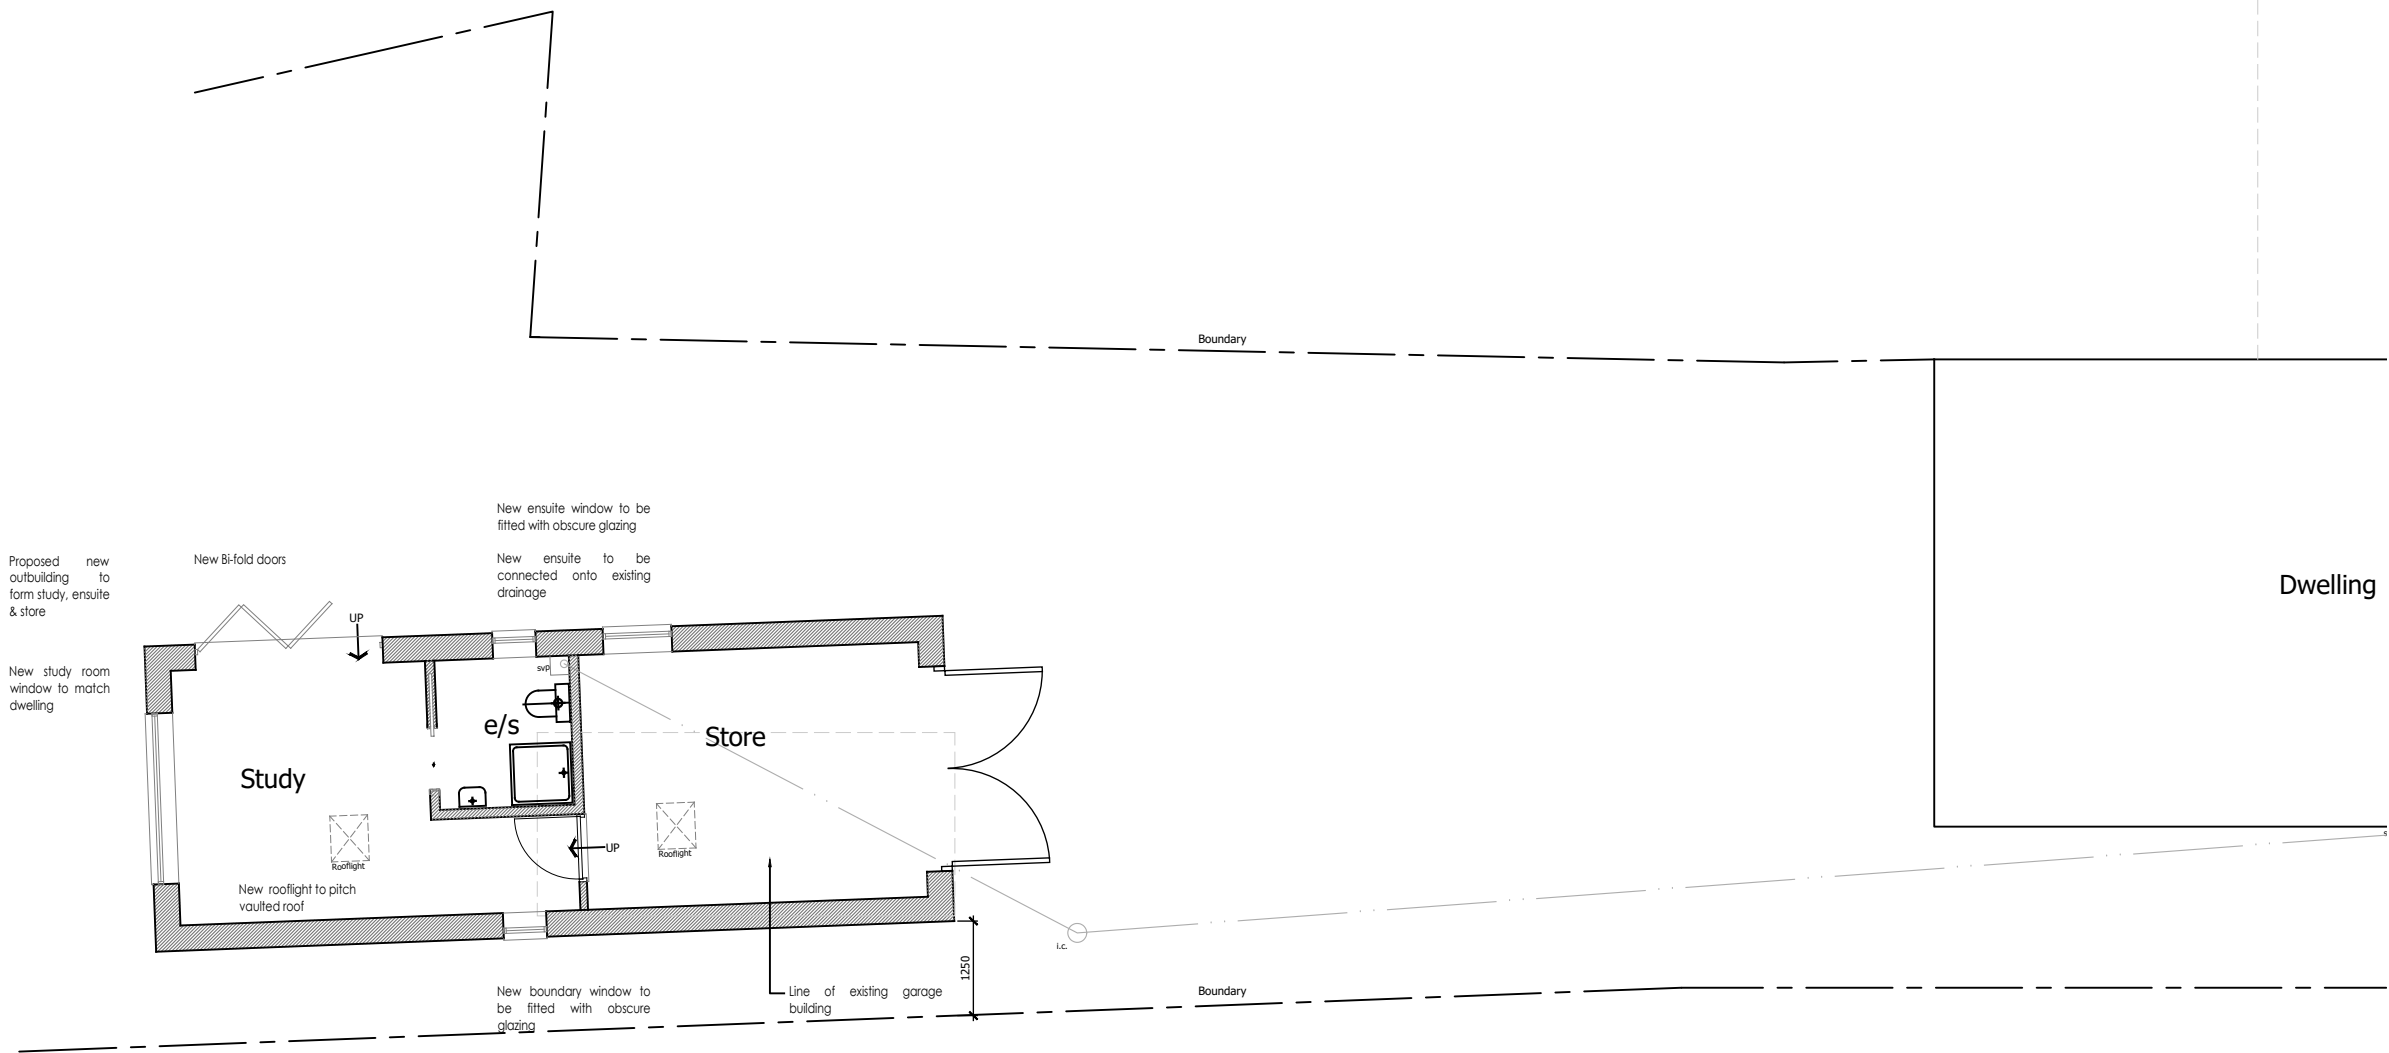


This drawing has been prepared without the benefit of a measured building survey or topographic information.

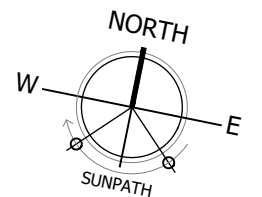

PLANNING

1 Study/Store Outbuilding
Proposed 1:100

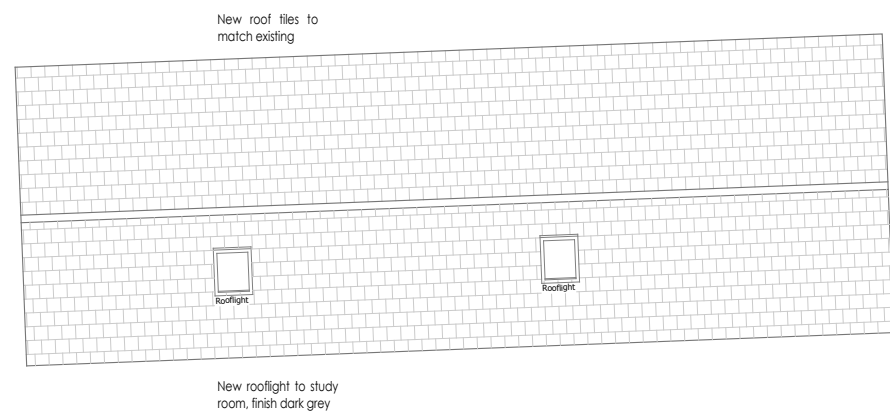

2 Roof Plan
Proposed 1:100



Project		
61 Lawrence Road, Tilehurst		
Reading RG30 6BH		
Drawing Title		
Proposed Study/Store Outbuilding Layout & Roof Plan		
Date	Scale	Drawn by
04.11.2025	As noted @A3	SJ
Project No	Drawing No	Revision
207	004	B

AD

SJ

ASSOCIATES

ARCHITECTURE + DESIGN

R I B A

68 Norton Road Woodley Reading Berkshire RG5 4AJ
07968 141918 info@adsj.co.uk www.adsj.co.uk