



1 Proposed Block Plan
Scale: 1:500 @ A1



2 Existing Site Location Plan
Scale: 1:1250 @ A1




Notes: 1. For Planning purposes only. 2. Drawing used for the status indicated only. 3. All dimensions and setting out shall be checked and confirmed and any discrepancies to be reported to the Architect prior to commencement of any work. 4. This is a CAD Drawing. Under no circumstances shall manual alterations be made. Figured dimensions take preference to scale. 5. All work and materials to be in accordance with current statutory legislation, relevant codes of practice and British Standards. 6. Drawing to be read in accordance with relevant consultants and sub-contractors drawings and specifications. Disclaimer: The hard copy accompanying the electronic date is the legal.		
N Copyright is Reserved. © Copying or reproduction of this drawing or any electronic data without the written permission of 'MAC Architecture' is not permitted. All rights reserved.		
Rev:	Description:	Date:
MAC ARCHITECTURE		
82e High Street, Wallingford, Oxfordshire, OX10 0BS Telephone: +44 (0) 2037 194 659 +44 (0) 7562 779 640		
Client: Mr. S. Masood		
Project: 110 Kennilworth Avenue, Reading, RG30 3DW		
Drawing Title: Existing Site Location Plan and Proposed Block Plan		
Date:	Drawing Status:	
06.11.2025	Planning Application	
Drawing Number:	Revision	
PA-1718-01		
Scale:	Drawn By:	
1:500; 1:1250 @ A1	PM	



1 Existing Front Elevation
Scale: 1:50 @ A1



2 Existing Rear Elevation
Scale: 1:50 @ A1

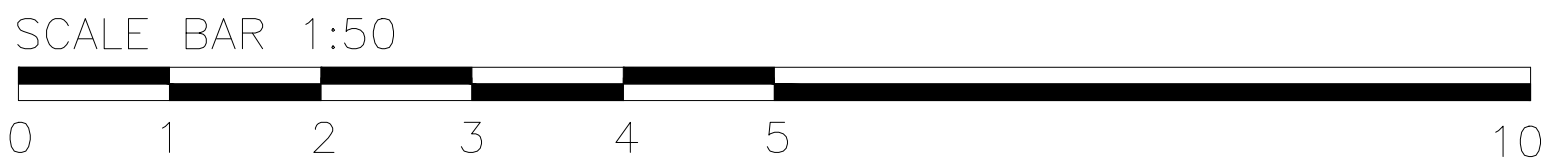


Notes: 1. For Planning purposes only. 2. Drawing used for the status indicated only. 3. All dimensions and setting out shall be checked and confirmed and any discrepancies to be reported to the Architect prior to commencement of any work. 4. This is a CAD Drawing. Under no circumstances shall manual alterations be made. Figured dimensions take preference to scale. 5. All work and materials to be in accordance with current statutory legislation, relevant codes of practice and British Standards. 6. Drawing to be read in accordance with relevant consultants and sub-contractors drawings and specifications. Disclaimer: The hard copy accompanying the electronic date is the legal.		
		Copyright is Reserved. © Copying or reproduction of this drawing or any electronic data without the written permission of 'MAC Architecture' is not permitted. All rights reserved.
Rev:	Description:	Date:
MAC ARCHITECTURE		
82e High Street, Wallingford, Oxfordshire, OX10 0BS		Telephone: +44 (0) 2037 194 659 +44 (0) 7562 779 640
Client: Mr. S. Masood		
Project: 110 Kennilworth Avenue, Reading, RG30 3DW		
Drawing Title: Existing Front Elevation and Existing Rear Elevation		
Date:	Drawing Status:	
06.11.2025	Planning Application	
Drawing Number:	Revision	
PA-1718-02		
Scale:	Drawn By:	
1:50 @ A1	PM	



1 Proposed Front Elevation
Scale: 1:50 @ A1




2 Proposed Rear Elevation
Scale: 1:50 @ A1

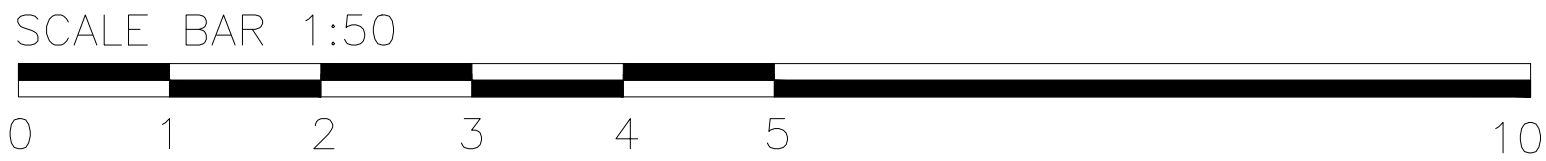


Notes: 1. For Planning purposes only. 2. Drawing used for the status indicated only. 3. All dimensions and setting out shall be checked and confirmed and any discrepancies to be reported to the Architect prior to commencement of any work. 4. This is a CAD Drawing. Under no circumstances shall manual alterations be made. Figured dimensions take preference to scale. 5. All work and materials to be in accordance with current statutory legislation, relevant codes of practice and British Standards. 6. Drawing to be read in accordance with relevant consultants and sub-contractors drawings and specifications. Disclaimer: The hard copy accompanying the electronic date is the legal.		
		Copyright is Reserved. © Copying or reproduction of this drawing or any electronic data without the written permission of 'MAC Architecture' is not permitted. All rights reserved.
Rev:	Description:	Date:
MAC ARCHITECTURE		
82e High Street, Wallingford, Oxfordshire, OX10 0BS		Telephone: +44 (0) 2037 194 659 +44 (0) 7562 779 640
Client: Mr. S. Masood		
Project: 110 Kennilworth Avenue, Reading, RG30 3DW		
Drawing Title: Proposed Front Elevation and Proposed Rear Elevation		
Date:	Drawing Status:	
06.11.2025	Planning Application	
Drawing Number:	Revision	
PA-1718-03		
Scale:	Drawn By:	
1:50 @ A1	PM	



1 Existing Side Elevation
Scale: 1:50 @ A1

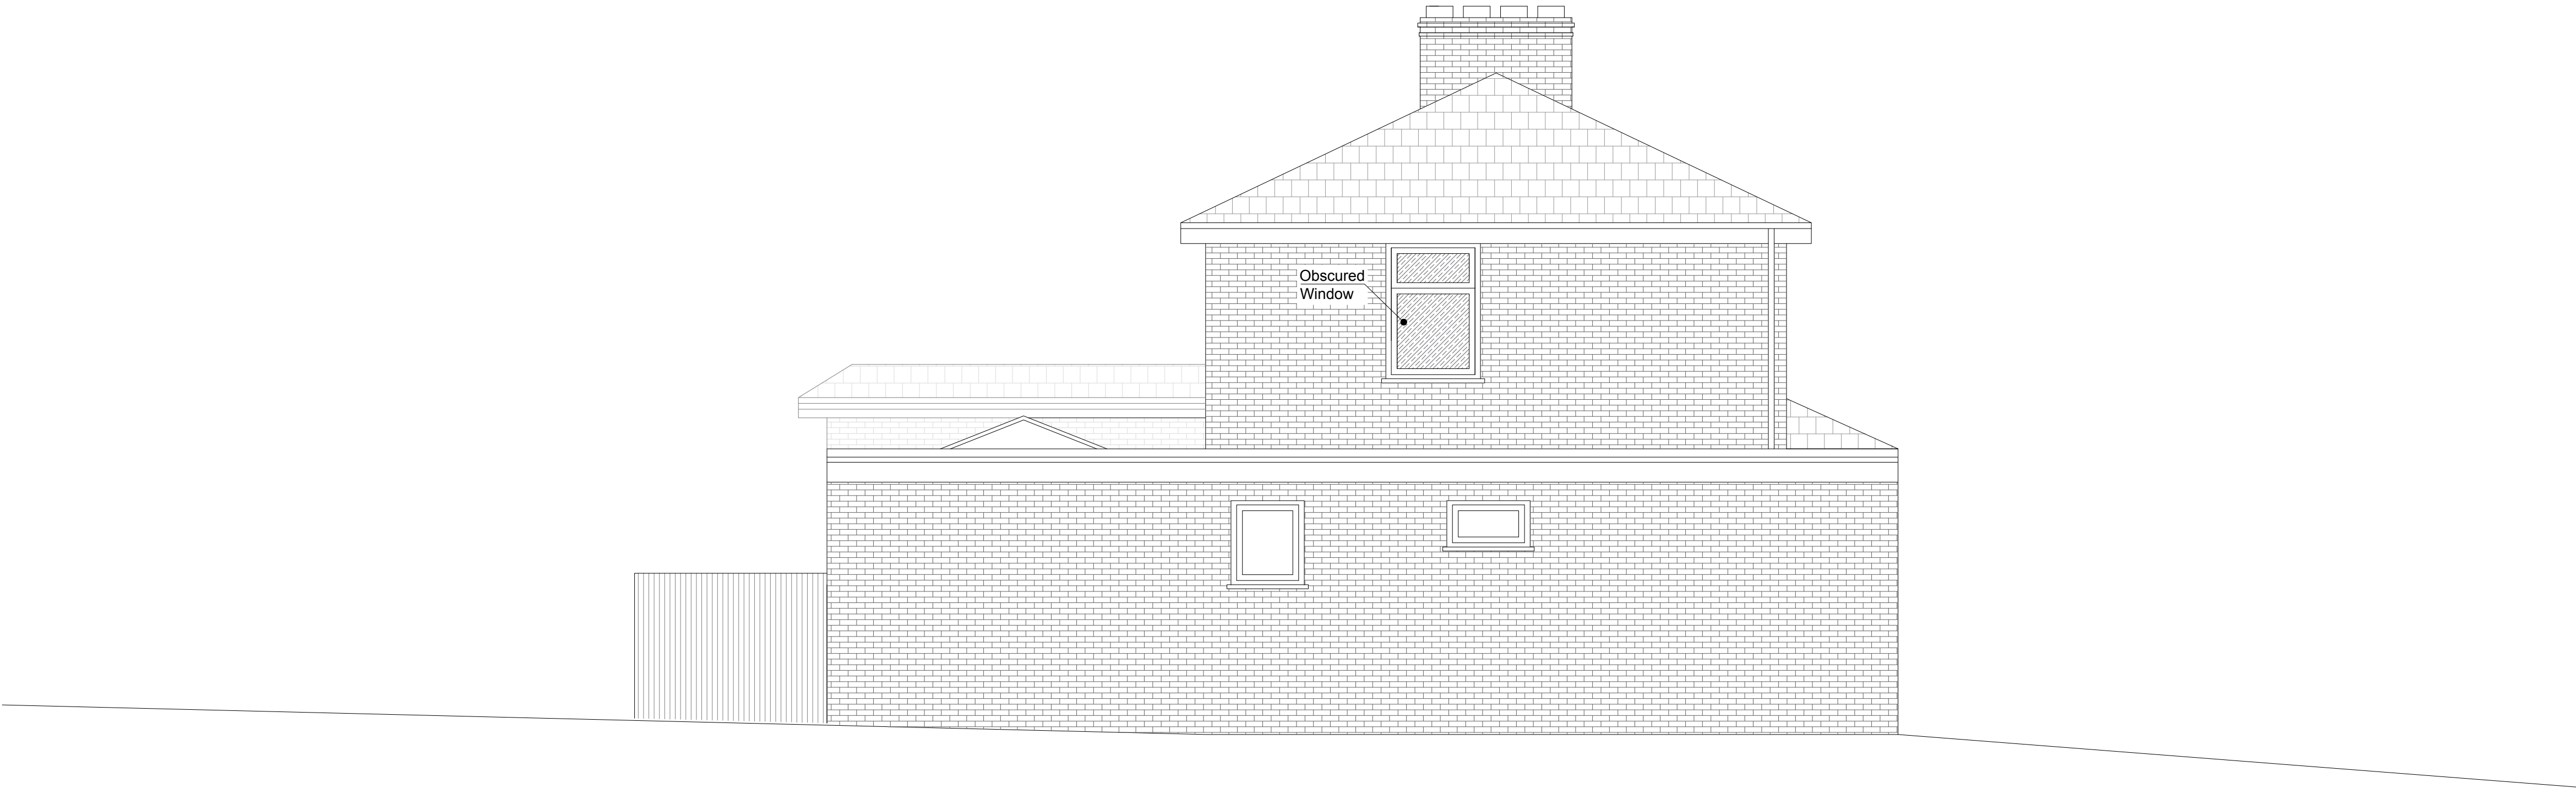

2 Proposed Side Elevation
Scale: 1:50 @ A1

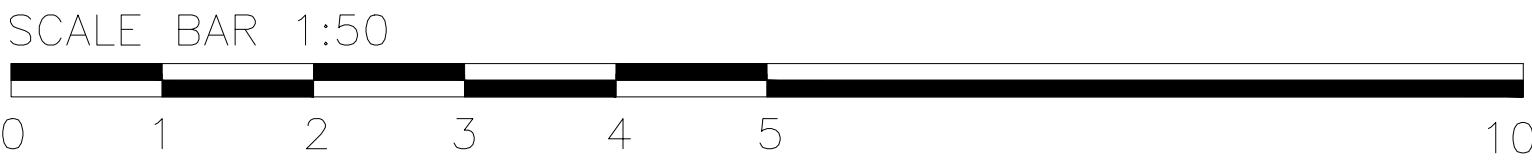


Notes: 1. For Planning purposes only. 2. Drawing used for the status indicated only. 3. All dimensions and setting out shall be checked and confirmed and any discrepancies to be reported to the Architect prior to commencement of any work. 4. This is a CAD Drawing. Under no circumstances shall manual alterations be made. Figured dimensions take preference to scale. 5. All work and materials to be in accordance with current statutory legislation, relevant codes of practice and British Standards. 6. Drawing to be read in accordance with relevant consultants and sub-contractors drawings and specifications. Disclaimer: The hard copy accompanying the electronic date is the legal.		
		Copyright is Reserved. © Copying or reproduction of this drawing or any electronic data without the written permission of 'MAC Architecture' is not permitted. All rights reserved.
Rev:	Description:	Date:
MAC ARCHITECTURE		
82e High Street, Wallingford, Oxfordshire, OX10 0BS Telephone: +44 (0) 2037 194 659 +44 (0) 7562 779 640		
Client: Mr. S. Masood		
Project: 110 Kennilworth Avenue, Reading, RG30 3DW		
Drawing Title: Existing Side Elevation and Proposed Side Elevation		
Date:	Drawing Status:	
06.11.2025	Planning Application	
Drawing Number:	Revision	
PA-1718-04		
Scale:	Drawn By:	
1:50 @ A1	PM	




1 Existing Ground Floor Plan

Scale: 1:50 @ A1

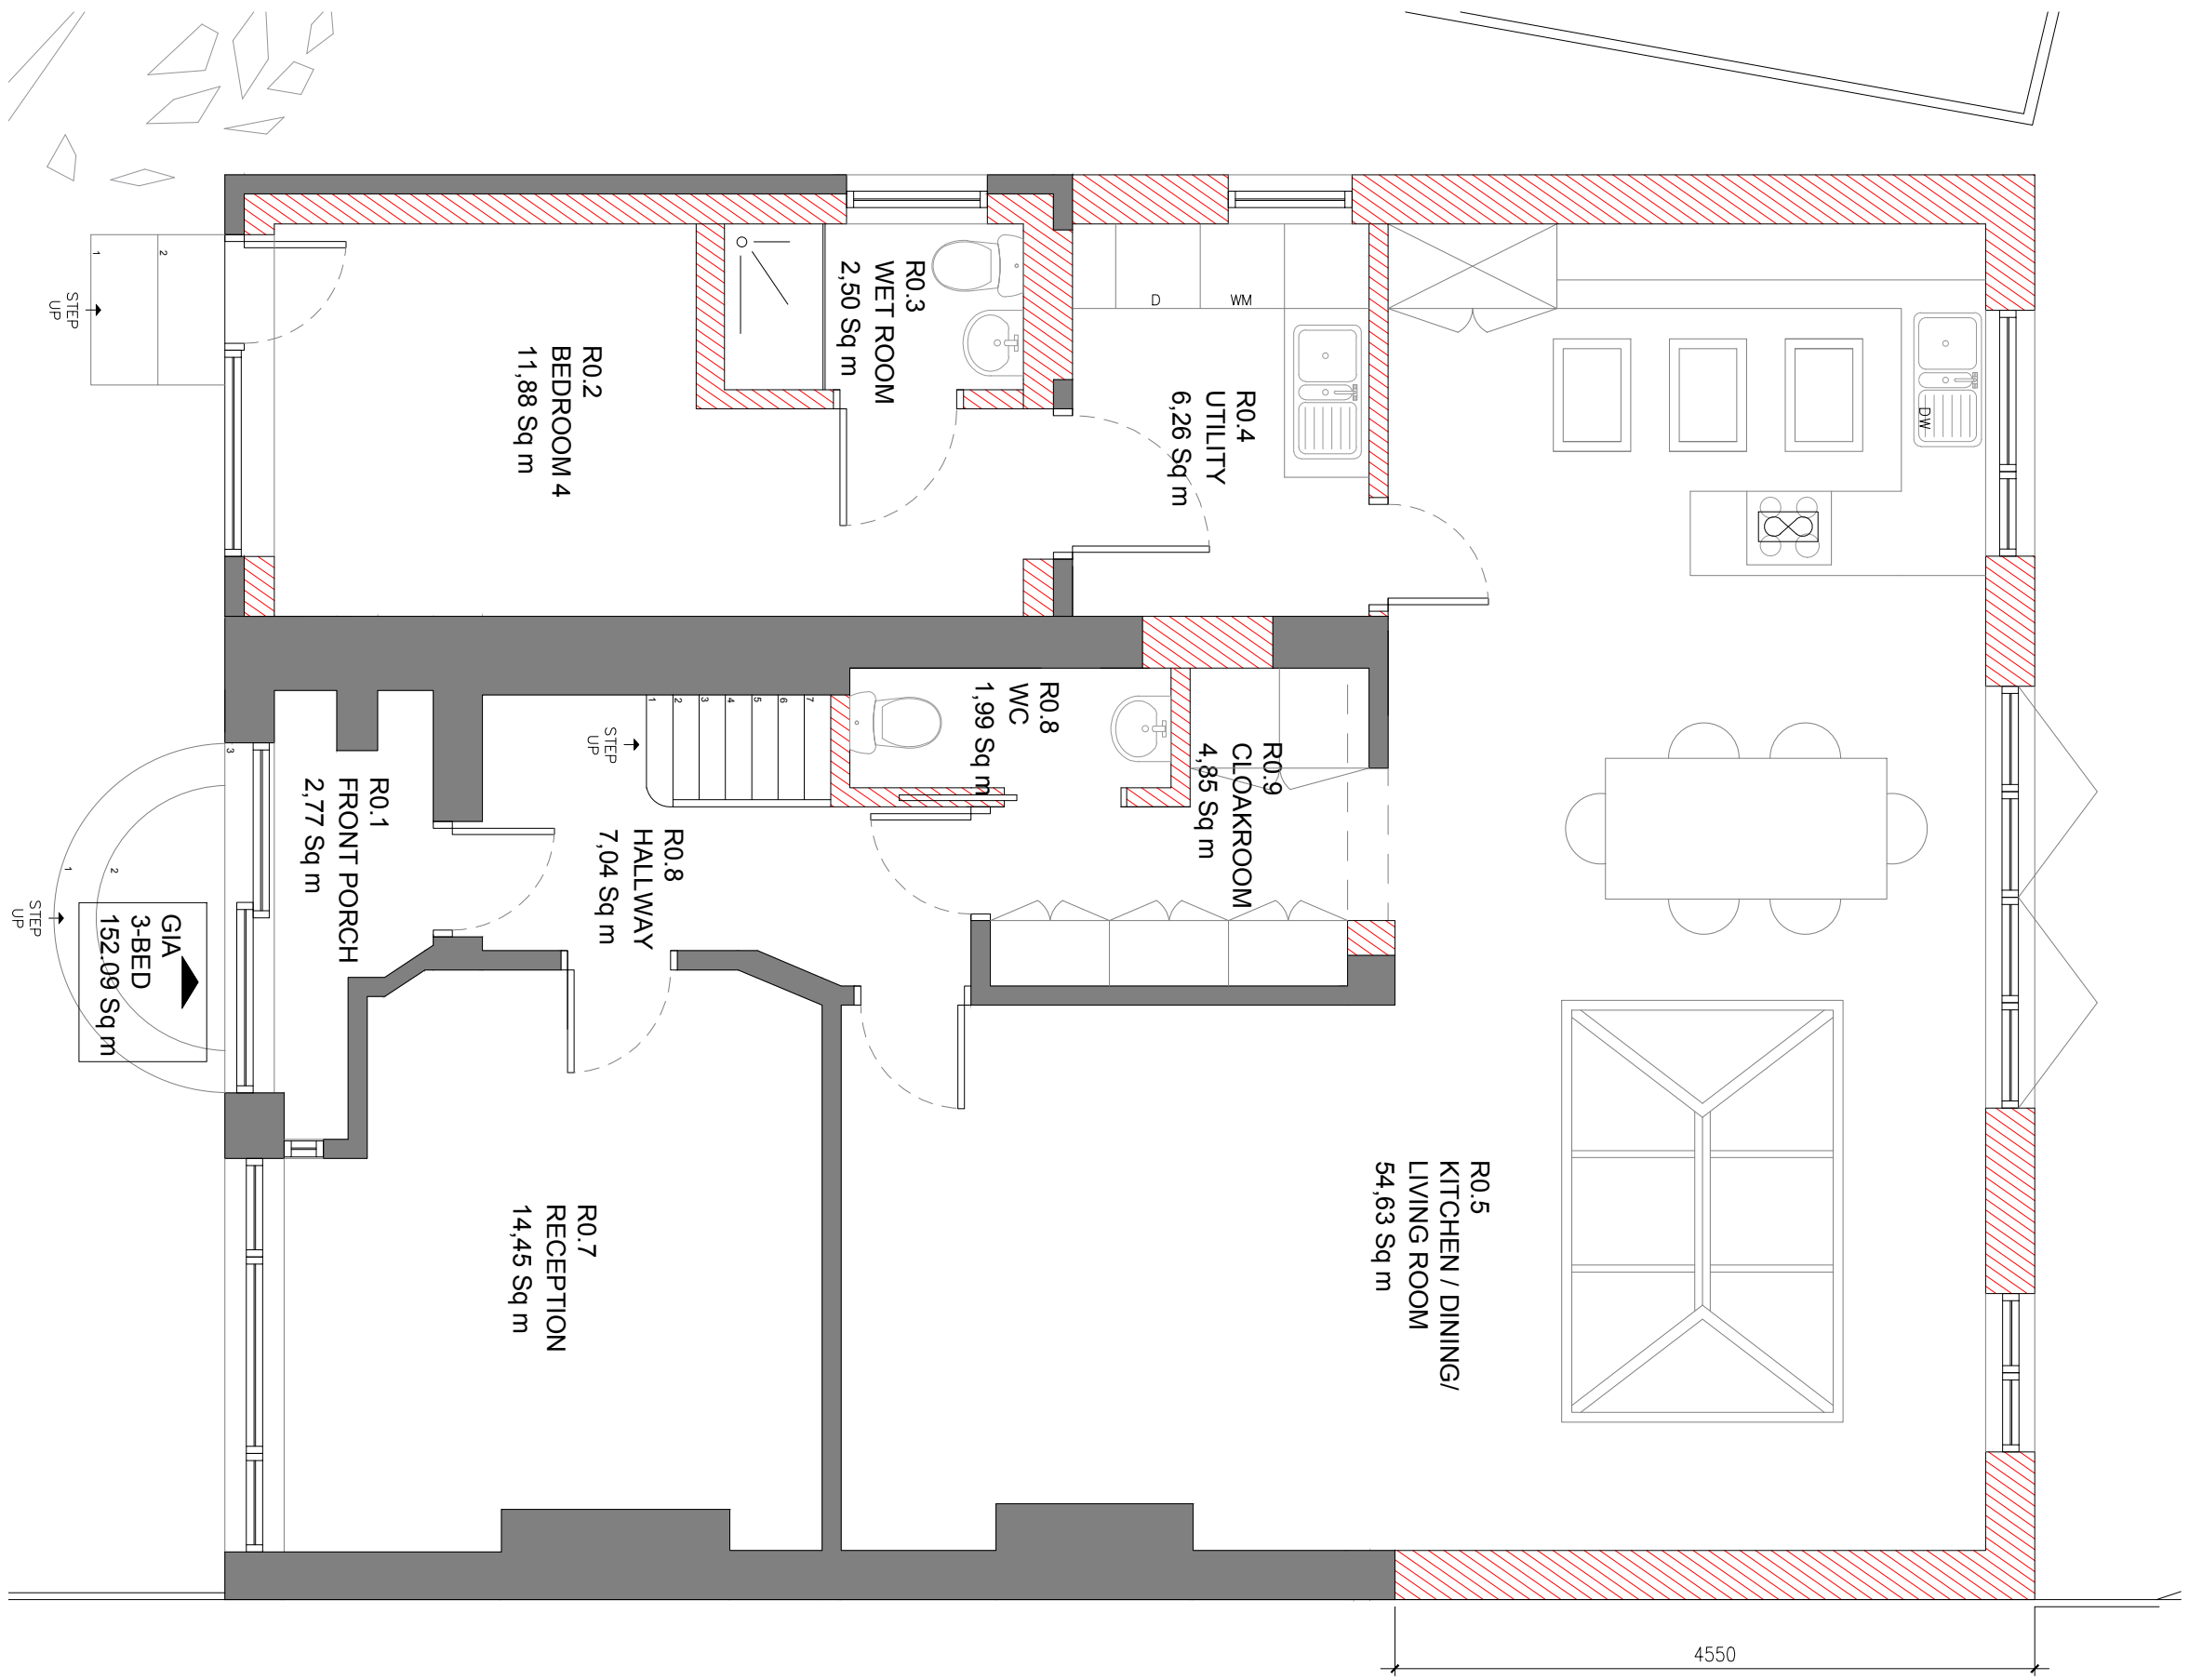


2 Proposed Ground Floor Plan

Scale: 1:50 @ A1

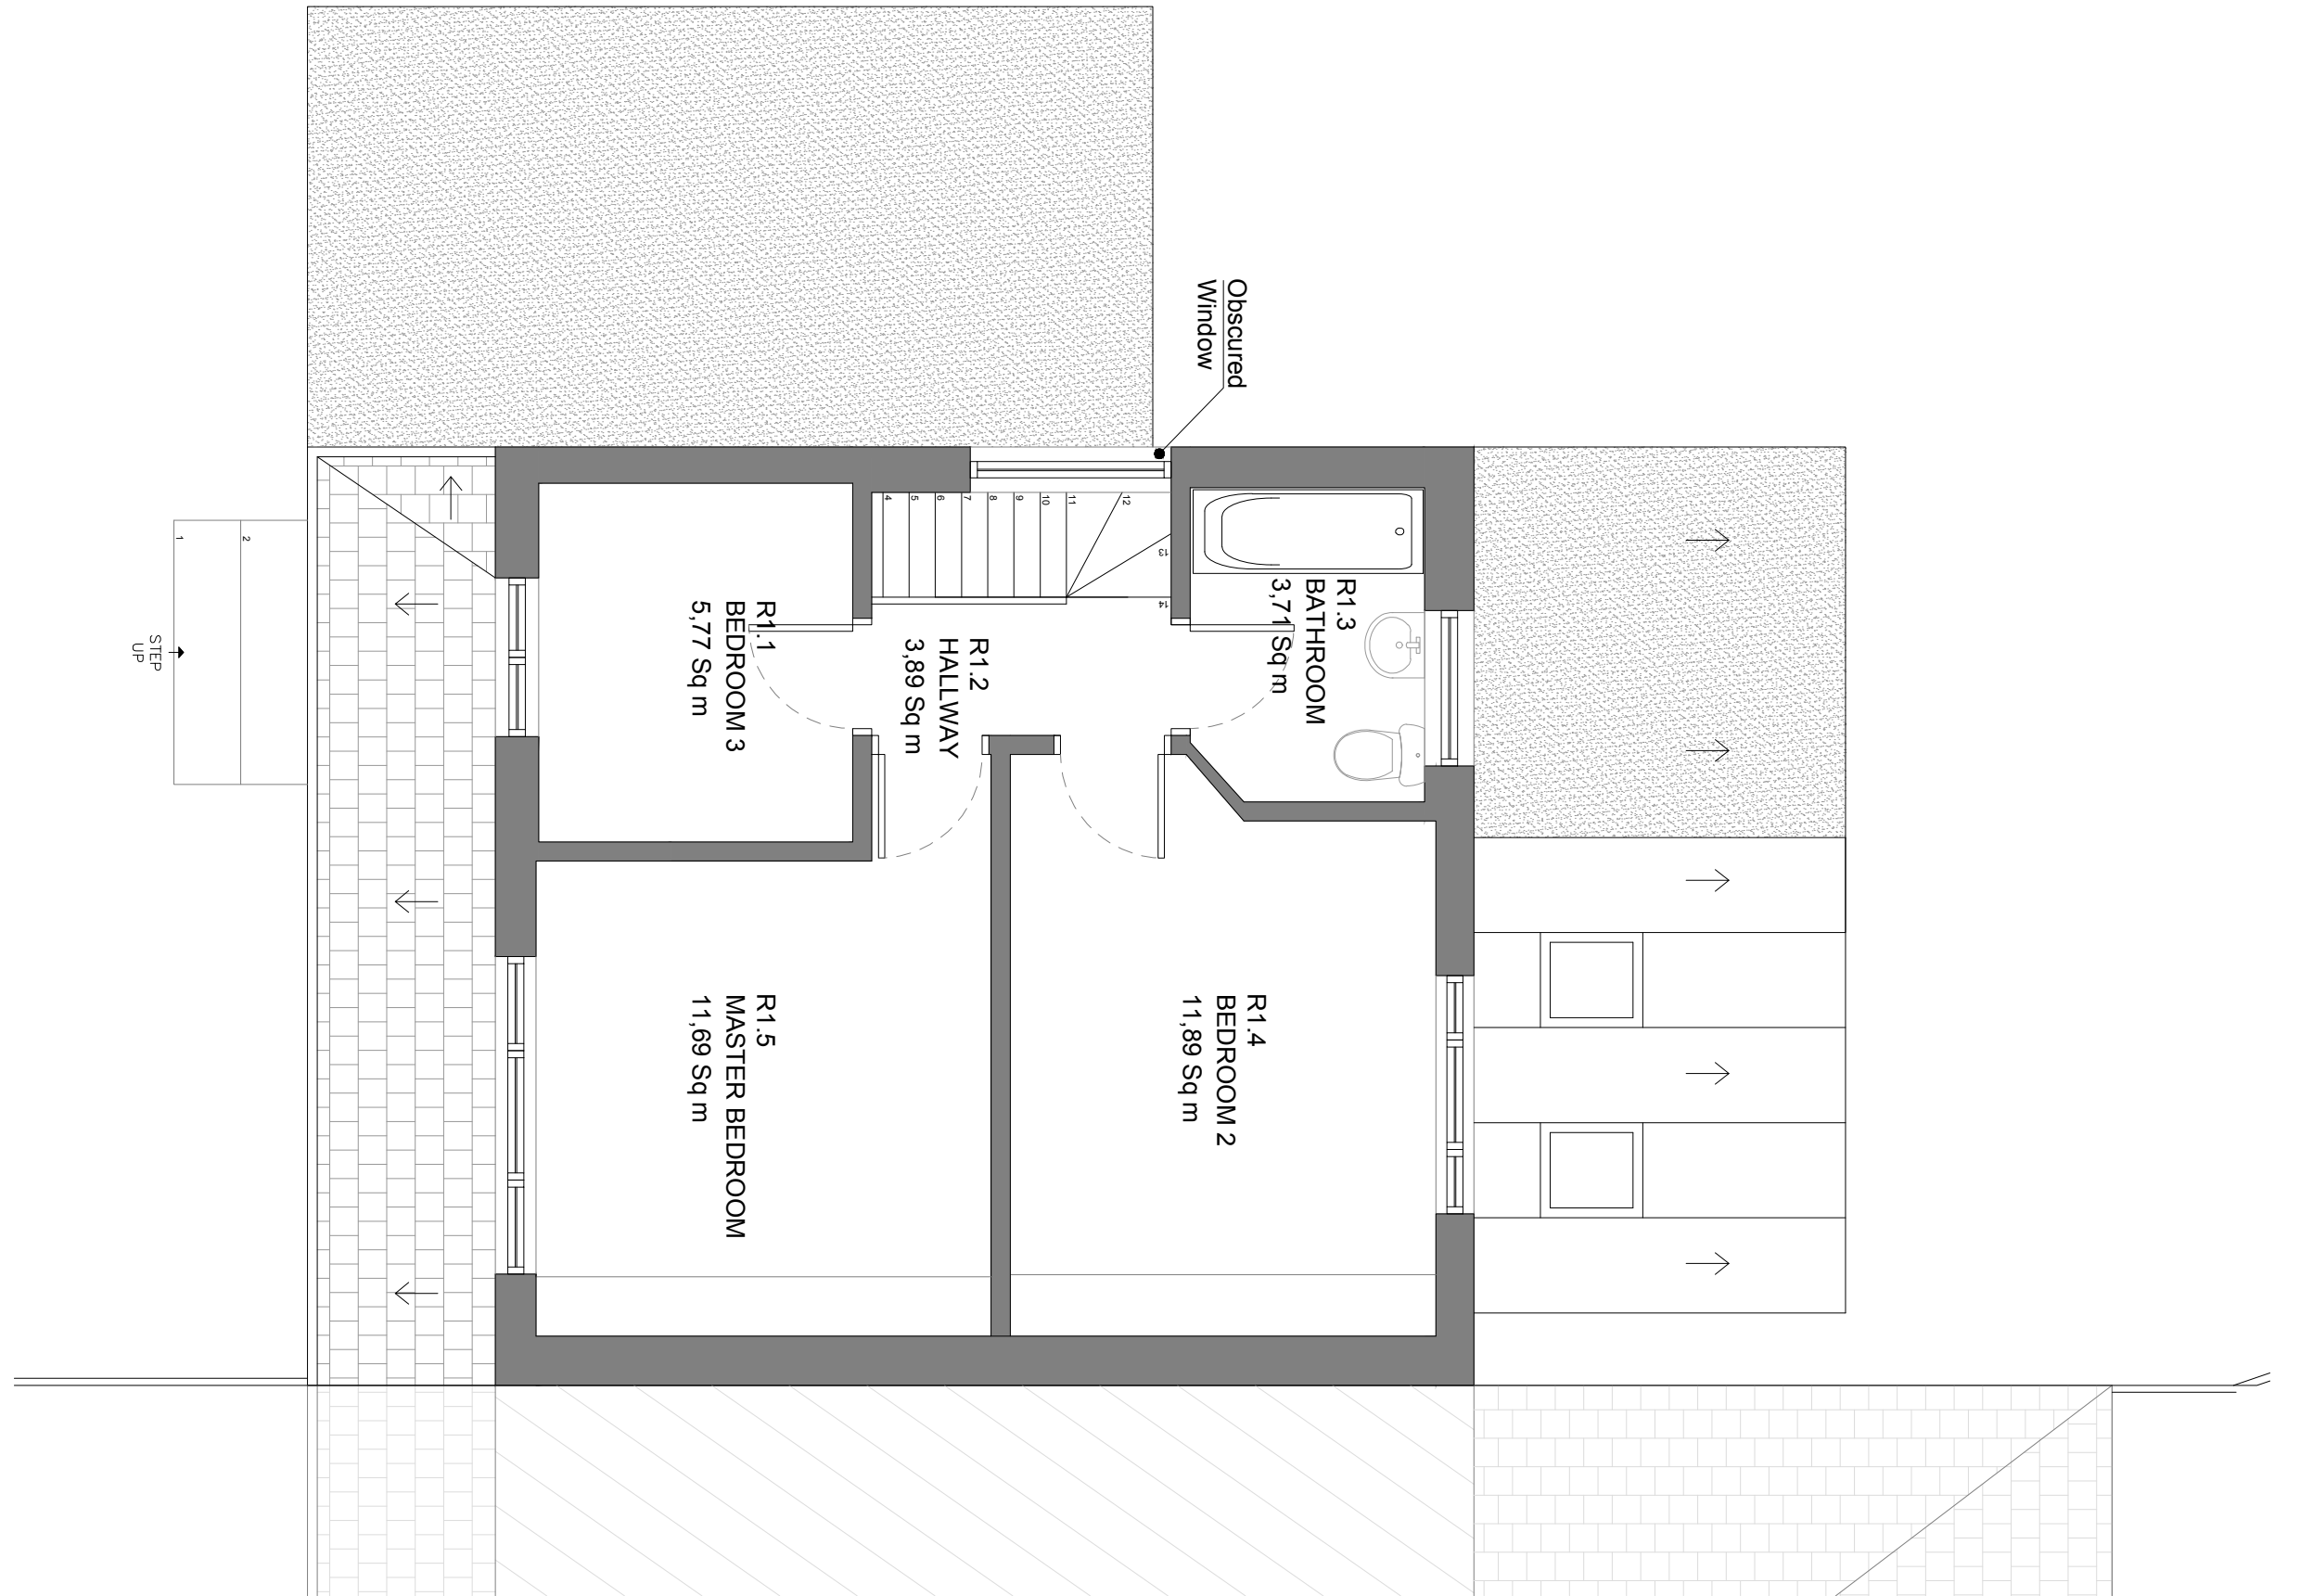


3 Existing First Floor Plan

Scale: 1:50 @ A1

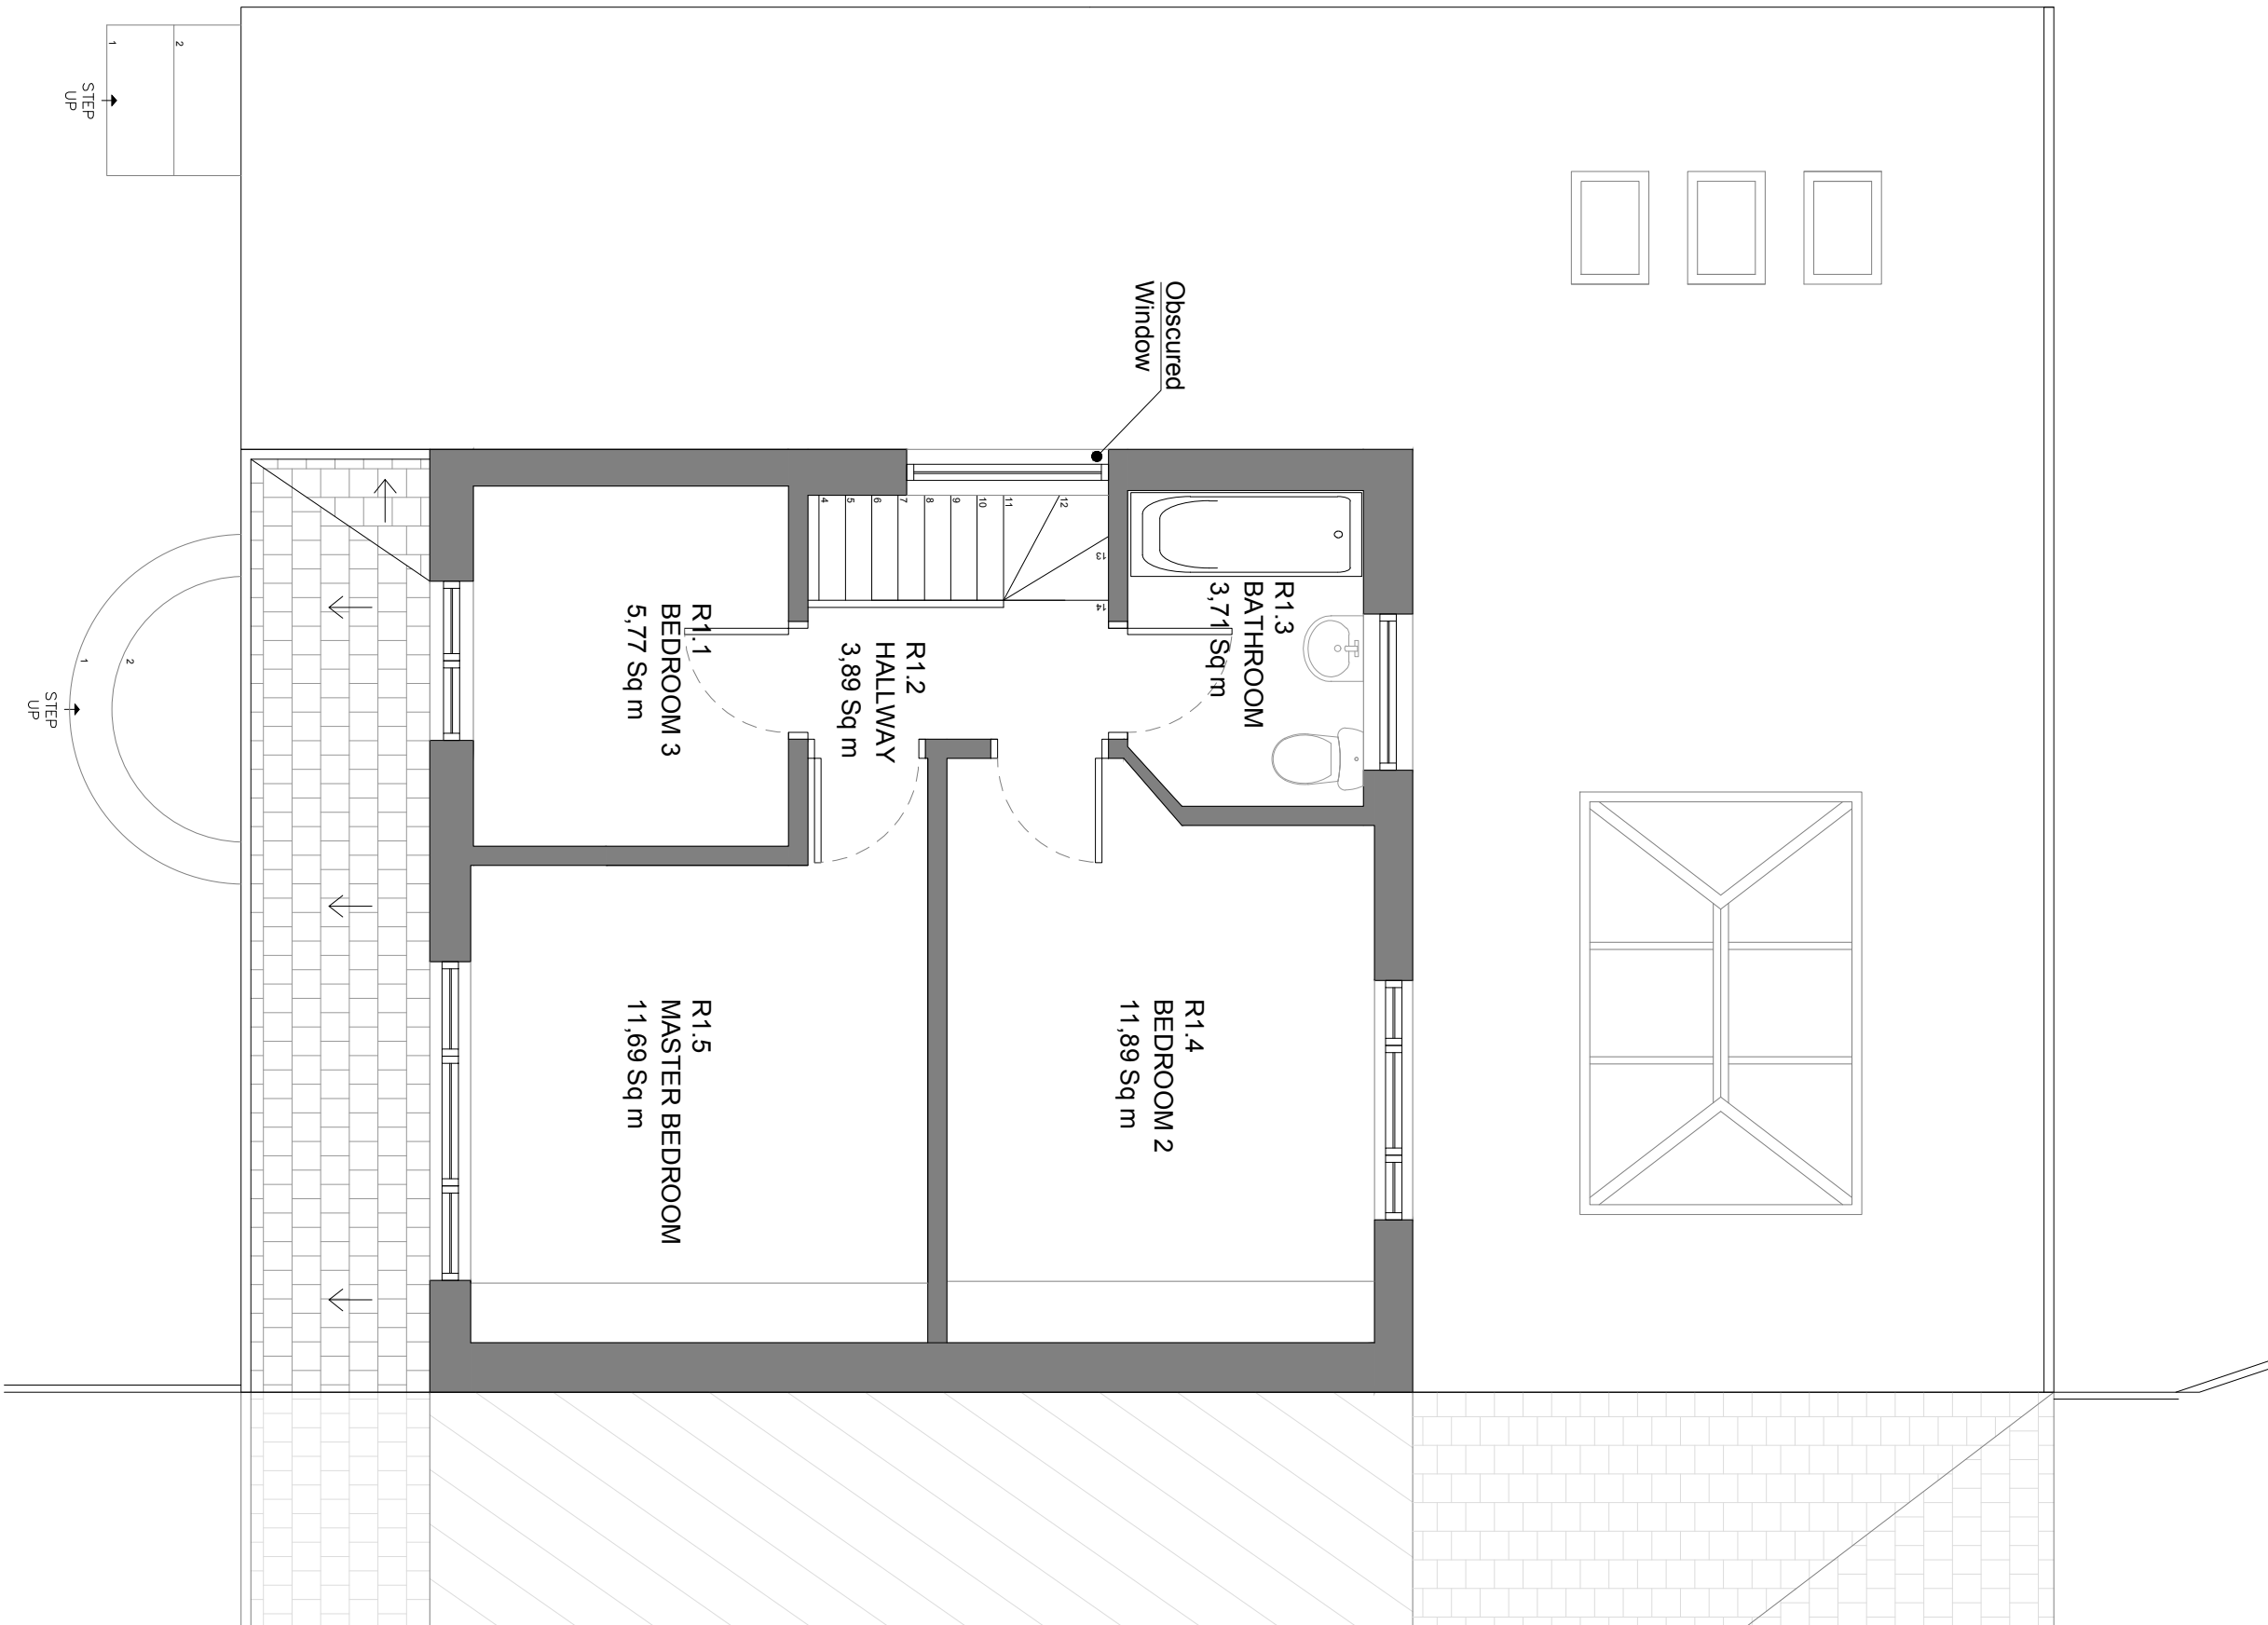

4 Proposed First Floor Plan

Scale: 1:50 @ A1

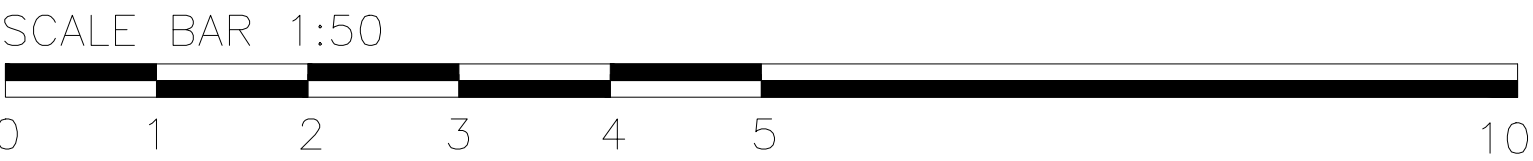

- Notes:
- For Planning purposes only.
 - Drawing used for the status indicated only.
 - All dimensions and setting out shall be checked and confirmed and any discrepancies to be reported to the Architect prior to commencement of any work.
 - This is a CAD Drawing. Under no circumstances shall manual alterations be made. Figured dimensions take preference to scale.
 - All work and materials to be in accordance with current statutory legislation, relevant codes of practice and British Standards.
 - Drawing to be read in accordance with relevant consultants and sub-contractors drawings and specifications.
- Disclaimer:
- The hard copy accompanying the electronic date is the legal.

Copyright is Reserved.

© Copying or reproduction of this drawing or any electronic data without the written permission of 'MAC Architecture' is not permitted. All rights reserved.

Rev:	Description:	Date:



82e High Street,
Wallingford,
Oxfordshire, OX10 0BS


Telephone:
+44 (0) 2037 194 659
+44 (0) 7562 779 640

Client:
Mr. S. Masood

Project:
110 Kenilworth Avenue,
Reading, RG30 3DW

Drawing Title:
Existing and Proposed
Ground Floor and First Floor Plan

Date:	Drawing Status:
06.11.2025	Planning Application
Drawing Number:	Revision
PA-1718-05	
Scale:	Drawn By:
1:50 @ A1	PM

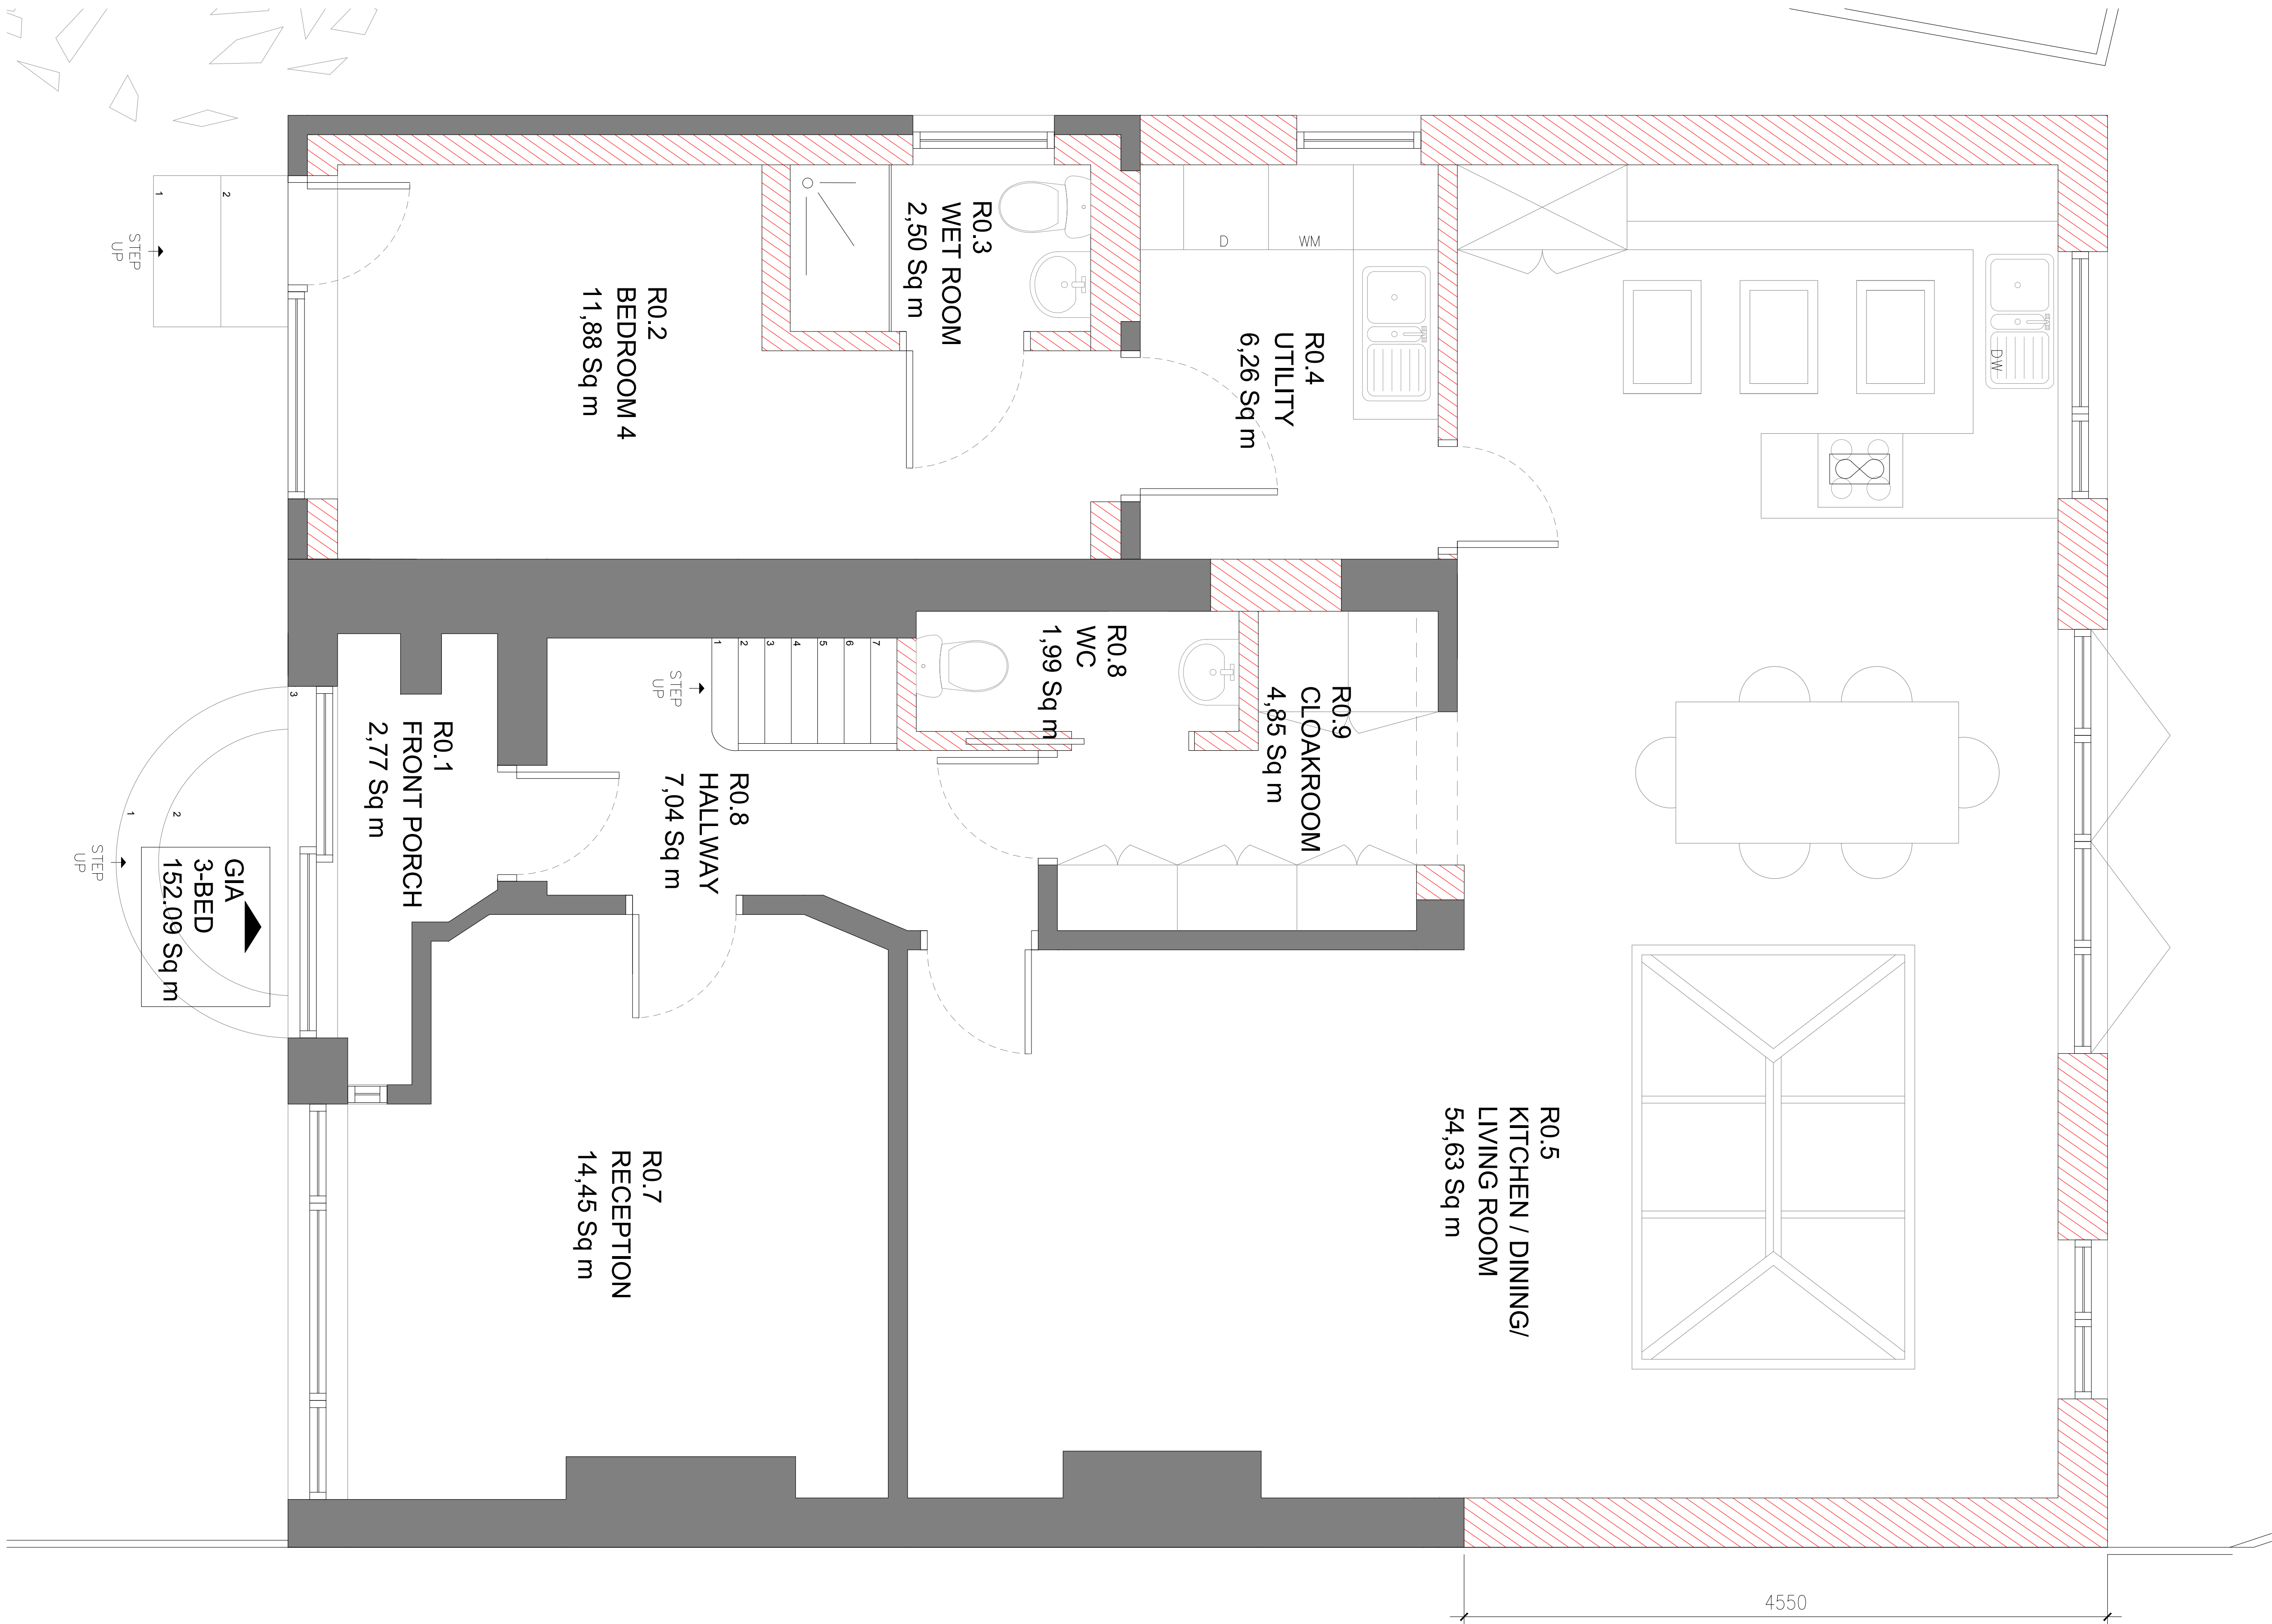

Notes:

1. For Planning purposes only.

2. Drawing used for the status indicated only.

3. All dimensions and setting out shall be checked and confirmed and any discrepancies to be reported to the Architect prior to commencement of any work.

4. This is a CAD Drawing. Under no circumstances shall manual alterations be made. Figured dimensions take preference to scale.

5. All work and materials to be in accordance with current statutory legislation, relevant codes of practice and British Standards.

6. Drawing to be read in accordance with relevant consultants and sub-contractors drawings and specifications.

Disclaimer:
The hard copy accompanying the electronic date is the legal.

Copyright is Reserved.

© Copying or reproduction of this drawing or any electronic data without the written permission of 'MAC Architecture' is not permitted. All rights reserved.

Rev:	Description:	Date:

82e High Street,
Wallingford,
Oxfordshire, OX10 0BS


Telephone:
+44 (0) 2037 194 659
+44 (0) 7562 779 640

Client:
Mr. S. Masood


Project:
110 Kenilworth Avenue,
Reading, RG30 3DW

Drawing Title:
Proposed Ground Floor Plan


Date:	Drawing Status:
06.11.2025	Planning Application
Drawing Number:	Revision
PA-1718-06	
Scale:	Drawn By:
1:25 @ A1	PM

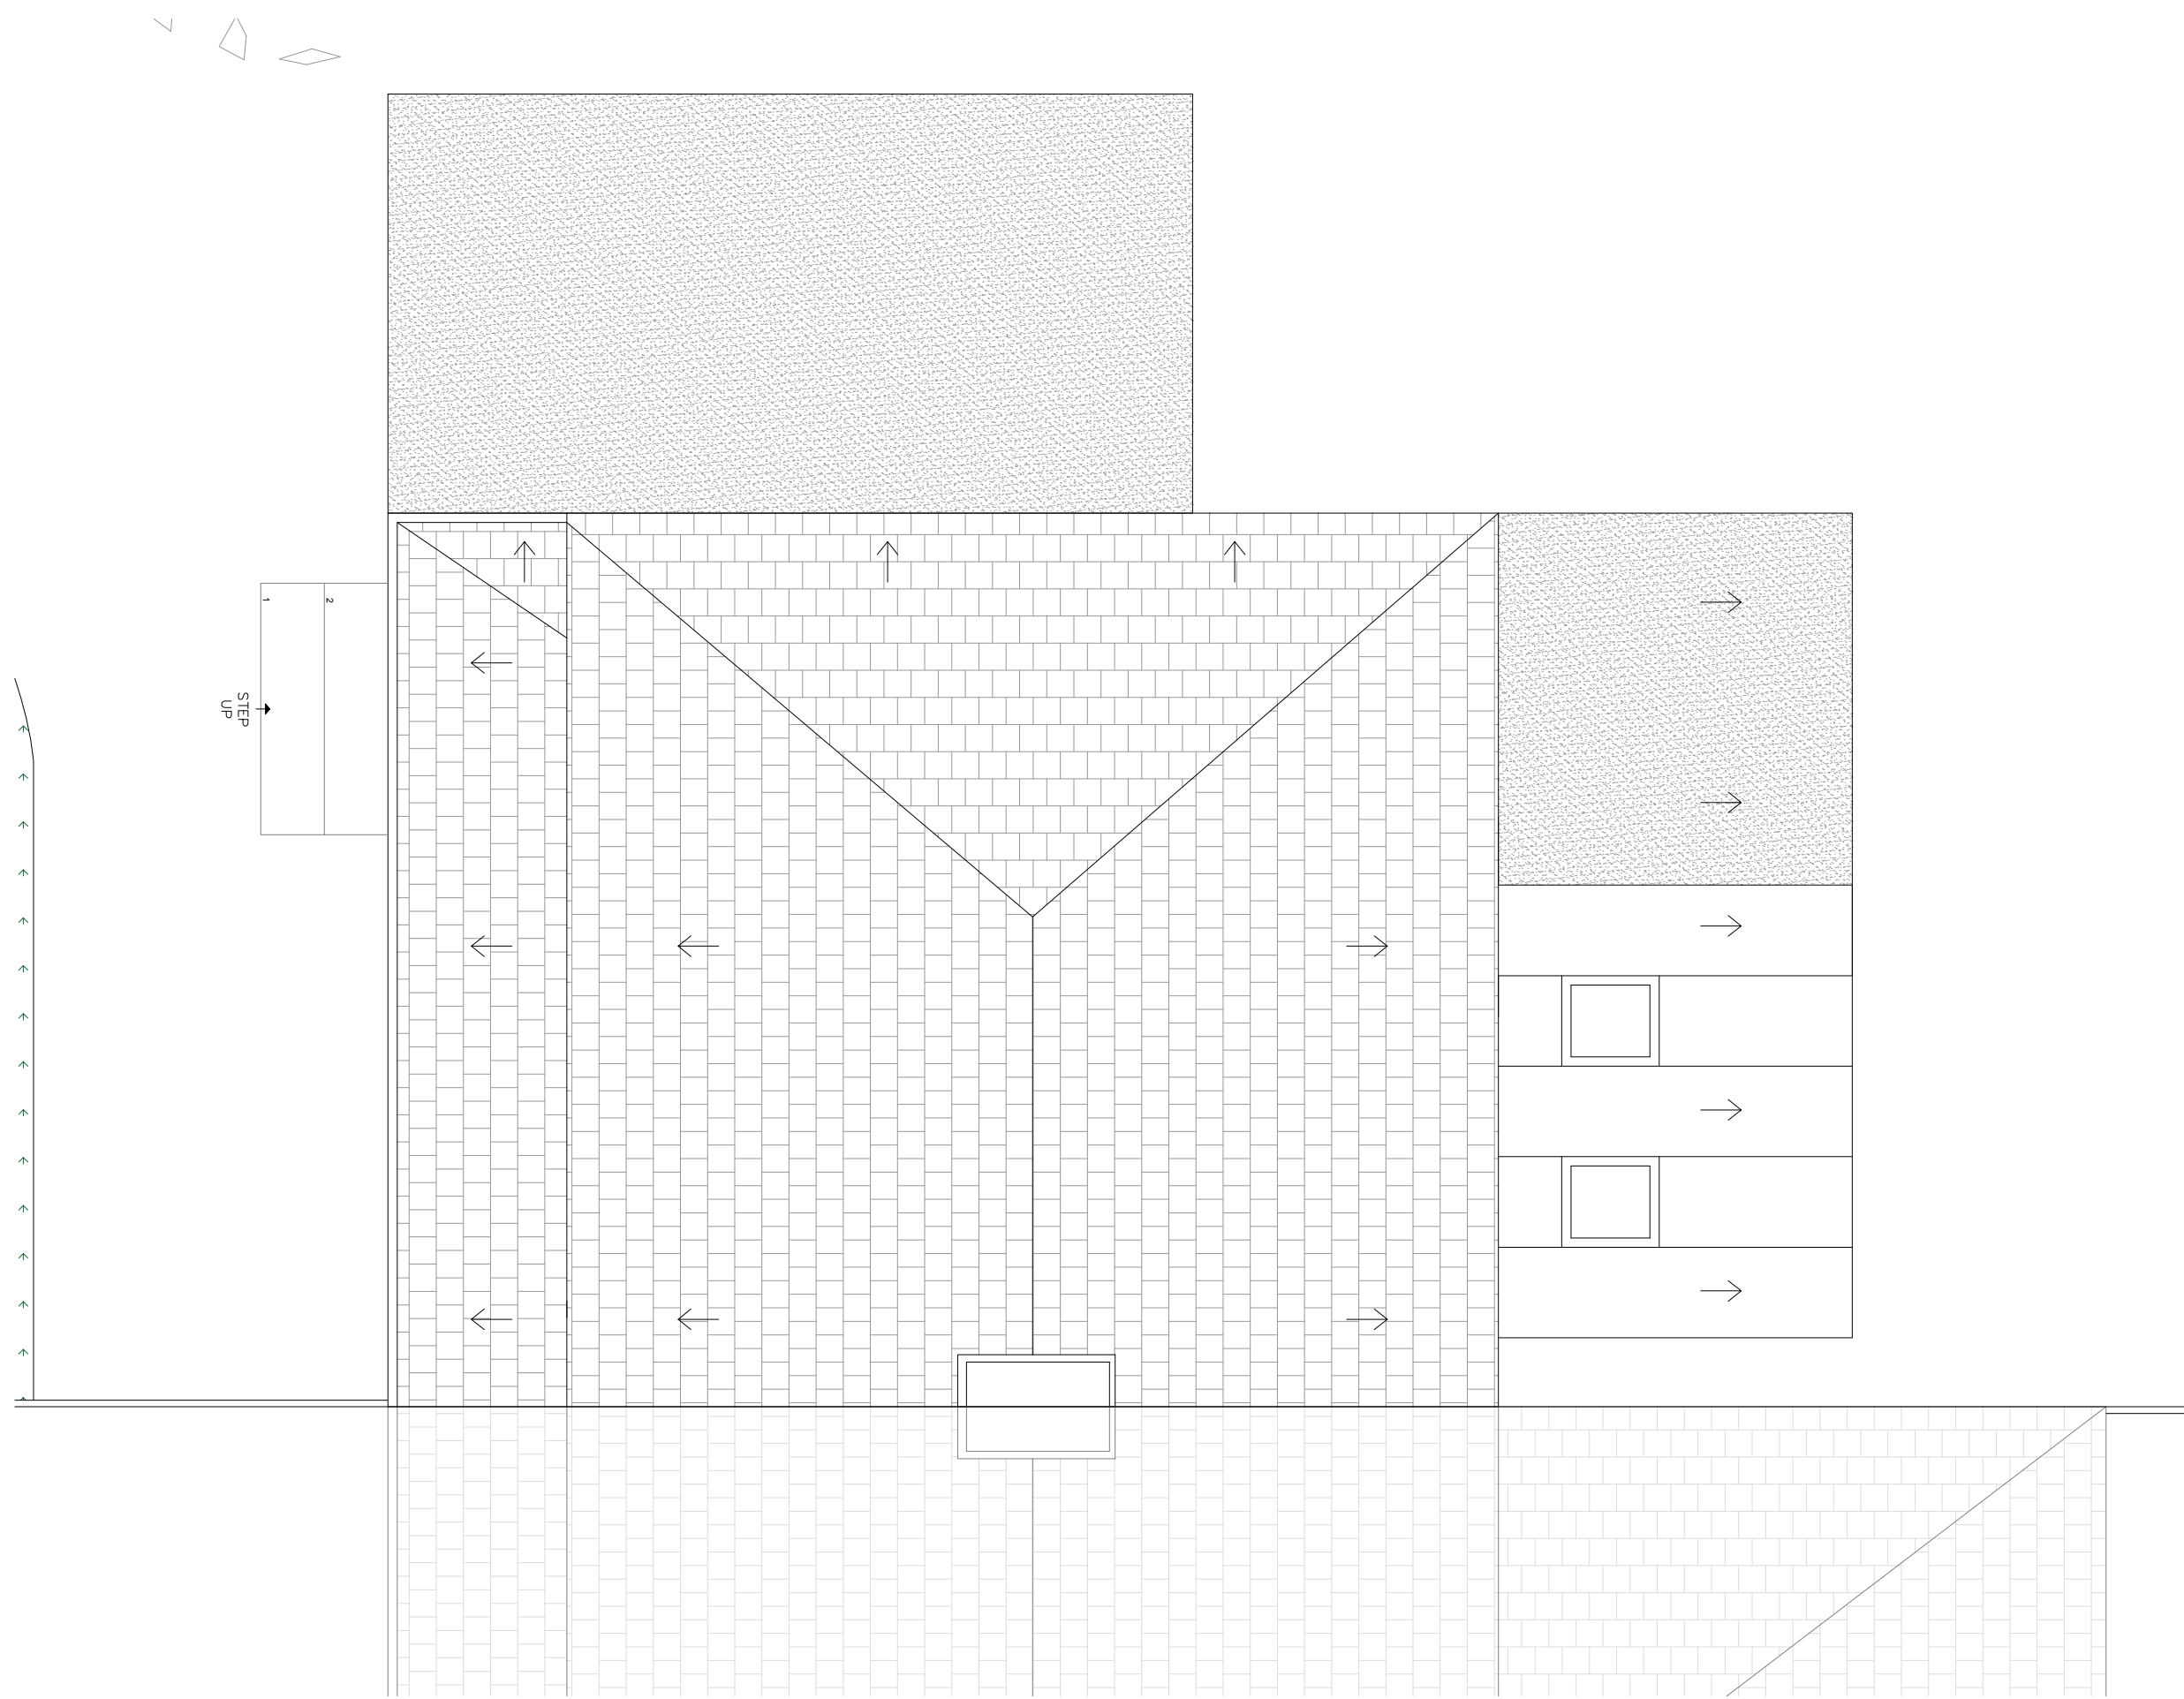

1 Existing Roof Plan
Scale: 1:50 @ A1

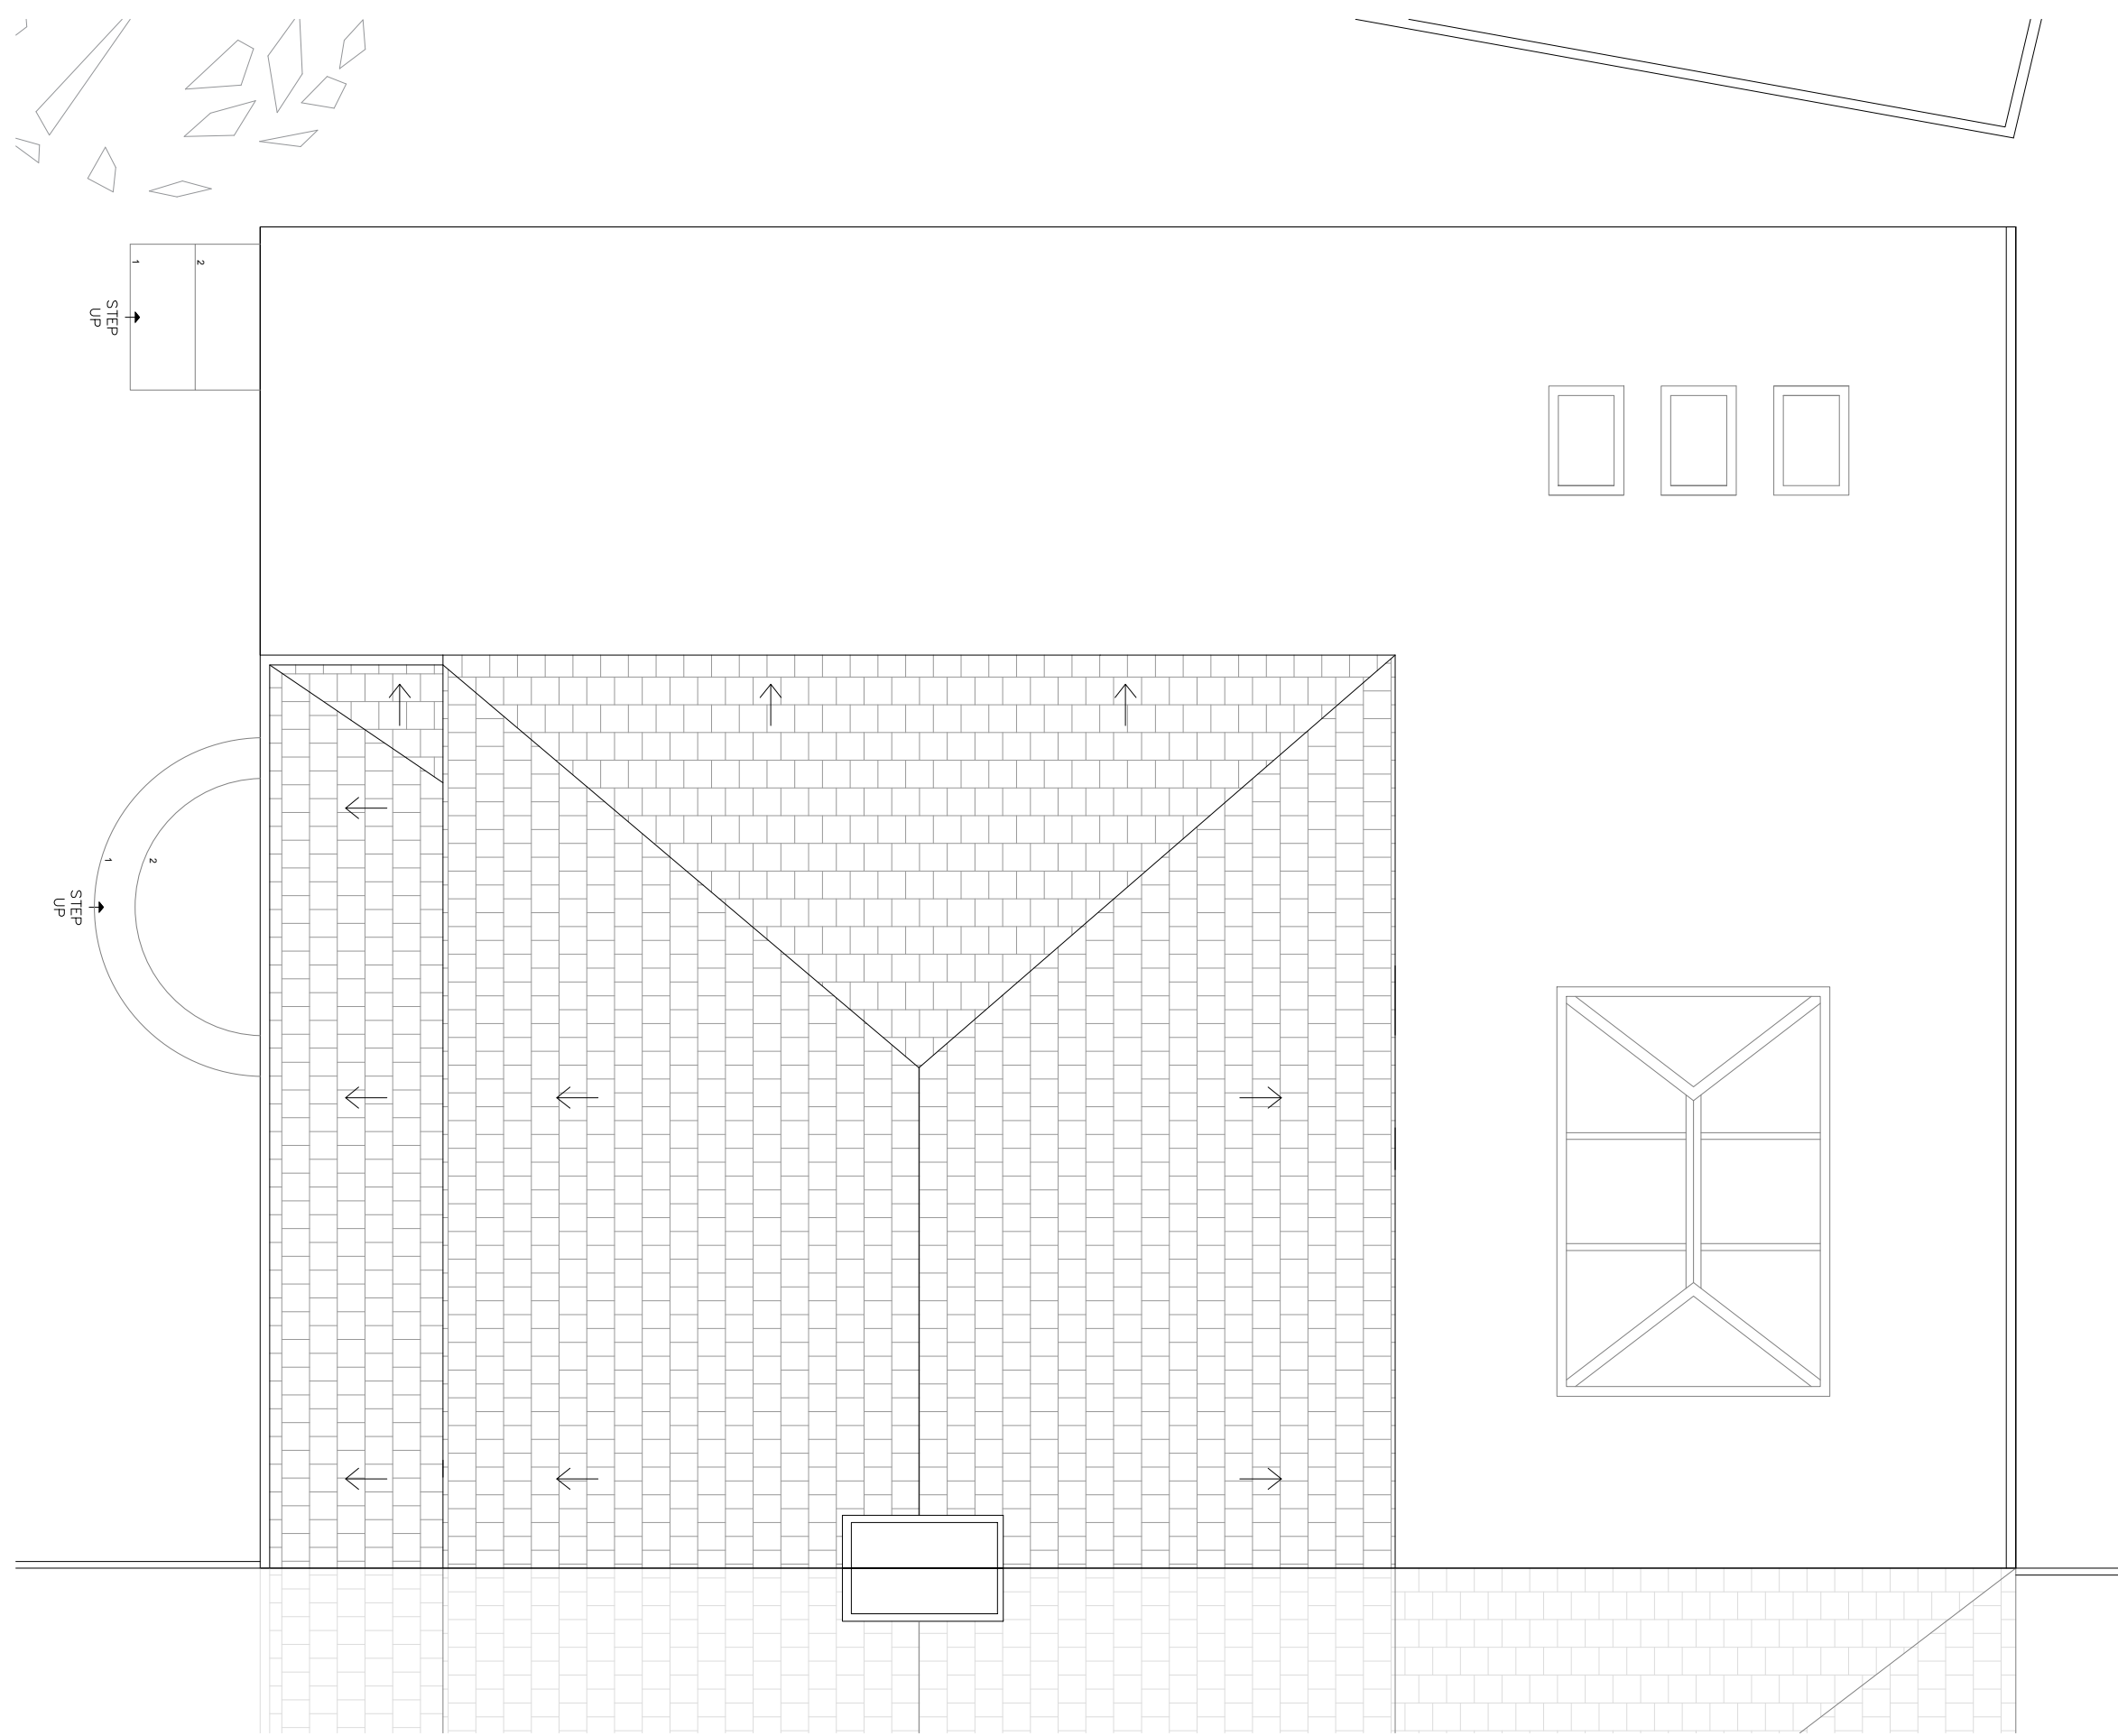

2 Proposed Roof Plan
Scale: 1:50 @ A1

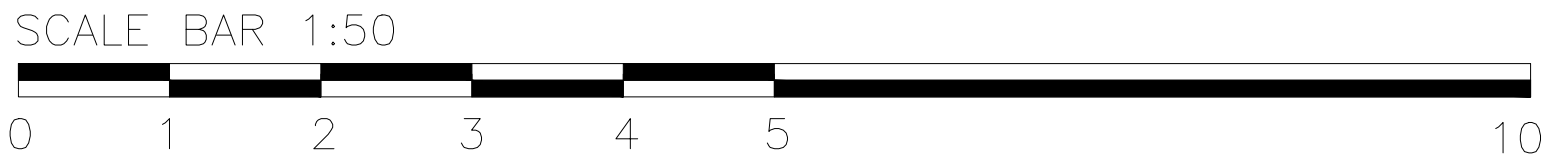

Notes: 1. For Planning purposes only. 2. Drawing used for the status indicated only. 3. All dimensions and setting out shall be checked and confirmed and any discrepancies to be reported to the Architect prior to commencement of any work. 4. This is a CAD Drawing. Under no circumstances shall manual alterations be made. Figured dimensions take preference to scale. 5. All work and materials to be in accordance with current statutory legislation, relevant codes of practice and British Standards. 6. Drawing to be read in accordance with relevant consultants and sub-contractors drawings and specifications. Disclaimer: The hard copy accompanying the electronic date is the legal.		
Copyright is Reserved. © Copying or reproduction of this drawing or any electronic data without the written permission of 'MAC Architecture' is not permitted. All rights reserved.		
Rev:	Description:	Date:
MAC ARCHITECTURE		
82e High Street, Wallingford, Oxfordshire, OX10 0BS Telephone: +44 (0) 2037 194 659 +44 (0) 7562 779 640		
Client: Mr. S. Masood		
Project: 110 Kenilworth Avenue, Reading, RG30 3DW		
Drawing Title: Existing Roof Plan and Proposed Roof Plan		
Date:	Drawing Status:	
06.11.2025	Planning Application	
Drawing Number:	Revision	
PA-1718-07		
Scale:	Drawn By:	
1:50 @ A1	PM	