




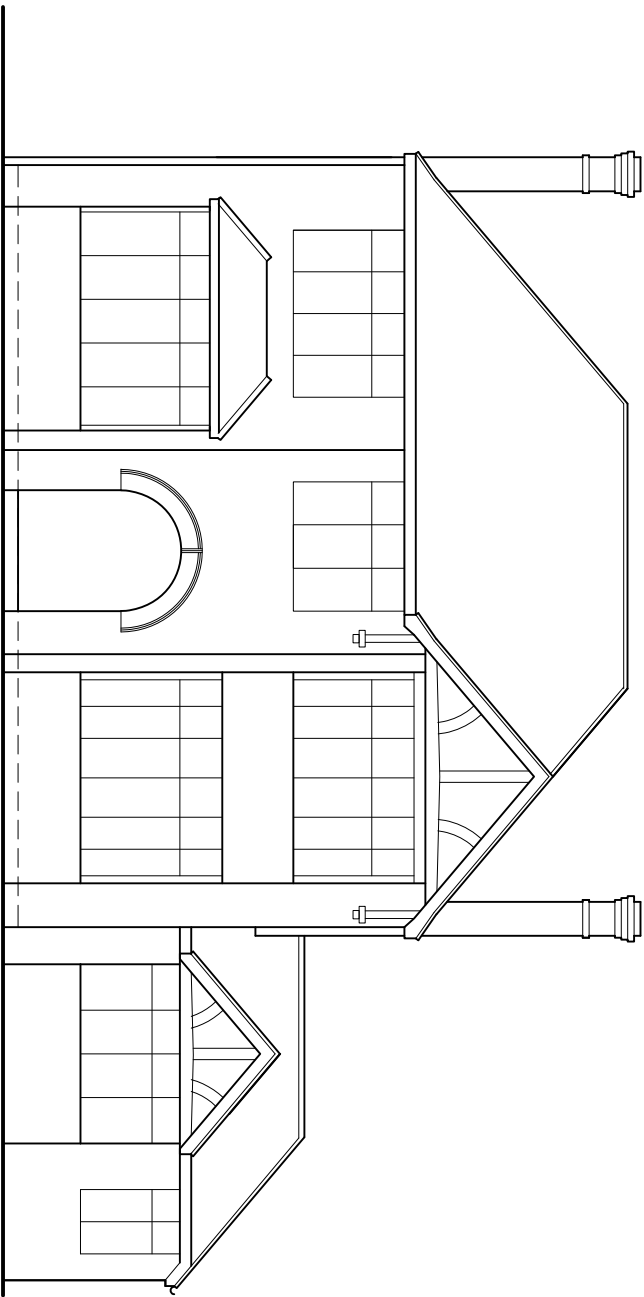


Front elevation

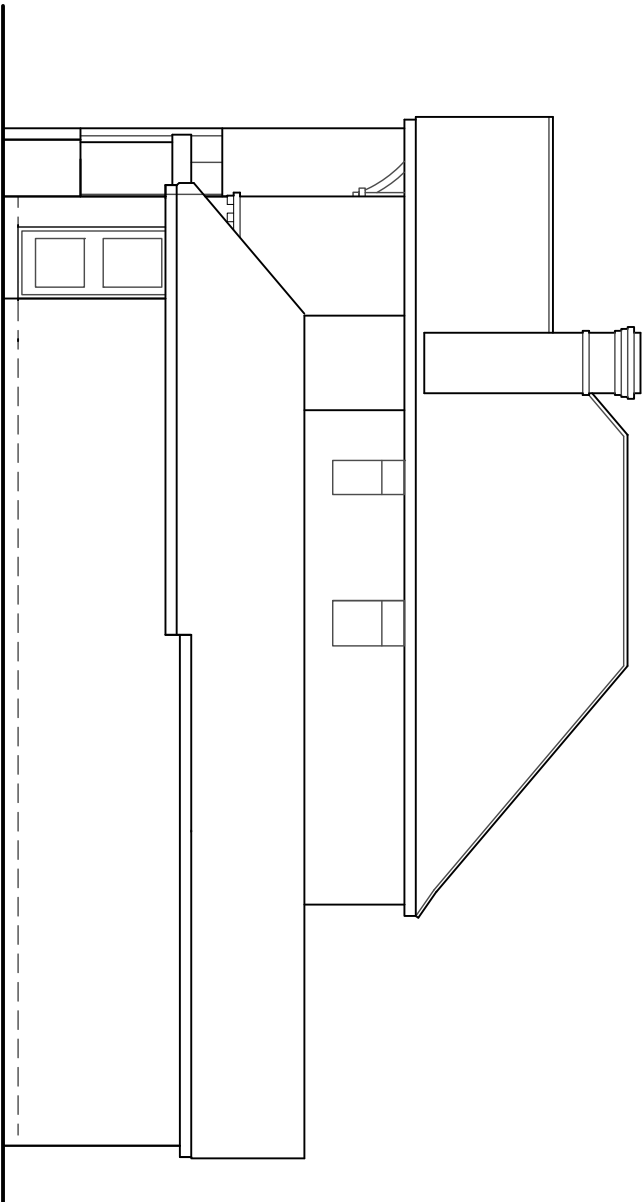


R.H. side elevation

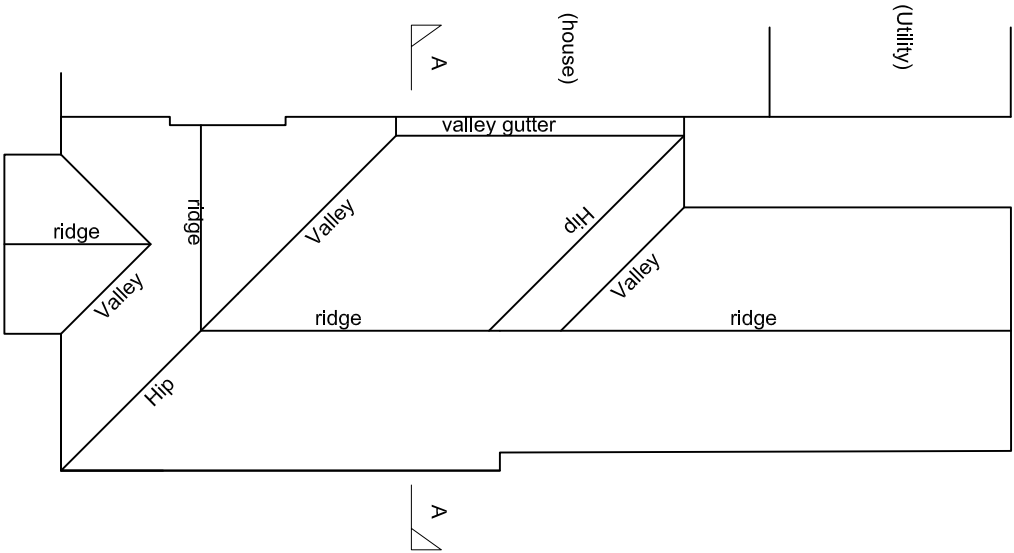


Roof Plan

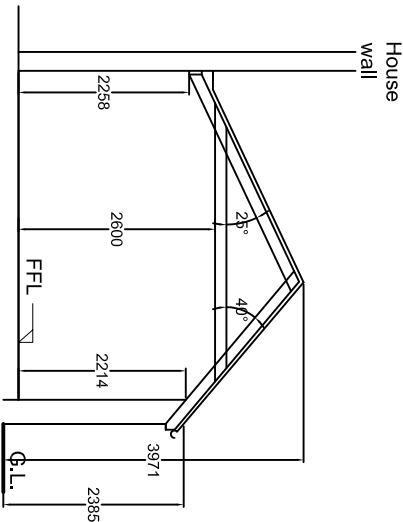

Section A

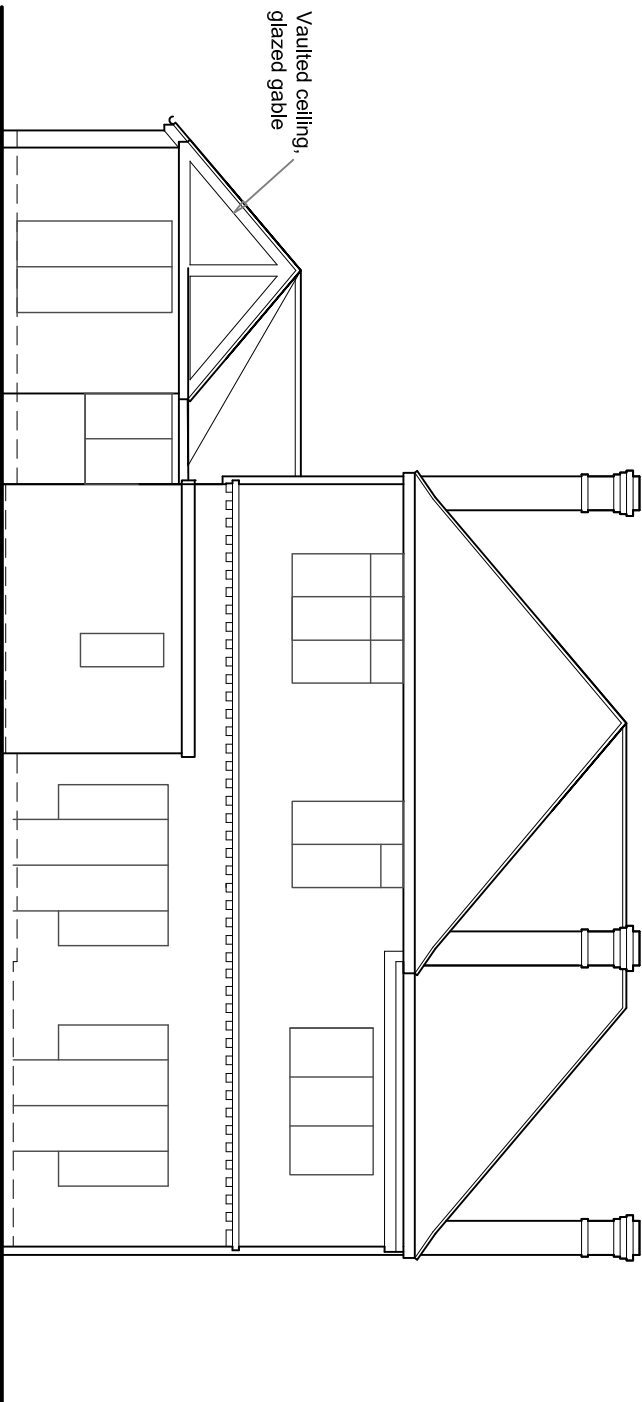

Rear elevation

 

 Woolhampton Design Centre Construction Design Services		 The Woolhampton Design Centre Station Road, Woolhampton Reading, Berkshire RG7 5SE Tel: 0118 444 9944	
66 Shinfield Road, Reading, RG2 7DA PROPOSED FLOOR LAYOUT PLANS			
SCALES	1:100 @A3	DRAWN	NJB
DATE	MAR. '26	DRAWING NO.	26/03/03
REVISION		REVISION	