




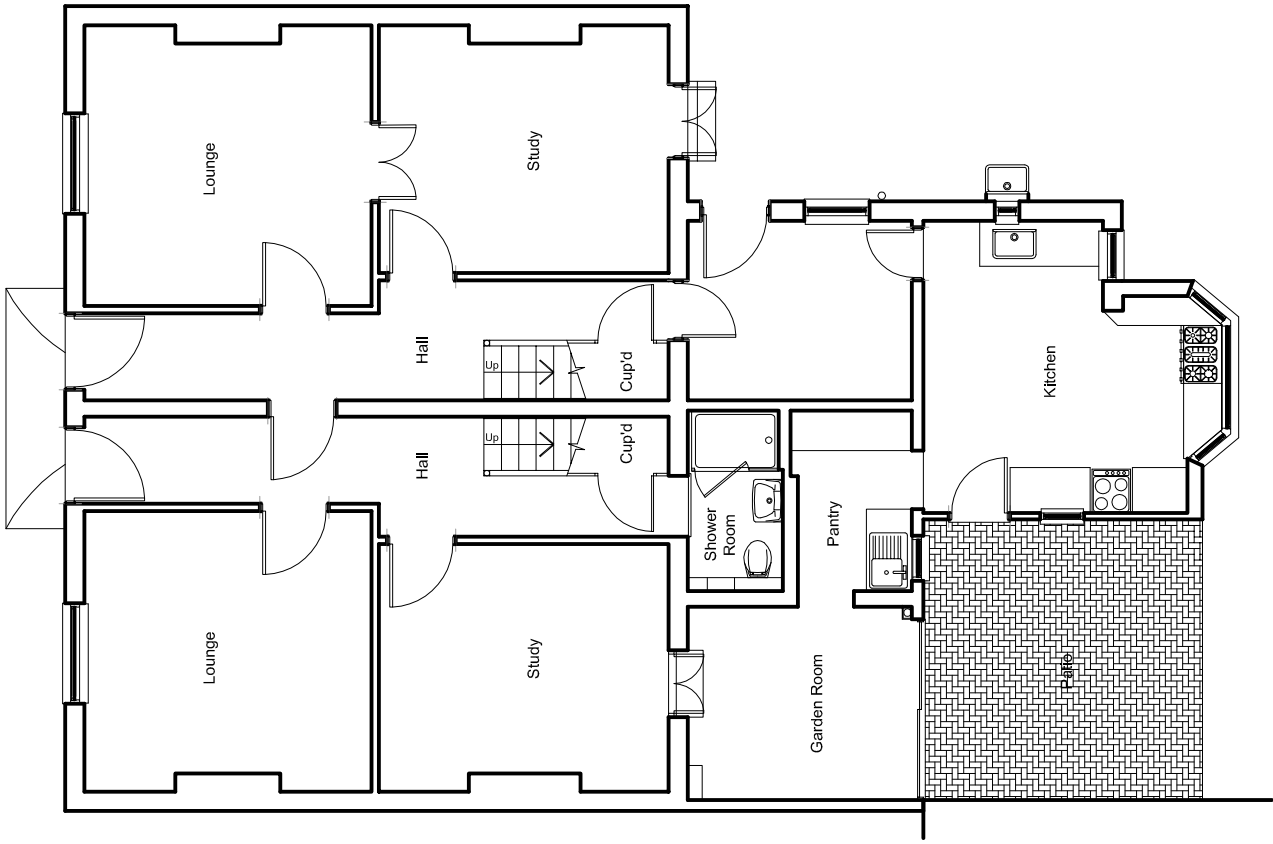

Existing Ground Floor Plan
Scale 1:100

 

Existing Roof Plan
Scale 1:100

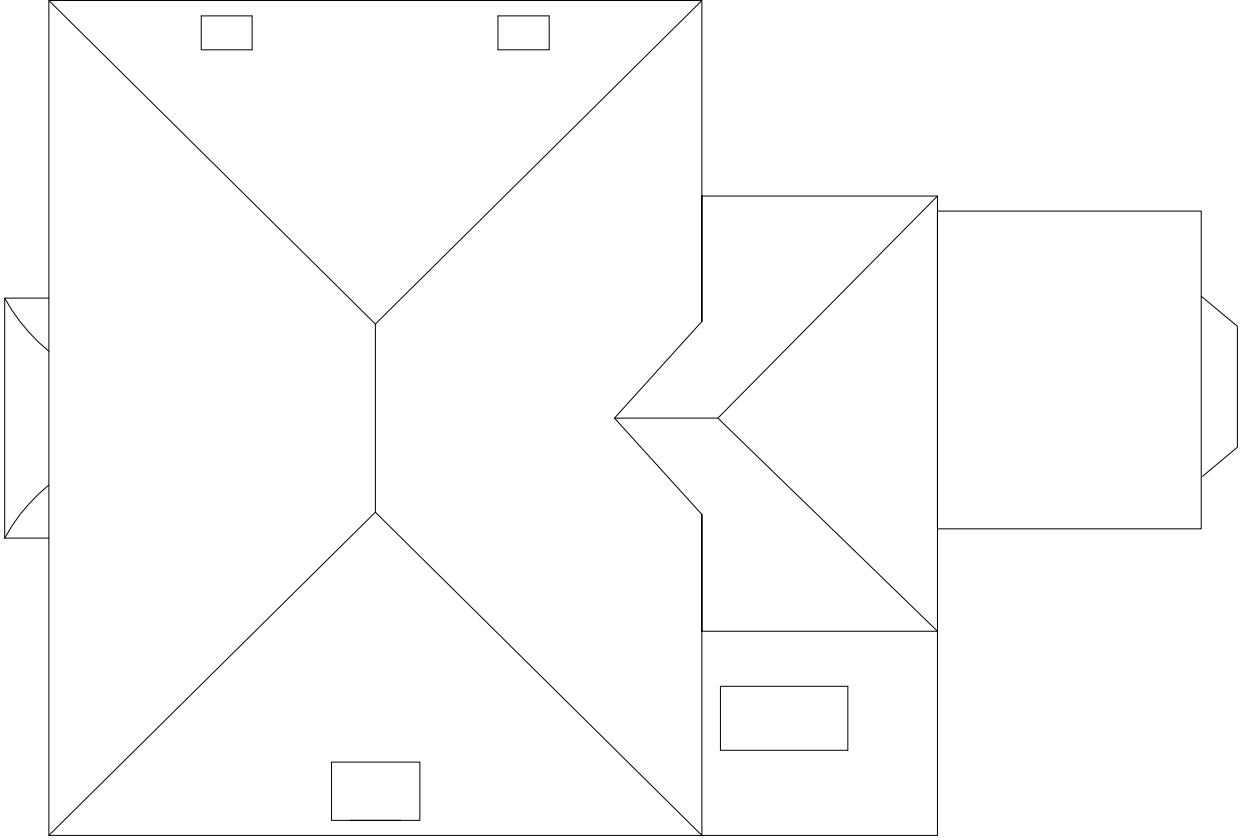

Scale 1:100

		NOTES This drawing is to be scaled for planning purposes only. All dimensions are in millimeters unless noted otherwise. This drawing to be read in conjunction with drawings 001 to 005	Client Mrs. C Froy	Project Name and Address 28/30, New Road, Reading, RG1 5JD Existing Ground Floor and Roof Plans	4 Vale View, Crowthorne, Berkshire, RG10 8LJ KJC CAD and Drafting Services Ltd Tel: 0118872466 Email: info@kjc.co.uk www.kjc.co.uk/kjcworld.com	Status For Approval		Dwg No. 002	Rev /
						Date Feb 2026			
						Scale As shown @ A3			
						Revisions			