




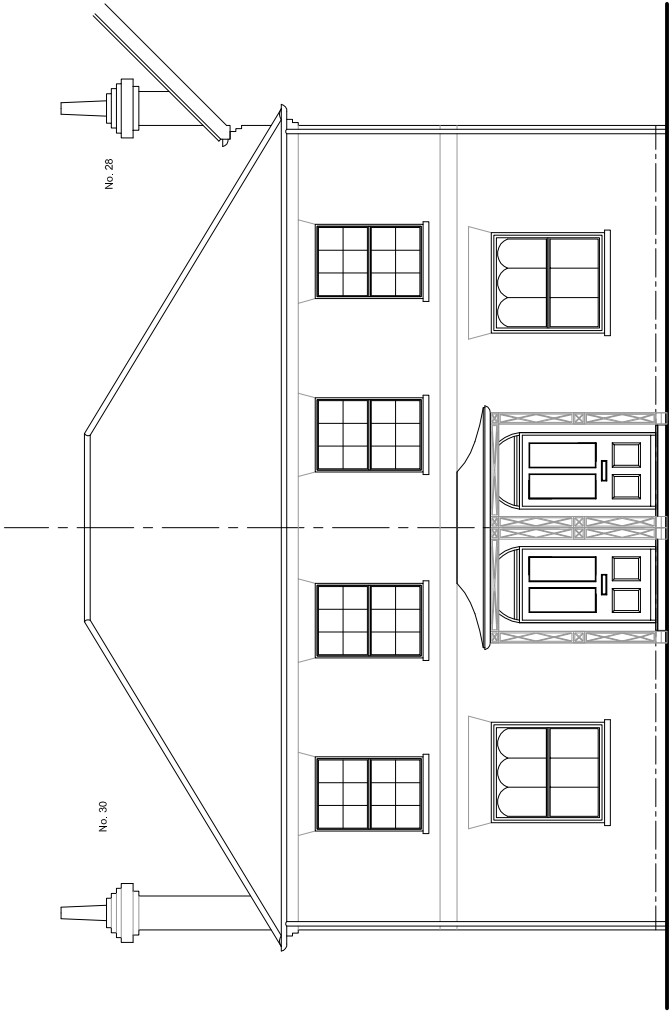


Proposed North West Elevation
Scale 1:100

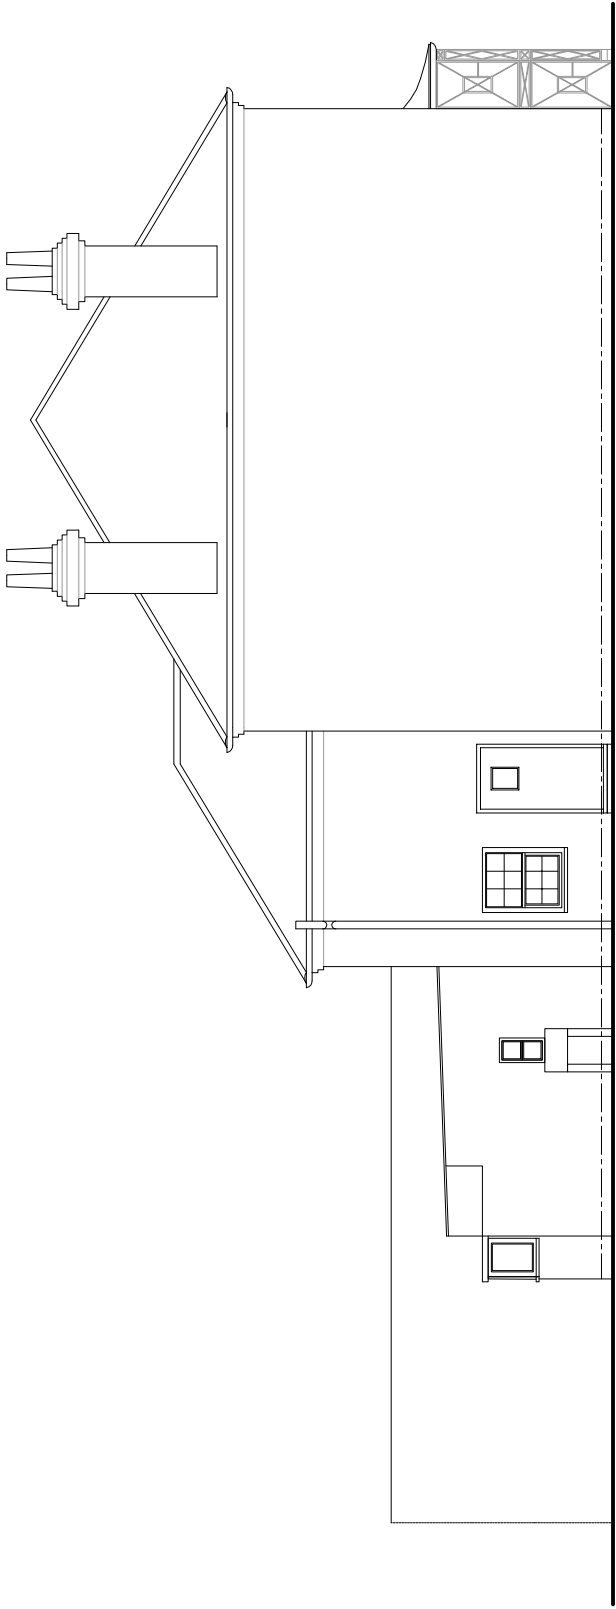

Proposed North East Elevation
Scale 1:100

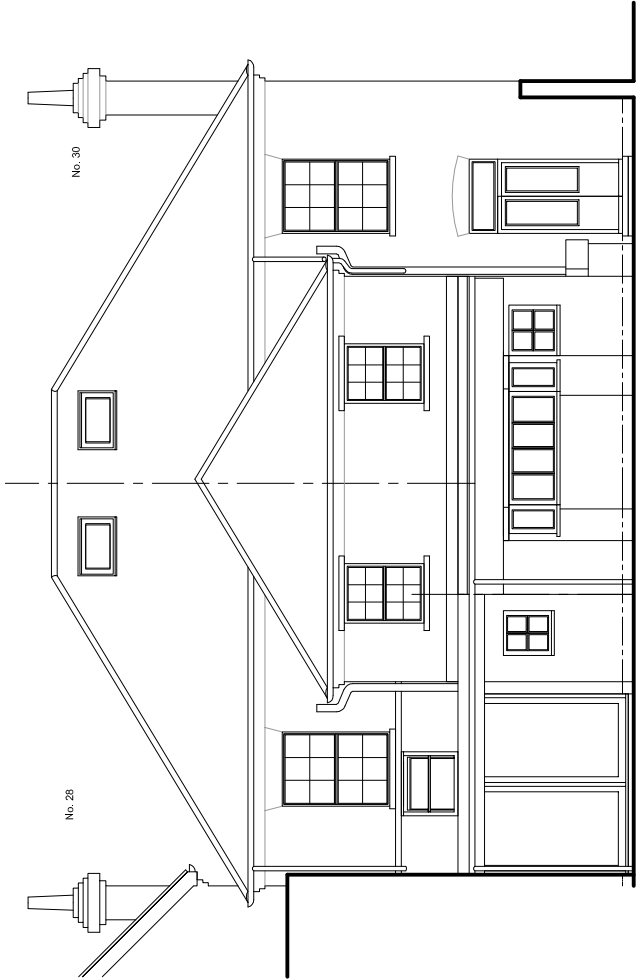

Proposed South East Elevation
Scale 1:100

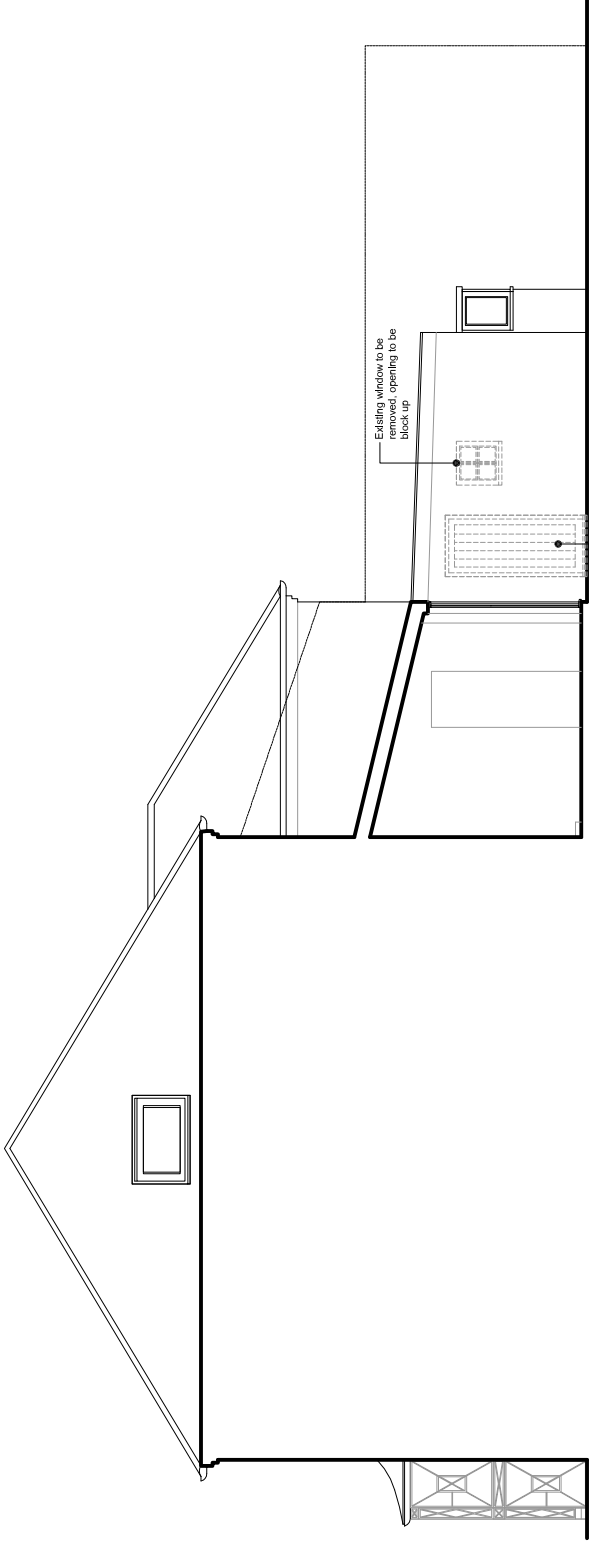

Proposed South West Elevation
Scale 1:100



NOTES		Client		Project Name and Address		4 Vale View, Crowthorne, Reading, RG1 1 8JL Tel: 0118872466 Mobile: 07791 200000 Email: kjc@kjcworld.com
This drawing is to be scaled for planning purposes only.		Mrs. C Froy		28/30, New Road, Reading, RG1 5JD		KJC CAD and Drafting Services Ltd
All dimensions are in millimeters unless noted otherwise.				Proposed Elevations		Status For Approval
This drawing to be read in conjunction with drawings 001 to 005						Date Feb 2026
						Dig No. 005
						Rev /
Revisions						Scale As shown @ A3