



A3

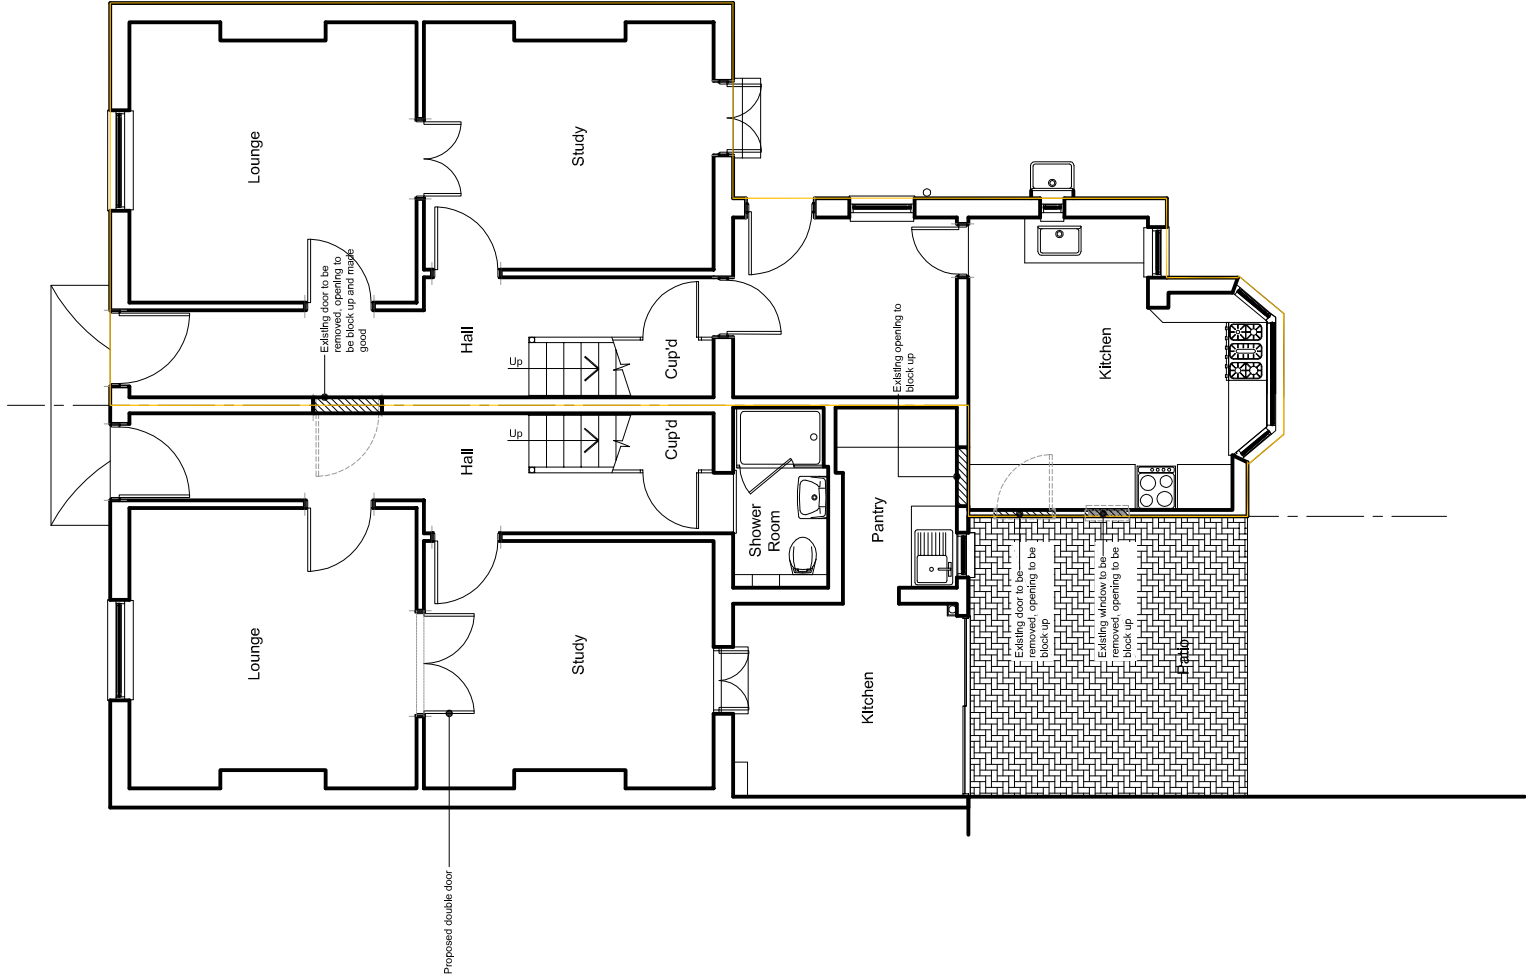

Proposed Ground Floor Plan
Scale 1:100

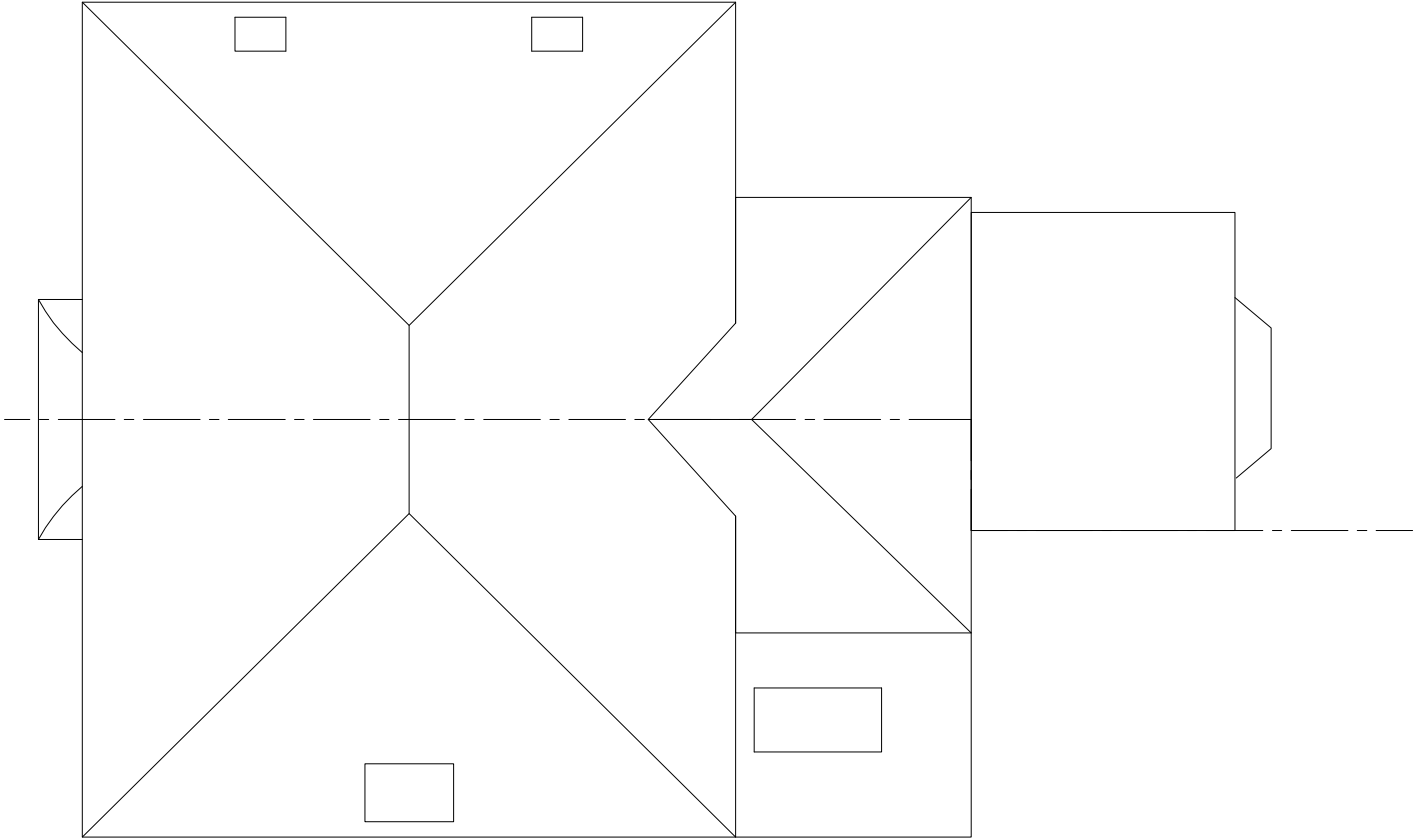

Proposed Roof Plan

[illegible]