




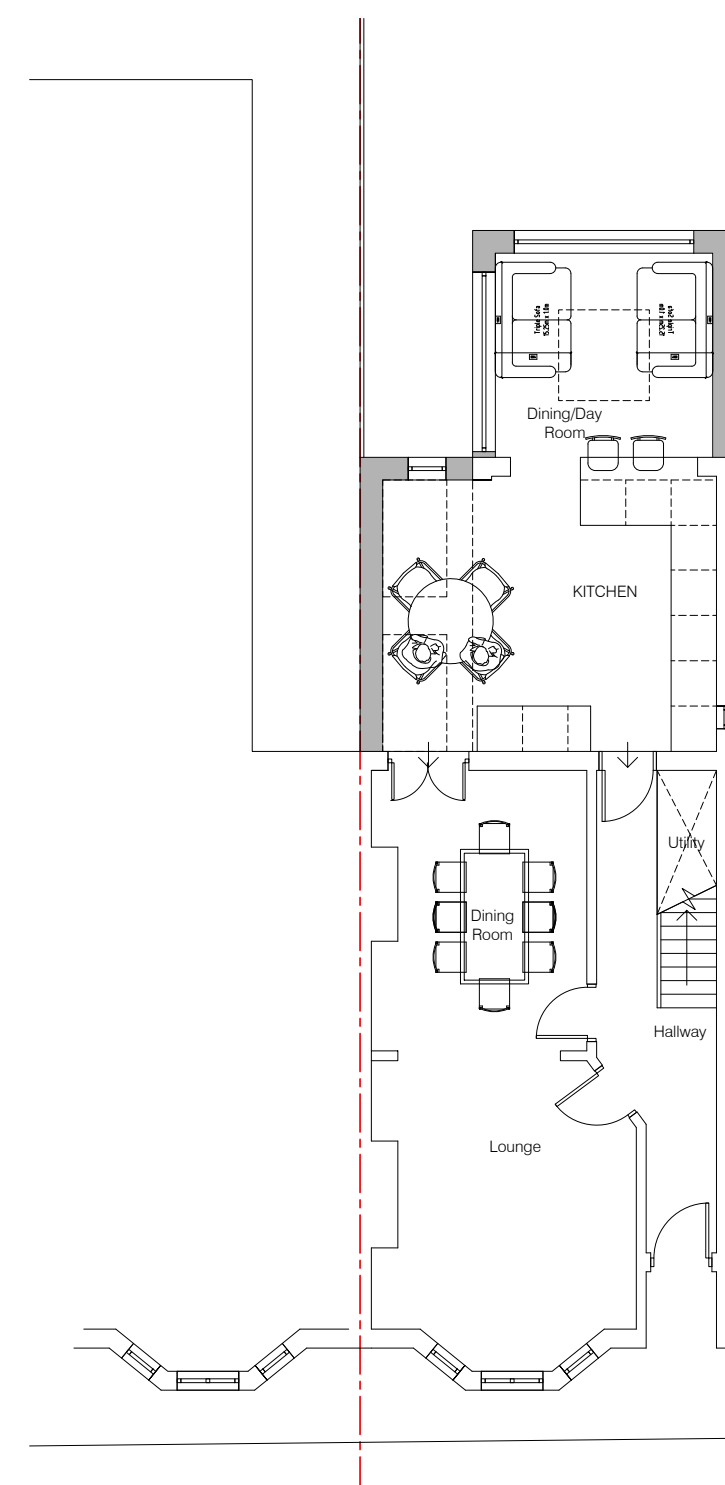

Proposed Ground Floor Plan - 1:100

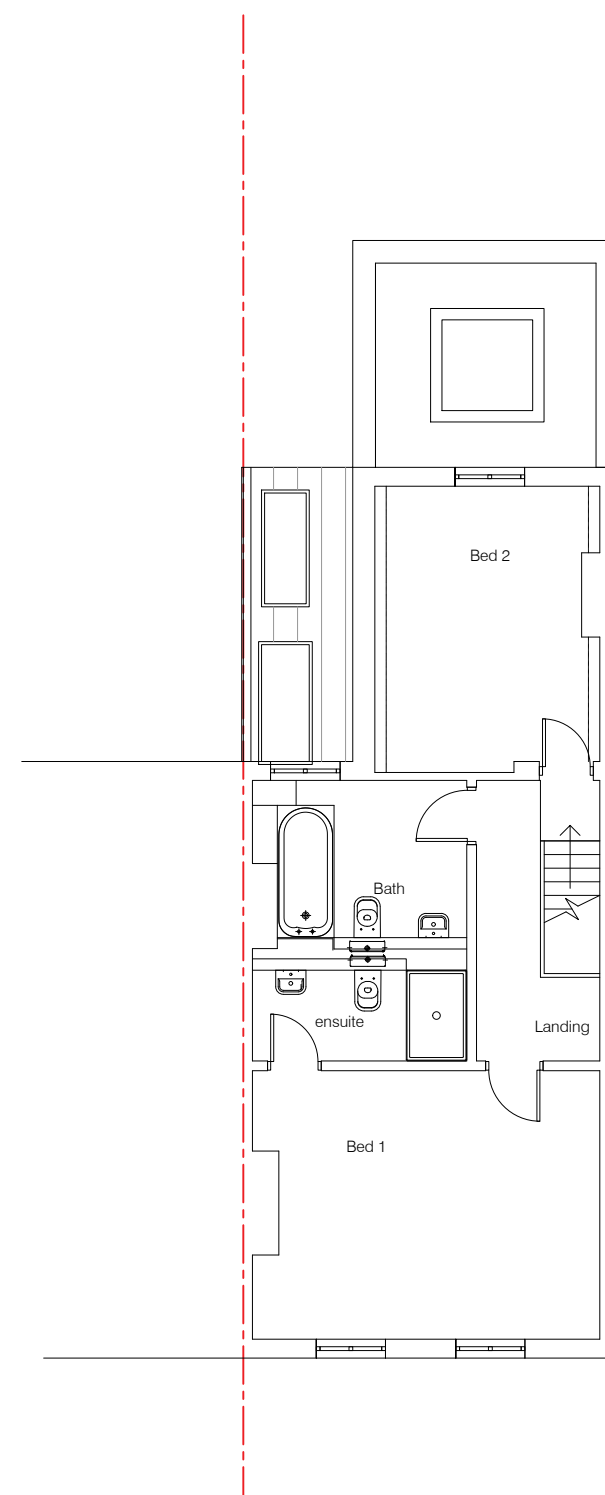

Proposed First Floor Plan - 1:100

 

Rev	Date	By	Note
A	06/02/26	AC	Revised following previous planing refusal

PLANNING APP

NOTES

This drawing is the property and copyright of the designer and written consent must be obtained before divulging to a third party or copying whole or part of the drawing by any method whatsoever. All dimensions are in millimeters. Do not scale dimensions.

Drawing Number	Revision	Project		
REC25/PL10	A	20 RECTORY ROAD (25)		
Title		CAVERSHAM		
PROPOSED FLOOR PLANS		RG4 7SH		
GROUND AND FIRST				
	Date	Drawn	Scale	Paper
	Sept25	-	STATED	A3