



this drawing based upon and with
the permission of Weston-Co
Architects

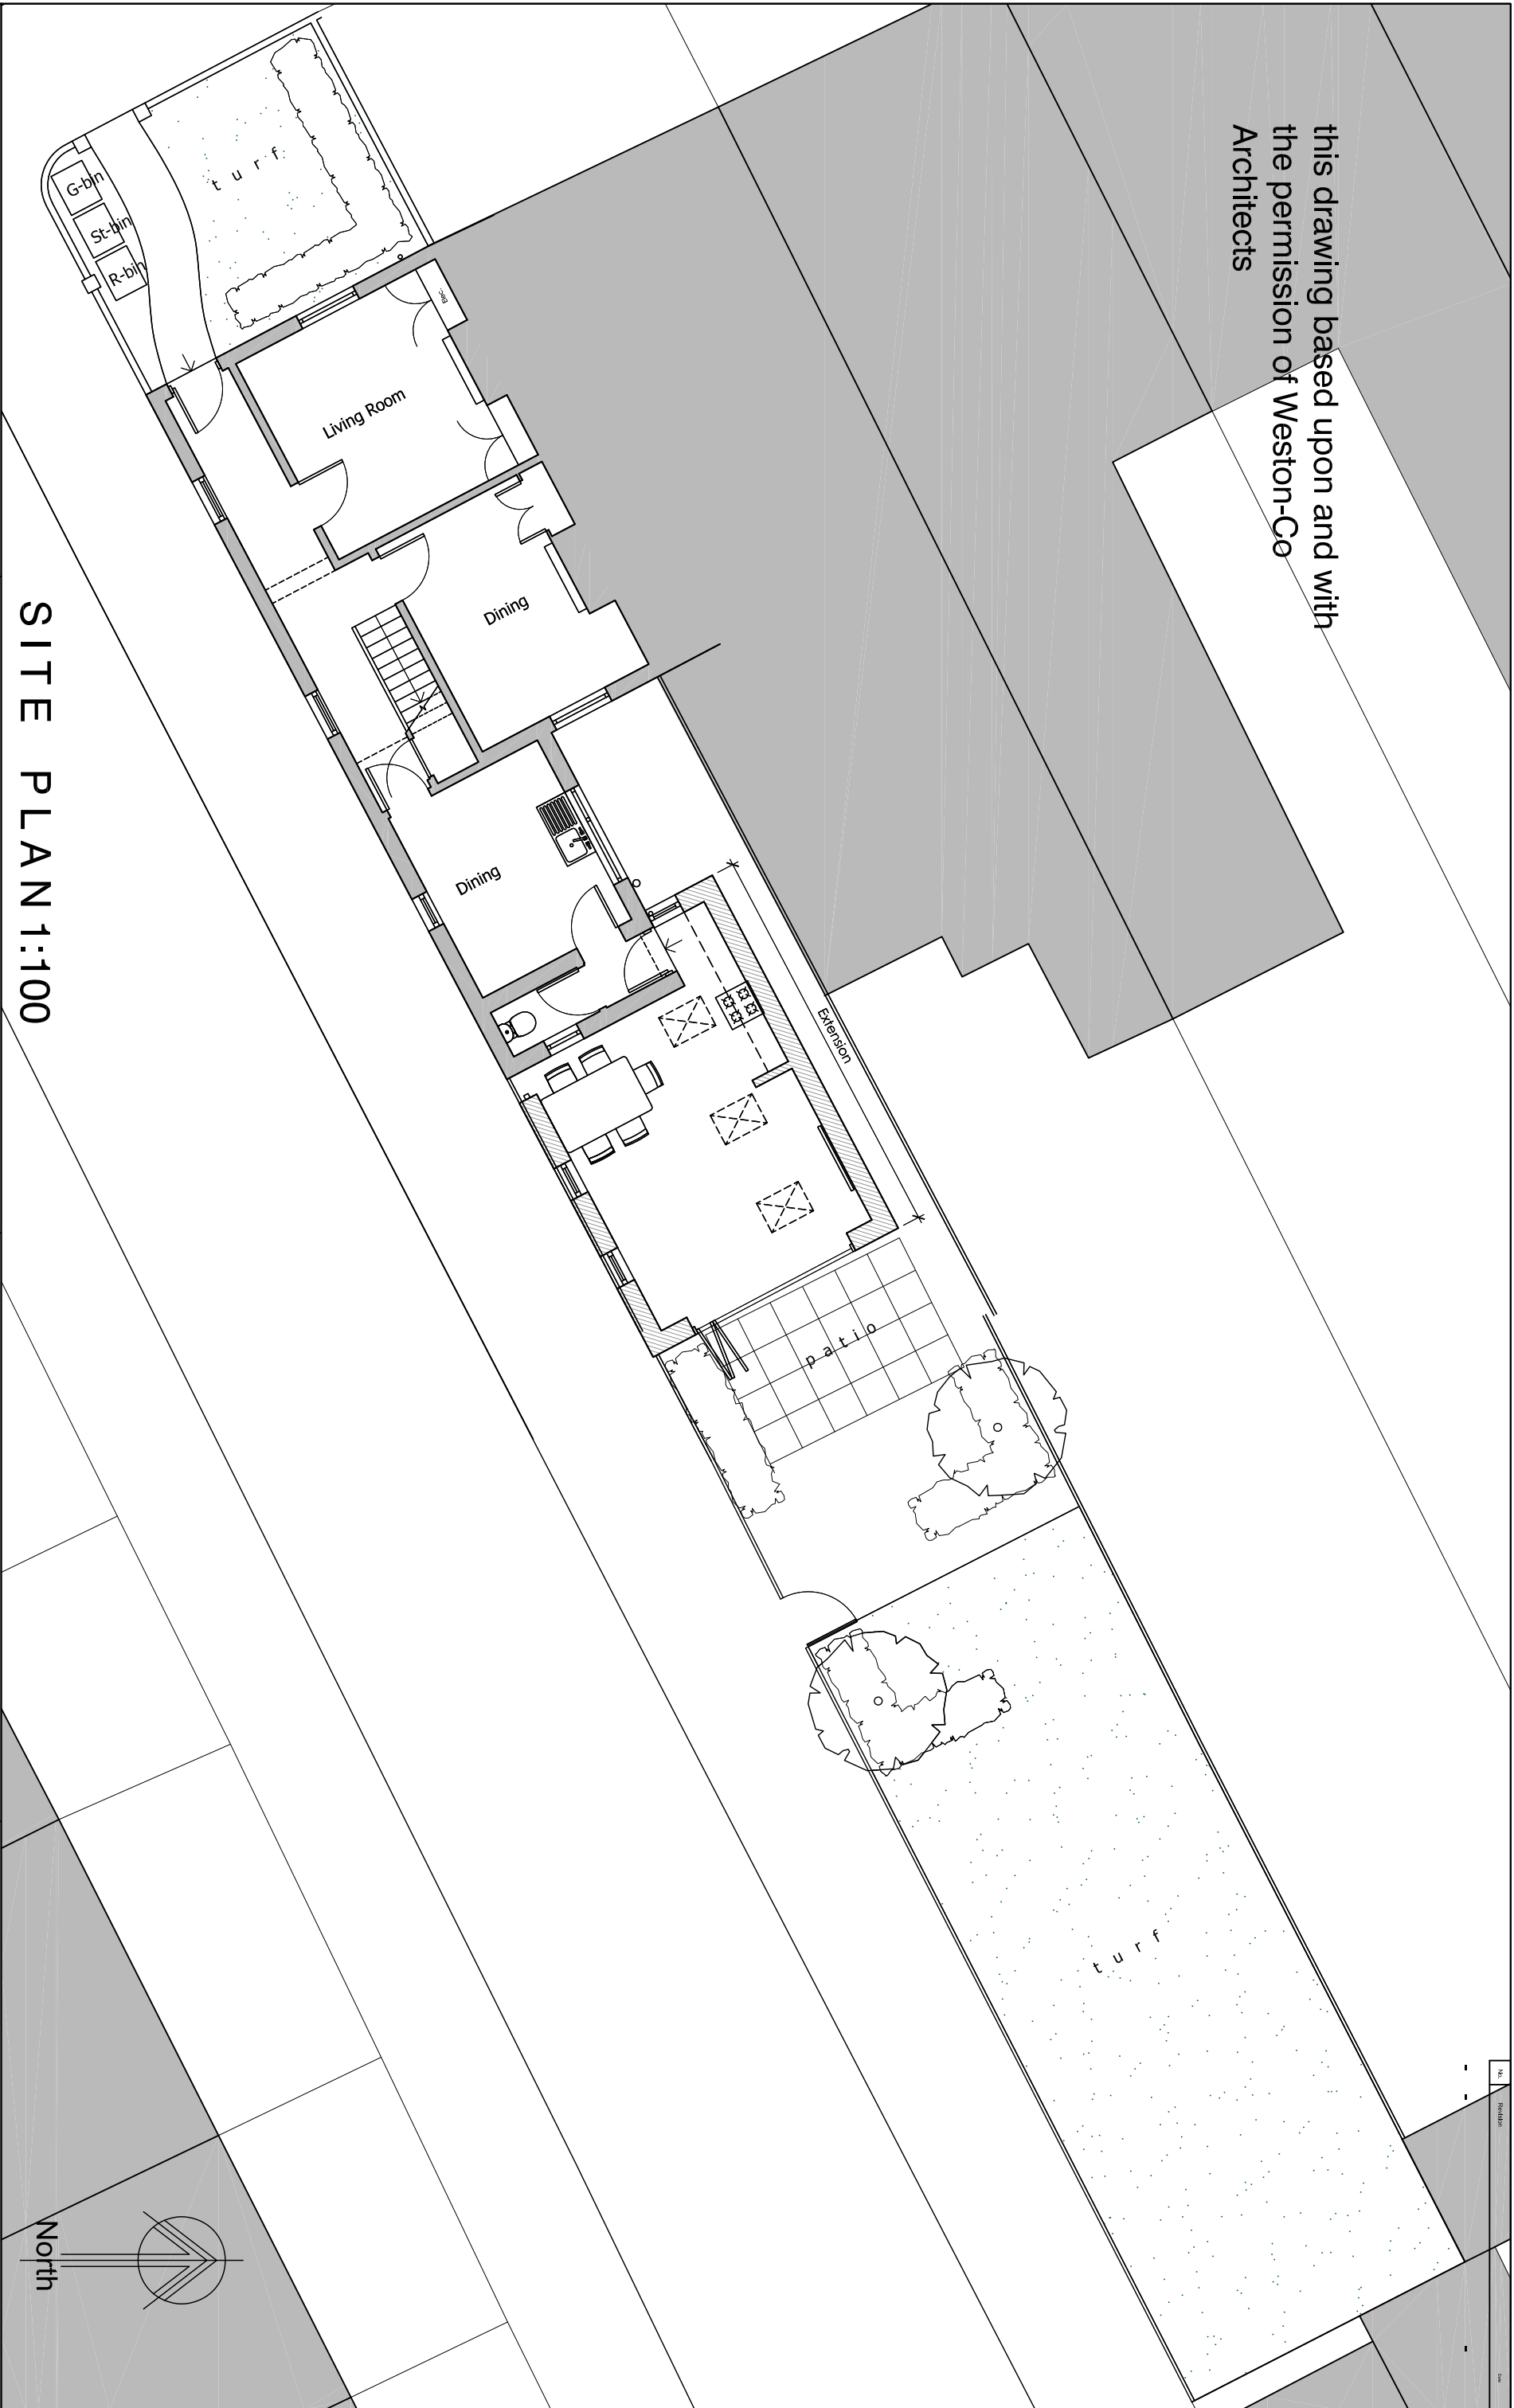

SITE PLAN 1:100

 

Revised proposals for the extensions to existing dwelling to replicate approved scheme for extensions ref: 211869 - retaining the use to a single dwelling at 2 The Grove, Reading RG1 4RB for Mr Khatter

SITE PLAN

Scale: 1:100
Date: March 2026

TGR02:SP1 Rev -