


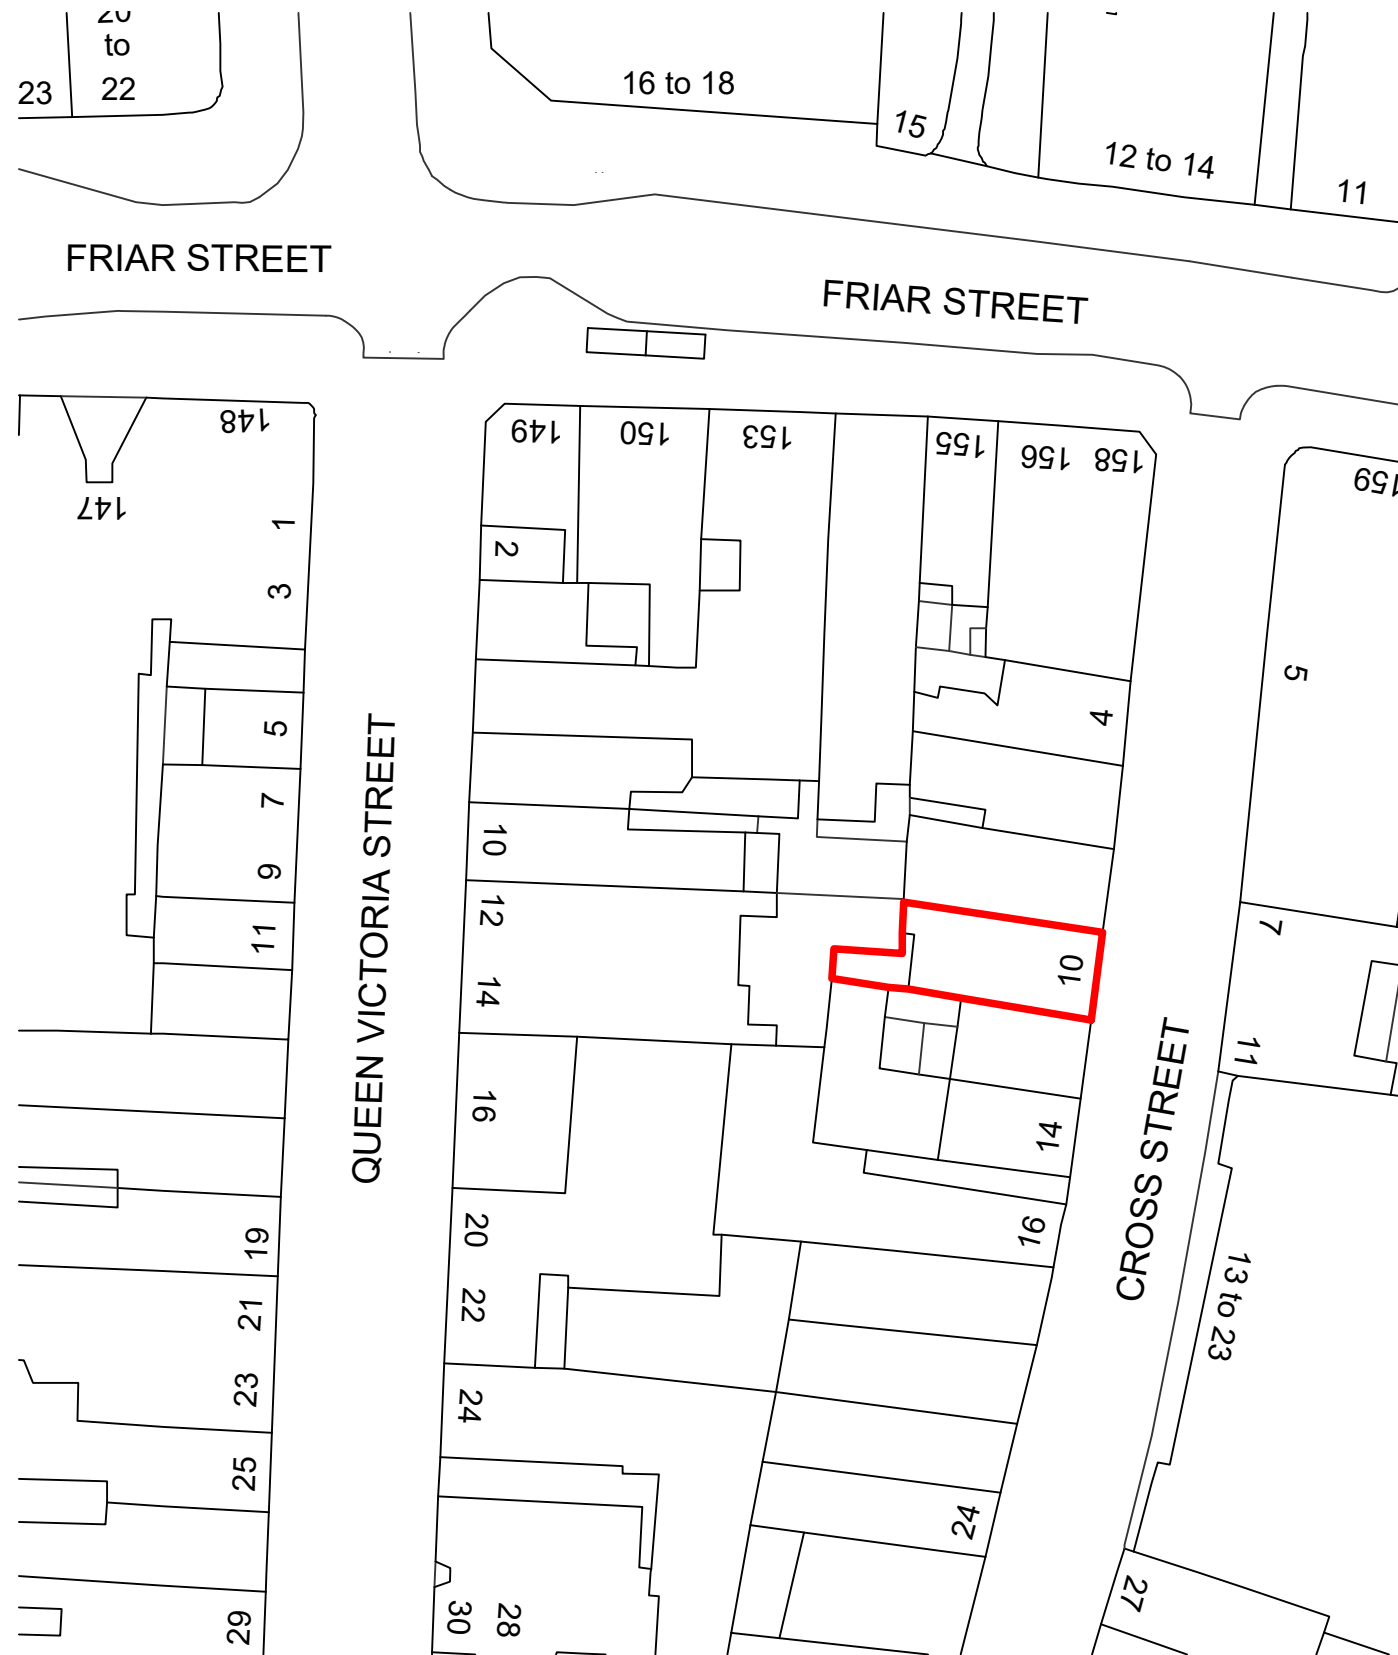

NOTES

The contractor must check all dimensions, levels and services prior to commencement of any works. Box Architects to be notified of any discrepancy. Do not scale from drawing.

The contractor is responsible for ensuring all works comply with all relevant statutory requirements and British Standards, whether or not they are noted on this drawing.

This drawing remains the copyright of Box Architects, to be used solely for the project and information as titled. This drawing must not be copied without prior written permission.

REV	DATE	DETAILS	DRAWN	CHECKED
P01	20.03.26	First Issue	TP	ANB

CLIENT NAME

Leeds Building Society

PROJECT

Branch Refurbishment
10 Cross Street
Reading
RG1 1SN

TITLE


Proposed Site Plan

STATUS						
S2 - Information						
DATE			SCALE			
20/03/2026			1:500 @ A3			
DRAWN			CHECKED			
LB			ANB			
DRAWING NUMBER						
UPRN	ORG	FUN	SPA	FORM	DIS	NO
REA - BOX - XX - XX - D - A - 0300						
REVISION			JOB NUMBER			
P01			739.43			



Ordnance Survey, (c) Crown Copyright 2026. All rights reserved. Licence number 100022432

Proposed Site Plan
Scale 1:500

 

LEEDS: 36-38 The Calls, Leeds, LS2 7EW
LONDON: 25 Horsell Road, London, N5 1XL
www.boxarchitects.co.uk

0113 887 4415
020 8092 6170
info@boxarchitects.co.uk