
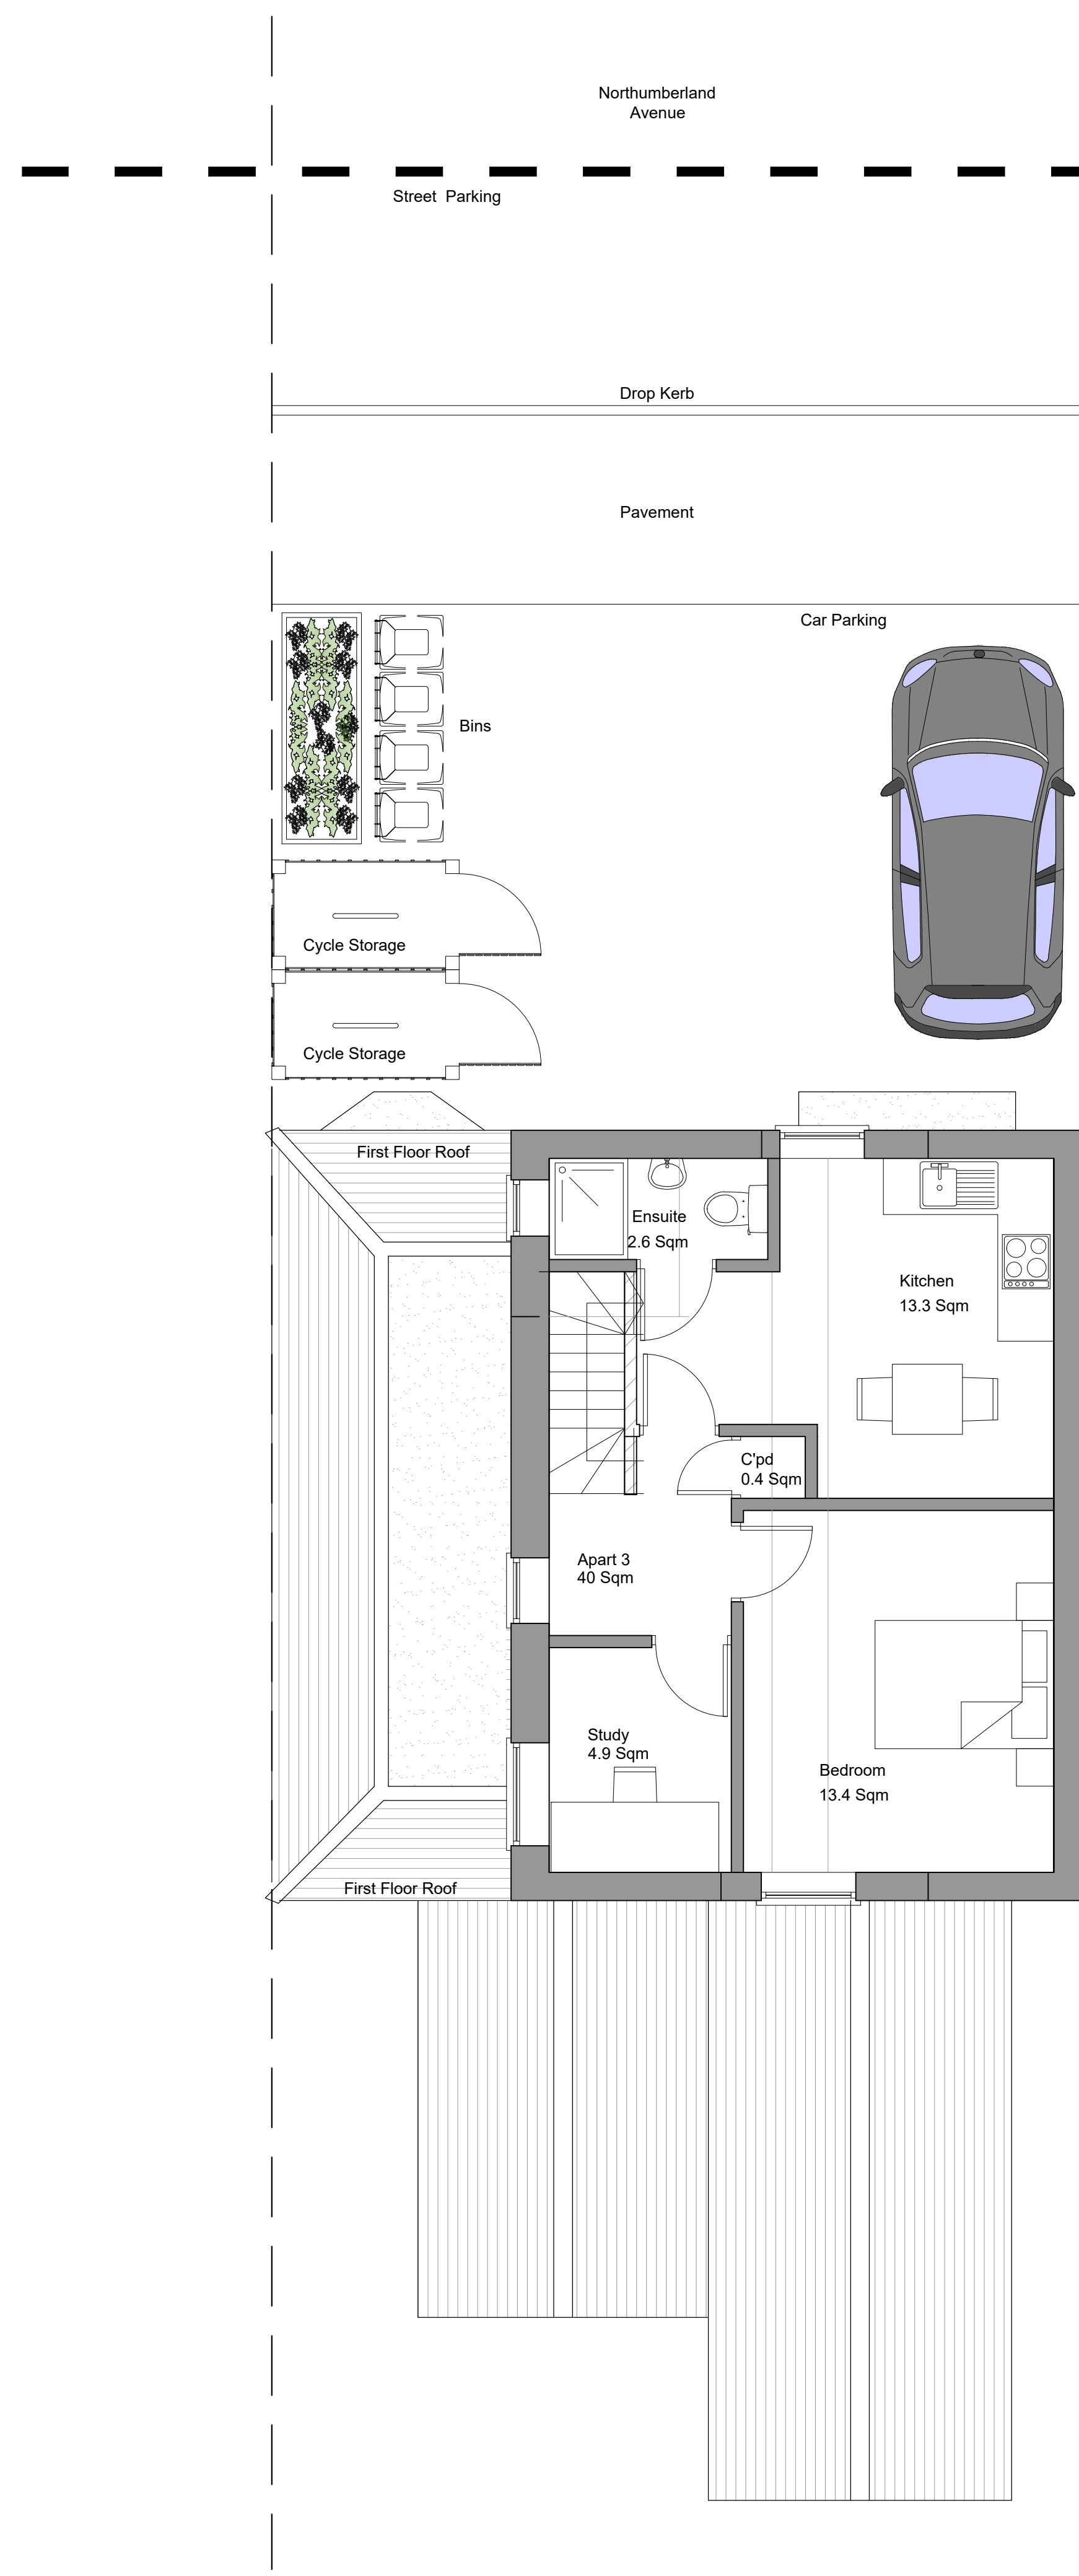


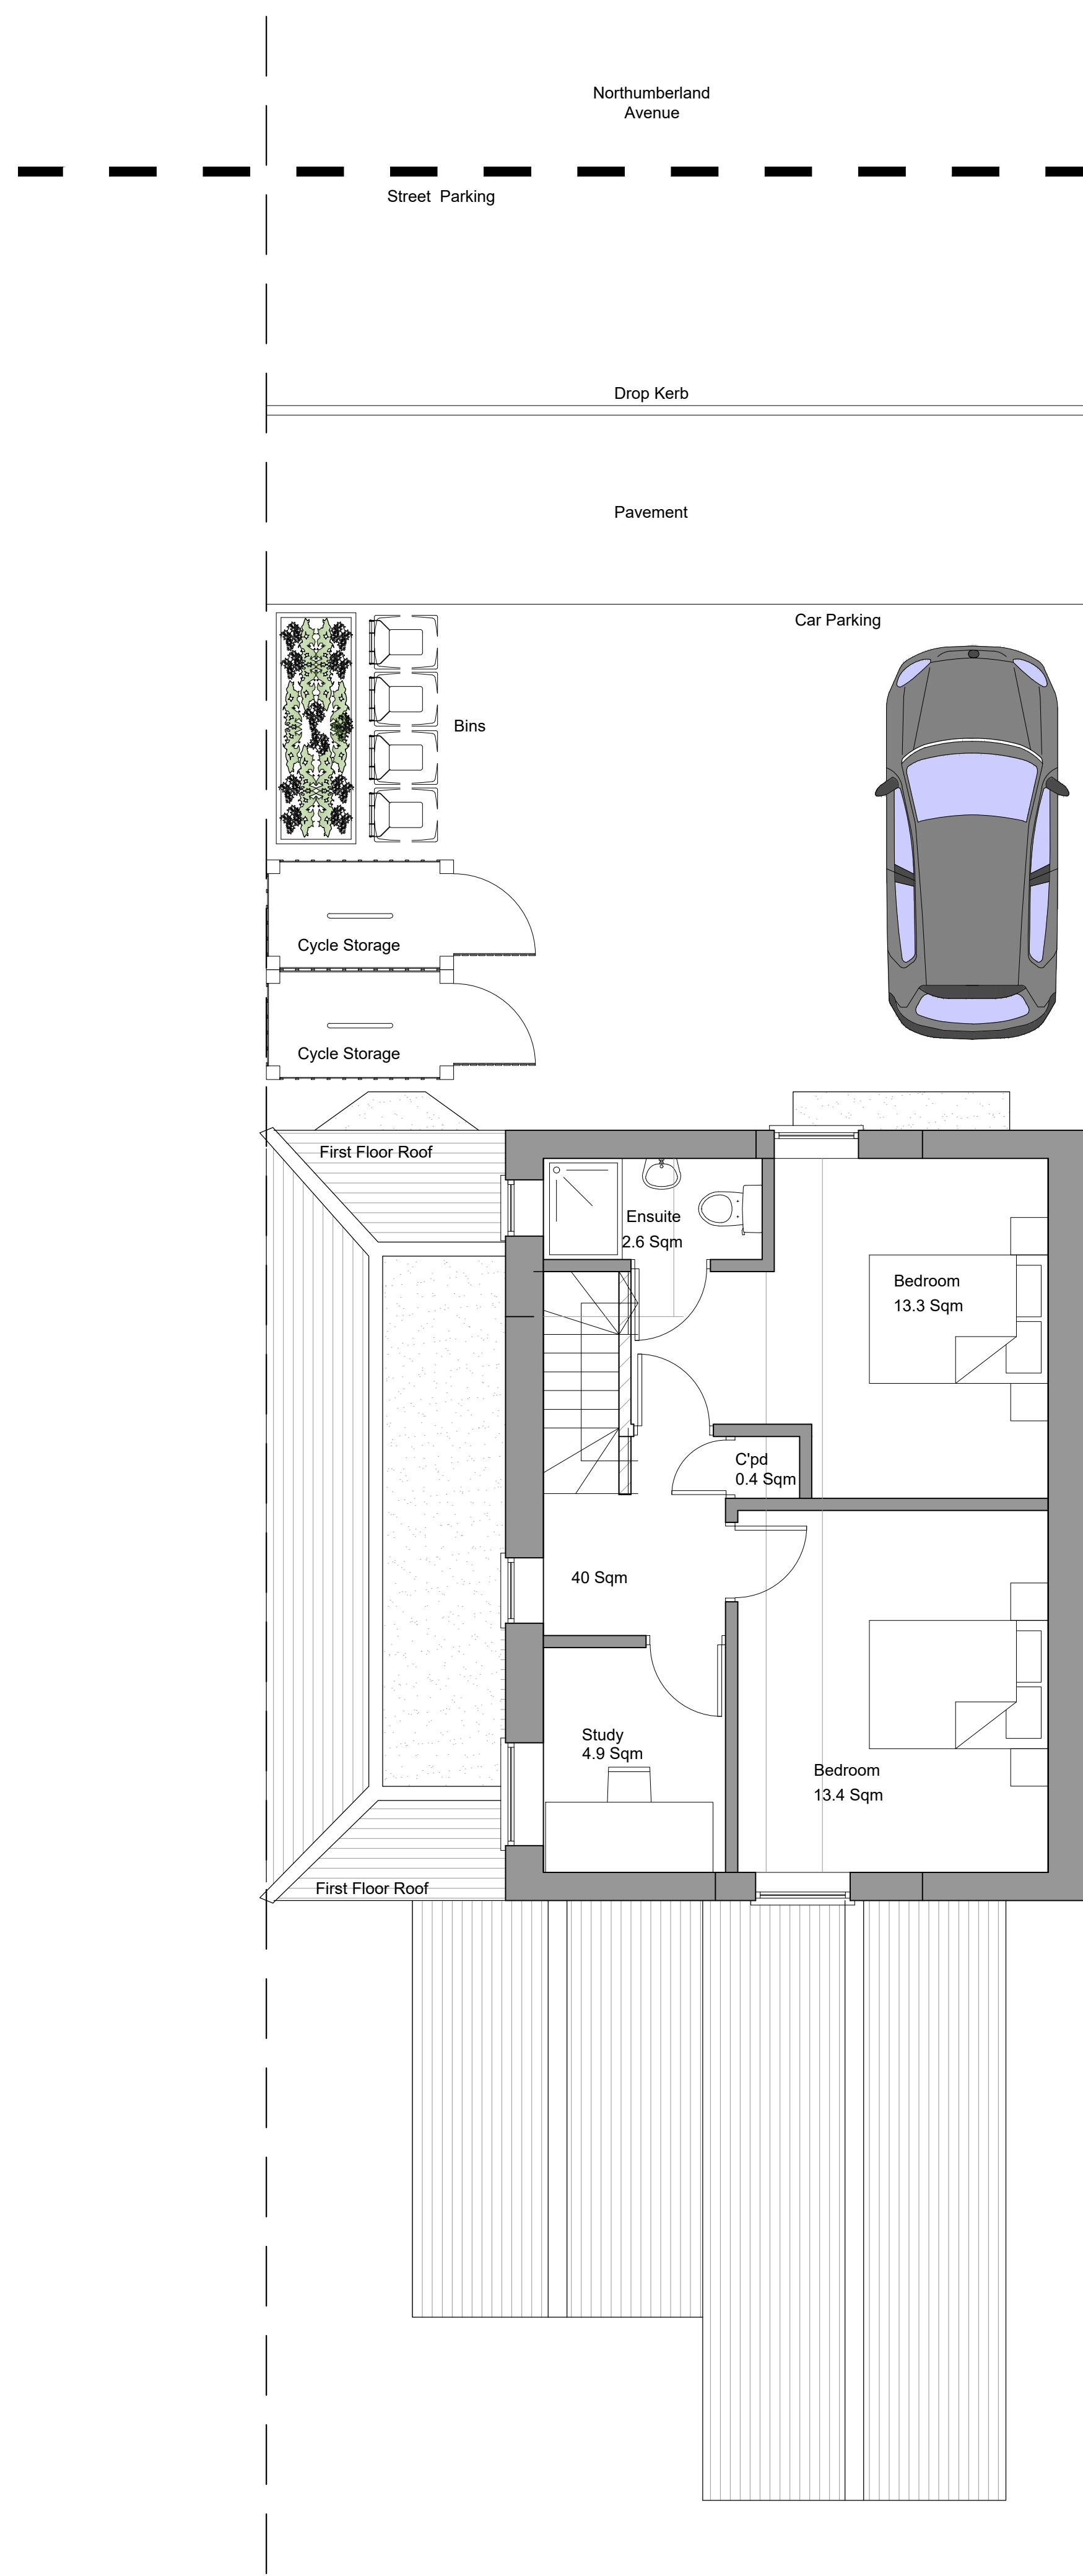

Existing Second Floor Plan
Scale 1:50

Proposed Second Floor Plan
Scale 1:50

[illegible]

For Approval



E: info@bluebirdengineering.co.uk
T: 0118 9583 551
A: 46 London Street, Reading, RG1 4SQ

CLIENT Mr Hargun		
PROJECT 95 Northumberland Avenue Reading		
TITLE Existing and Proposed Second Floor Plan Apartments Planning		
DRAWN JA	DATE Feb 26	SCALE 1:50 @ A1
DRG NO A-1014		REV A
© BLUEBIRD ENGINEERING LTD 2022		