




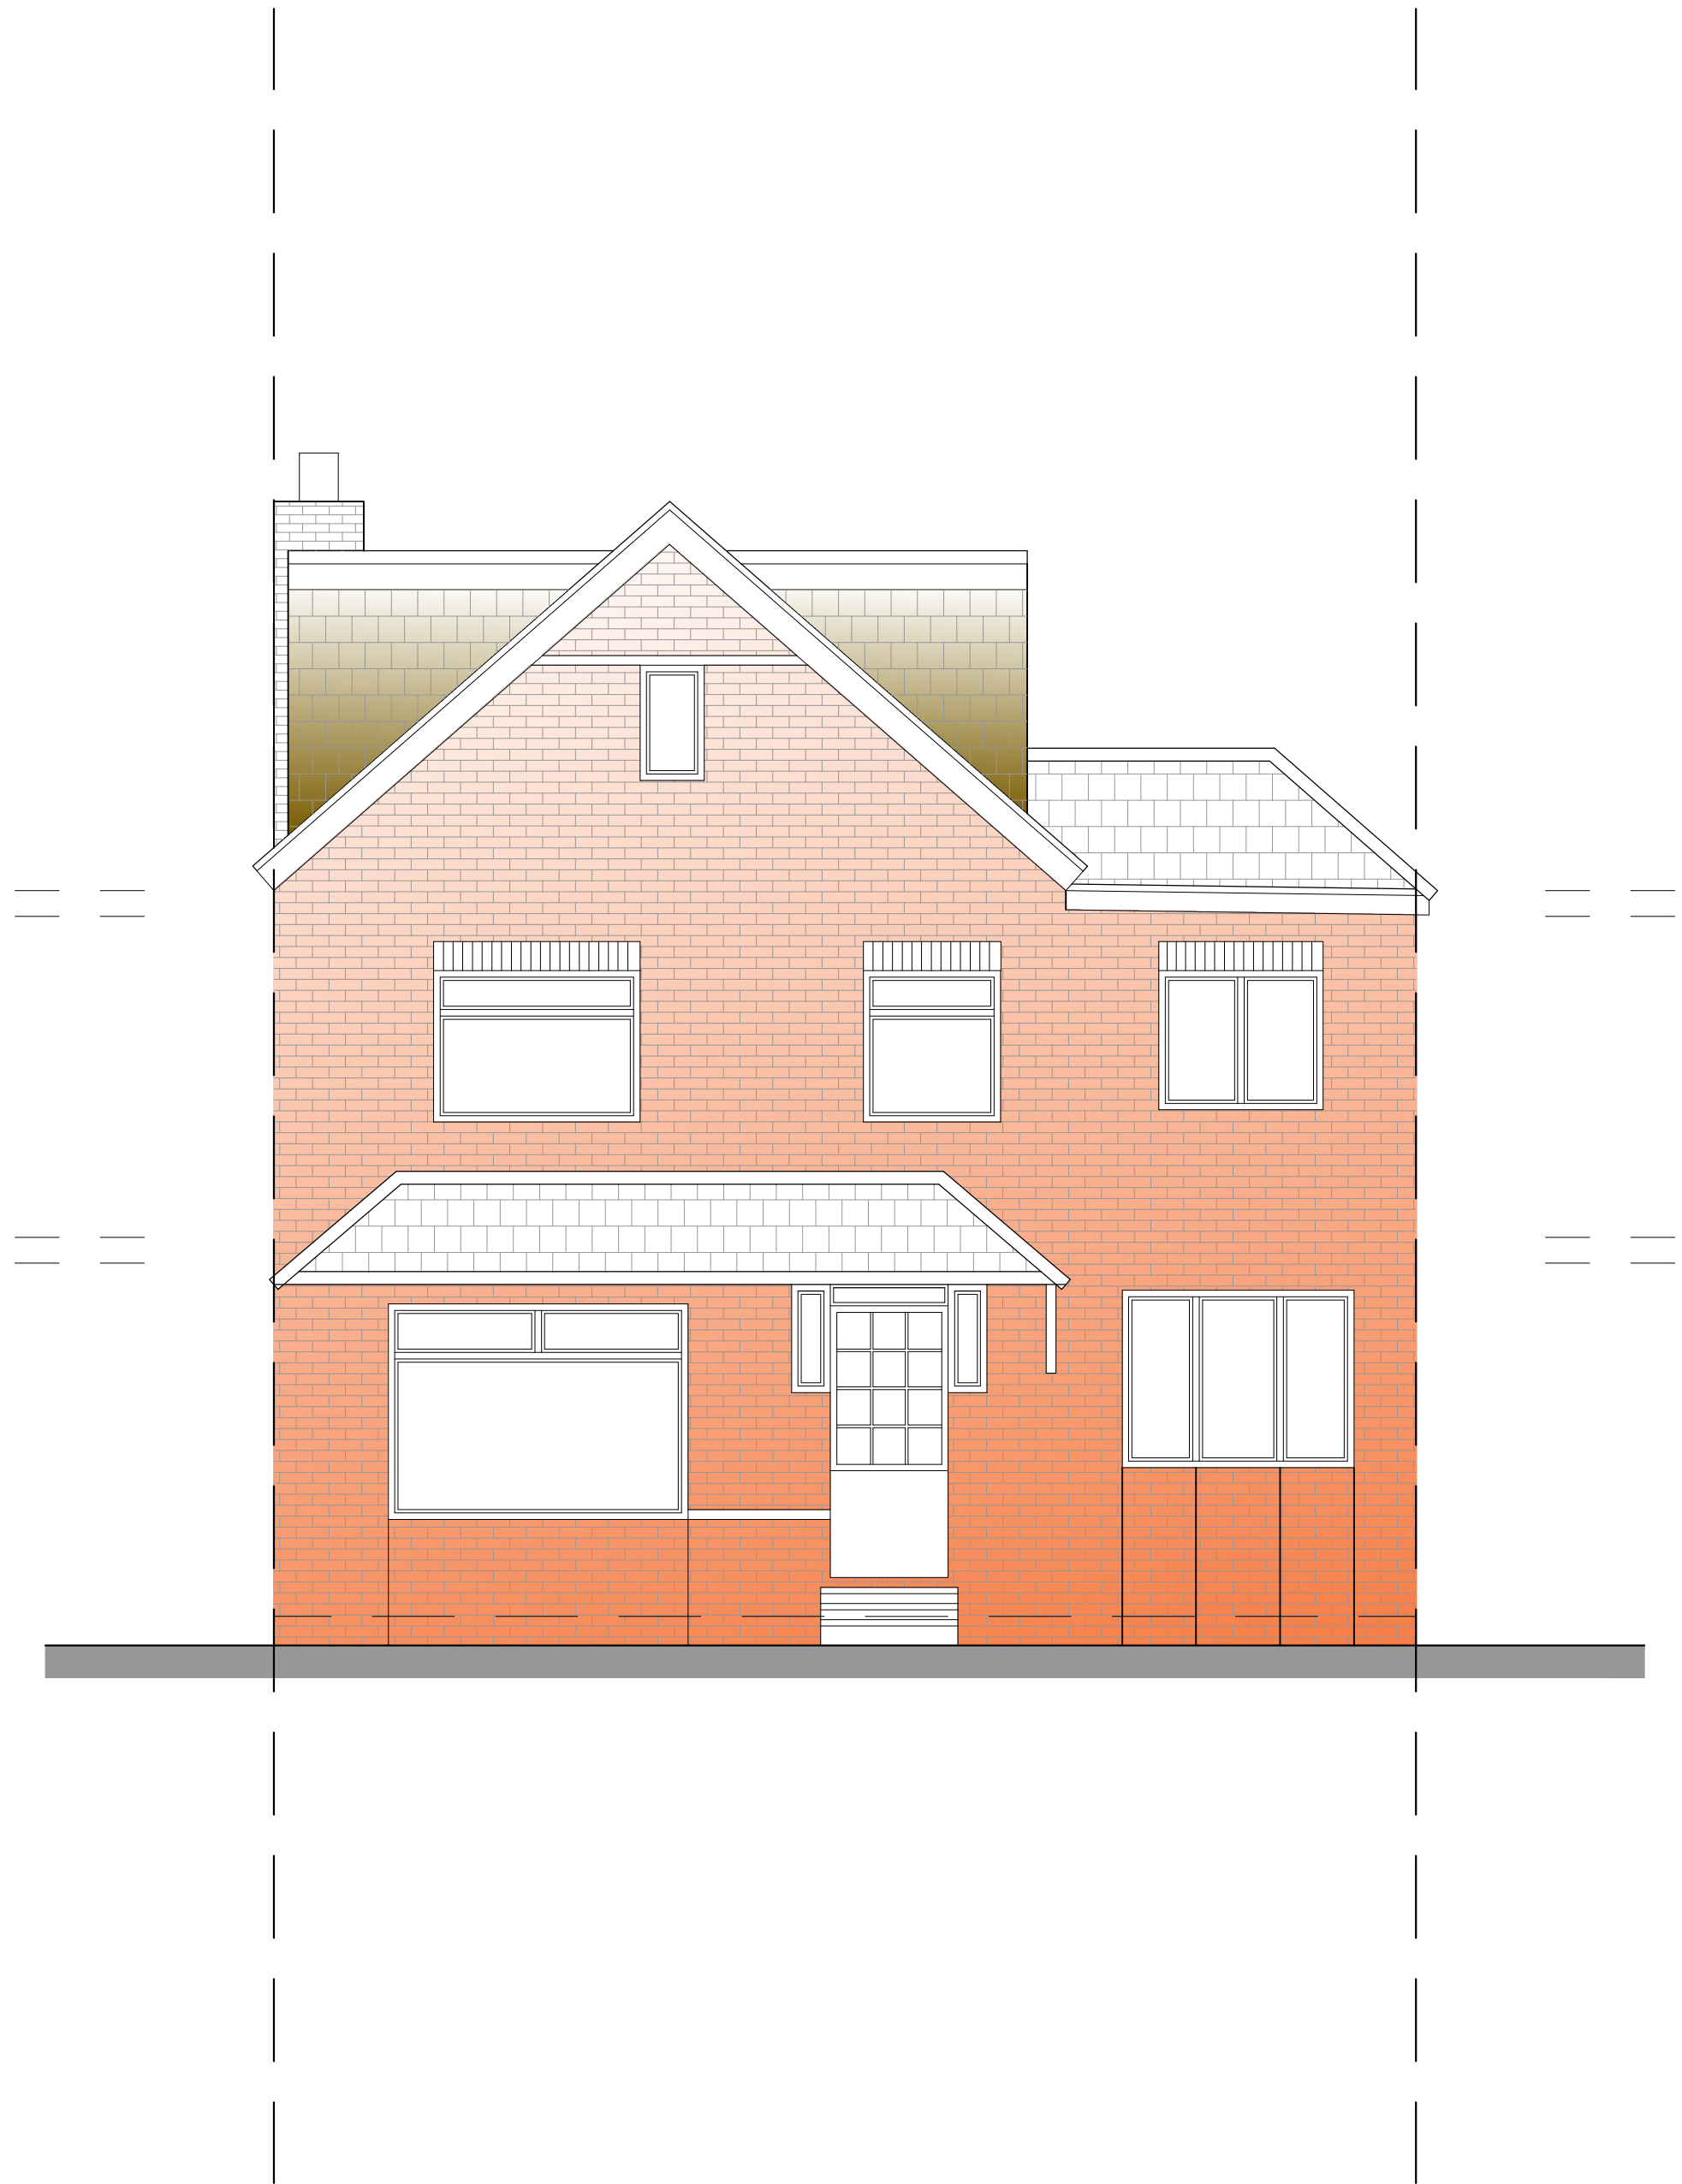

Existing Front Elevation (West)
Scale 1:50

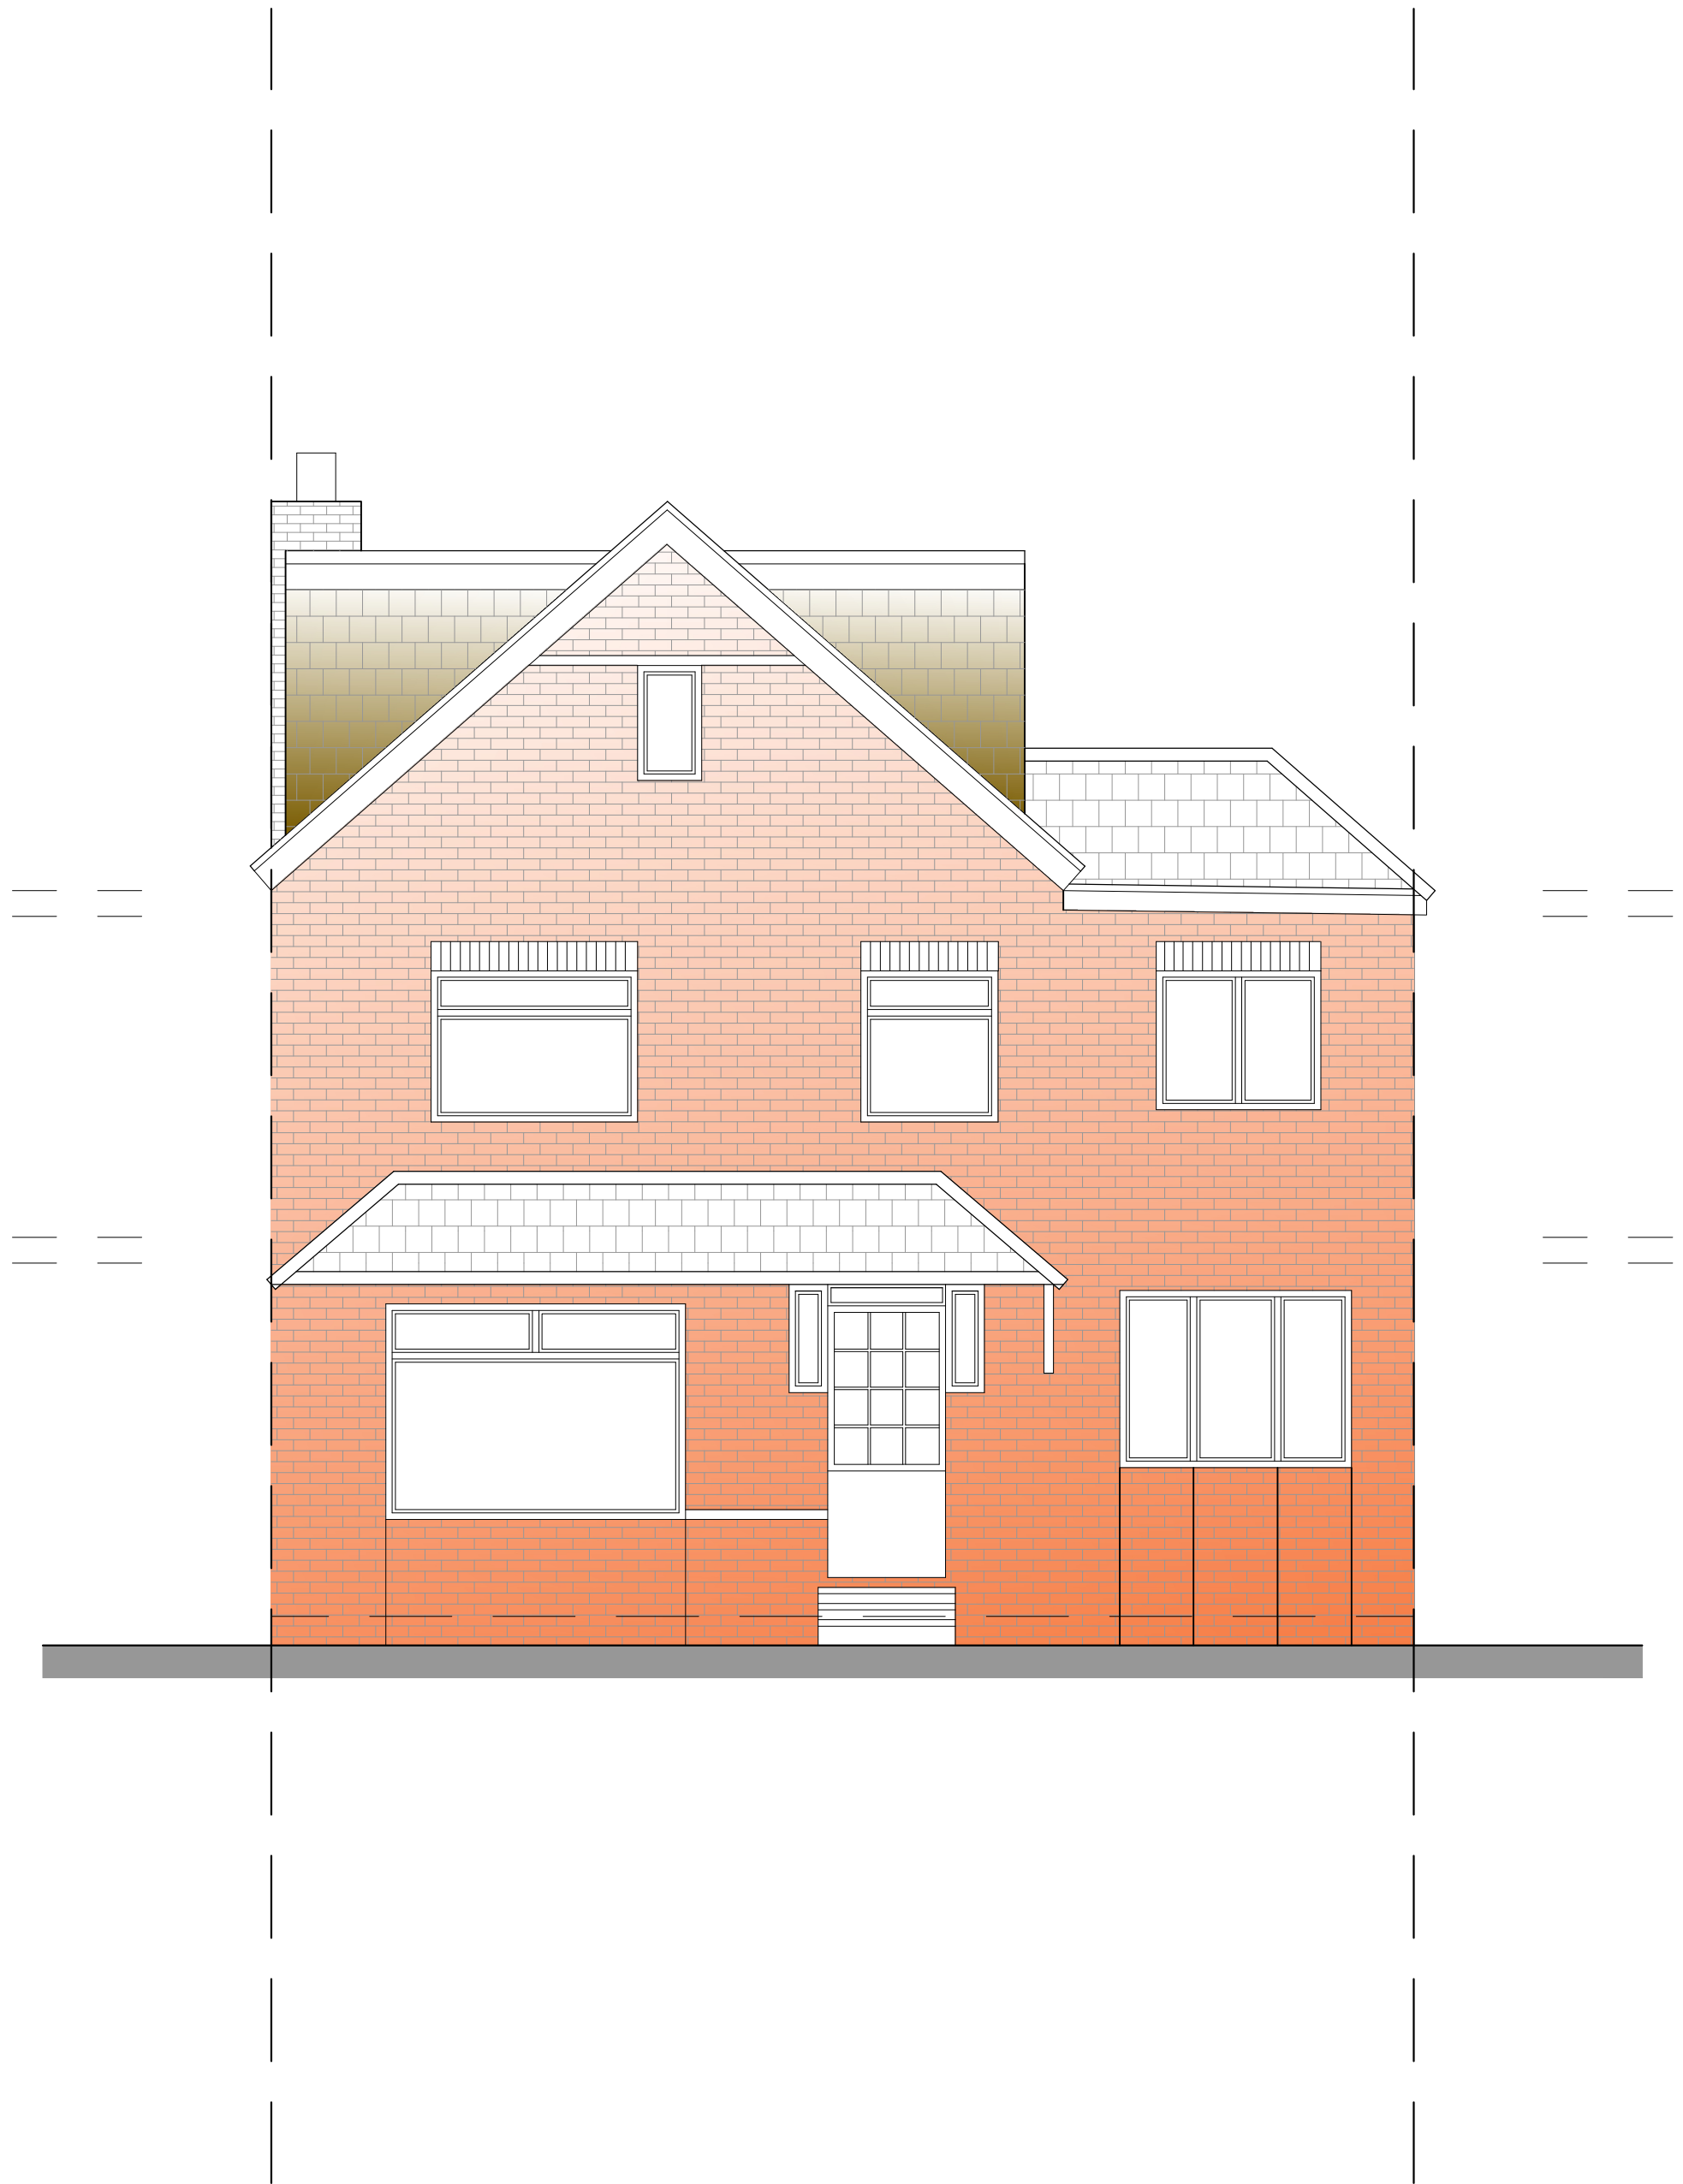

Proposed Front Elevation (West)
Scale 1:50

 

A	09.03.26	JA	DA	JA	ISSUED FOR PLANNING APPROVAL	
REV	DATE	DRN	CHKD	APPD	DESCRIPTION	
DRAWING STATUS						

For Approval



E: info@bluebirdengineering.co.uk
T: 0118 9583 551
A: 46 London Street, Reading, RG1 4SQ

CLIENT	Mr Hargun	
PROJECT	95 Northumberland Avenue Reading	
TITLE	Existing and Proposed (West) Front Elevations Apartments Planning	
DRAWN JA	DATE Feb 26	SCALE 1:50 @ A1
DRG NO A-1100	REV A	