



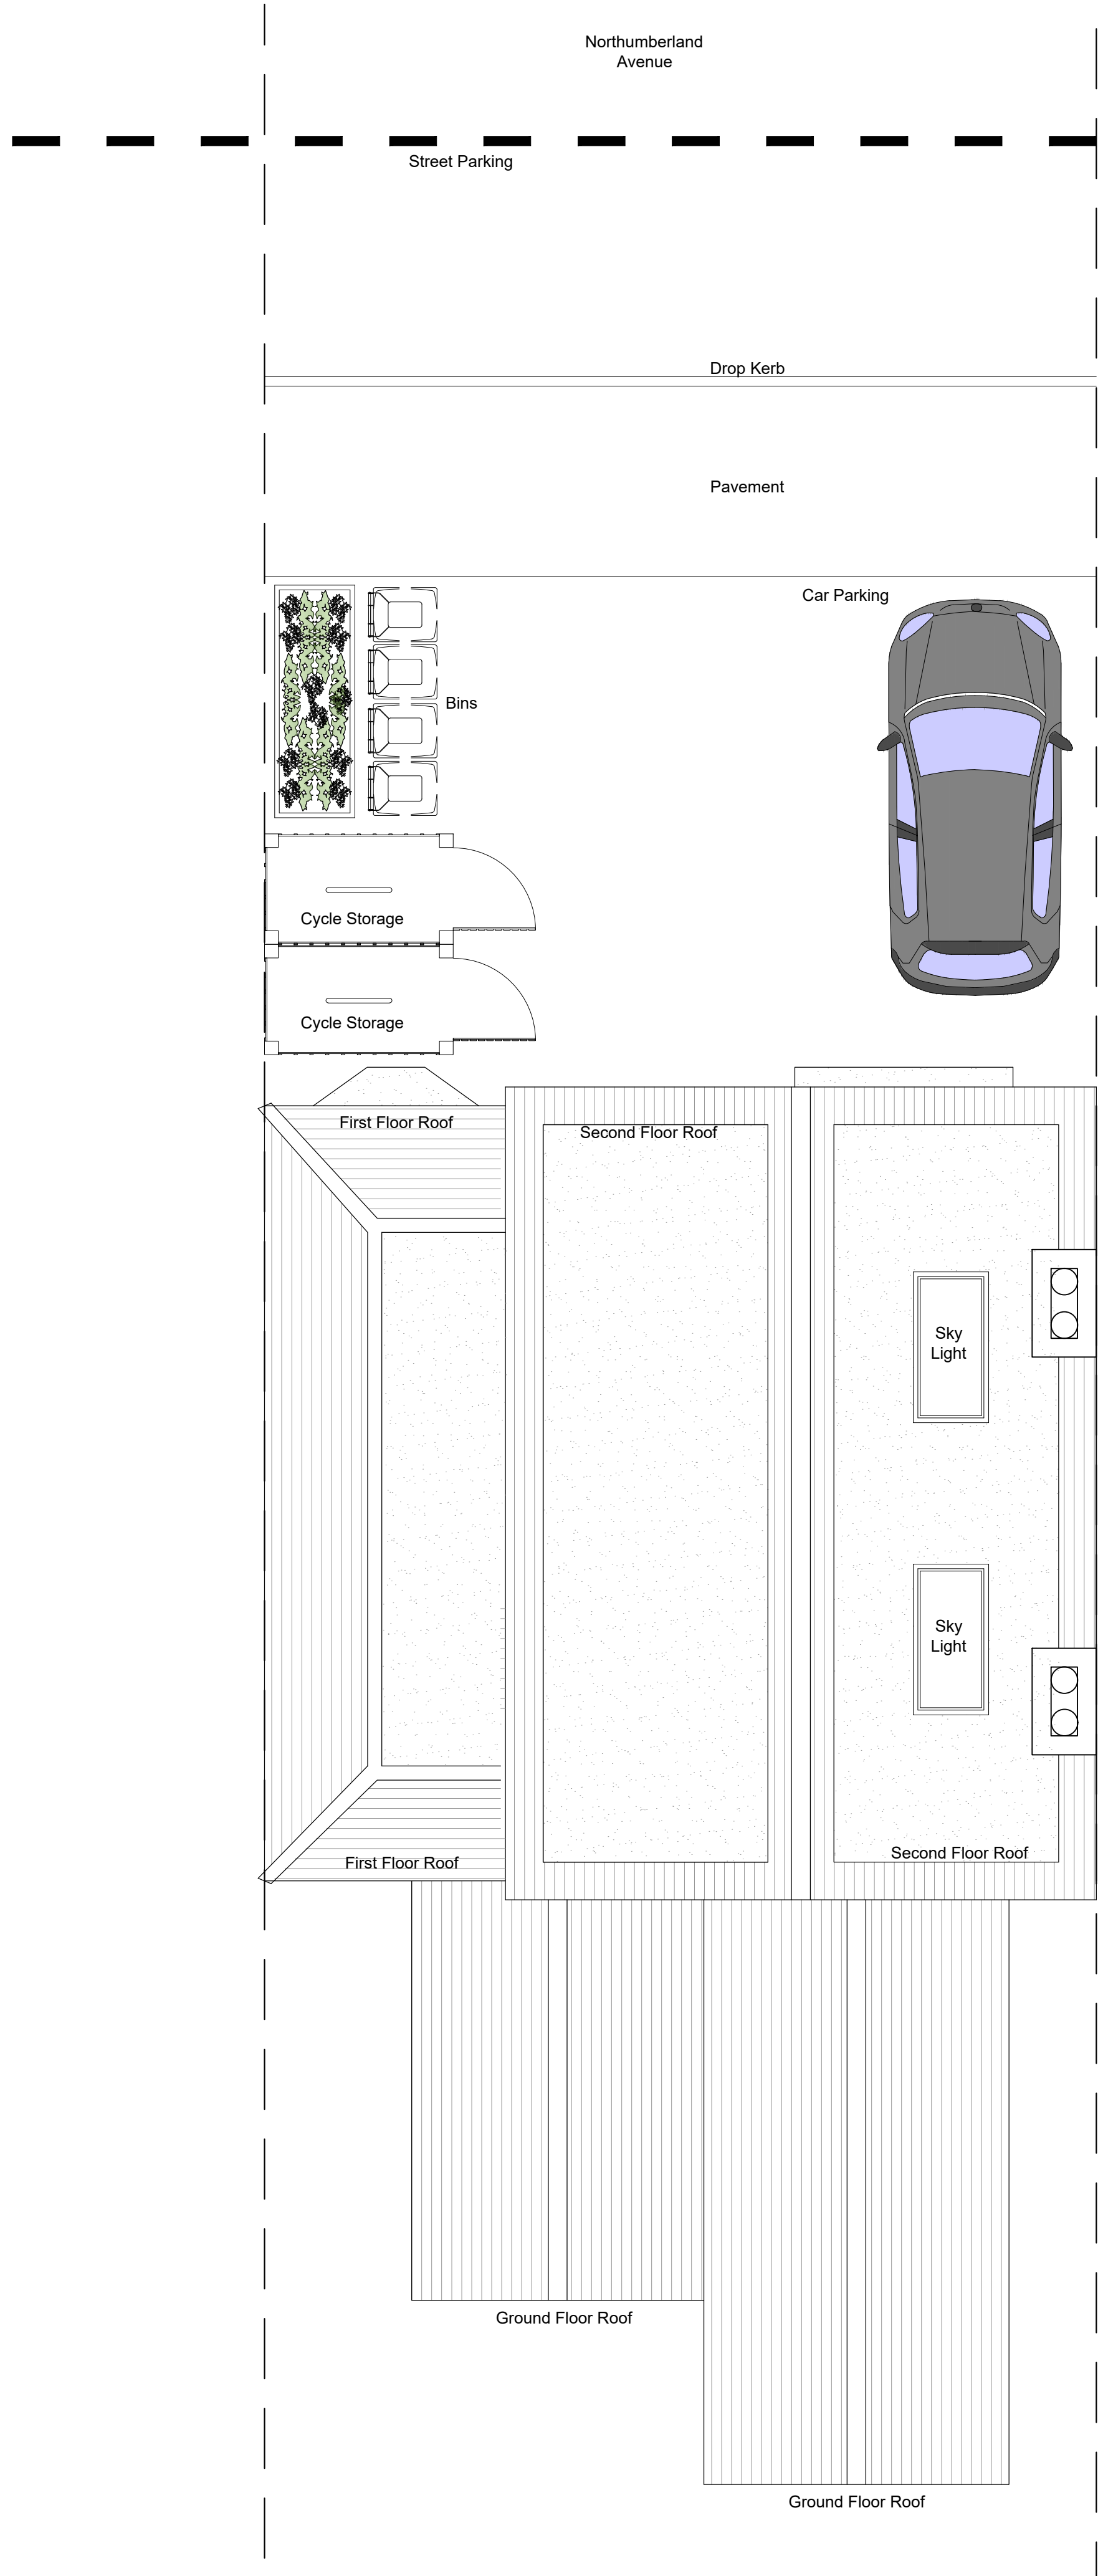

Existing Roof Plan
Scale 1:50

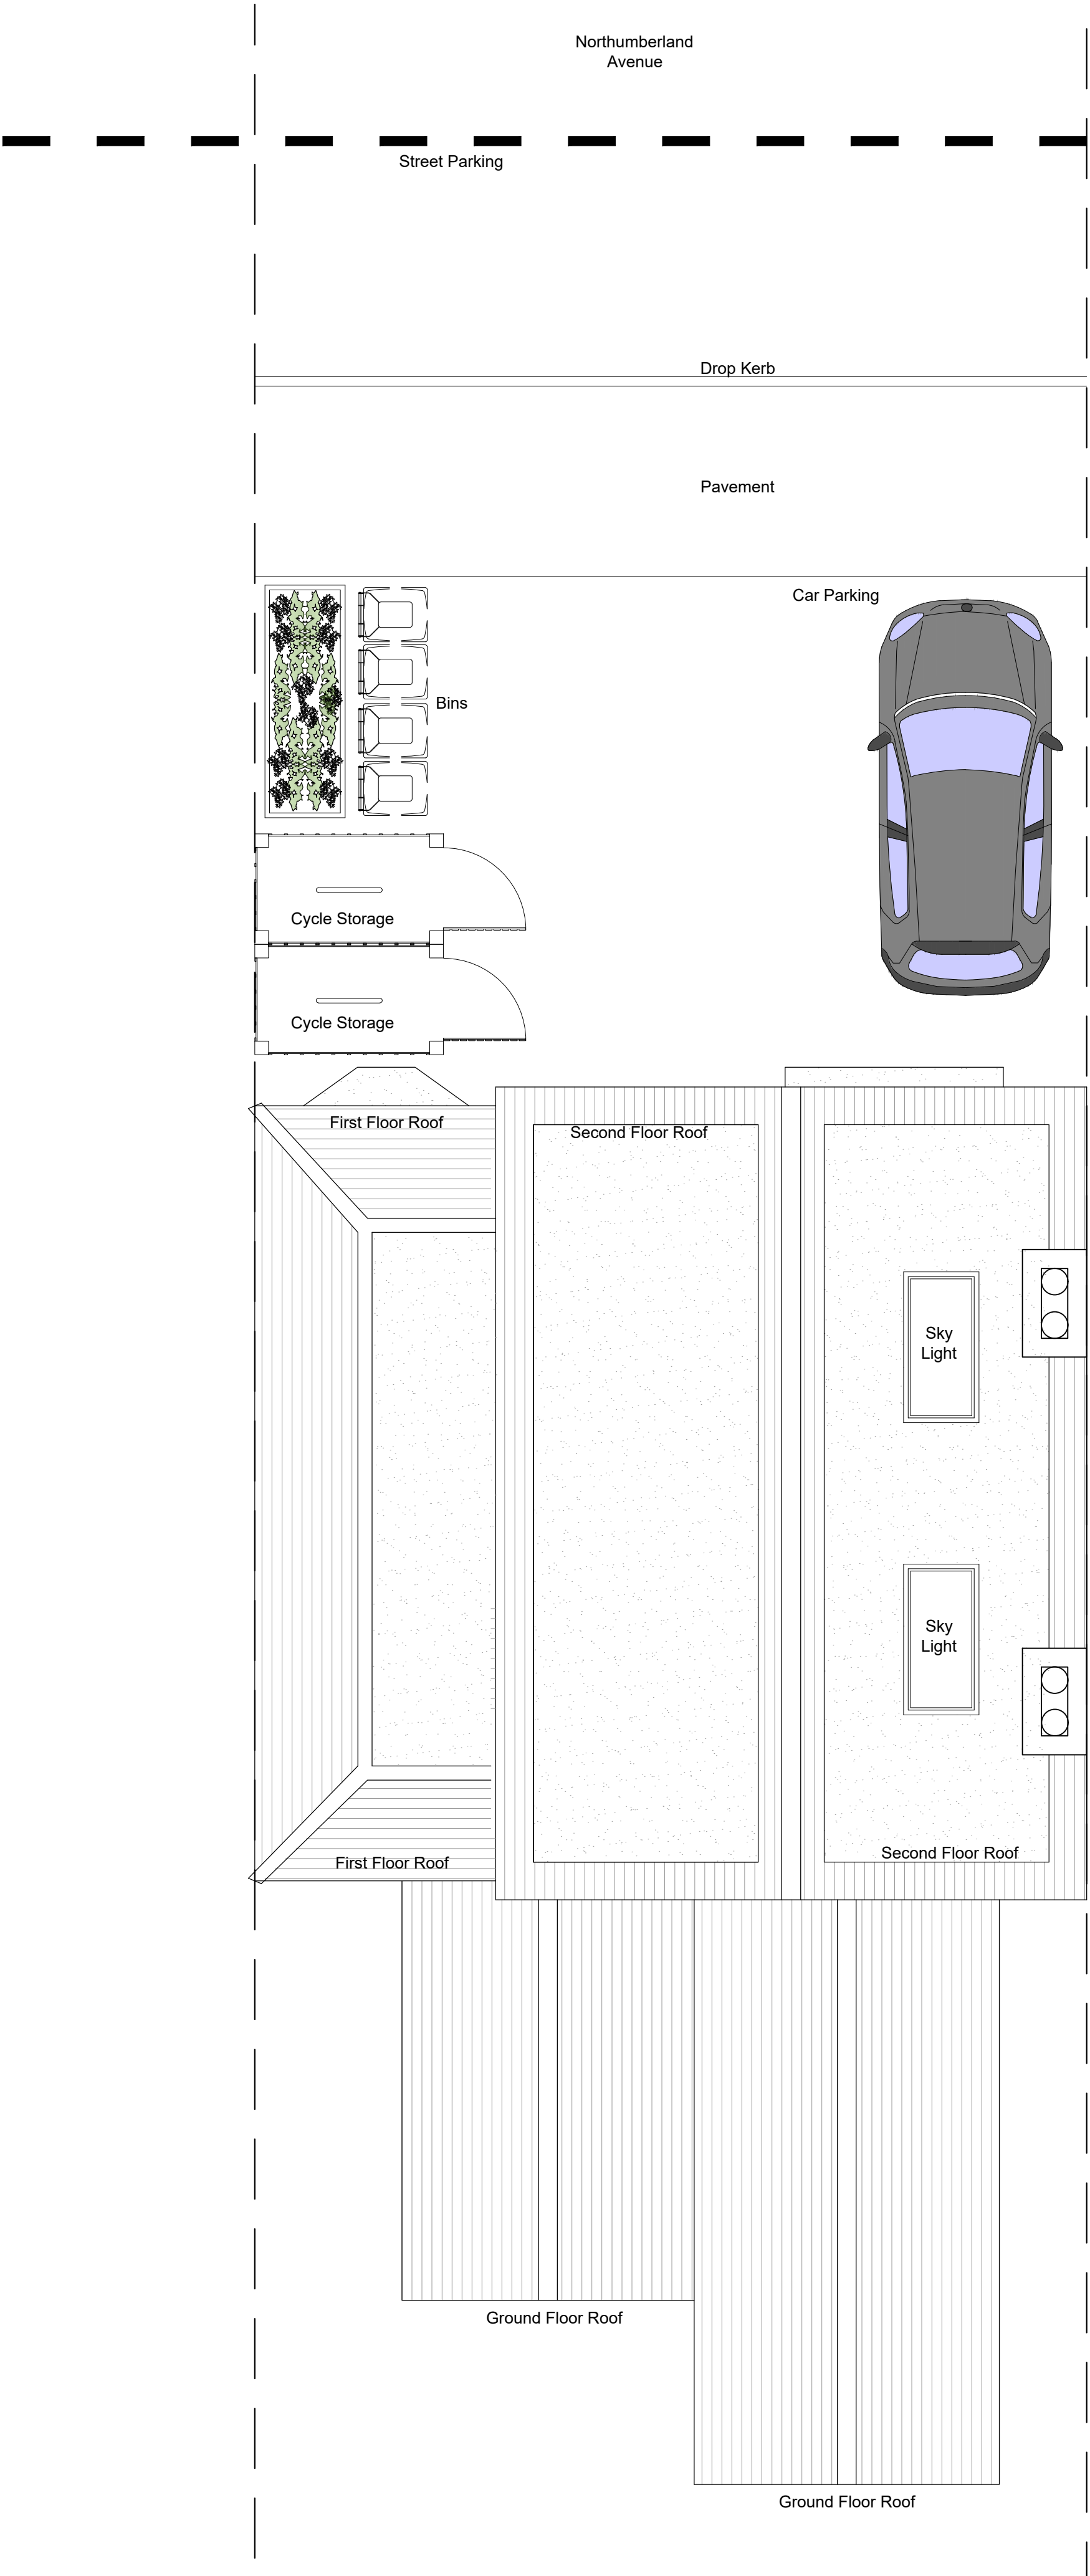

Proposed Roof Plan
Scale 1:50

KEY

EXISTING & PROPOSED
STRUCTURE/PARTITION

010002000300040005000mm

SCALE 1:50

A	09.03.26	JA	DA	JA	ISSUED FOR PLANNING APPROVAL				
REV	DATE	DRN	CHKD	APPD	DESCRIPTION				
DRAWING STATUS									
For Approval									

BLUEBIRD

DESIGN SERVICES

E: info@bluebirdengineering.co.uk

T: 0118 9583 551

A: 46 London Street, Reading, RG1 4SQ

CLIENT		Mr Hargun	
PROJECT		95 Northumberland Avenue Reading	
TITLE		Existing and Proposed Roof Plan Apartments Planning	
DRAWN	DATE	SCALE	
JA	Feb 26	1:50 @ A1	
DRG NO	REV		
A-1016	A		
© BLUEBIRD ENGINEERING LTD 2022			