




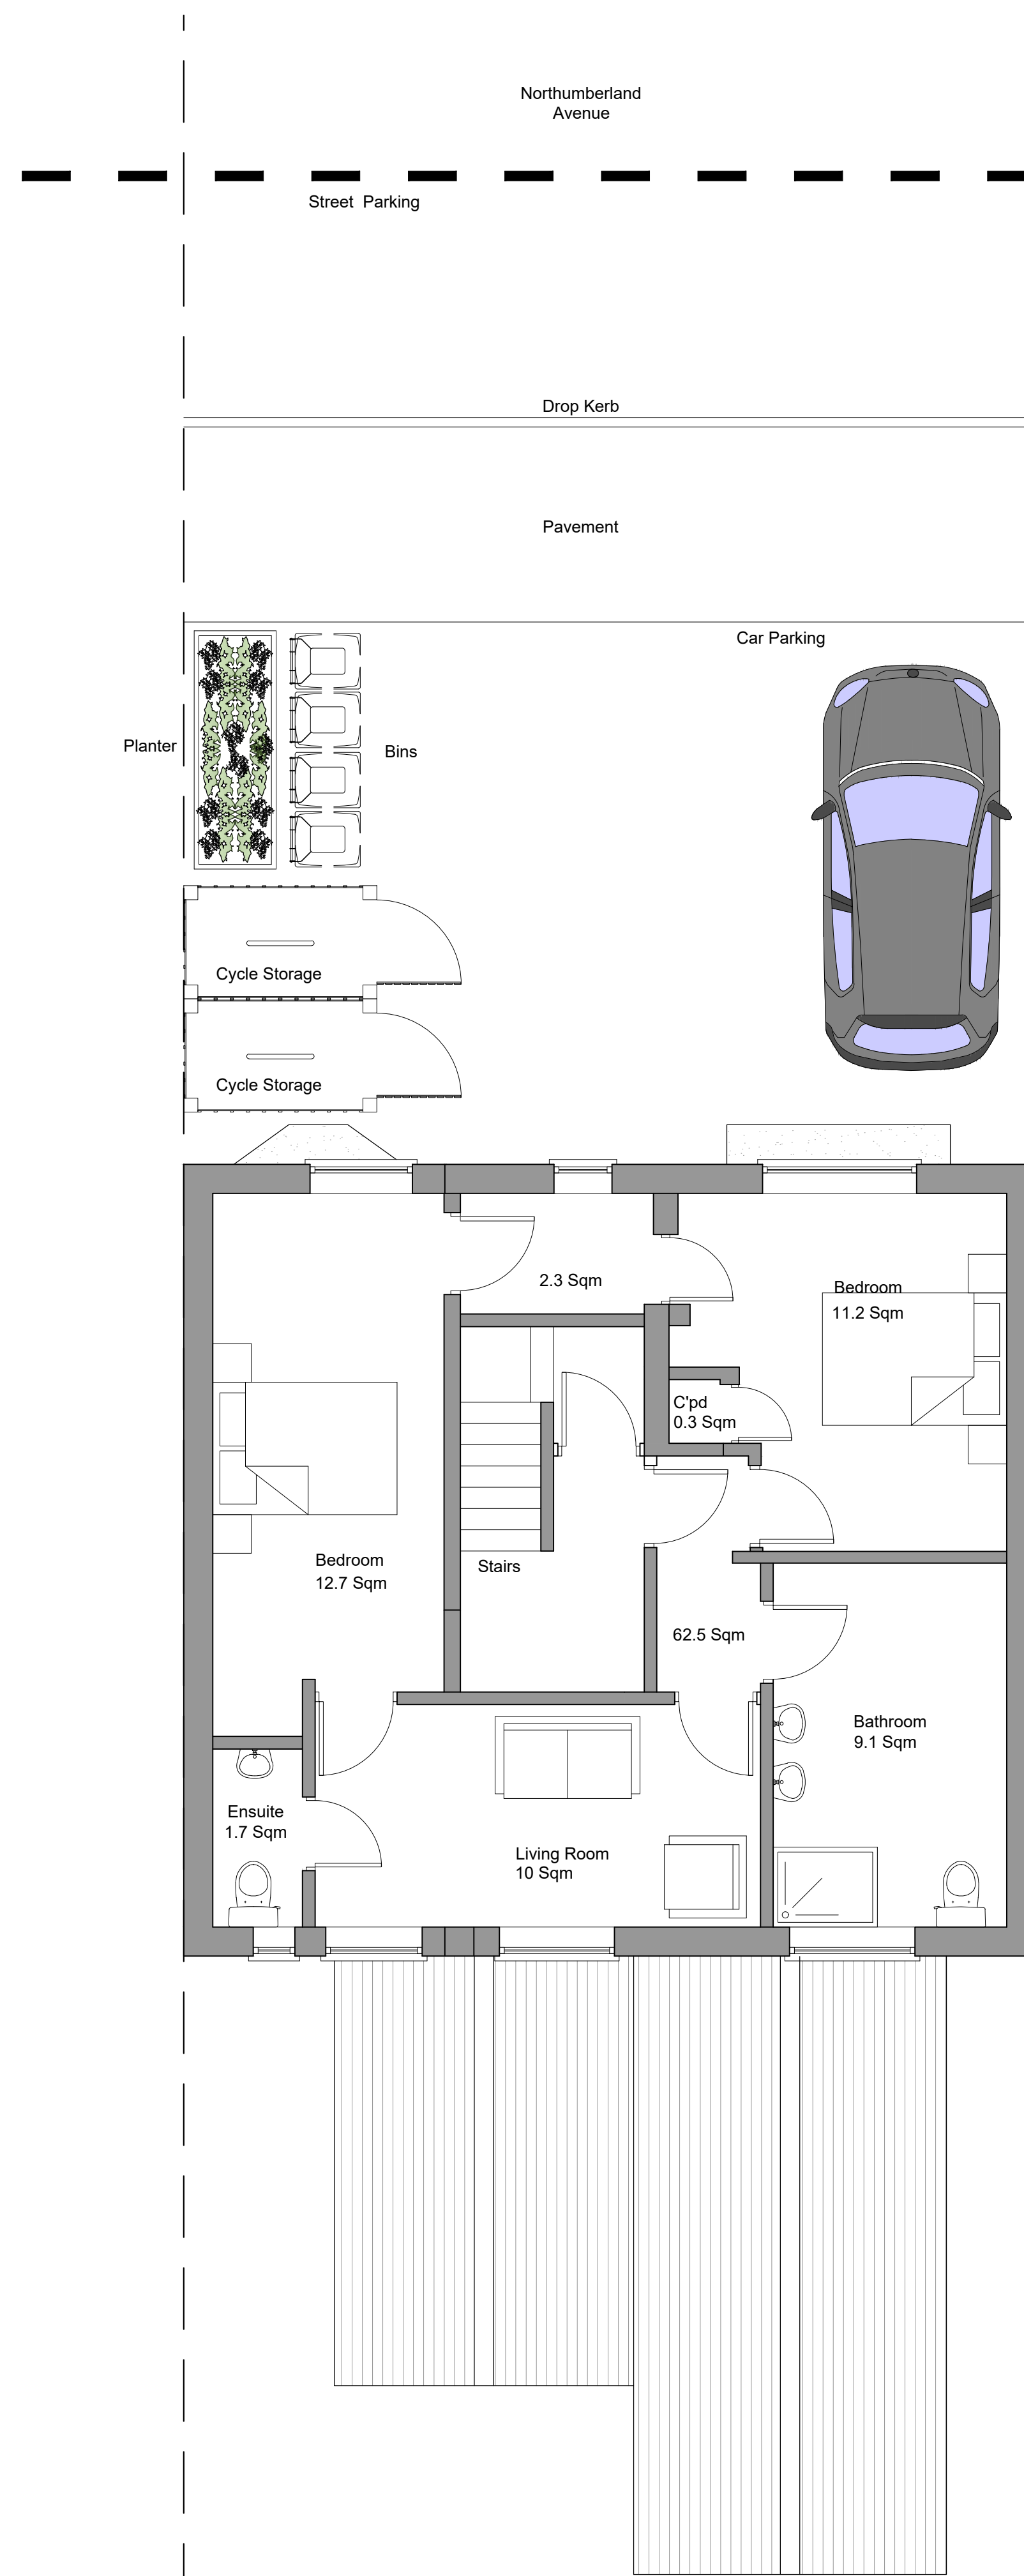

Existing First Floor Plan
Scale 1:50

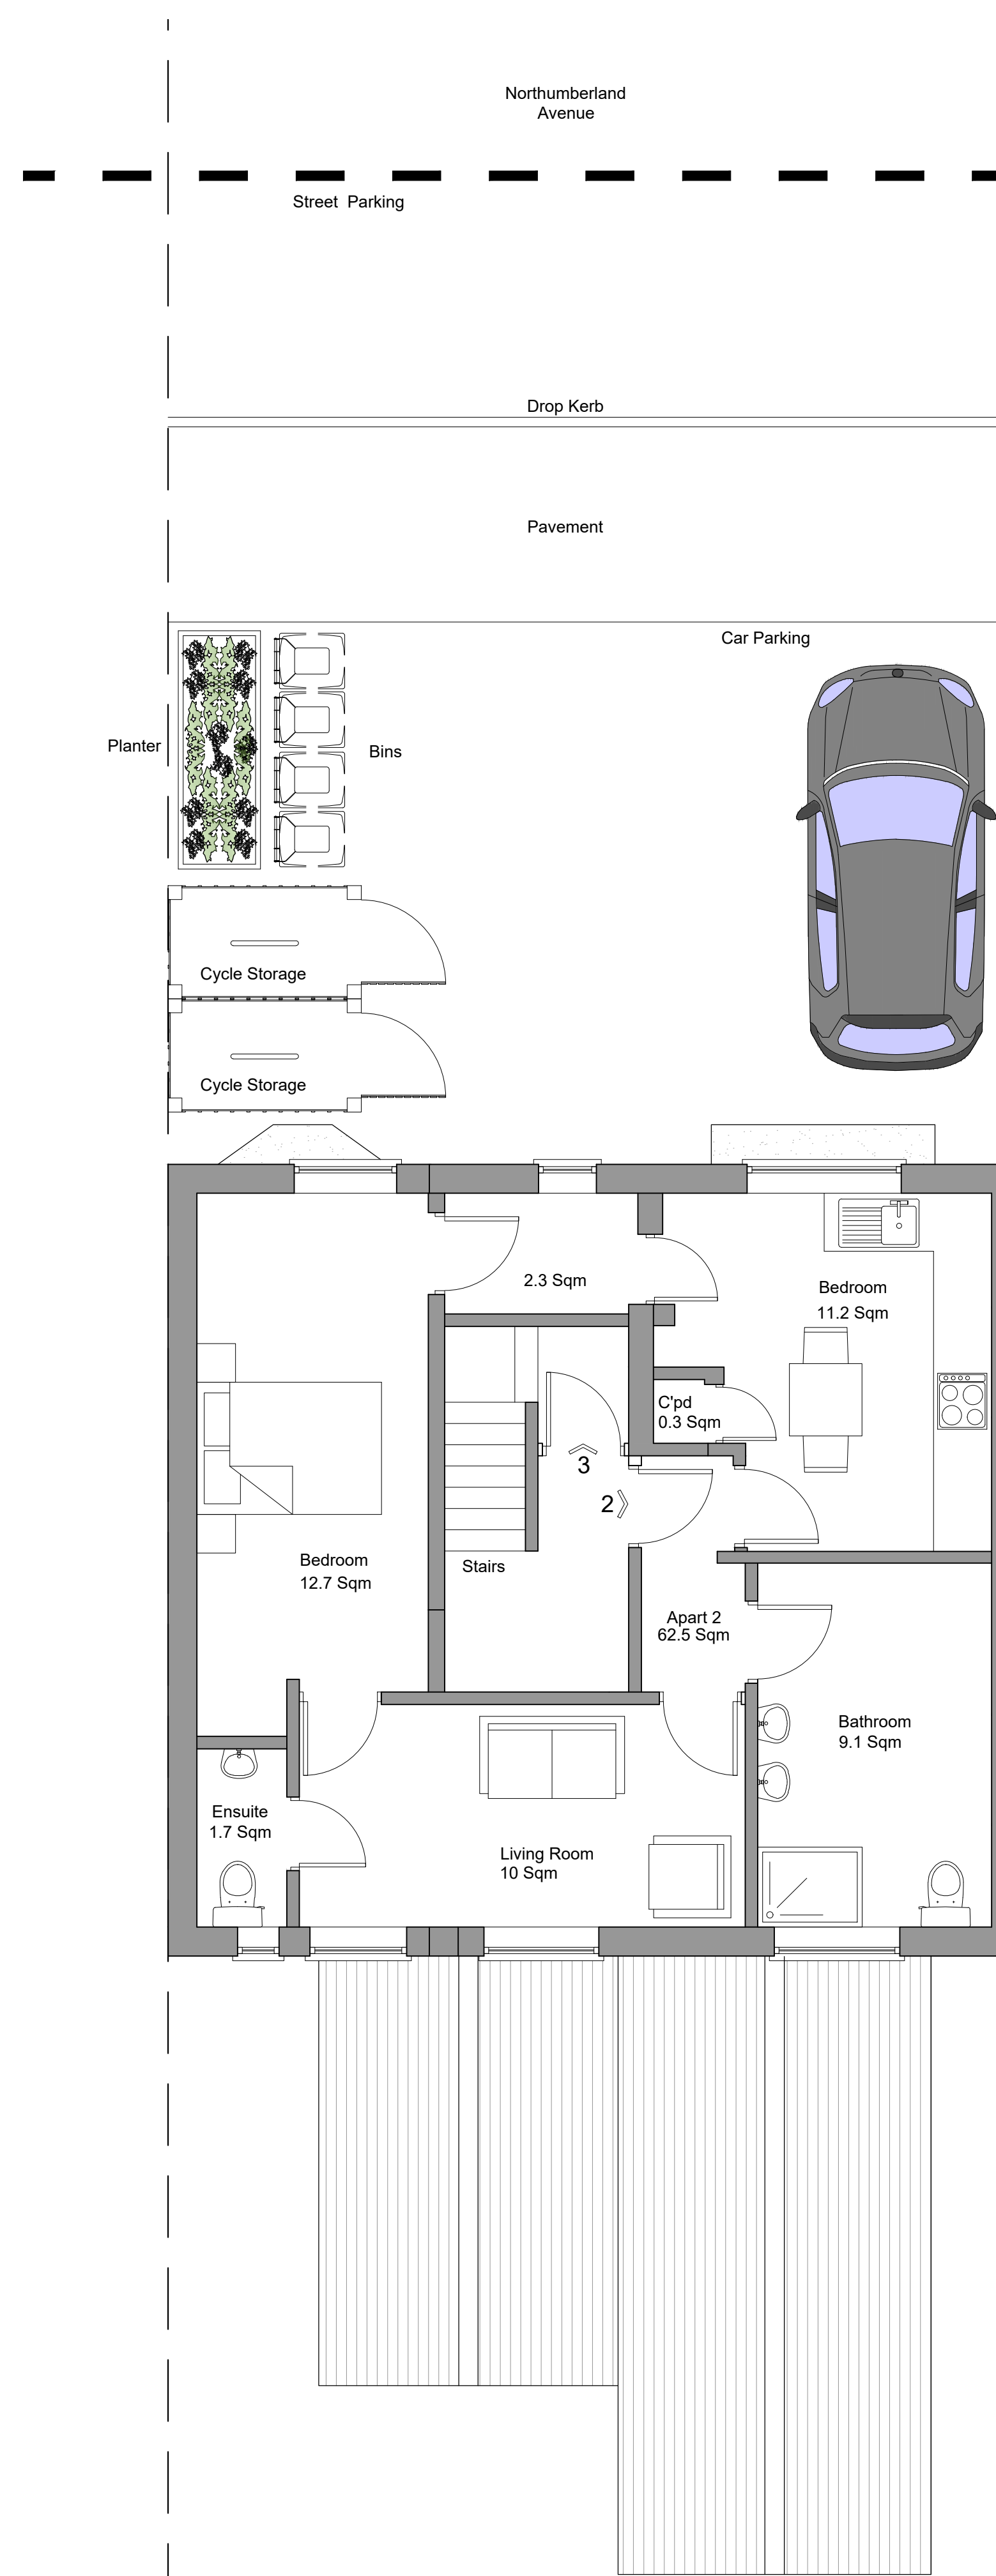

Proposed First Floor Plan
Scale 1:50

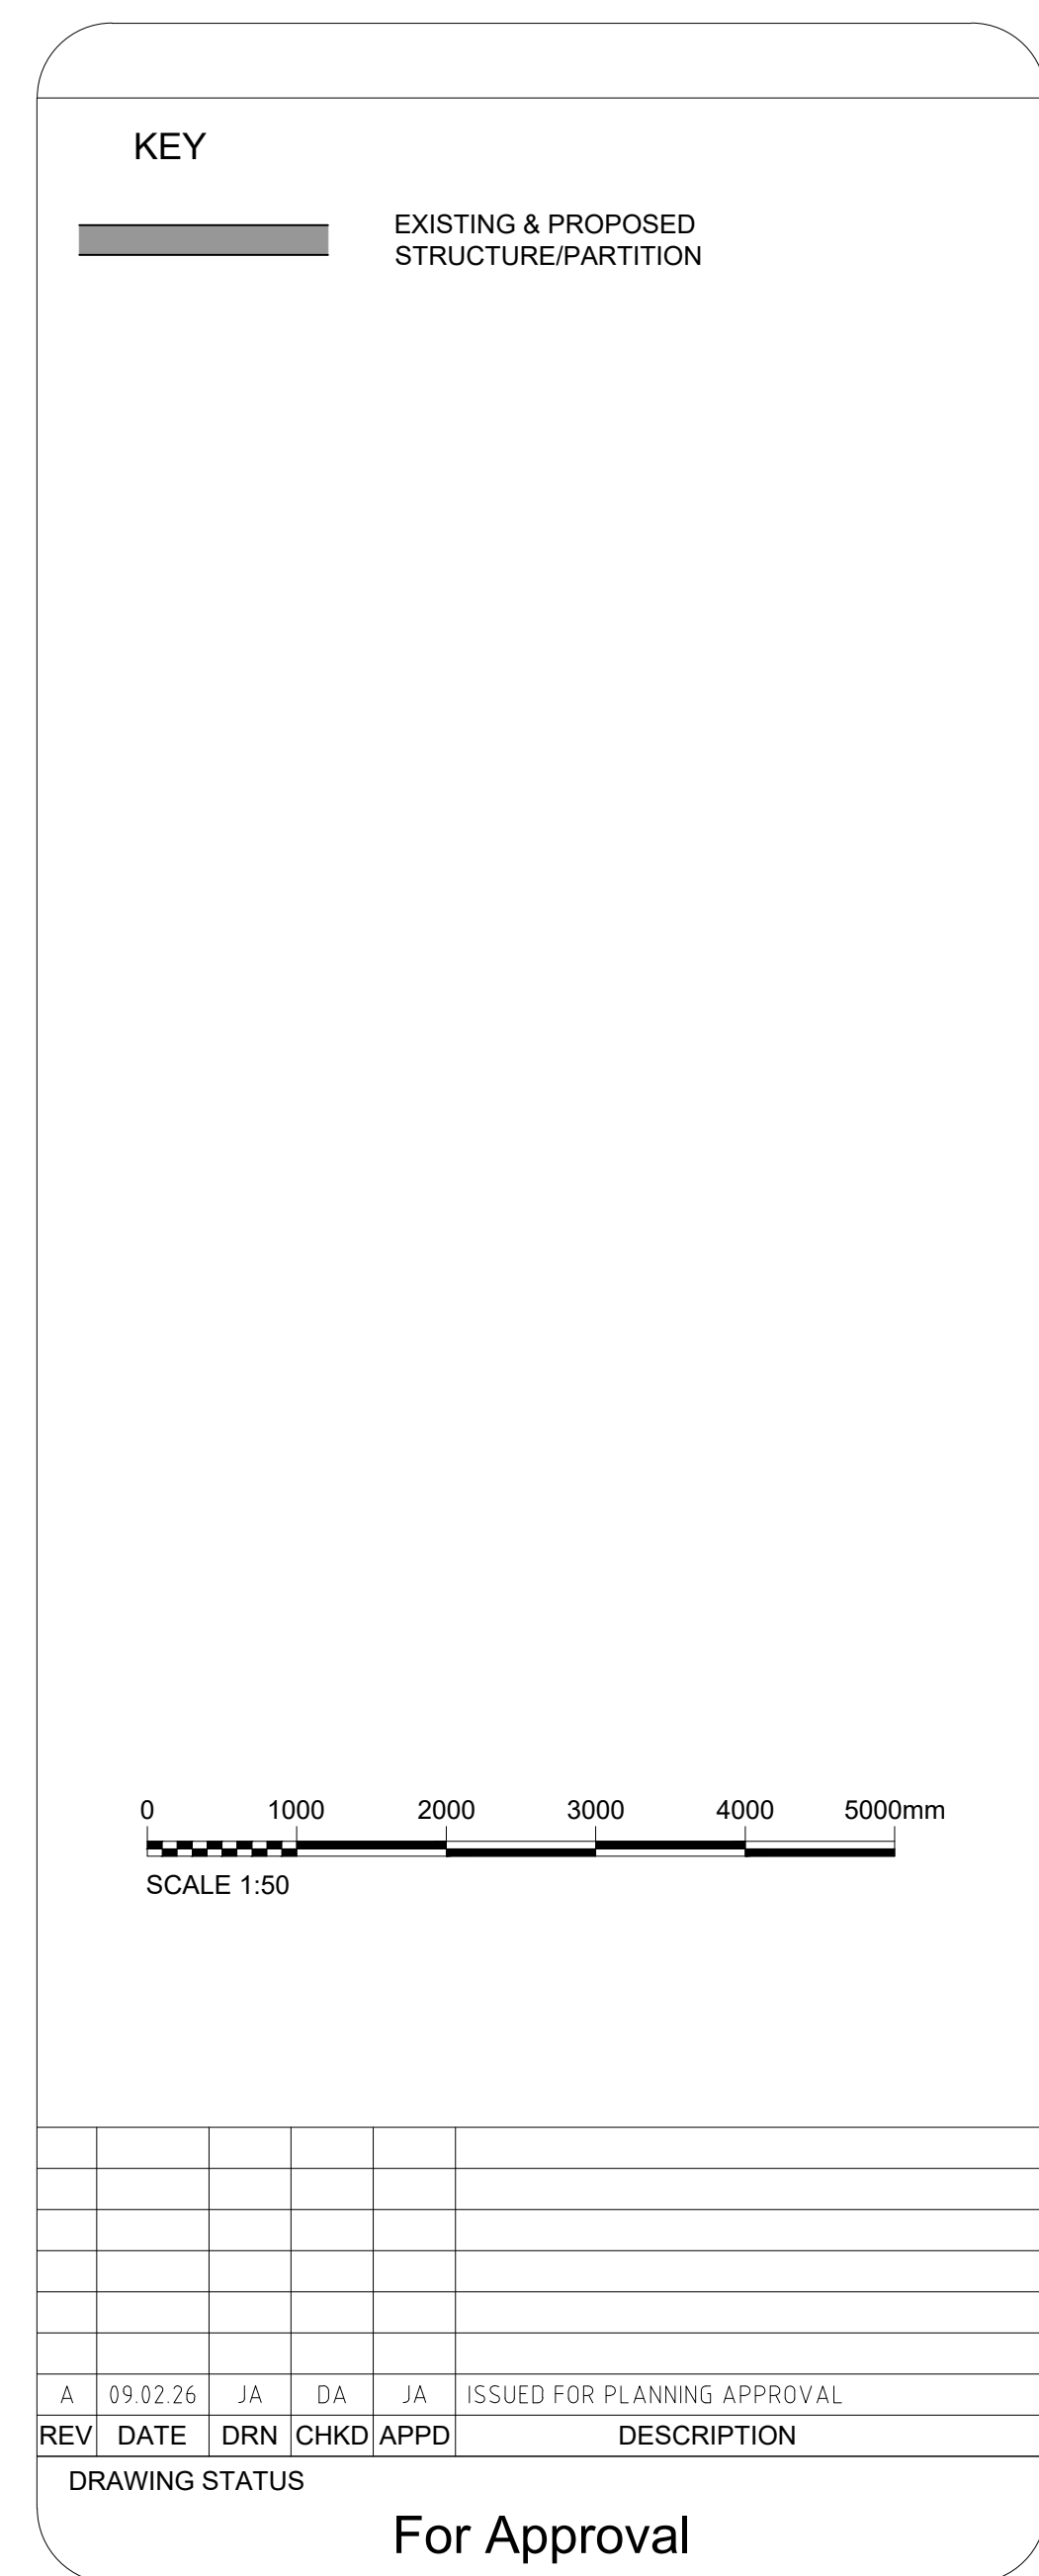

E: info@bluebirdengineering.co.uk
T: 0118 9583 551
A: 46 London Street, Reading, RG1 4SQ

CLIENT			Mr Hargun		
PROJECT			95 Northumberland Avenue Reading		
TITLE			Existing and Proposed First Floor Plan Apartments Planning		
DRAWN JA		DATE Feb 26		SCALE 1:50 @ A1	
DRG NO A-1012				REV A	
© BLUEBIRD ENGINEERING LTD 2022					

PROJECT
95 Northumberland Avenue
Reading

TITLE	Existing and Proposed First Floor Plan Apartments Planning
-------	--

DRAWN JA	DATE Feb 26	SCALE 1:50 @ A1
-------------	----------------	--------------------

DRG NO	A-1012	REV	A
--------	--------	-----	---