




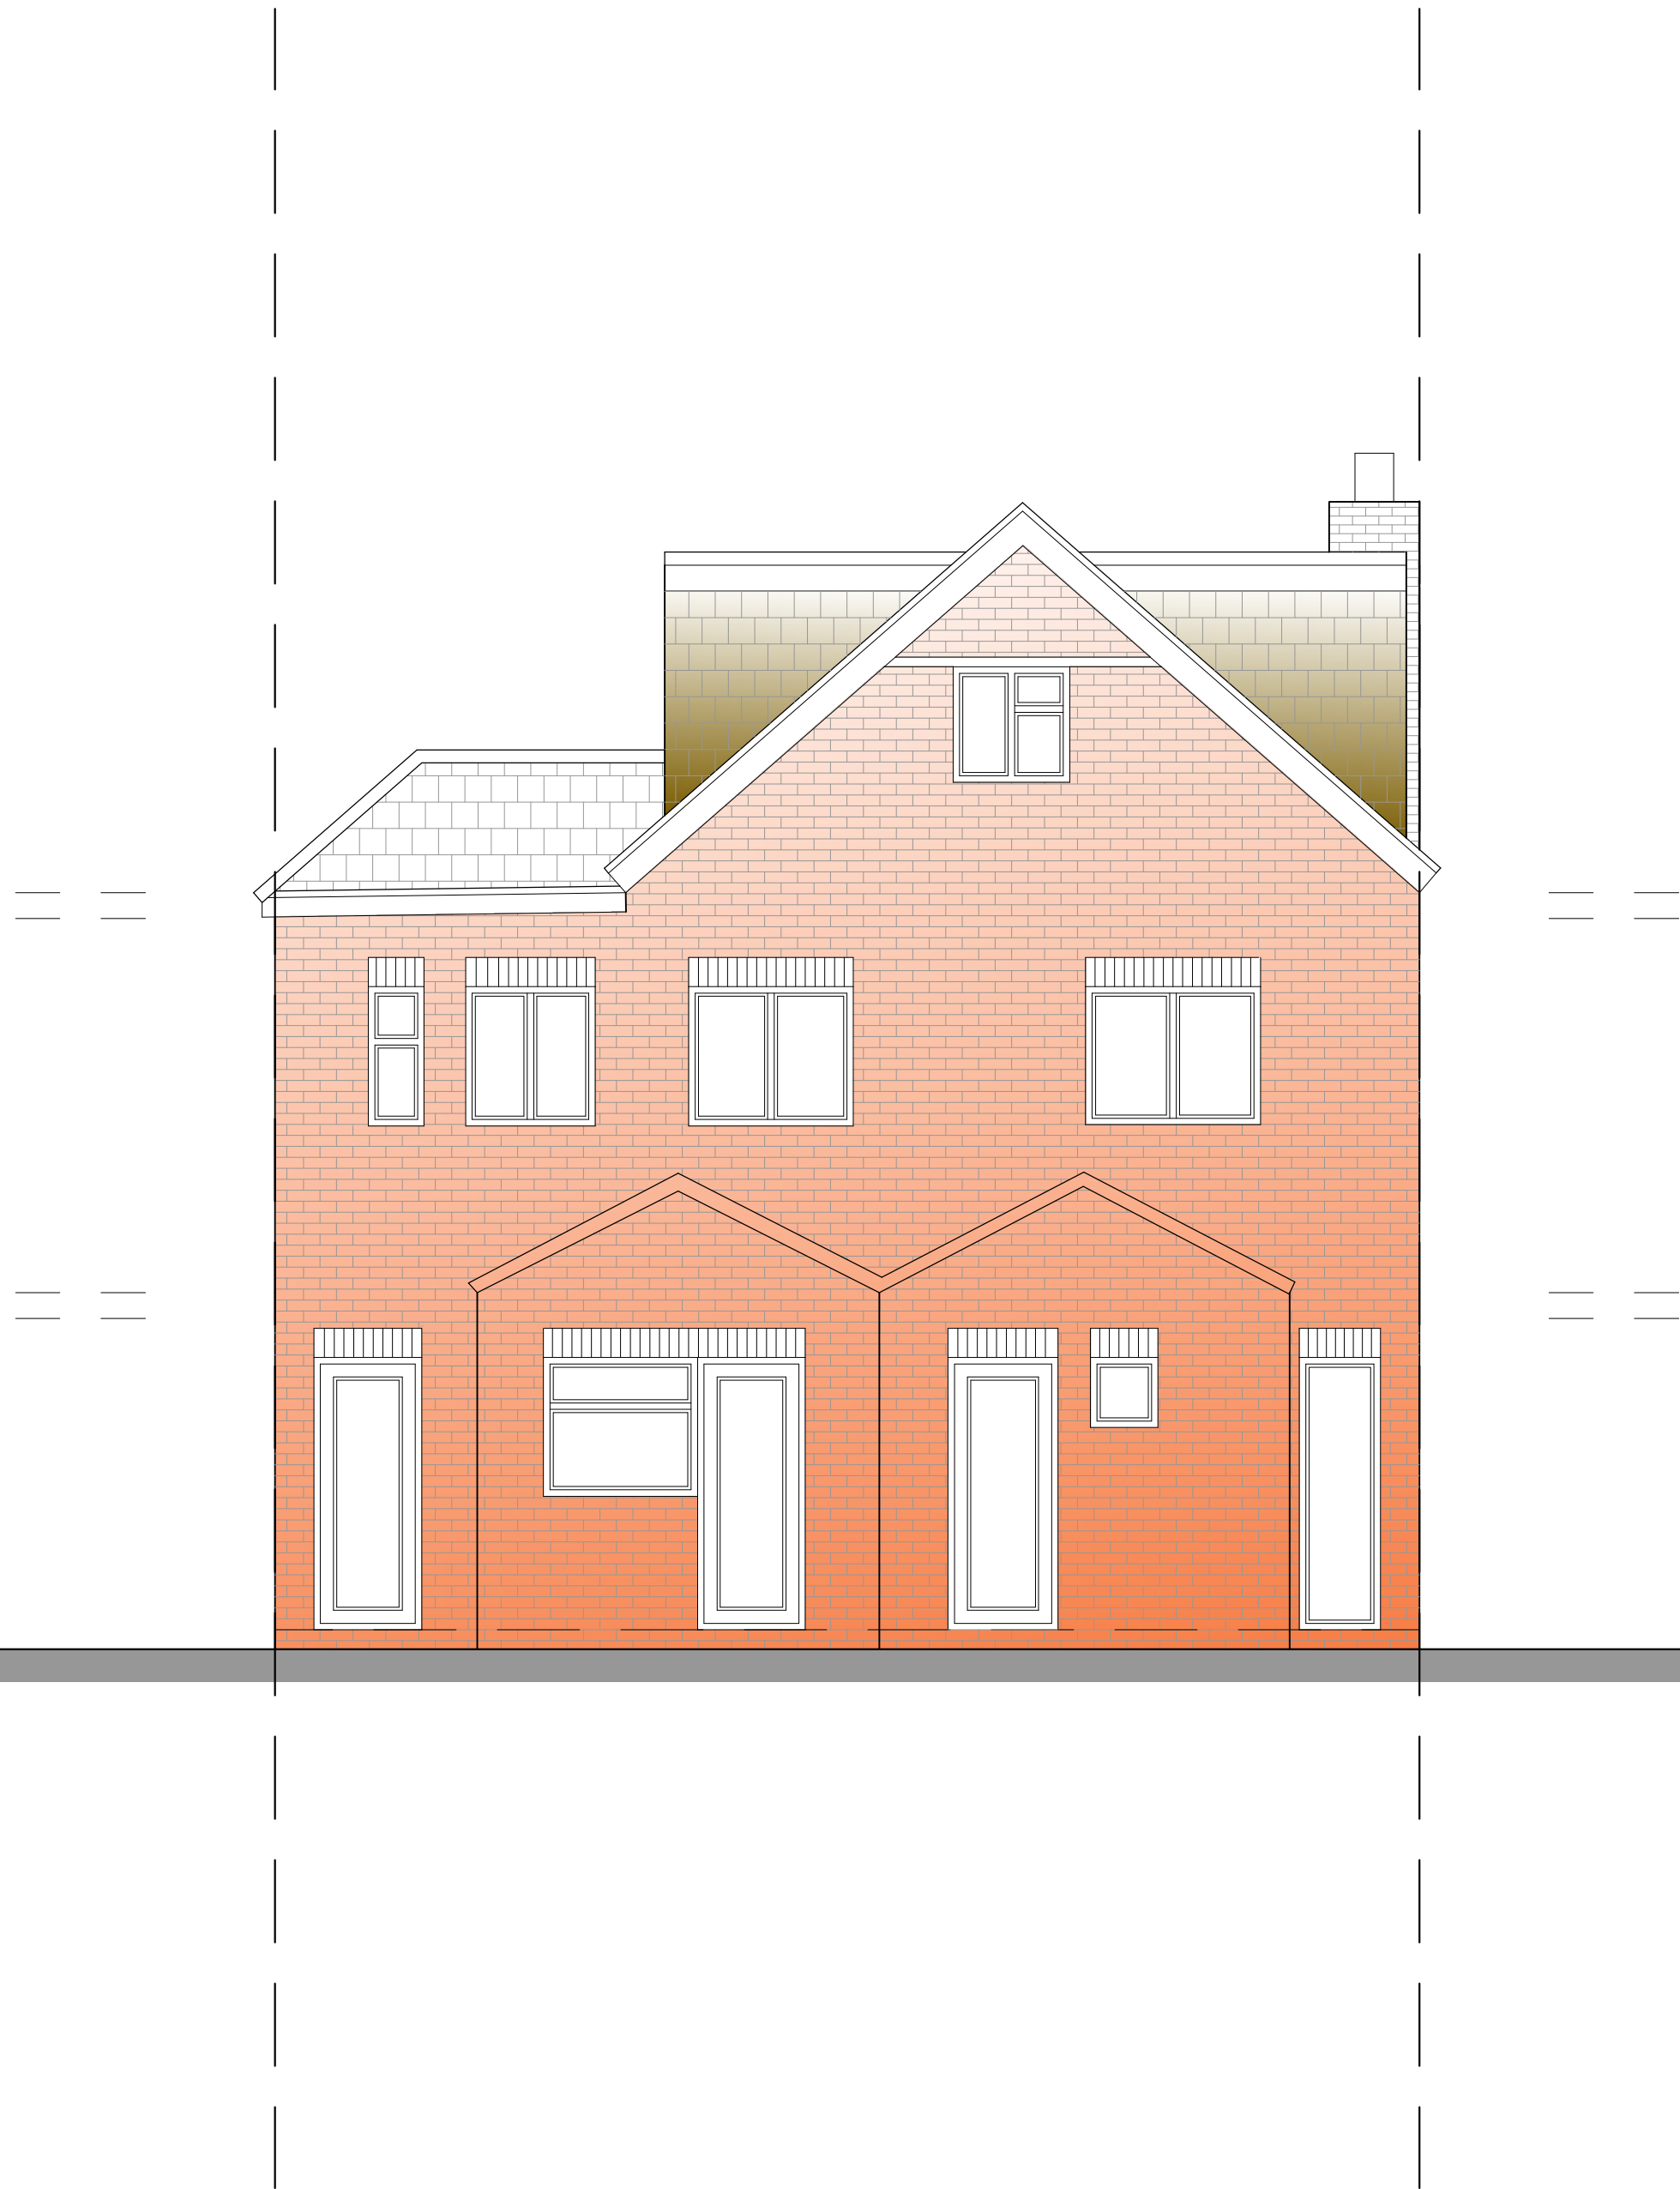

Existing Rear Elevation (East)
Scale 1:50

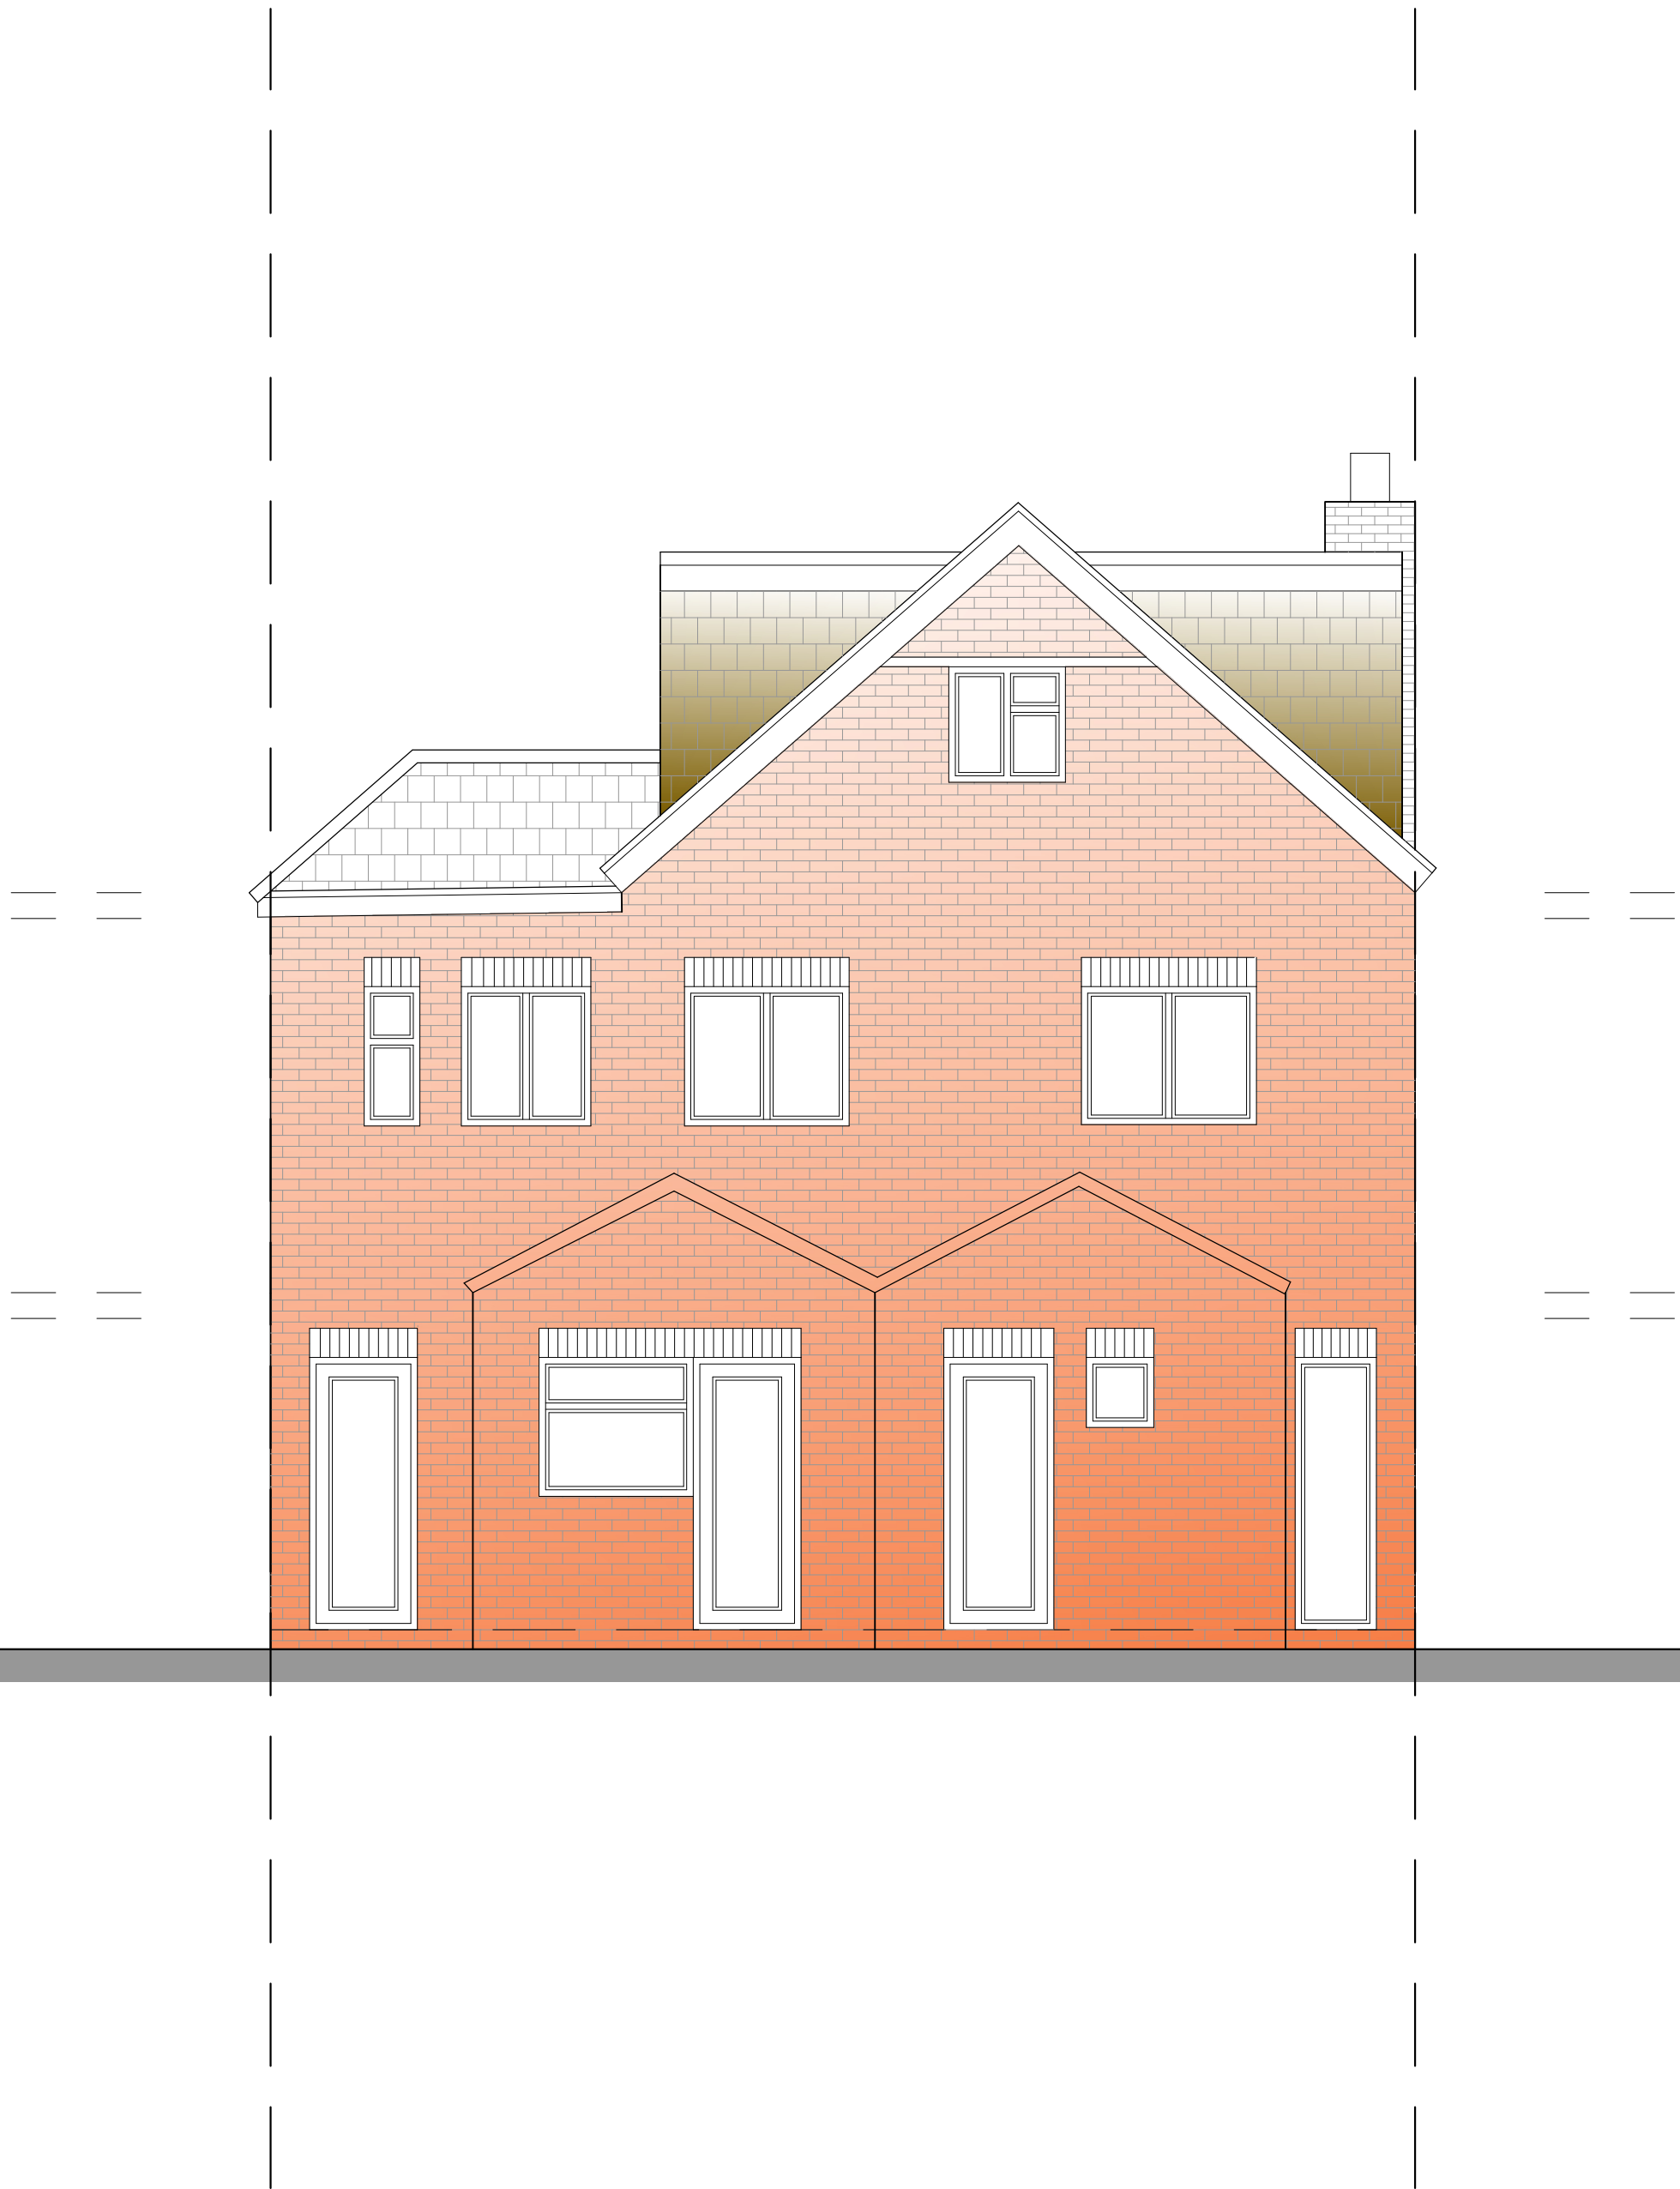

Proposed Rear Elevation (East)
Scale 1:50

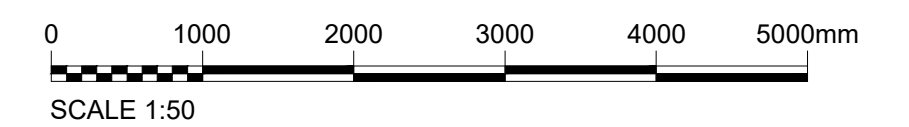

A	09.03.26	JA	DA	JA	ISSUED FOR PLANNING APPROVAL
REV	DATE	DRN	CHKD	APPD	DESCRIPTION
DRAWING STATUS					

For Approval



E: info@bluebirdengineering.co.uk
T: 0118 9583 551
A: 46 London Street, Reading, RG1 4SQ

CLIENT		Mr Hargun	
PROJECT		95 Northumberland Avenue Reading	
TITLE		Existing and Proposed (East) Rear Elevations Apartments Planning	
DRAWN	DATE	SCALE	
JA	Feb 26	1:50 @ A1	
DRG NO		REV	
A-1110		A	
© BLUEBIRD ENGINEERING LTD 2022			