



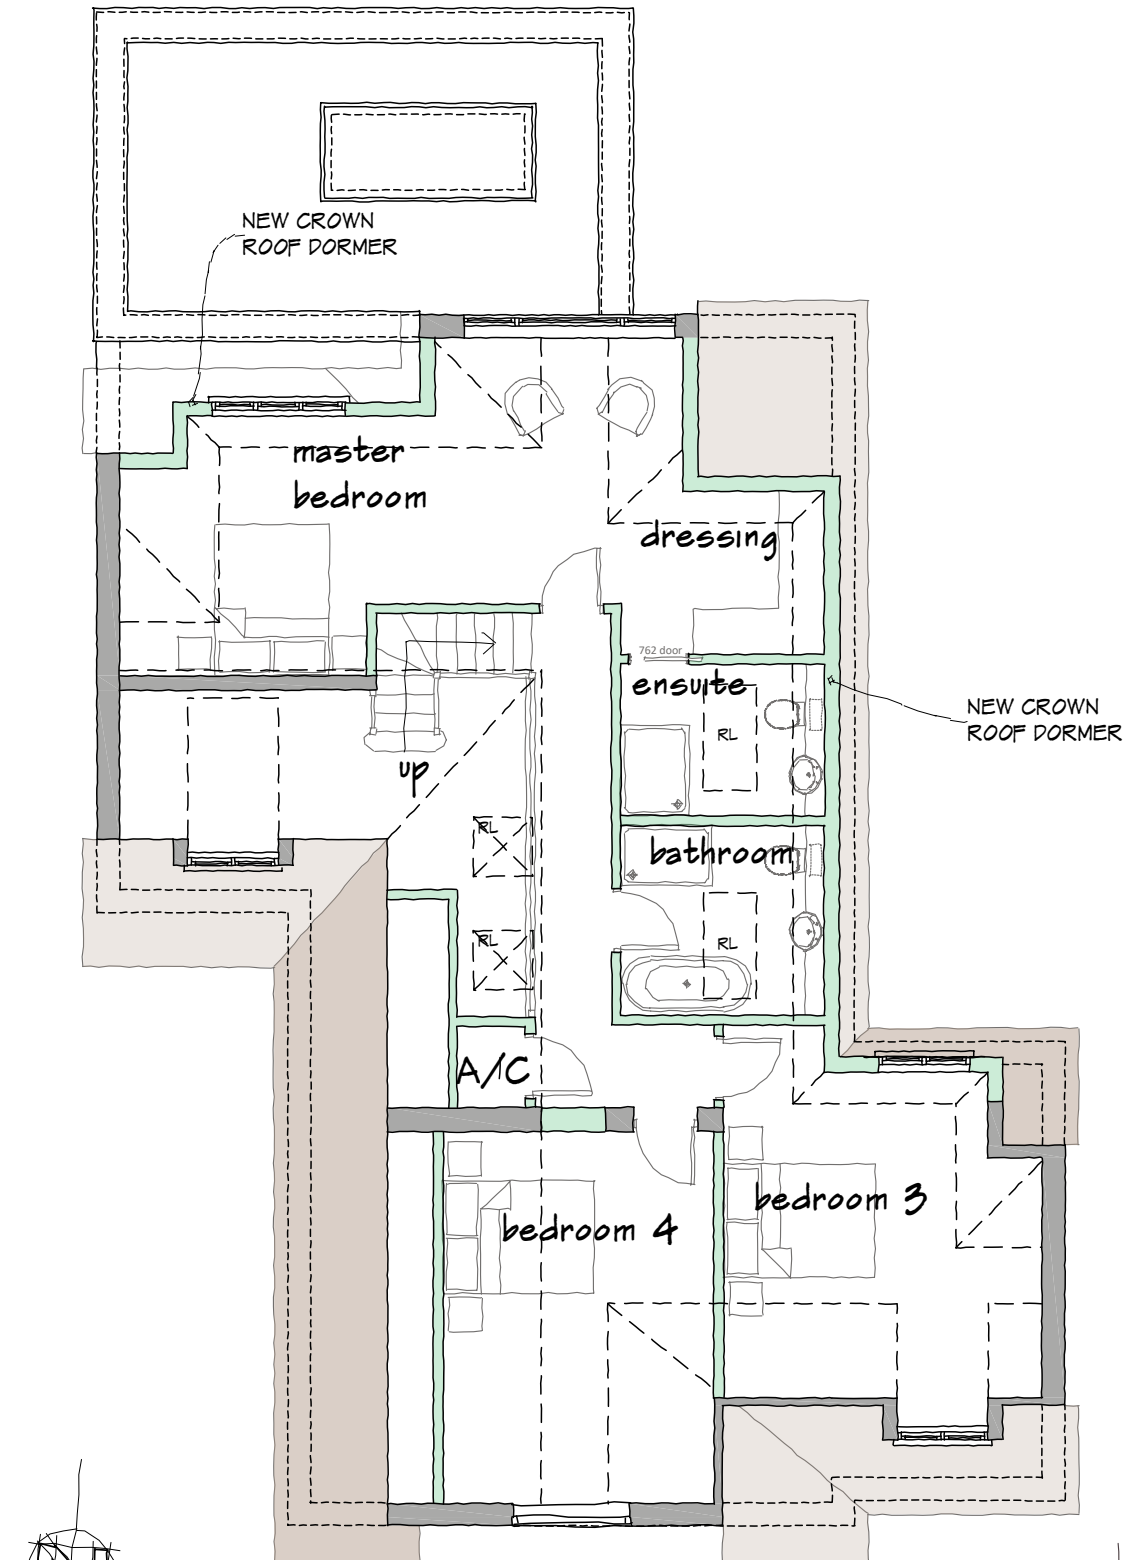

PROPOSED GROUND FLOOR
PLAN - 1:100

PROPOSED FIRST FLOOR
PLAN - 1:100

1:100 scale Bar
This Drawing has been produced for printing onto A3 size paper,

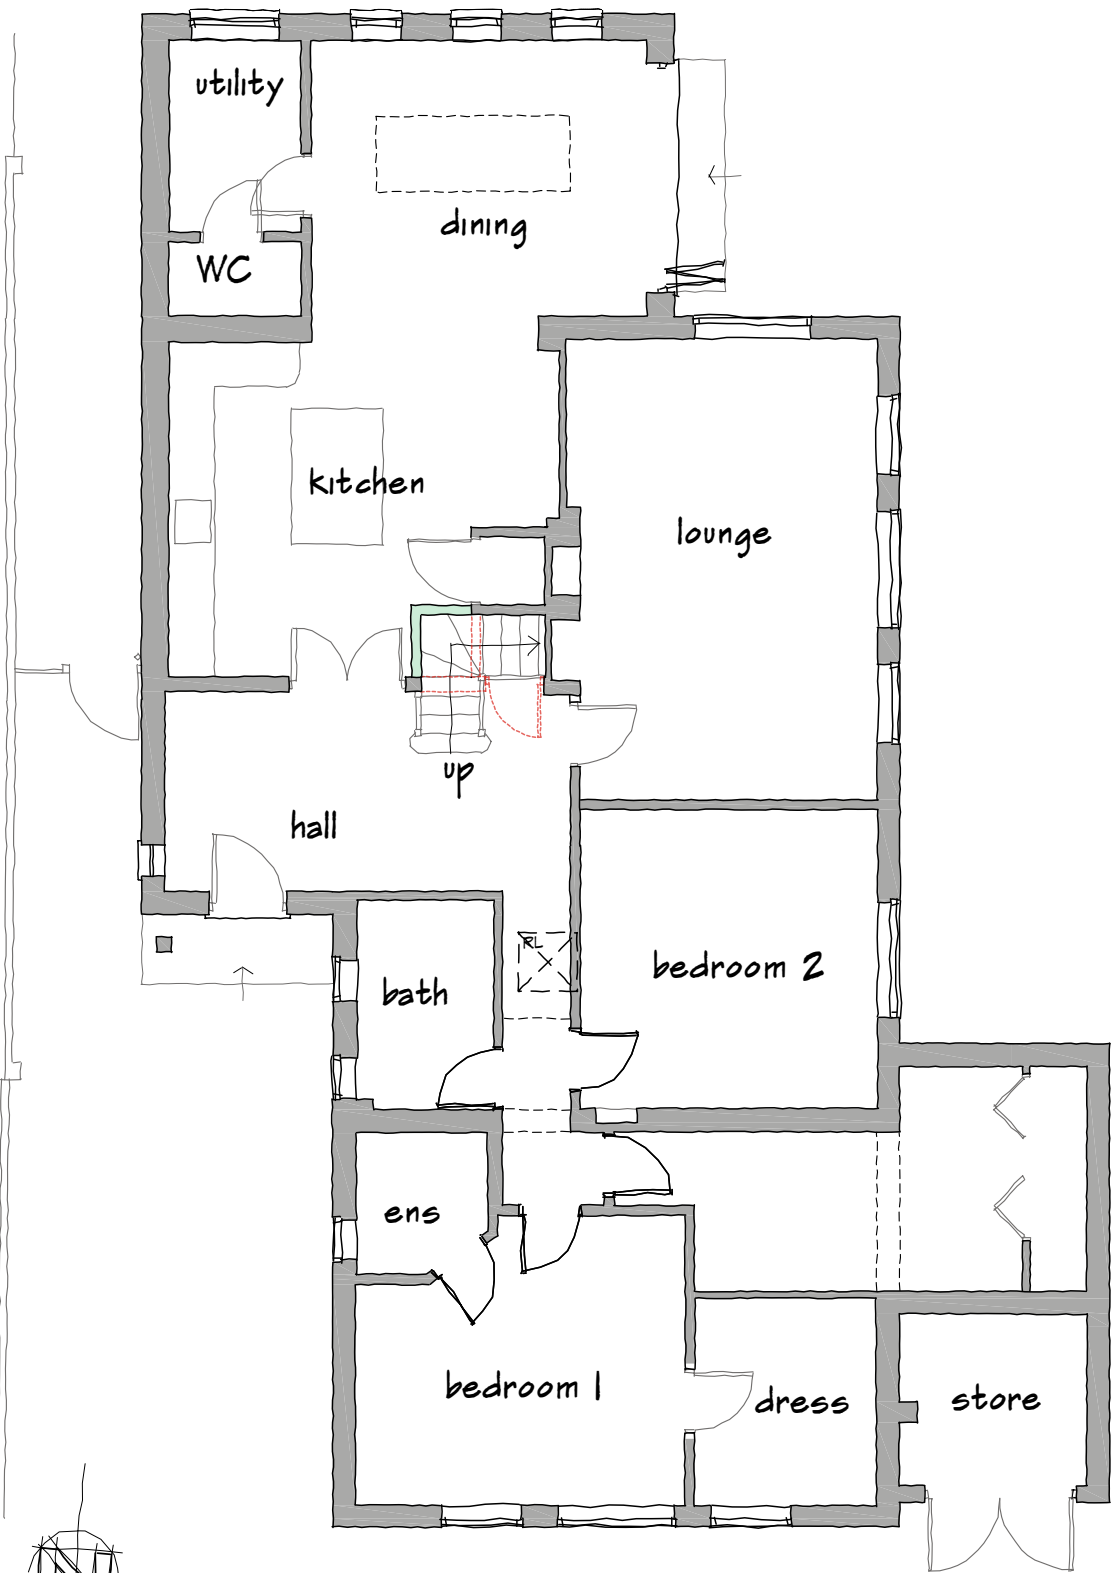

REV	COMMENTS	DATE
-----	----------	------

STL **SHAUN•TANNER**
ARCHITECTURE & PLANNING
www.stlarchitecture.co.uk studio@stlarchitecture.co.uk 0118 989 0808

CLIENT Mr and Mrs I Brown
PROJECT 132 Cockney Hill, Tilehurst,
Reading. RG30 4EX.
DRAWING Proposed Floor Plans

STATUS Planning DATE Aug 2025
SCALE 1:100 @ A3 DRAWN CD CHECKED NO 3994/201 REV F

THIS DRAWING MUST NOT BE SCALED UNLESS ISSUED FOR PLANNING PURPOSES. ALL DIMENSIONS ARE TO BE VERIFIED PRIOR TO SETTING OUT, COMMENCING WORK, OR PRODUCTION OF FABRICATION DRAWINGS. REPORT ANY DISCREPANCIES TO THE SUPERVISING OFFICER IMMEDIATELY. ©