


REVISIONS		
Rev.	Date	By
A	GEA & GIA added to drawing	Feb. '26 KLS

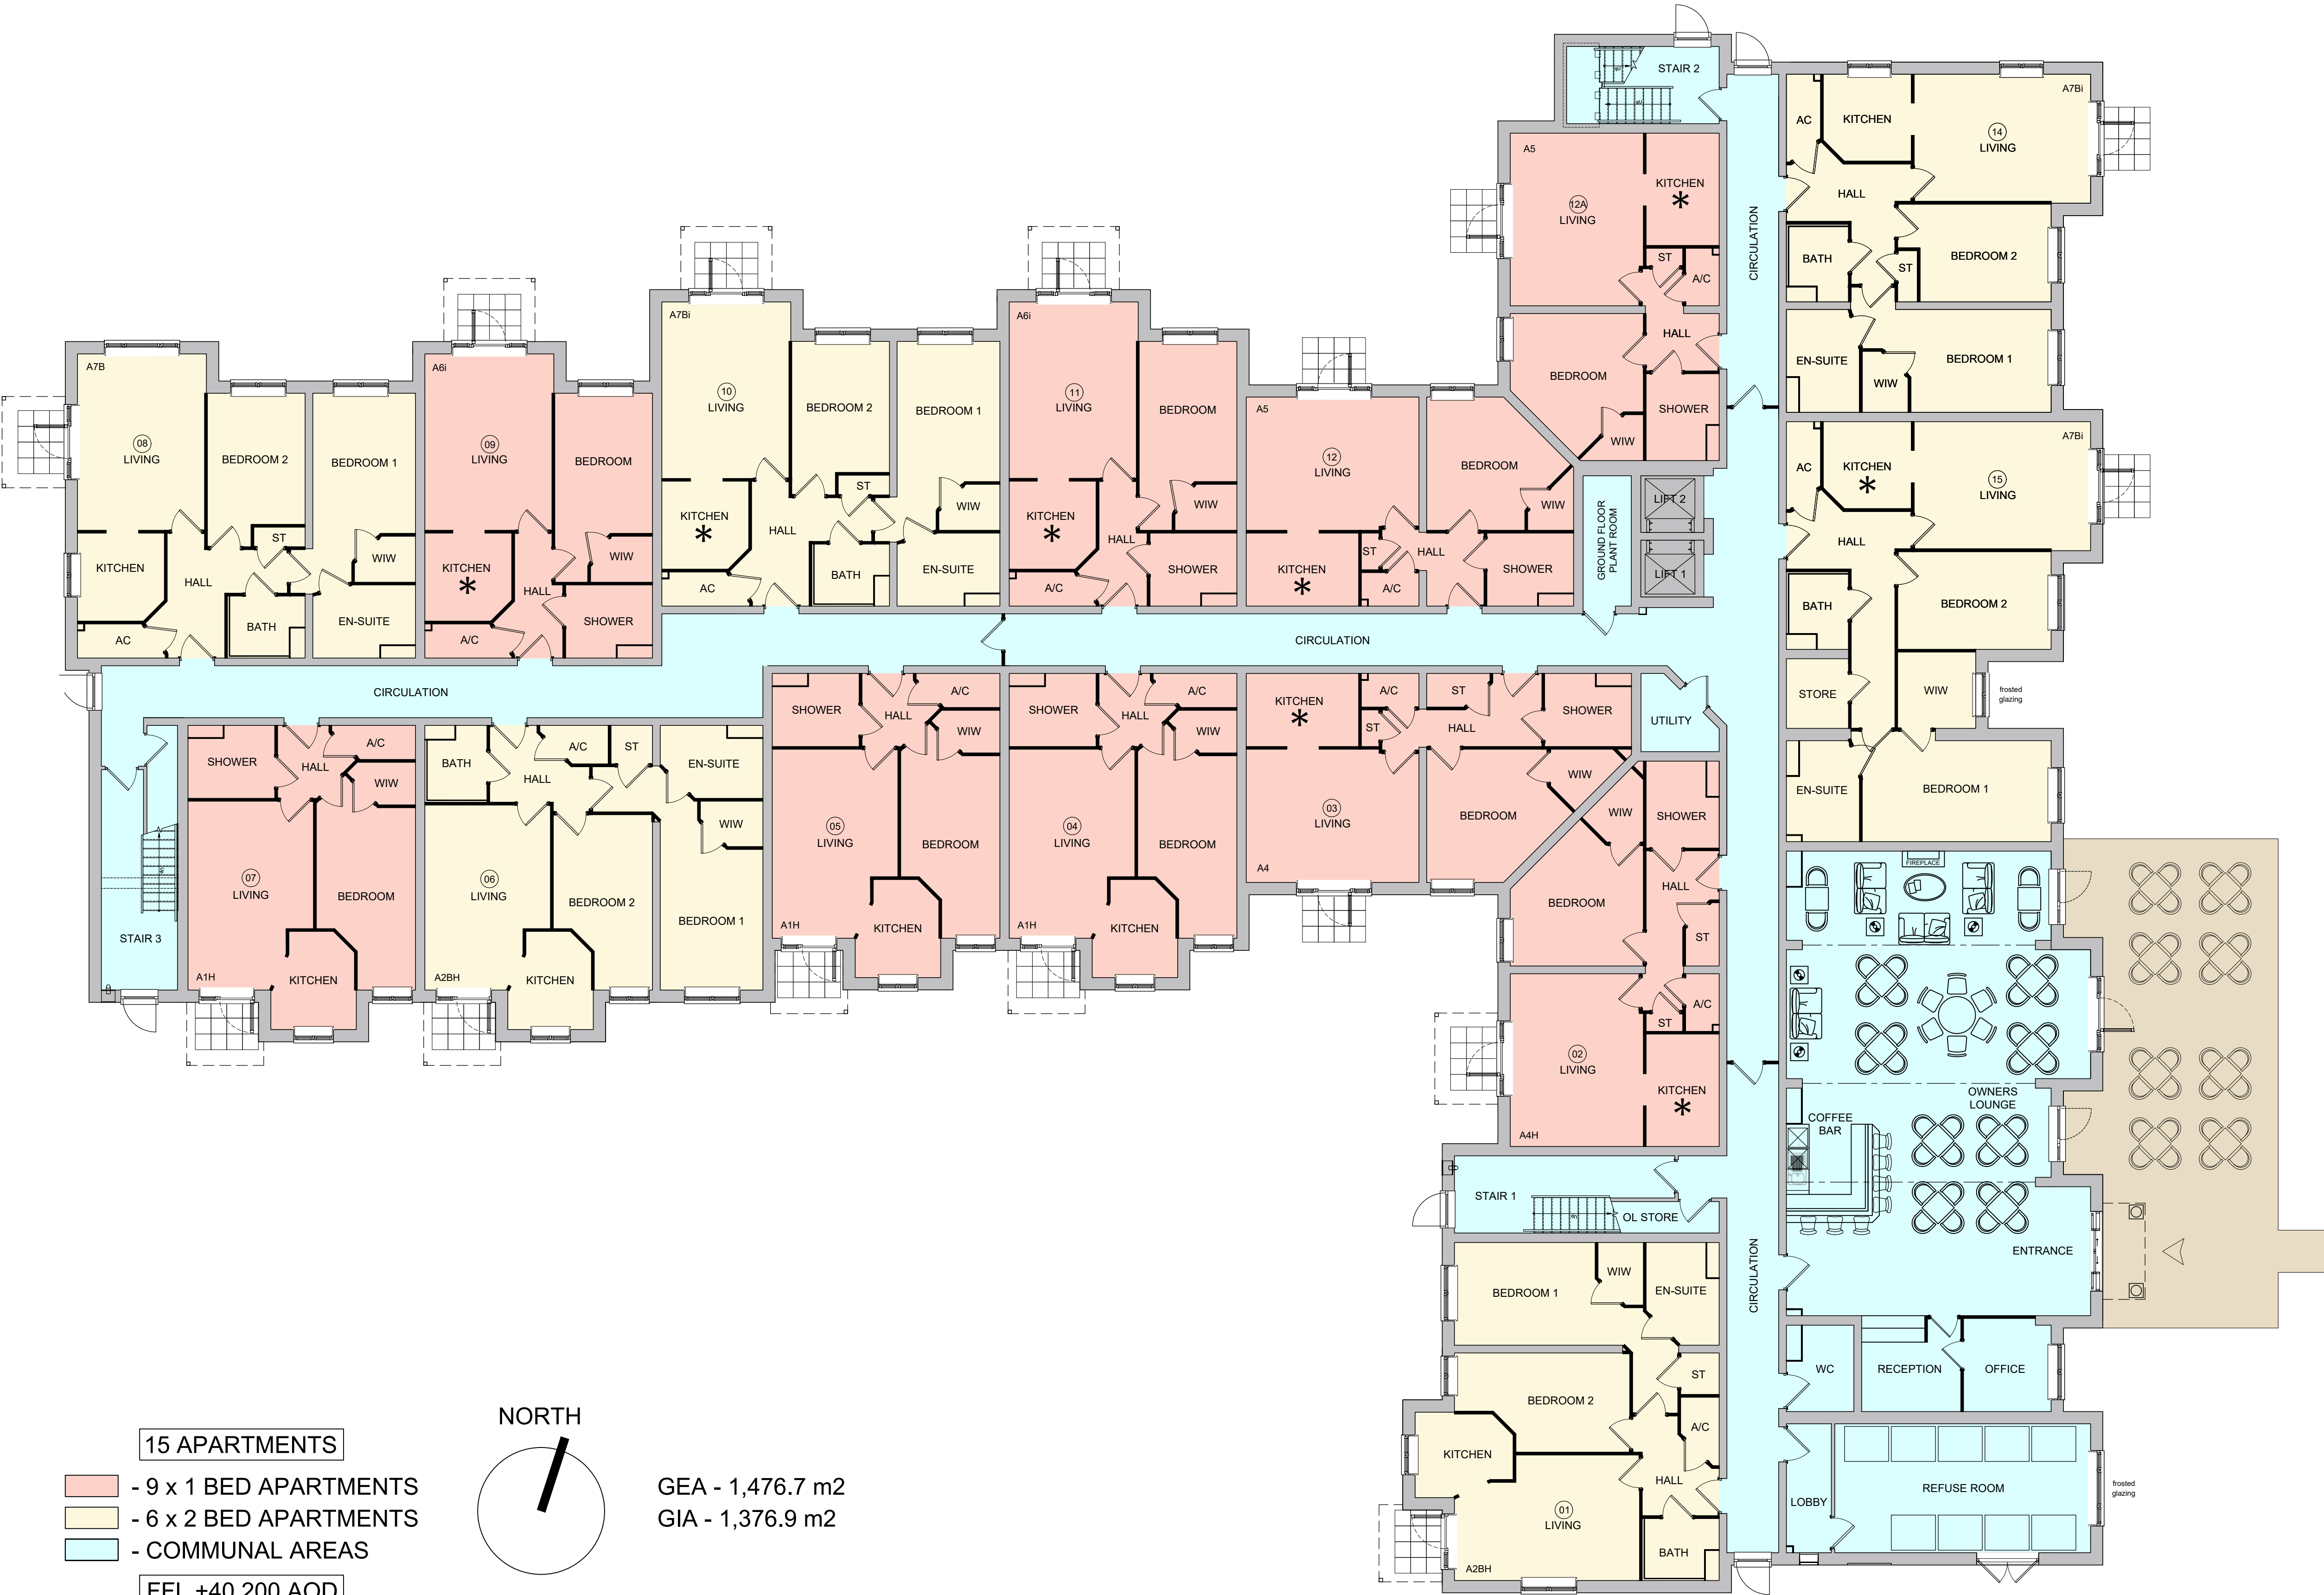


15 APARTMENTS

- 9 x 1 BED APARTMENTS
- 6 x 2 BED APARTMENTS
- COMMUNAL AREAS

FFL +40.200 AOD

NORTH

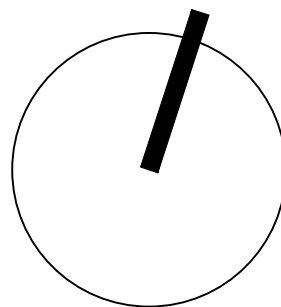

GEA - 1,476.7 m2
GIA - 1,376.9 m2

Client



PROPOSED RETIREMENT APARTMENTS
FORMER HEMDEAN HOUSE SCHOOL
HEMDEAN ROAD, CAVERSHAM
RG4 7SD

PROPOSED GROUND FLOOR PLAN

PLANNING APPLICATION

Scale	1:100 @ A1	Date	JAN. 2026
Drawn	KLS	Checked	RJ
Drawing No.		Rev.	

10137CS PA02 A

planningissues
TOWN PLANNING AND ARCHITECTURE

Churchill House • Parkside • Ringwood • Hampshire • BH24 3SG
Tel: (01425) 442375 • Email: design@planningissues.co.uk