




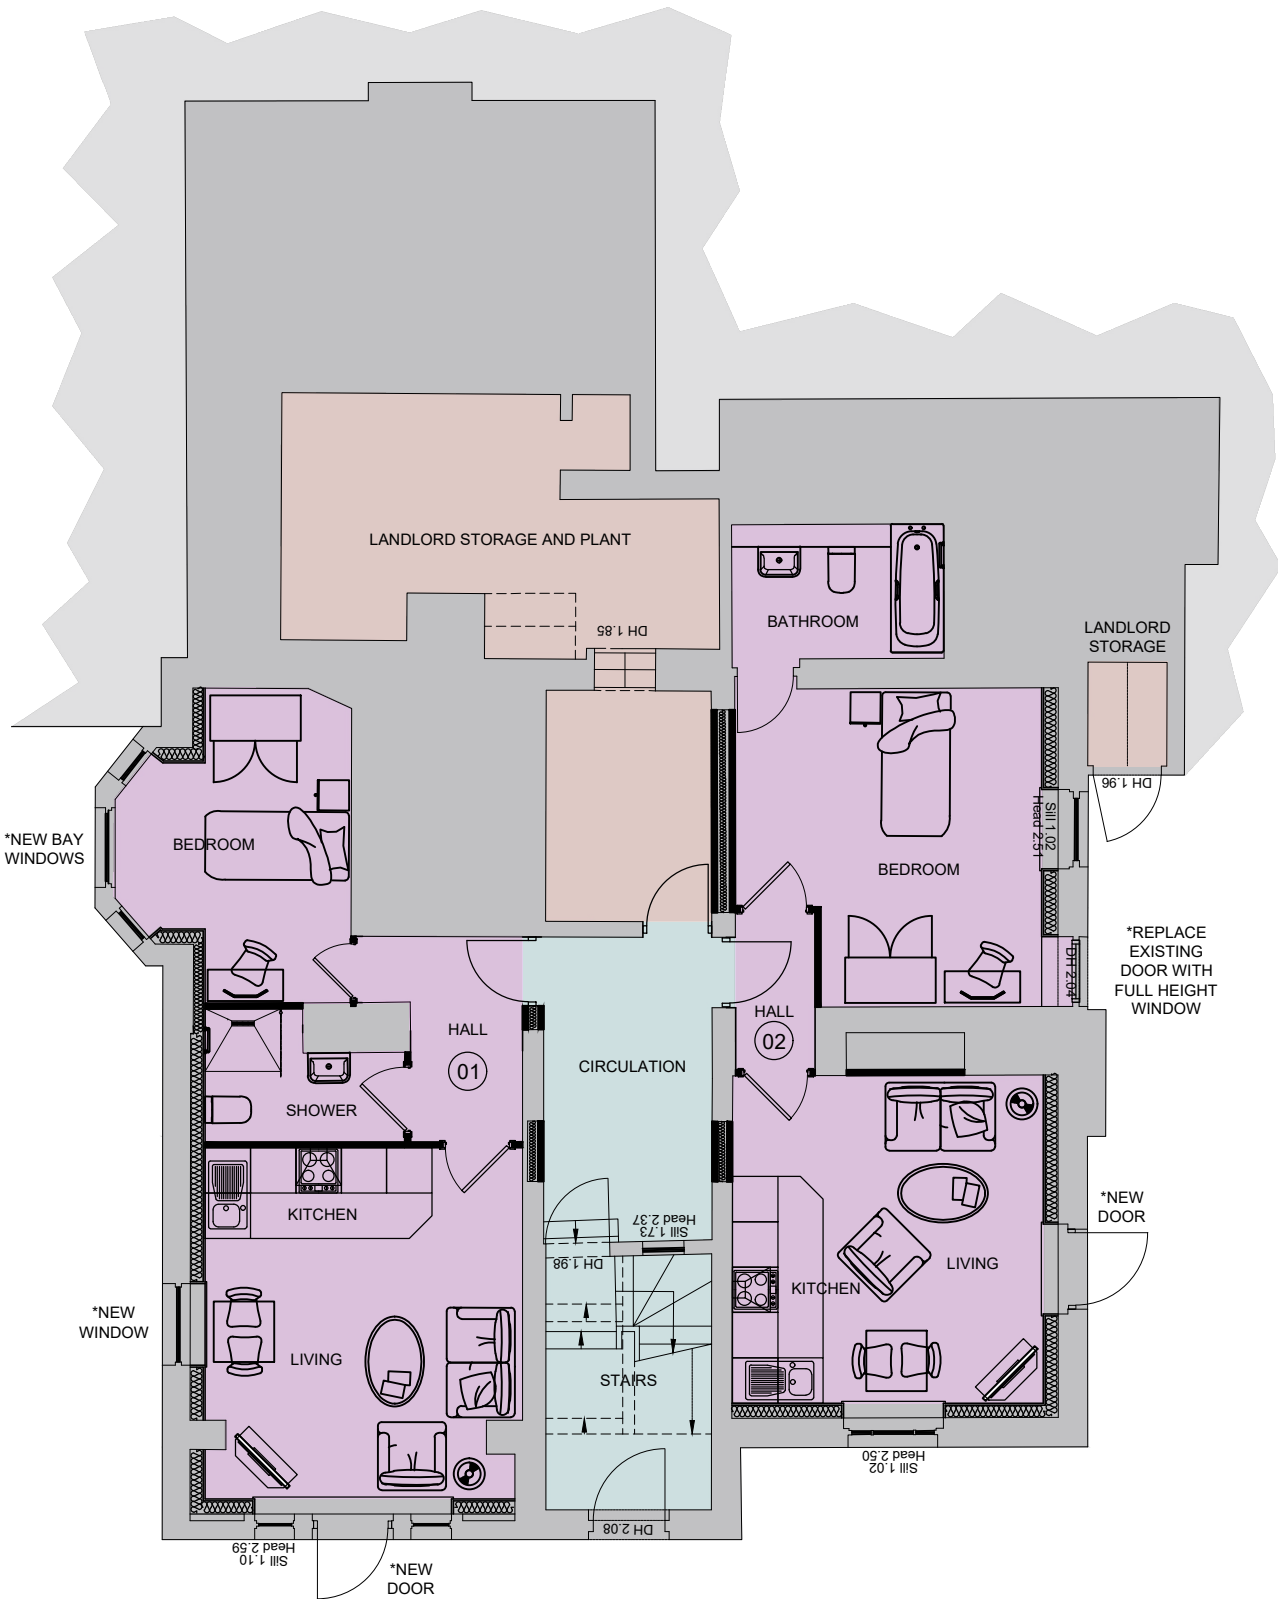


Lower Ground Floor Plan (1:100)

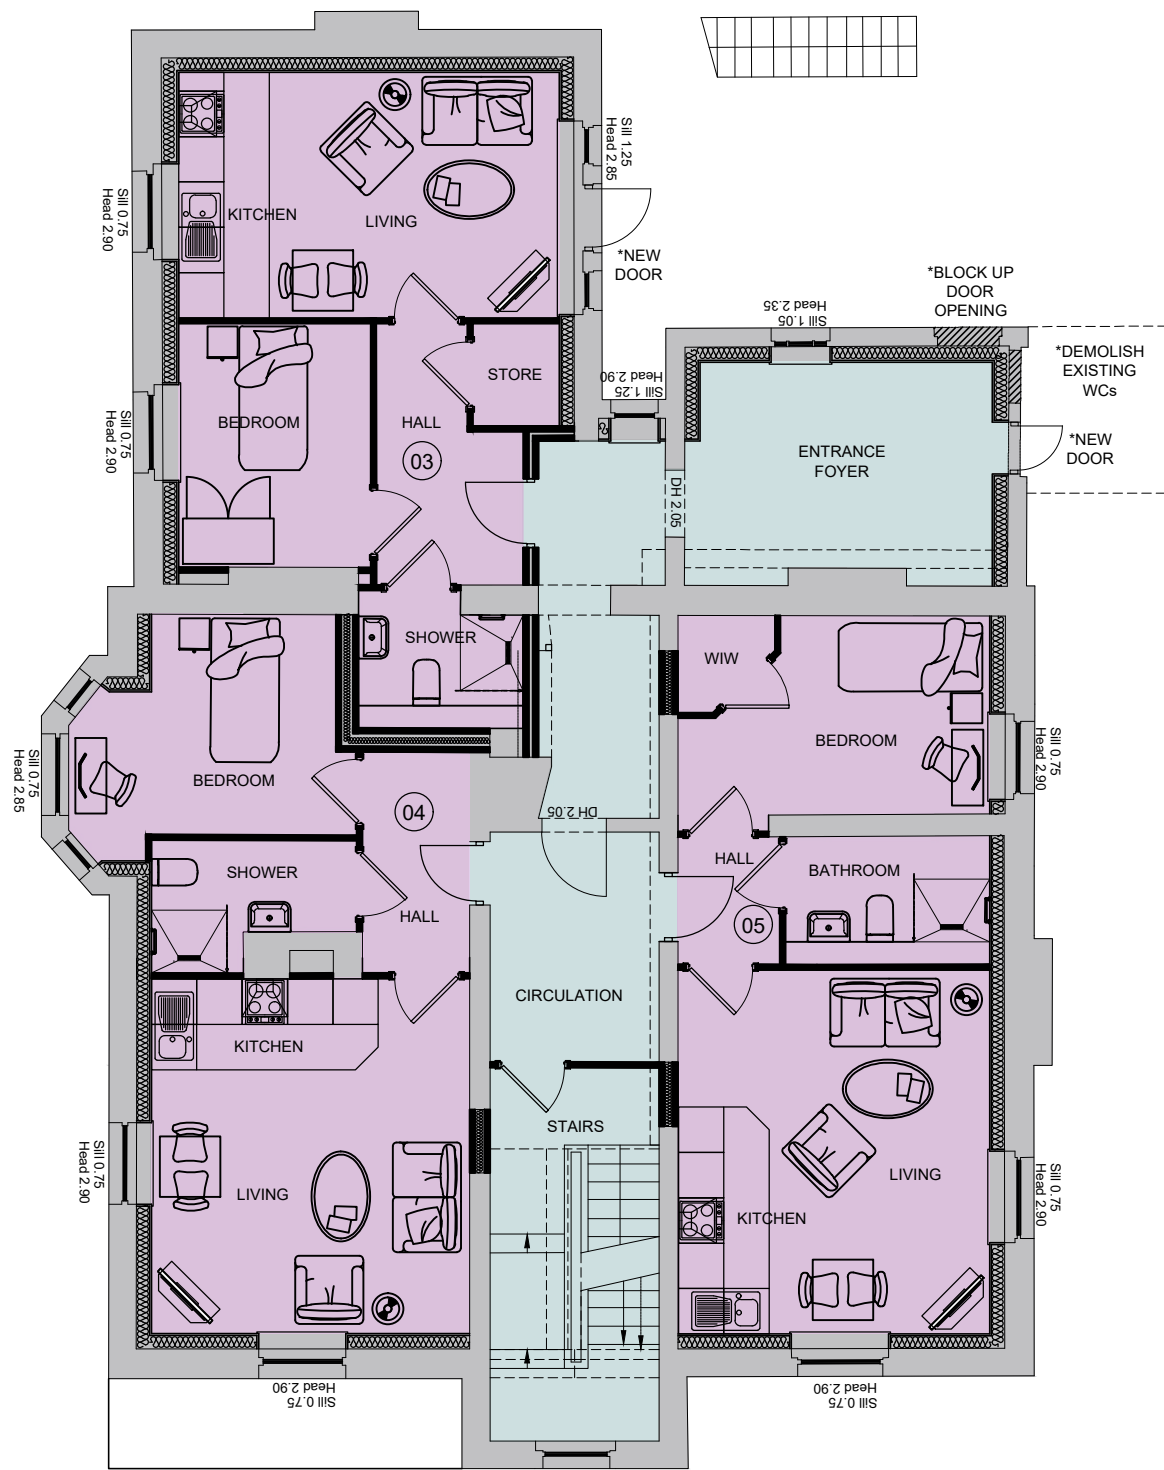


Ground Floor Plan (1:100)

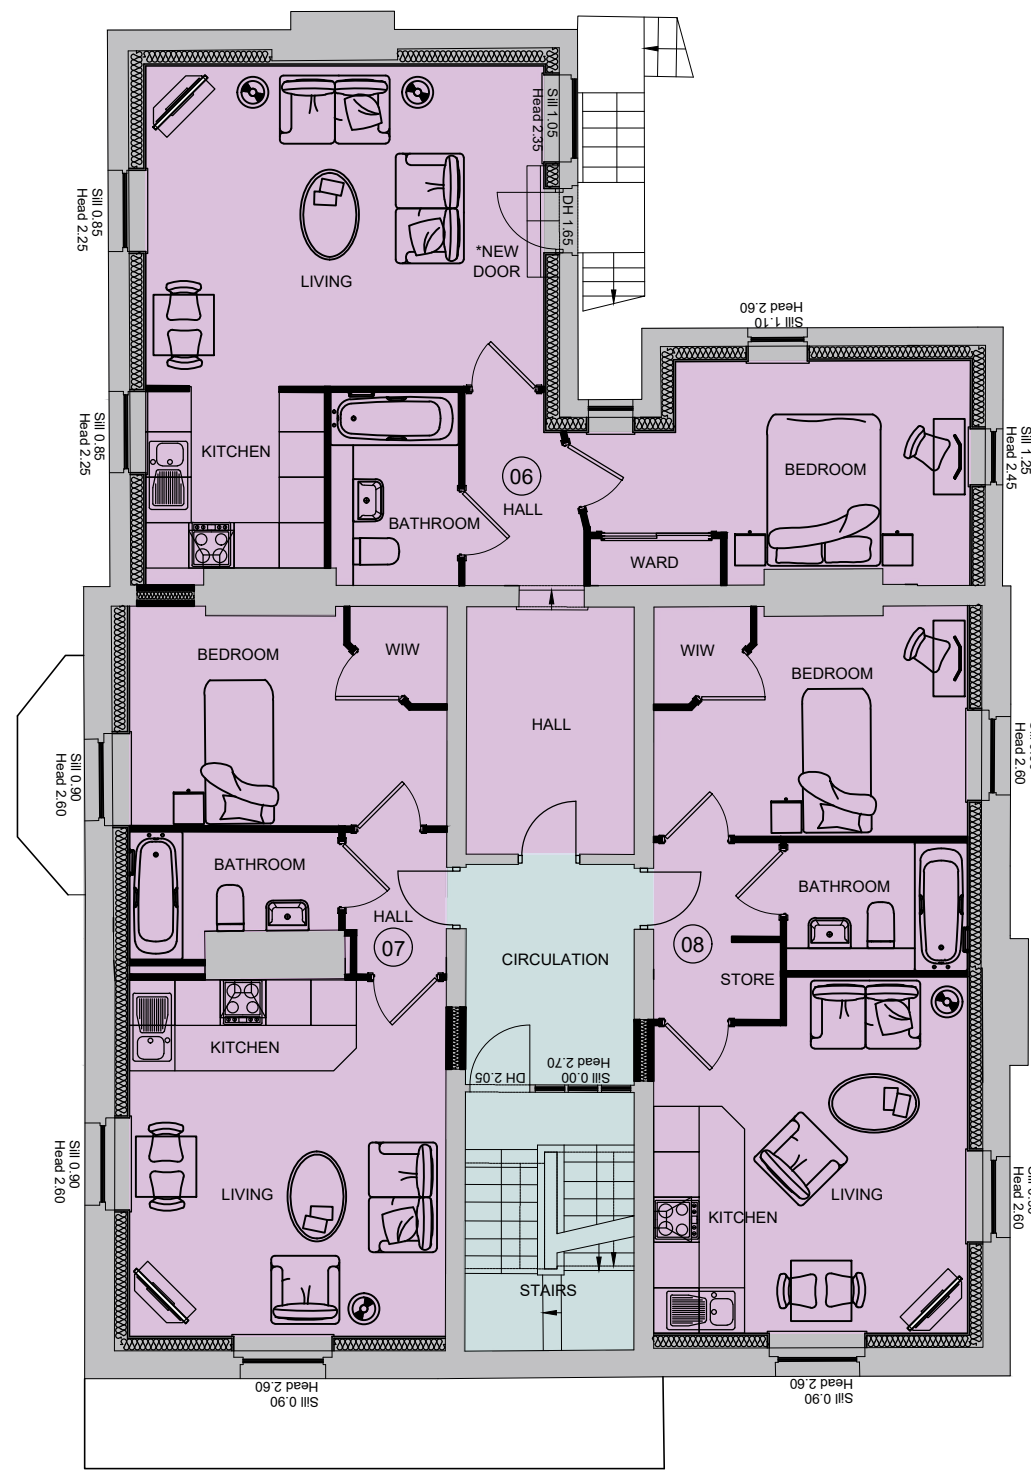

First Floor Plan (1:100)

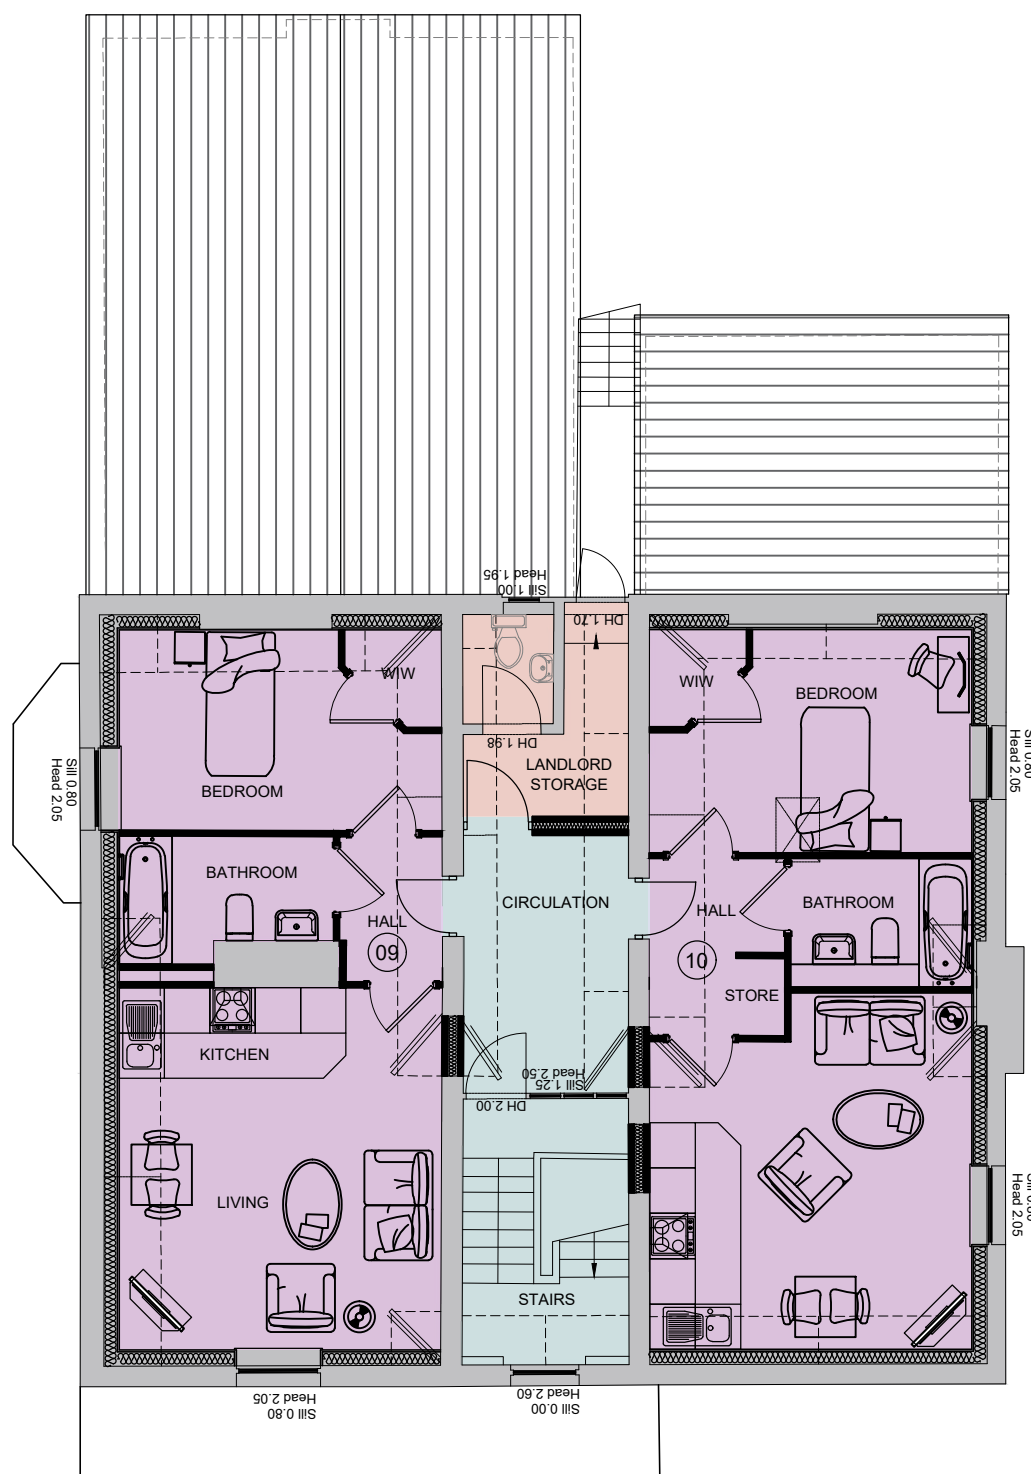

Second Floor Plan (1:100)

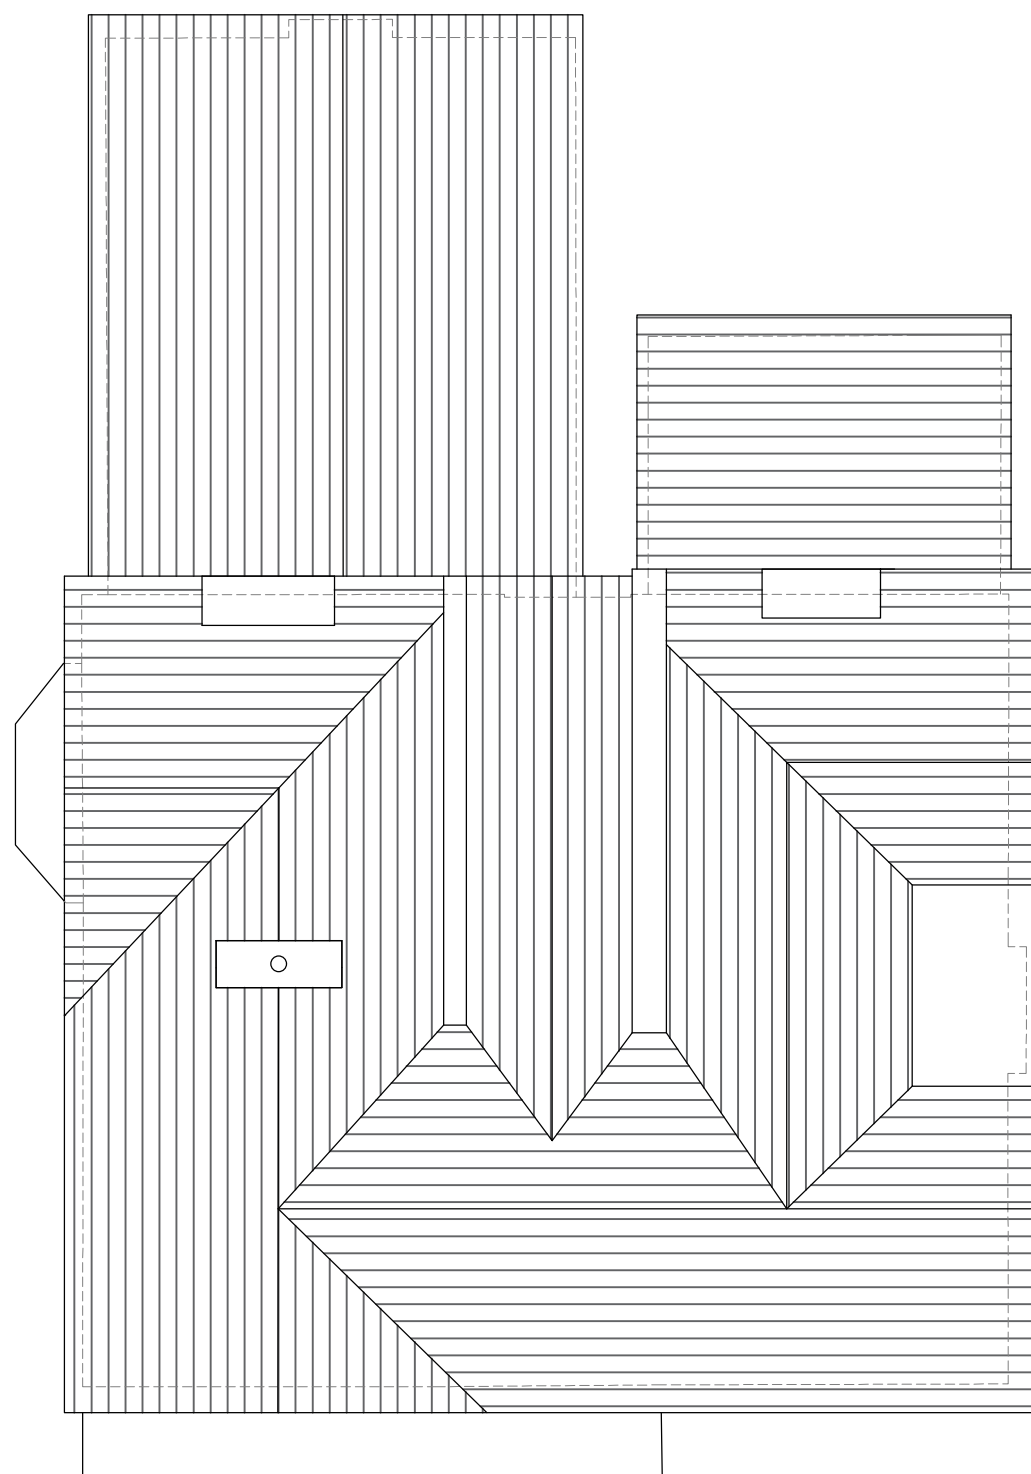


Roof Plan (1:100)

REVISIONS		
Rev.	Date	By
A	GIA added to drawing.	Feb. '26 KLS

School House
Schedule of Areas

- Flat 1 - 38.2 m2
- Flat 2 - 41.5 m2
- Flat 3 - 37.0 m2
- Flat 4 - 38.1 m2
- Flat 5 - 38.3 m2
- Flat 6 - 58.0m2
- Flat 7 - 39.0 m2
- Flat 8 - 39.7 m2
- Flat 9 - 39.6 m2
- Flat 10 - 40.6m2

GIA - 617 m2
Net Saleable - 410m2

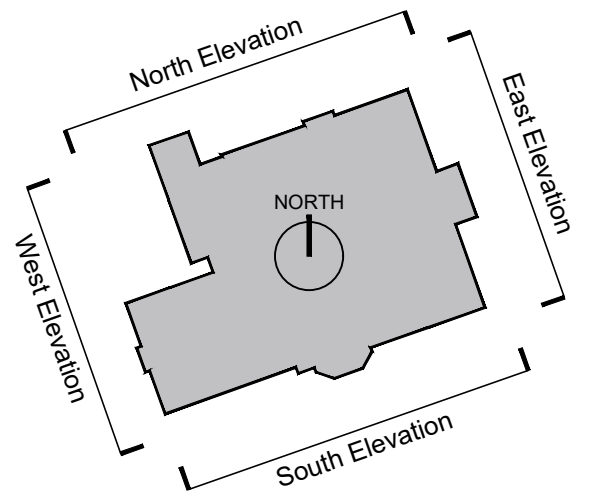

Client

Churchill
Living

Your lifestyle • Your choice

PROPOSED RETIREMENT APARTMENTS
FORMER HEMDEAN HOUSE SCHOOL
HEMDEAN ROAD, CAVERSHAM
RG4 7SD

PROPOSED PLANS - SCHOOL HOUSE

PLANNING APPLICATION

Scale 1:50 @ A1 Date JAN. 2026
Drawn KLS Checked RJ
Drawing No. Rev.

10137CS PA16 A

planningissues
TOWN PLANNING AND ARCHITECTURE

Churchill House • Parkside • Ringwood • Hampshire • BH24 3SG
Tel: (01425) 442375 Email: design@planningissues.co.uk