



REVISIONS		
Rev.	Date	By
A	GEA & GIA added to drawing	Feb. '26 KLS

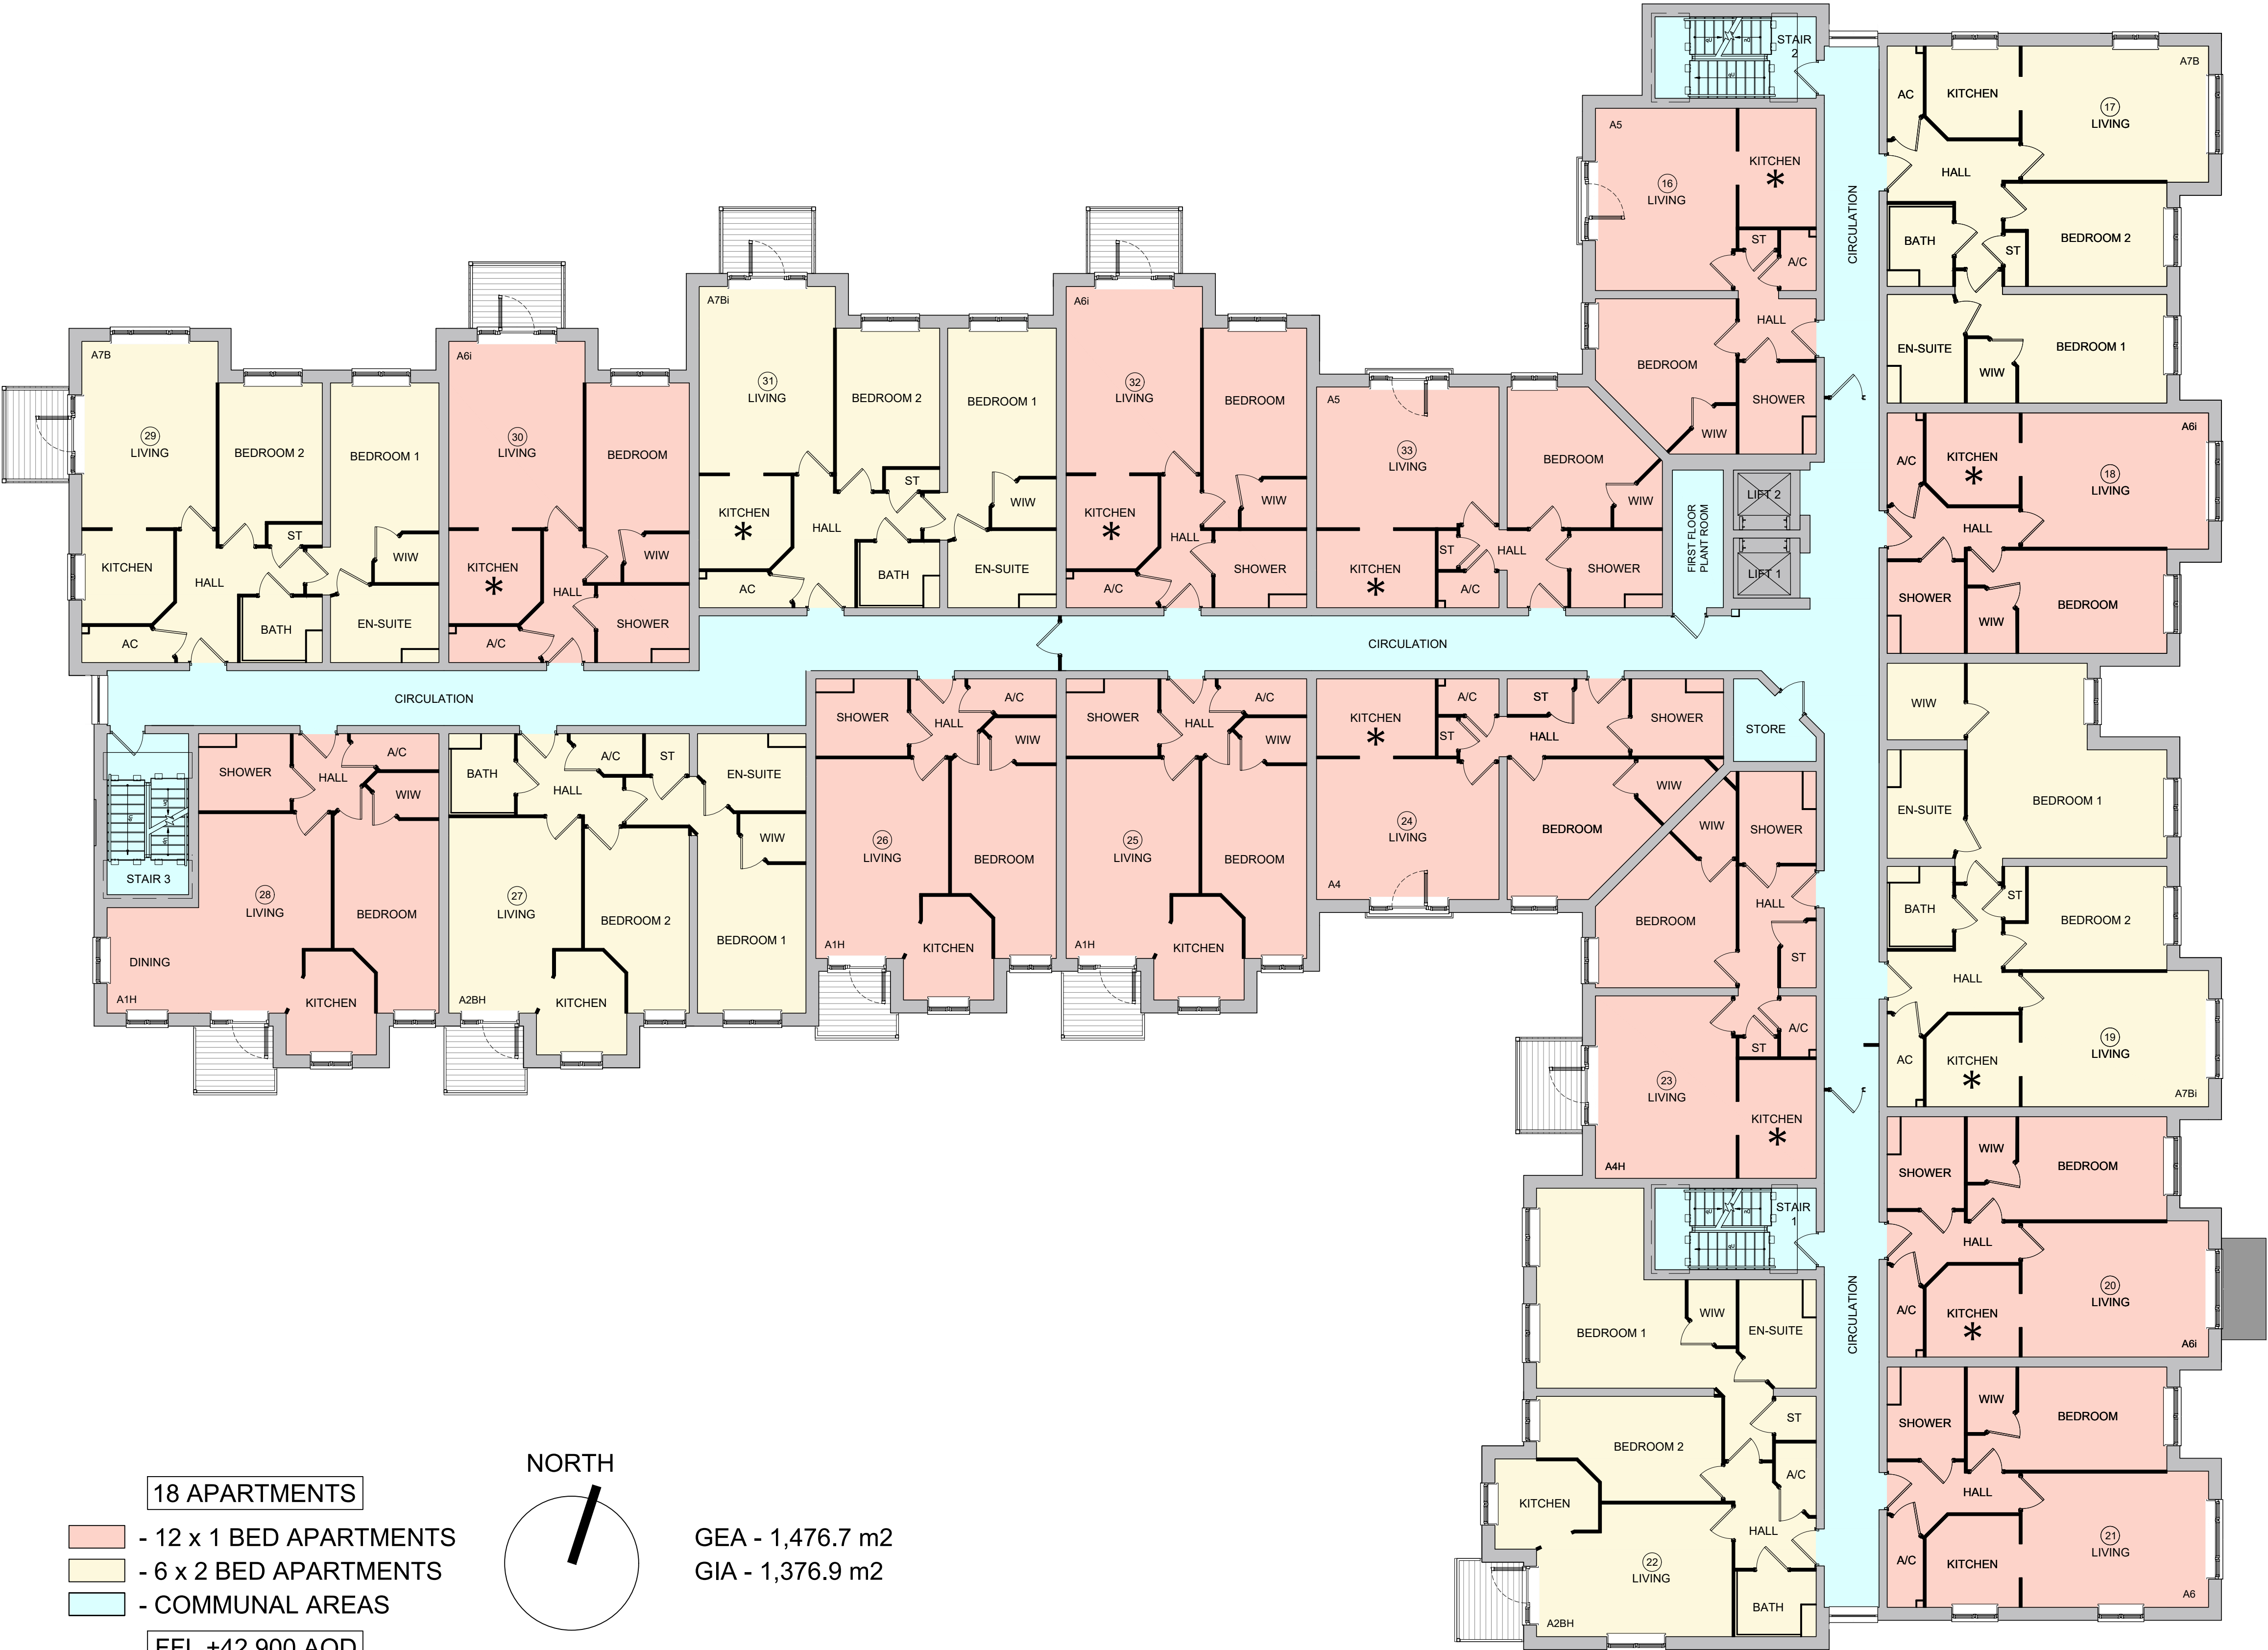

- 18 APARTMENTS**
- 12 x 1 BED APARTMENTS
 - 6 x 2 BED APARTMENTS
 - COMMUNAL AREAS
- FFL +42.900 AOD

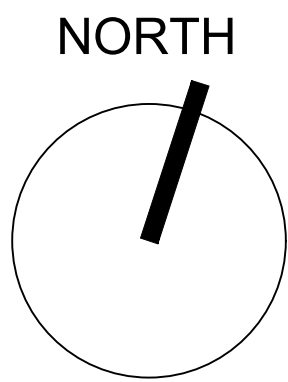

GEA - 1,476.7 m2
GIA - 1,376.9 m2



Former Hemdean House School, Hemdean Road - Proposed Retirement Housing - First Floor Plan

Client

Churchill Living
Your lifestyle • Your choice

PROPOSED RETIREMENT APARTMENTS
FORMER HEMDEAN HOUSE SCHOOL
HEMDEAN ROAD, CAVERSHAM
RG4 7SD

PROPOSED FIRST FLOOR PLAN

PLANNING APPLICATION

Scale	1:100 @ A1	Date	JAN. 2026
Drawn	KLS	Checked	RJ
Drawing No.	10137CS PA03	Rev.	A

planningissues
TOWN PLANNING AND ARCHITECTURE

Churchill House • Parkside • Ringwood • Hampshire • BH24 3SG
Tel: (01425) 442375 E-mail: design@planningissues.co.uk