

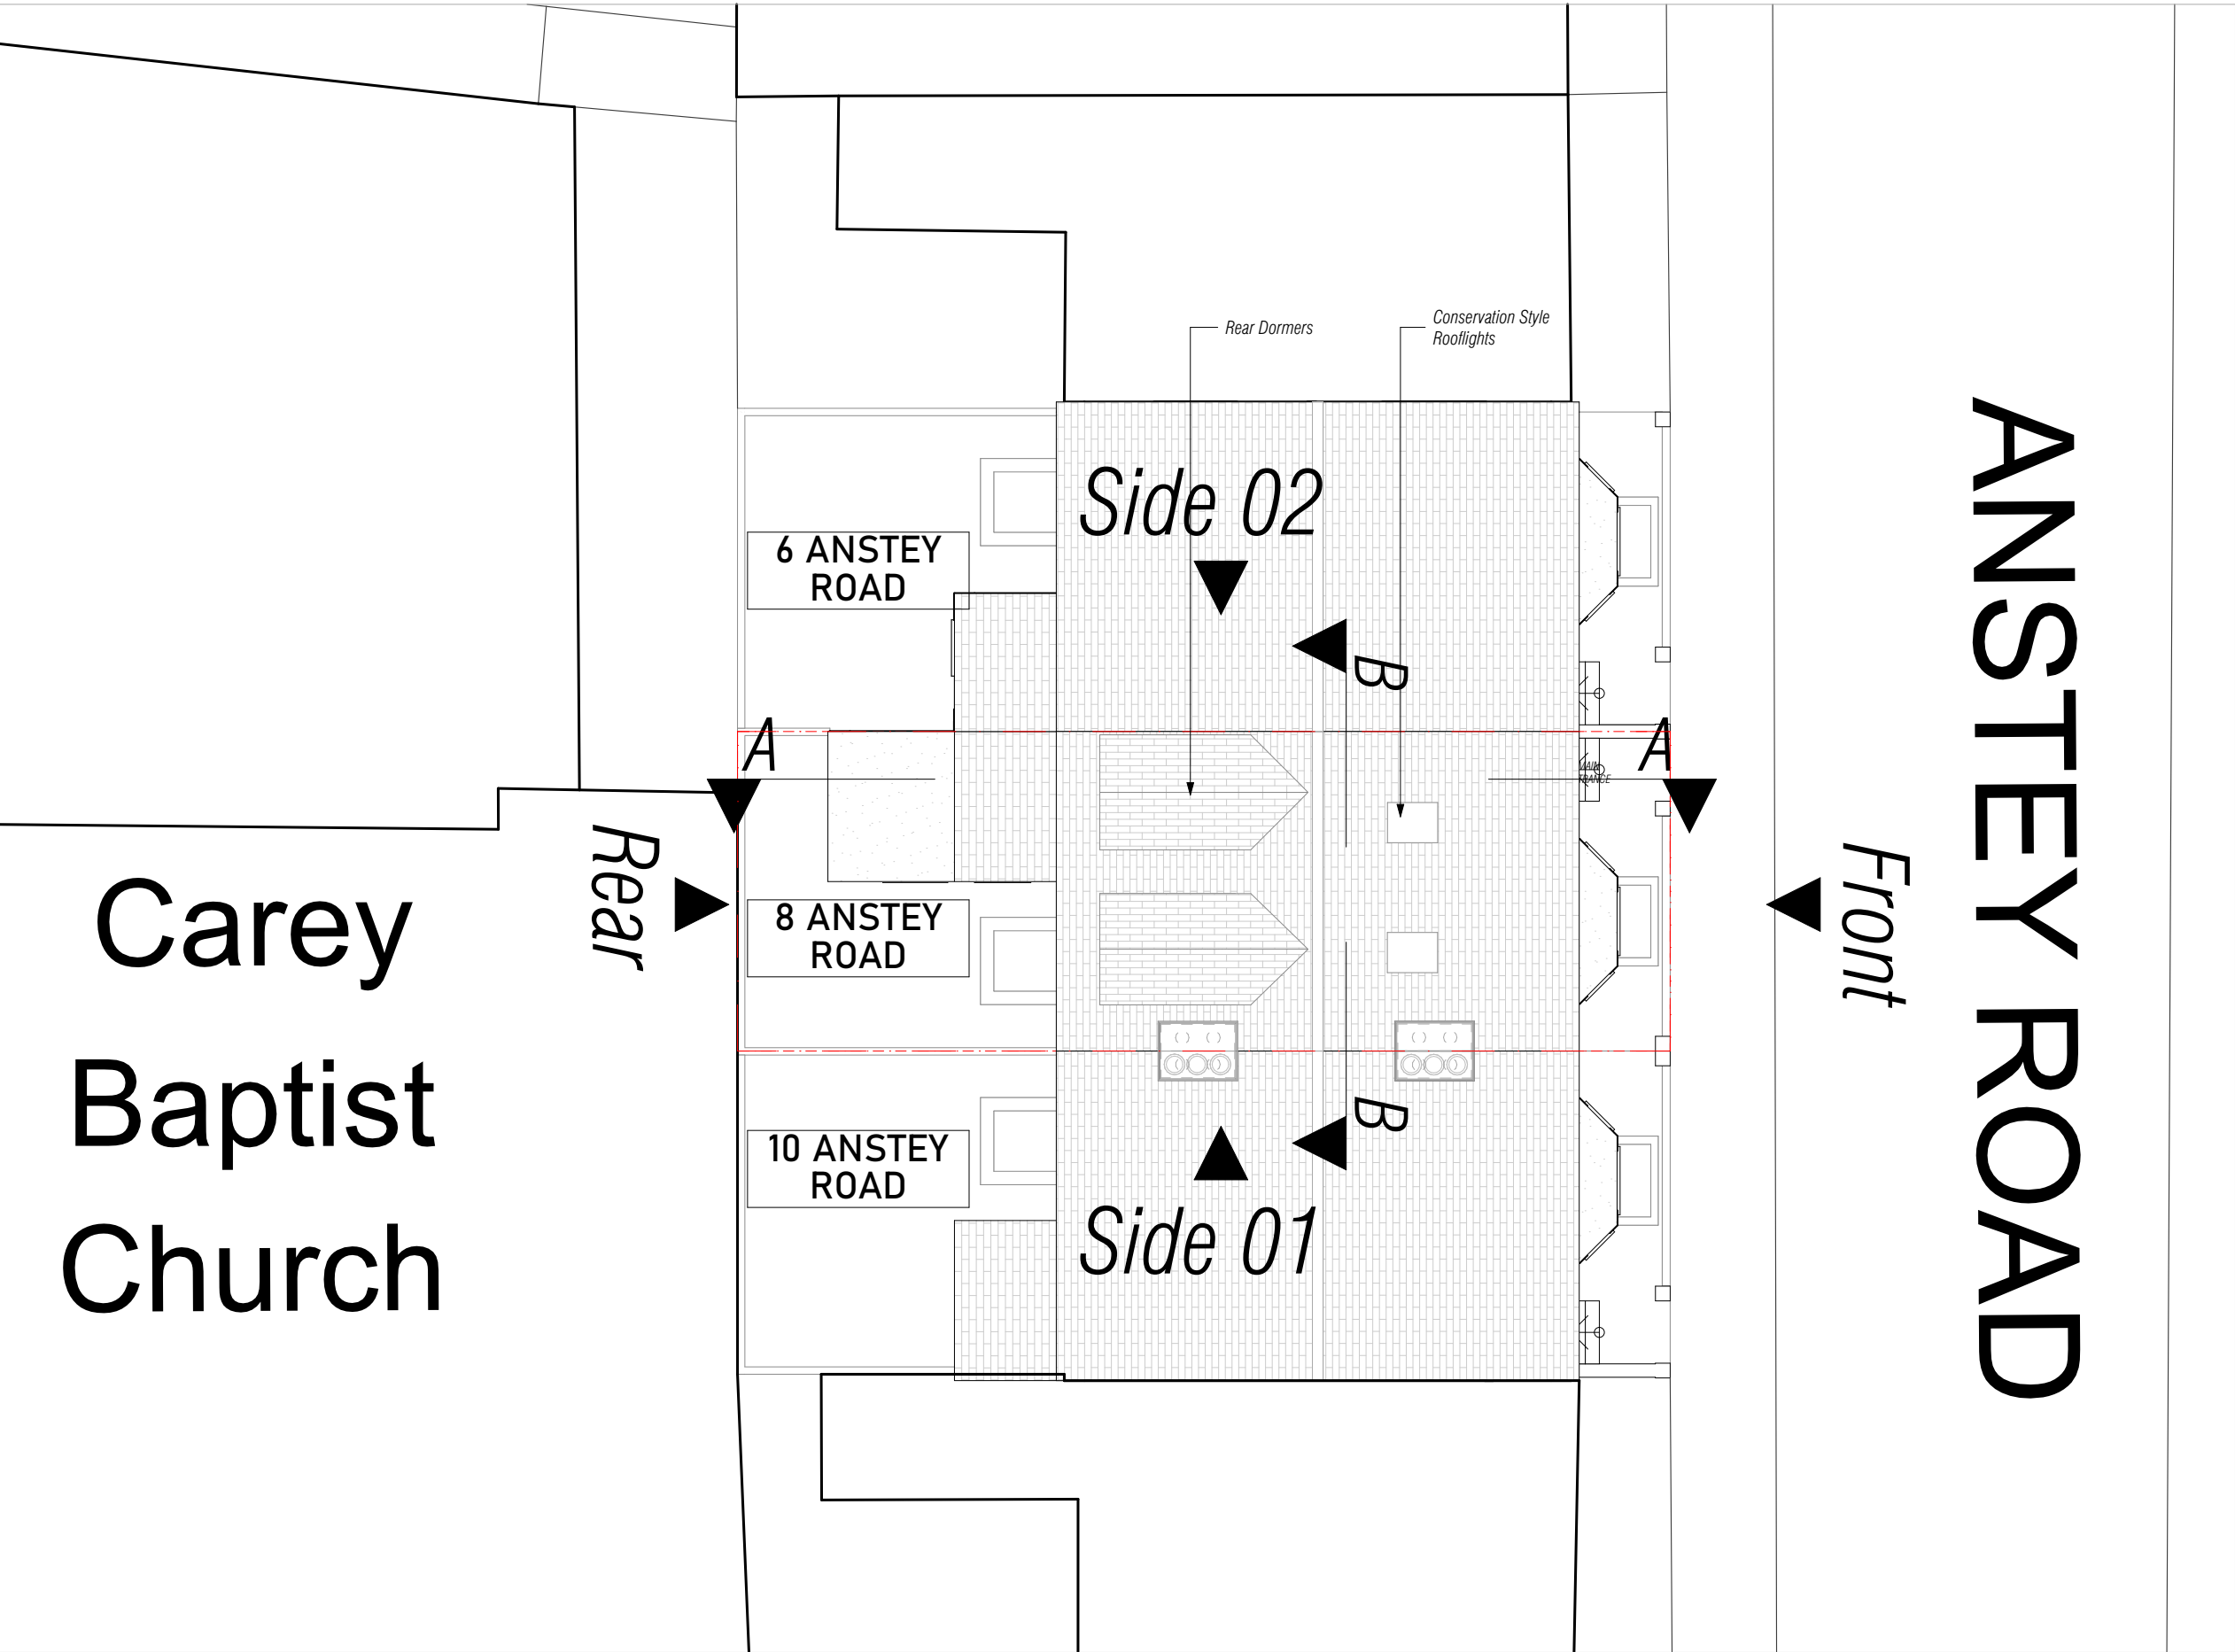


 

Notes
The drawings are prepared solely for design and planning submission purposes. It is not intended or suitable for either Building Regulations or Construction purposes and should not be used for such. To be read in conjunction with all other relevant documentation and drawings. Express Planning to be immediately notified of discrepancies. All dimensions to be cross-checked on-site prior to manufacture and construction. Express Planning accepts no liability for any expense, loss or damage arising from any variation made to this drawing or in the execution of the work. Copyright belongs to Express Planning Ltd.



Carey
Baptist
Church

 


Proposed Site Plan
Scale: 1:100

	Status S0	Scale @ A3 1:100	Purpose of Issue Planning	Originator Express Planning	Project Address 8 Anstey Road, Reading RG1 7JR	Project Description Erection of two rear dormer windows and installation of rooflights to the front roof slope	Layout Title Proposed Site	Drawing Number			
		Project No: 243-RG1	Date 24 March 2026	Checked by MA			Proposed Site Plan	project	originator	zone	level
								type	role	number	rev



243-RG1 - GA - ZZ - XX - DR -N/A - 200100 Rev-B

 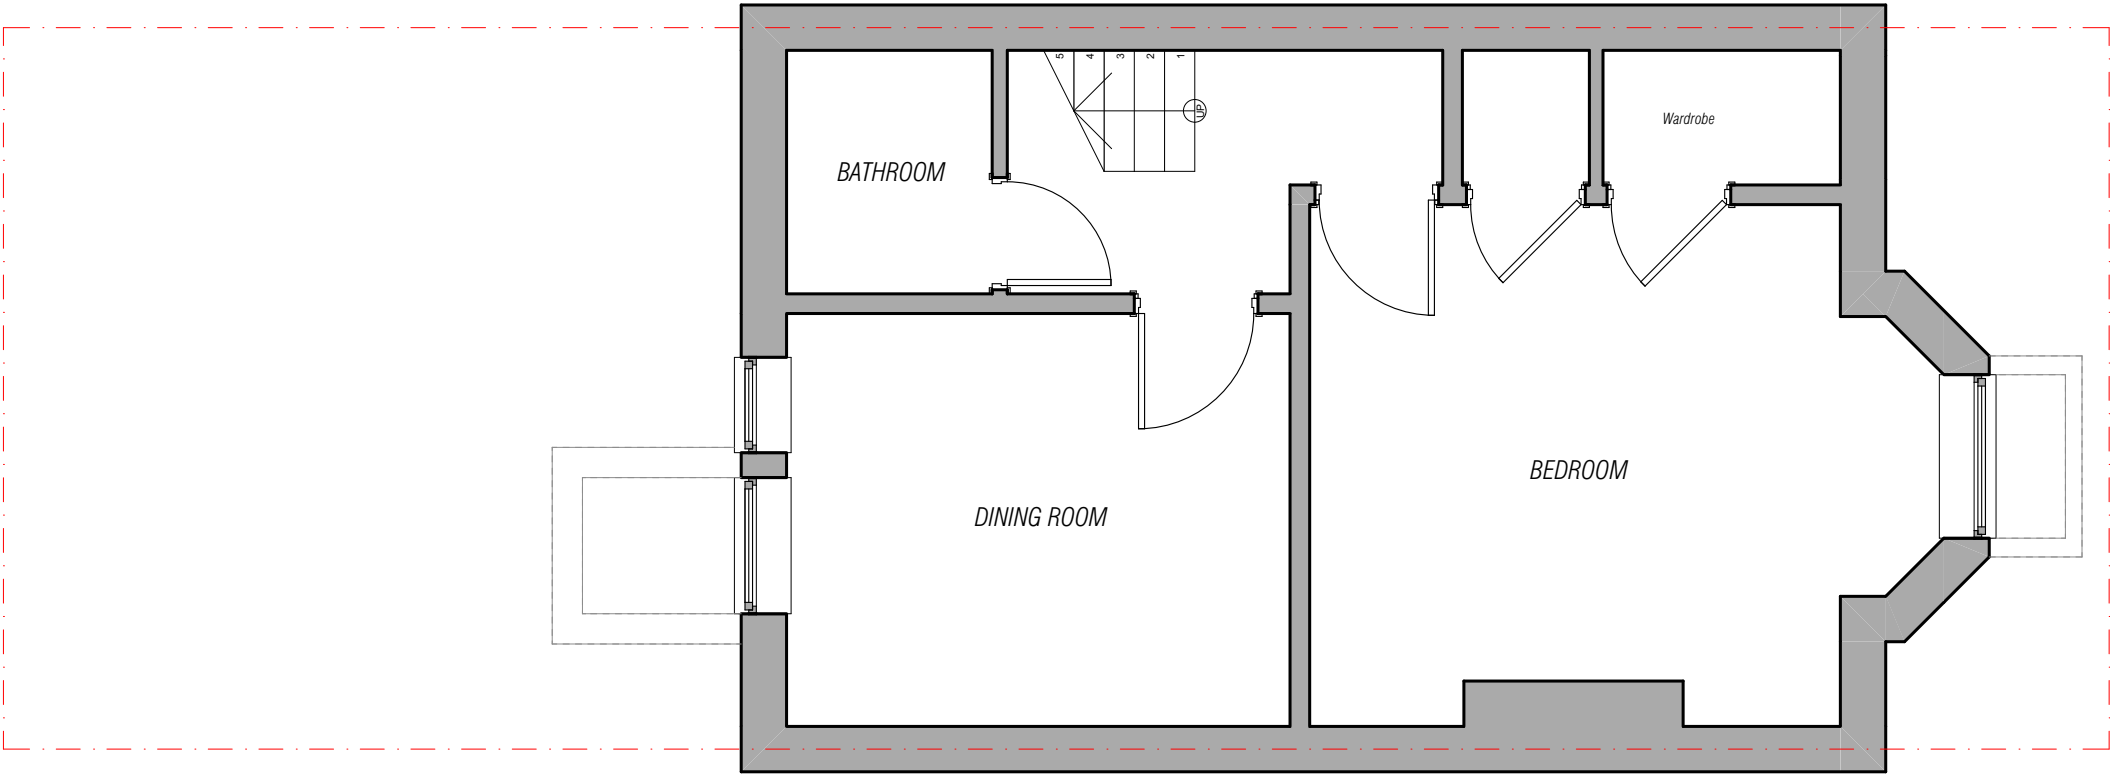


Proposed Basement Plan (NO CHANGE)
Scale: 1:50

 




	Status	Scale @ A3	Purpose of Issue	Originator	Project Address	Project Description	Layout Title	Drawing Number							
	S0	1:50	Planning	Express Planning	8 Anstey Road, Reading RG1 7JR	Erection of two rear dormer windows and installation of rooflights to the front roof slope	Proposed Plans	project	originator	zone	level	type	role	number	rev
	Project No: 243-RG1	Date 24 March 2026	Checked by MA				-1. BA-Proposed Basement Plan	243-RG1	- GA	- ZZ	- 00	- DR	-N/A-	200201	Rev-B

 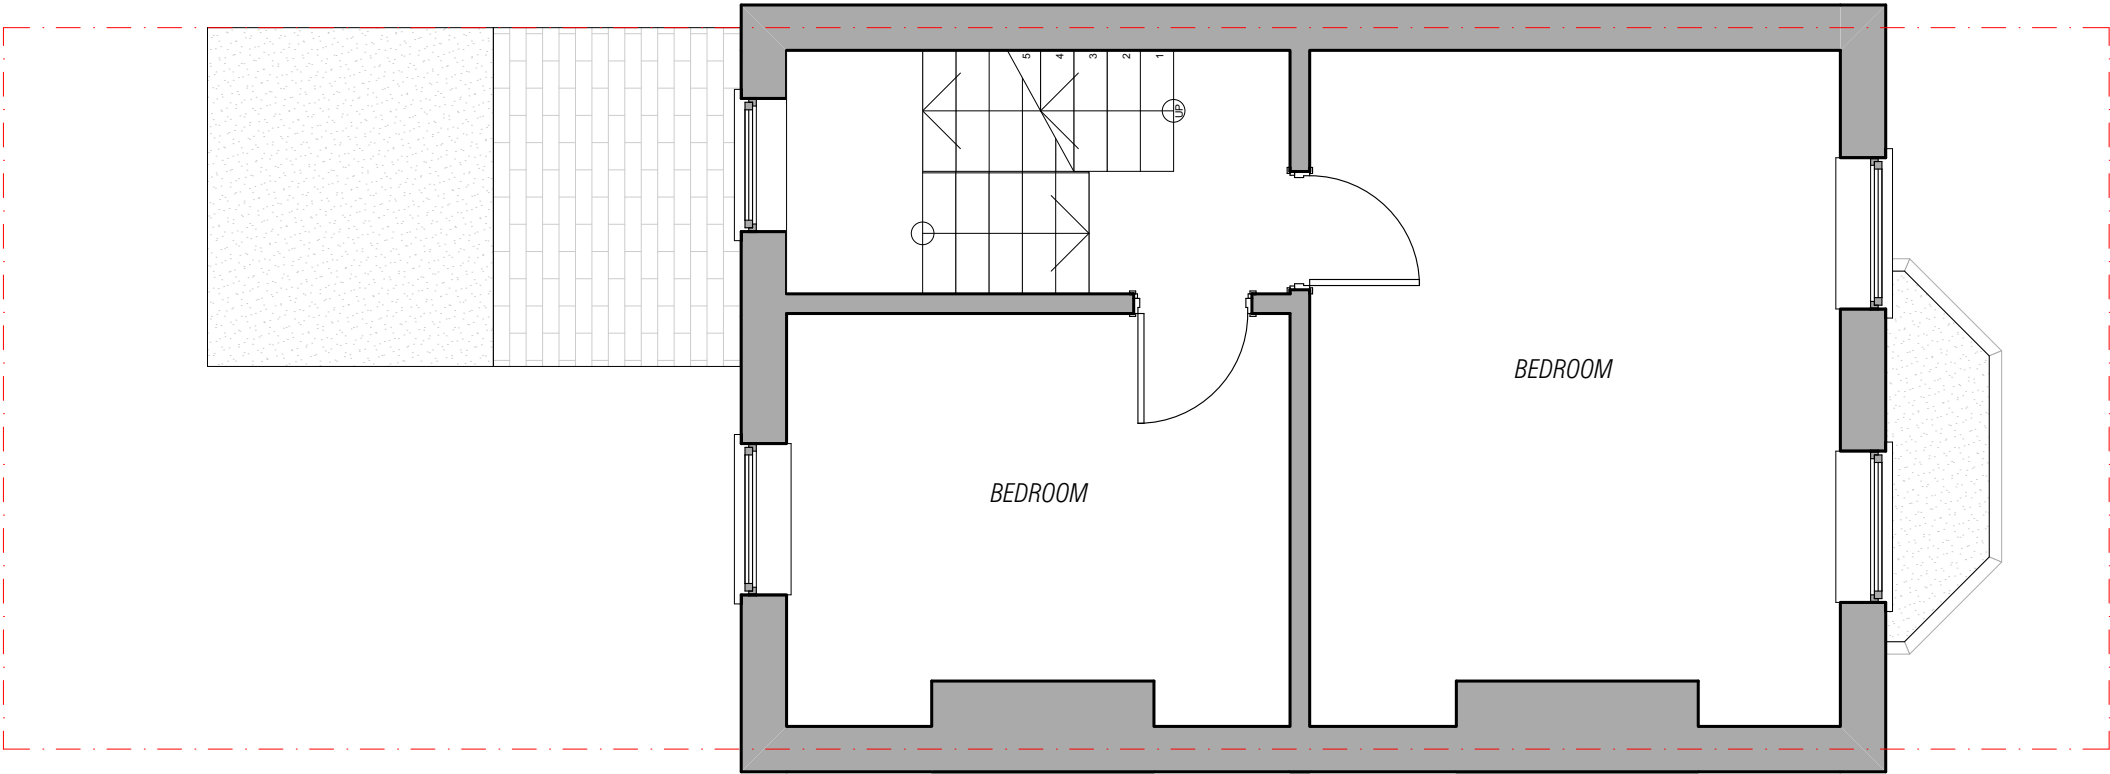

Proposed First Floor Plan
Scale: 1:50

 


	Status	Scale @ A3	Purpose of Issue	Originator	Project Address	Project Description	Layout Title	Drawing Number							
	S0	1:50	Planning	Express Planning	8 Anstey Road, Reading RG1 7JR	Erection of two rear dormer windows and installation of rooflights to the front roof slope	Proposed Plans	project	originator	zone	level	type	role	number	rev
	Project No: 243-RG1	Date 24 March 2026	Checked by MA				1. 01-Proposed First Floor Plan	243-RG1	- GA	- ZZ	- 00	- DR	-N/A-	200203	Rev-B

  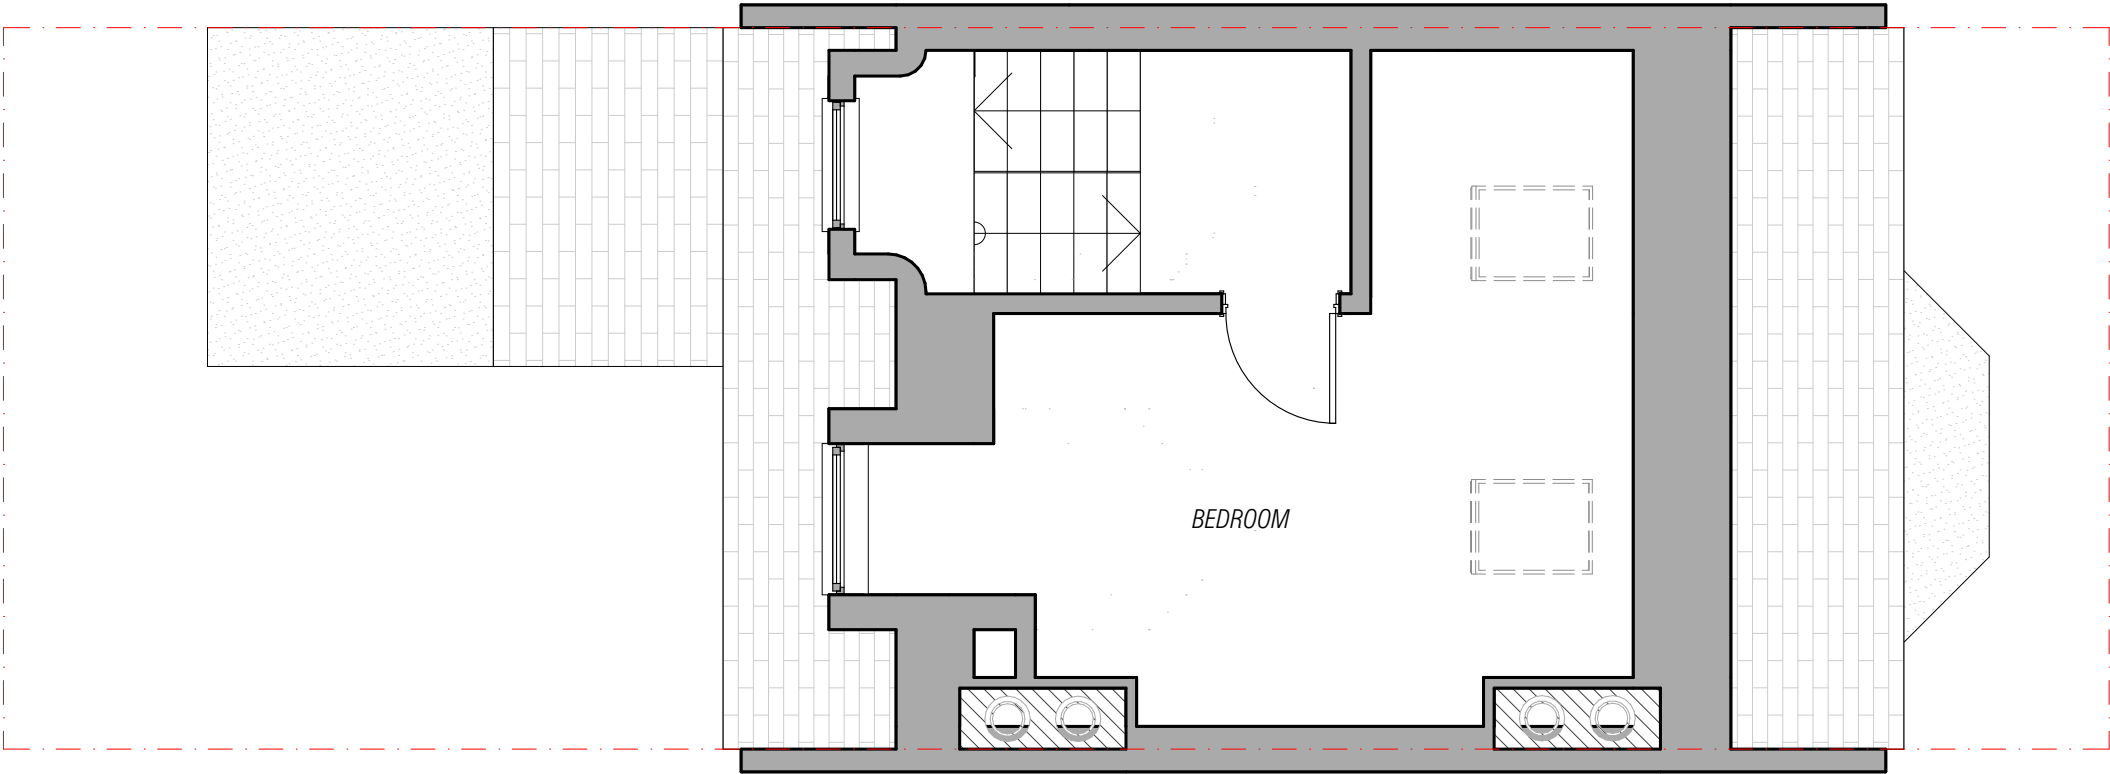


Proposed Second Floor Plan
Scale: 1:50



	Status	Scale @ A3	Purpose of Issue	Originator	Project Address	Project Description	Layout Title	Drawing Number			
	S0	1:50	Planning	Express Planning	8 Anstey Road, Reading RG1 7JR	Erection of two rear dormer windows and installation of rooflights to the front roof slope	Proposed Plans	project	originator	zone	level
		Project No: 243-RG1	Date 24 March 2026	Checked by MA			2. 02-Proposed Second Floor Plan	type	role	number	rev
								DR	-N/A-	200204	Rev-B

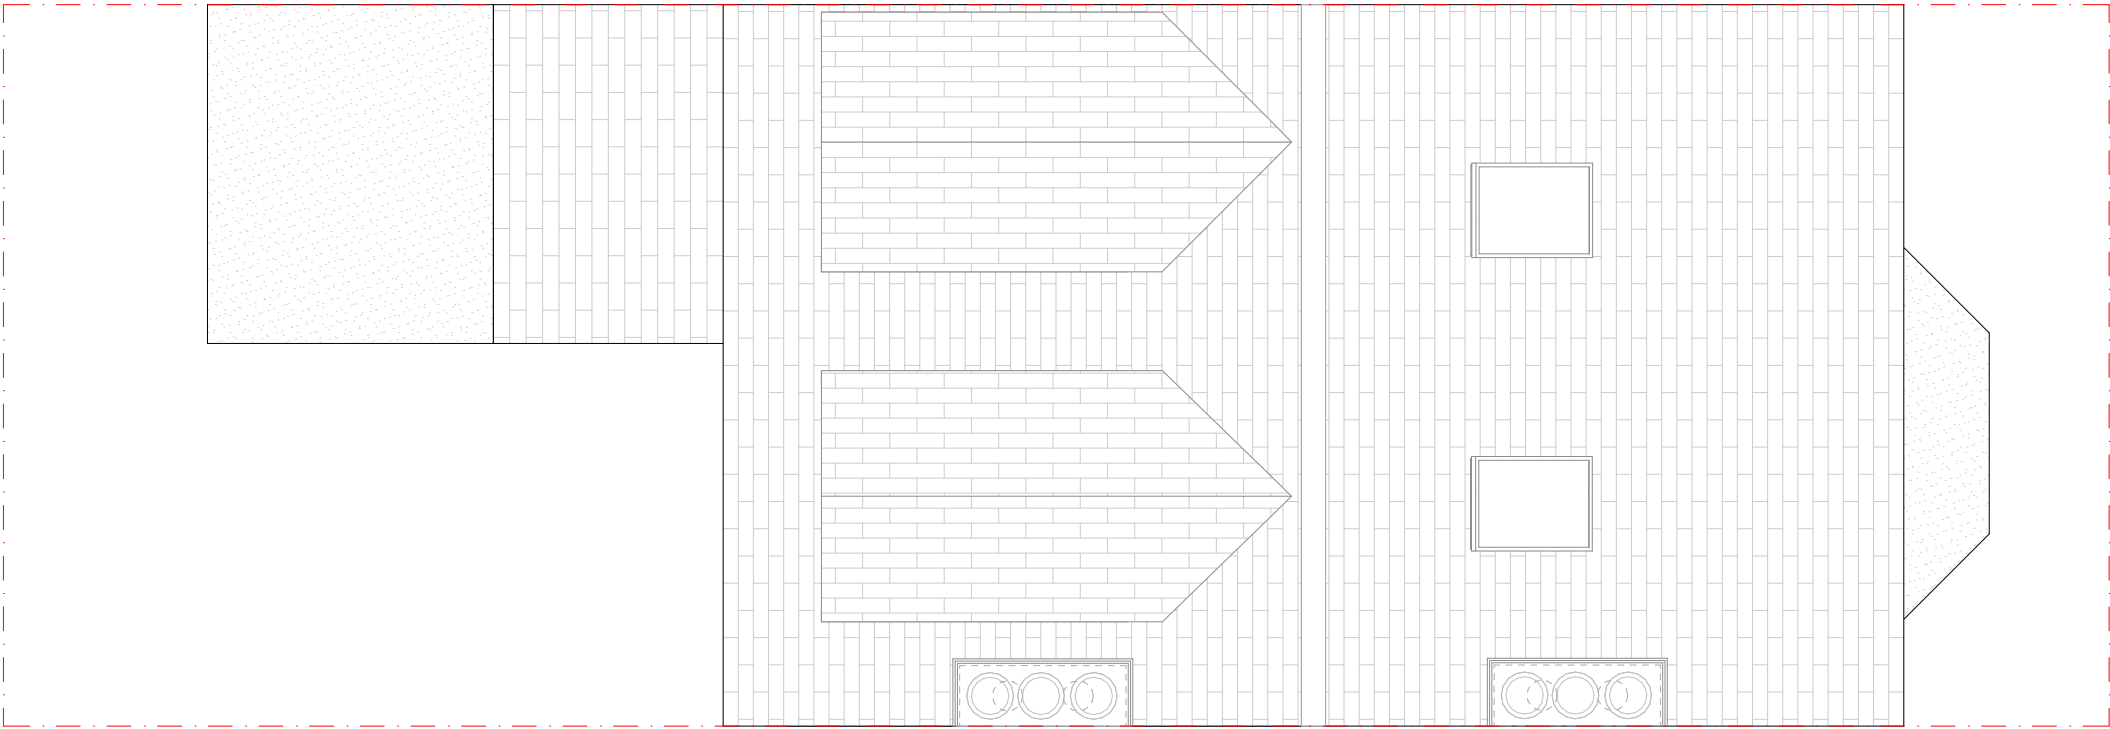


Proposed Roof Plan
Scale: 1:50

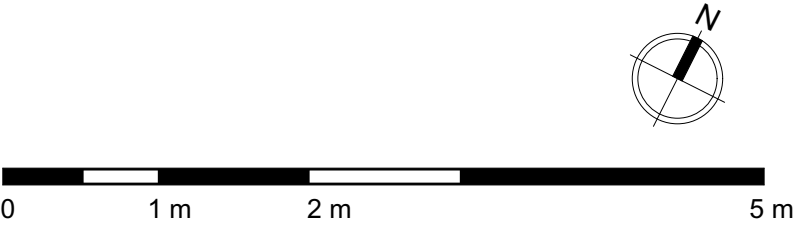


	Status	Scale @ A3	Purpose of Issue	Originator	Project Address	Project Description	Layout Title	Drawing Number			
	S0	1:50	Planning	Express Planning	8 Anstey Road, Reading RG1 7JR	Erection of two rear dormer windows and installation of rooflights to the front roof slope	Proposed Plans	project	originator	zone	level
		Project No: 243-RG1	Date 24 March 2026	Checked by MA			3. RF-Proposed Roof Plan	type	role	number	rev
								DR	-N/A-	200205	Rev-B

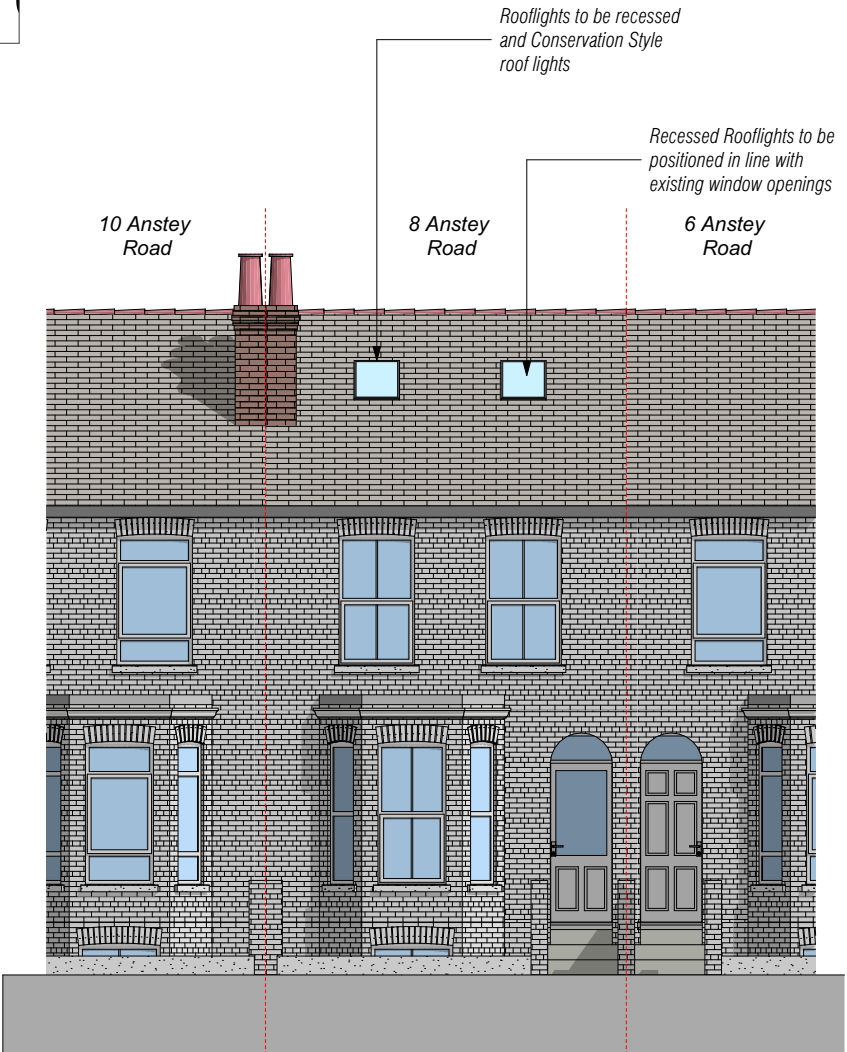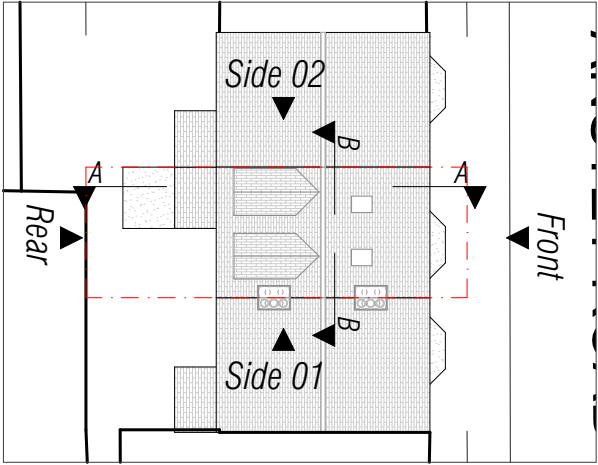


Proposed Front Elevation
Scale: 1:100

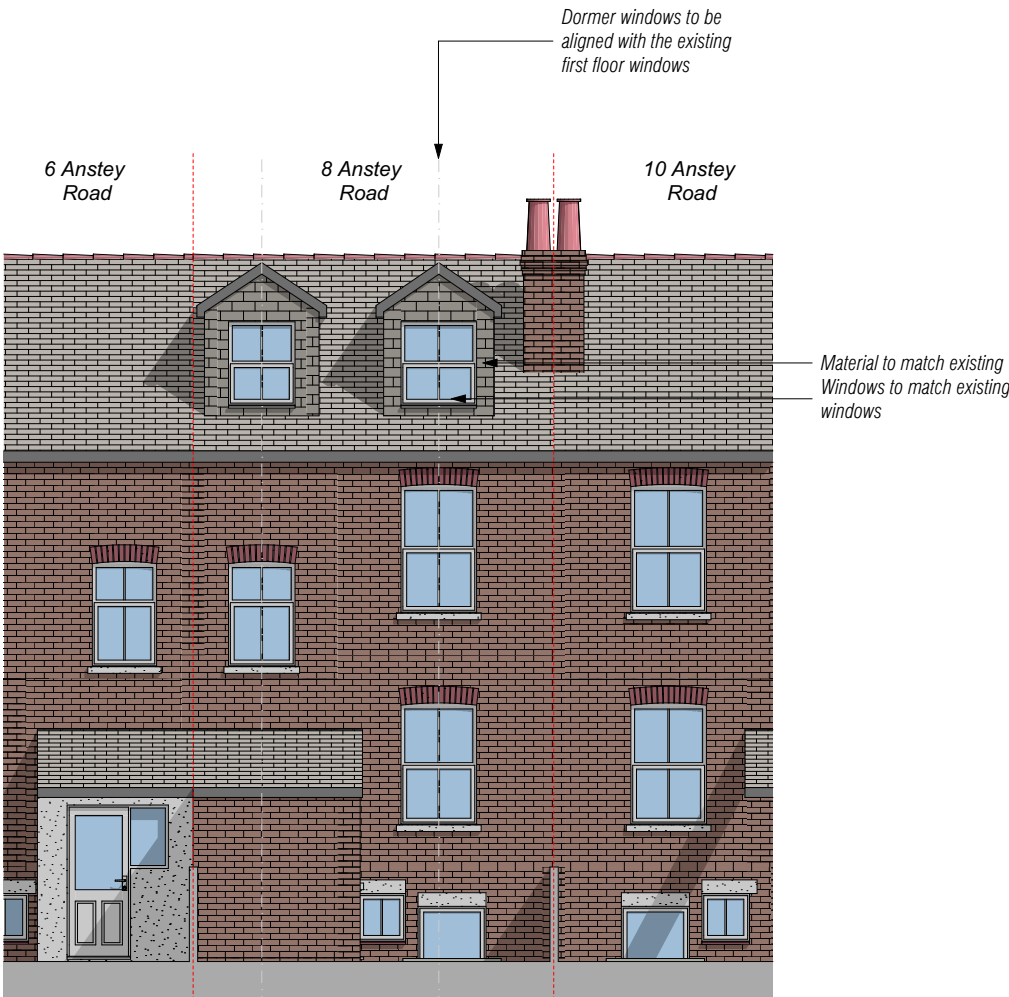

Proposed Rear Elevation
Scale: 1:100

 


	Status	Scale @ A3	Purpose of Issue	Originator	Project Address	Project Description	Layout Title	Drawing Number
	S0	1:100	Planning	Express Planning	8 Anstey Road, Reading RG1 7JR	Erection of two rear dormer windows and installation of rooflights to the front roof slope	Proposed Elevations	project originator zone level type role number rev
		Project No: 243-RG1	Date 24 March 2026	Checked by MA			Proposed Front and Rear Elevations	243-RG1 - GA - ZZ - XX - DR -N/A - 200301
								Rev-B

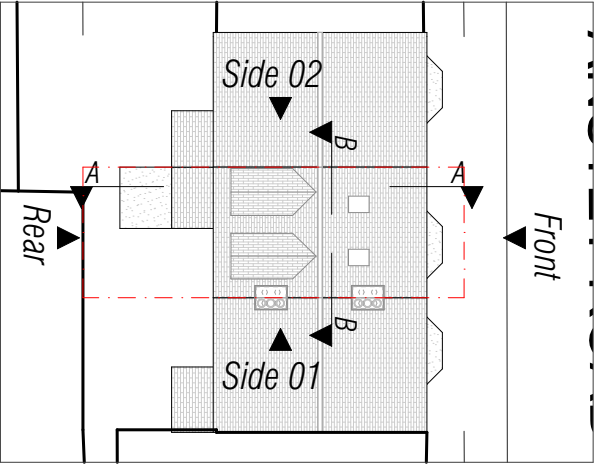


Proposed Side 01 Elevation
Scale: 1:100




Proposed Side 02 Elevation
Scale: 1:100

 

	Status	Scale @ A3	Purpose of Issue	Originator	Project Address	Project Description	Layout Title	Drawing Number				
	S0	1:100	Planning	Express Planning	8 Anstey Road, Reading RG1 7JR	Erection of two rear dormer windows and installation of rooflights to the front roof slope	Proposed Elevations	project	originator	zone	level	type
		Project No: 243-RG1	Date 24 March 2026	Checked by MA			Proposed Side 01 and Side 02 Elevations	role	number	rev		
									243-RG1 - GA - ZZ - XX - DR - N/A -	200302	Rev-B	

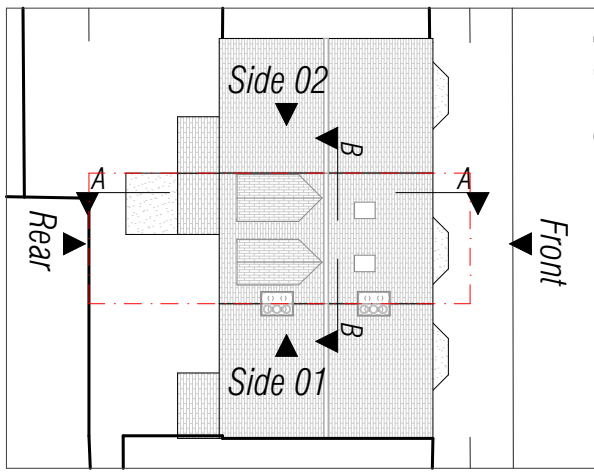

A Proposed Building Section
Scale: 1:100

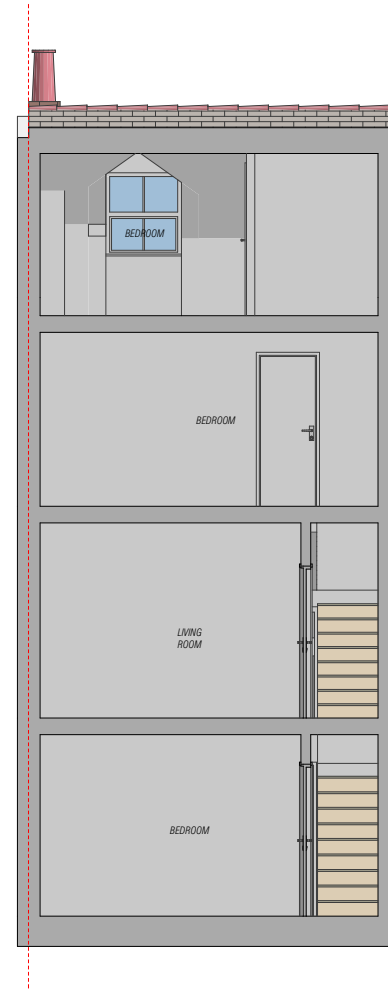

B Proposed Building Section
Scale: 1:100

