




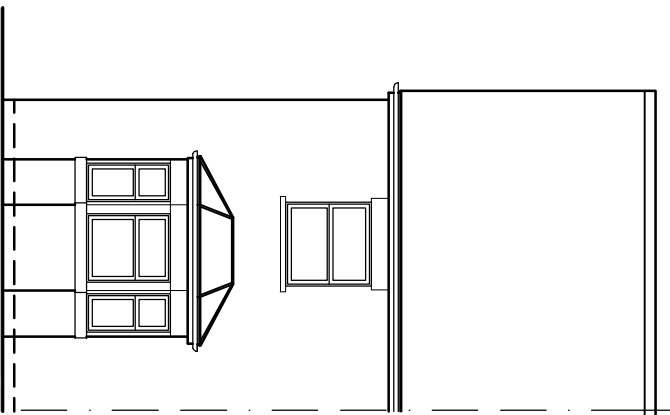


0 1 2 3 Metres
SCALE BAR @ 1-100
Existing Front Elevation

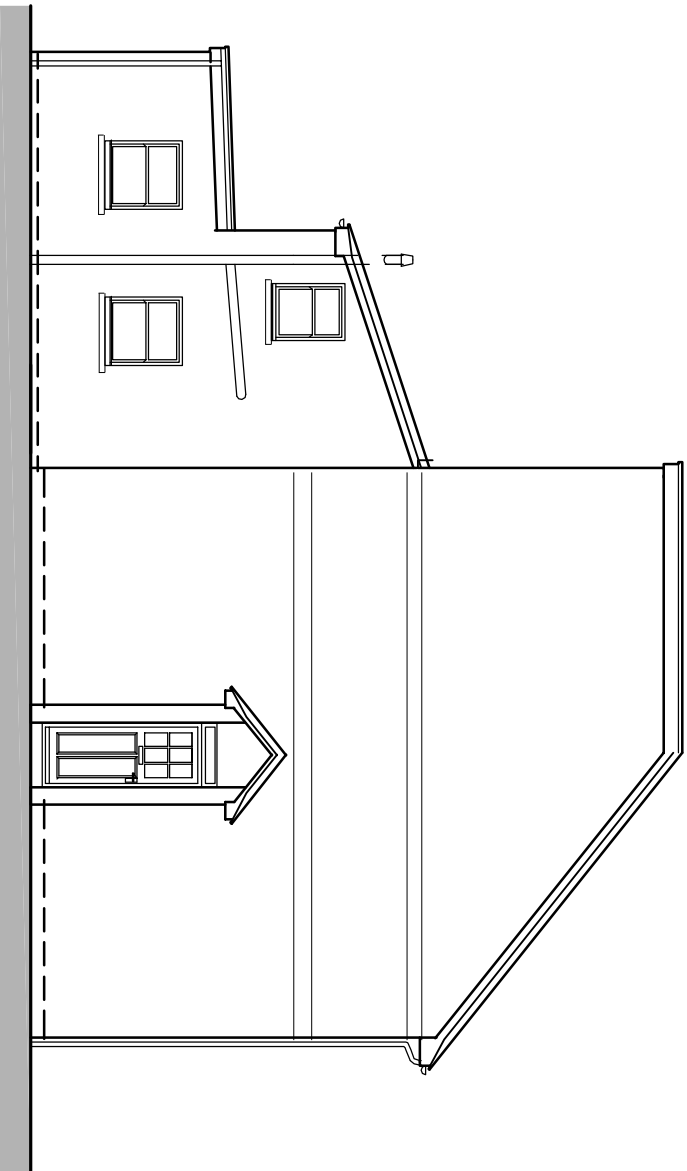


0 1 2 3 Metres
SCALE BAR @ 1-100
Existing Side Elevation

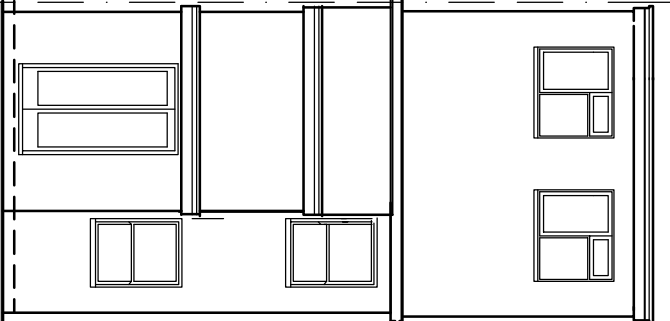


0 1 2 3 Metres
SCALE BAR @ 1-100
Existing Rear Elevation

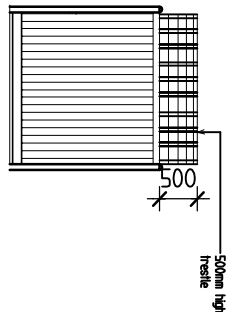


Proposed Fence Side Elevation

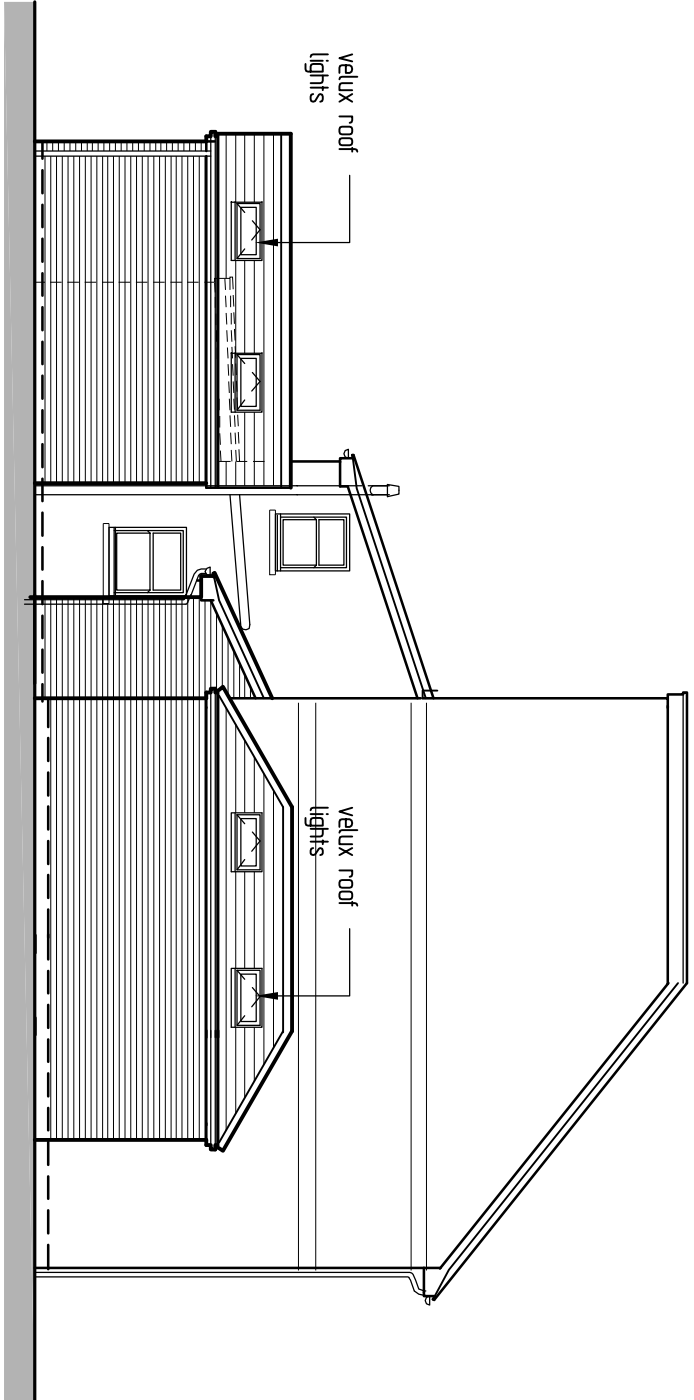


0 1 2 3 Metres
SCALE BAR @ 1-100
Proposed Side Elevation

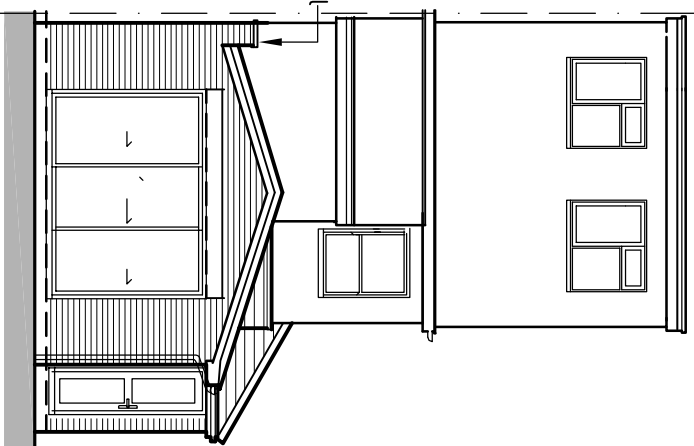


0 1 2 3 Metres
SCALE BAR @ 1-100
Proposed Rear Elevation

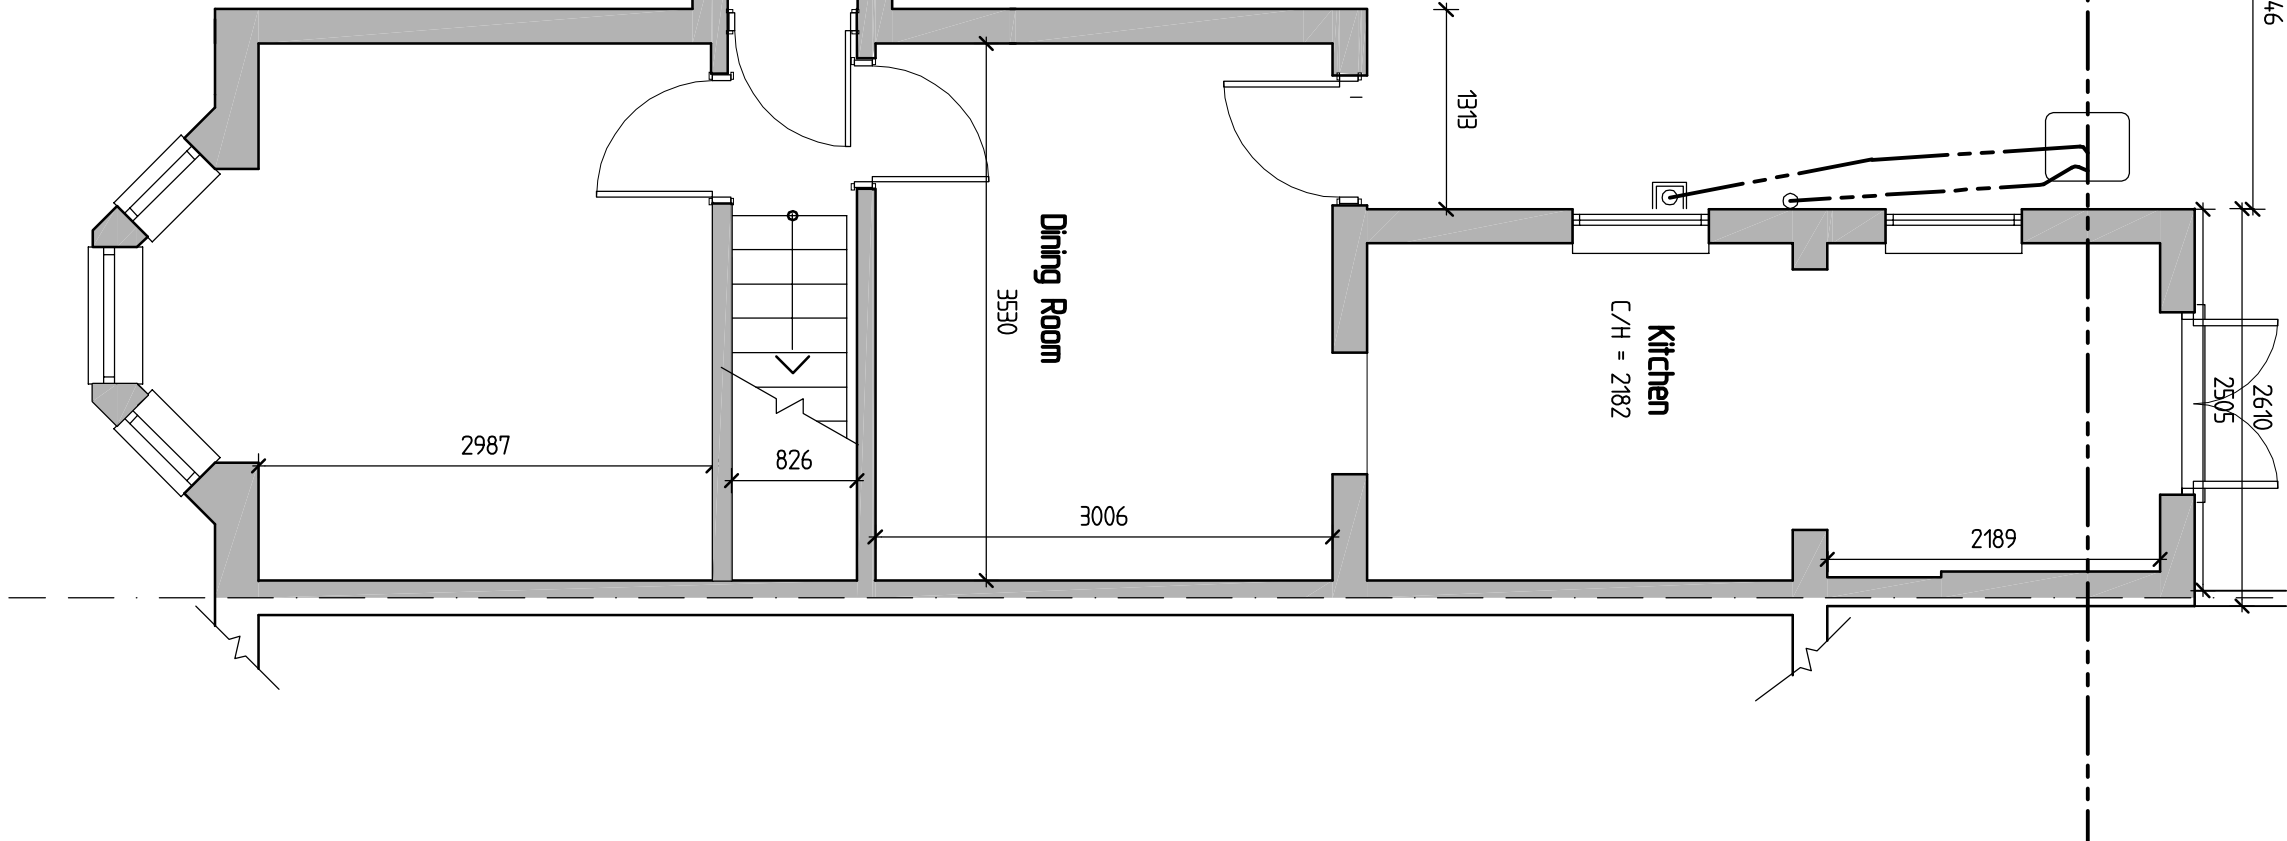


0 1 2 3 Metres
SCALE BAR @ 1-50
Existing Ground Floor Plan

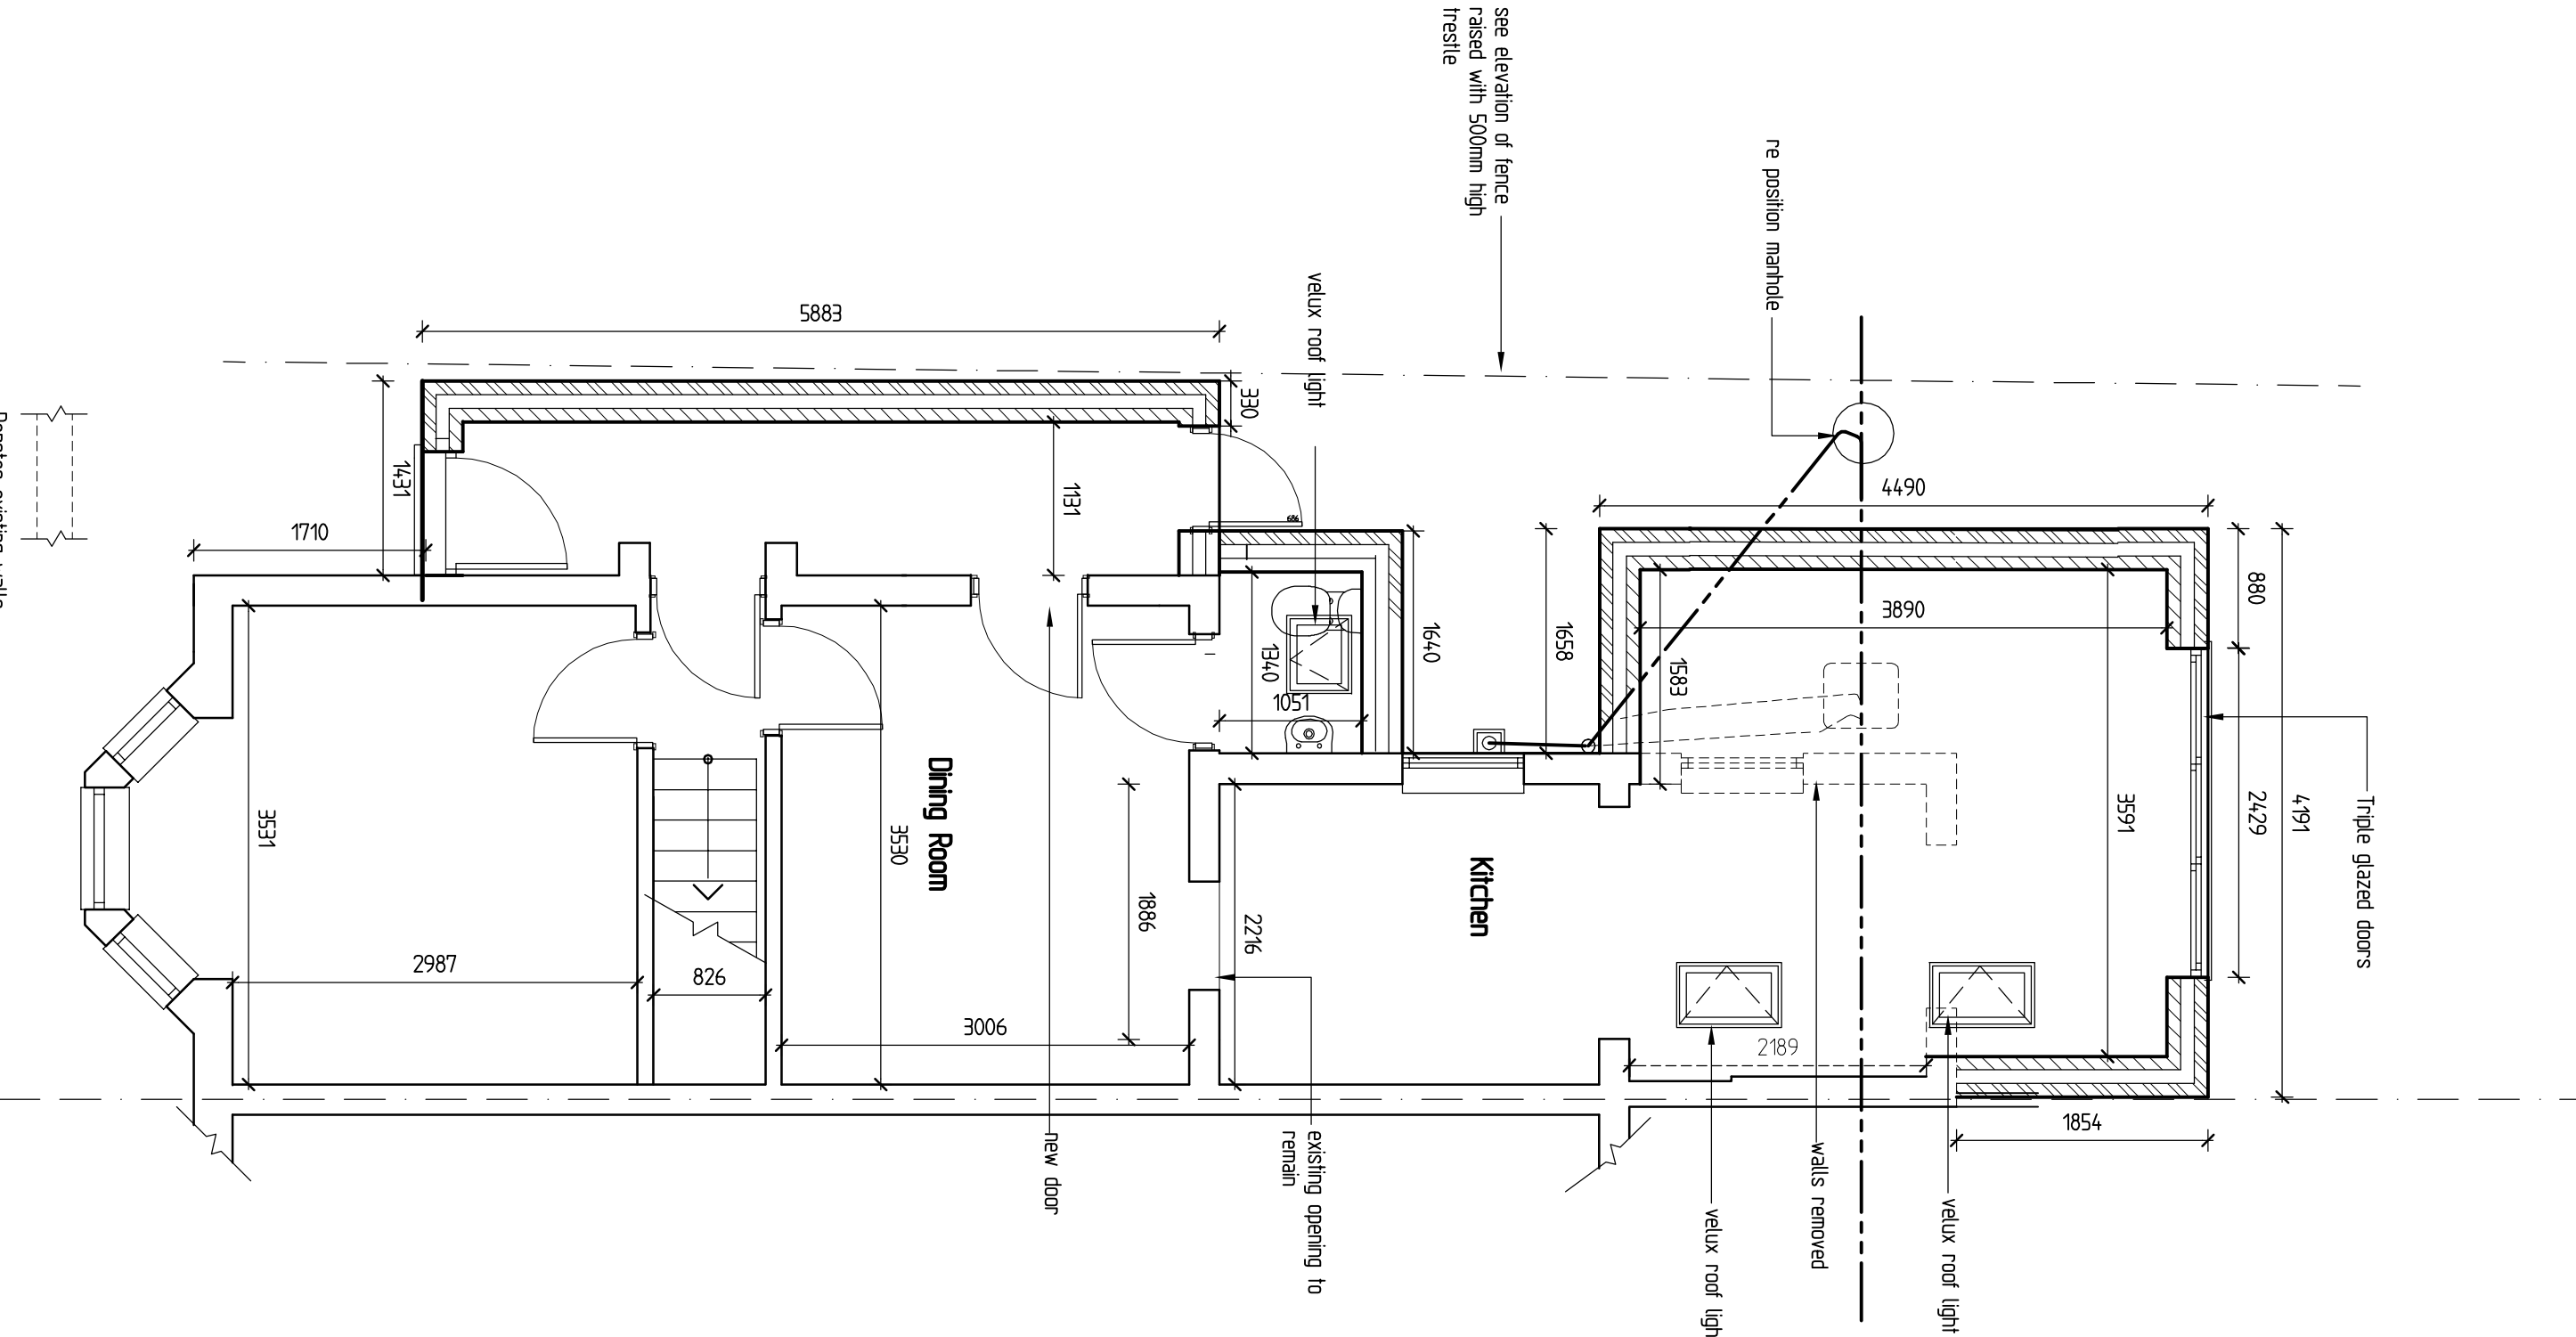


0 1 2 3 Metres
SCALE BAR @ 1-50
Proposed Ground Floor Plan

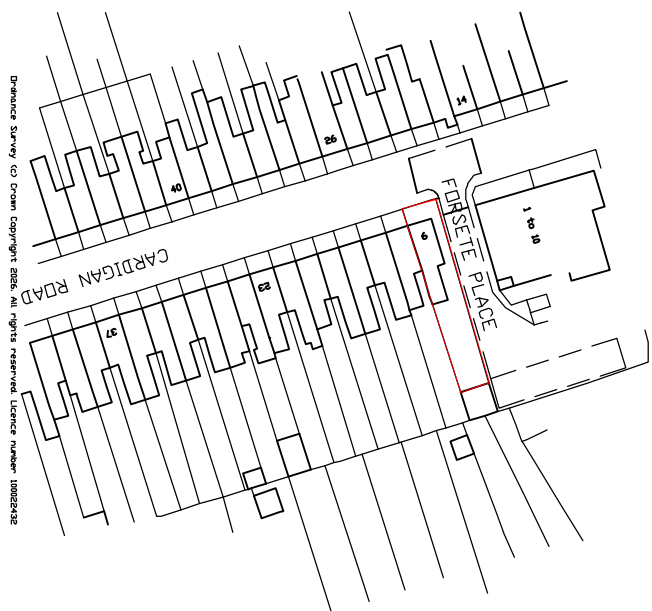

0 10 20 30 Metres
SCALE BAR @ 1-1250
Location Plan 1-1250

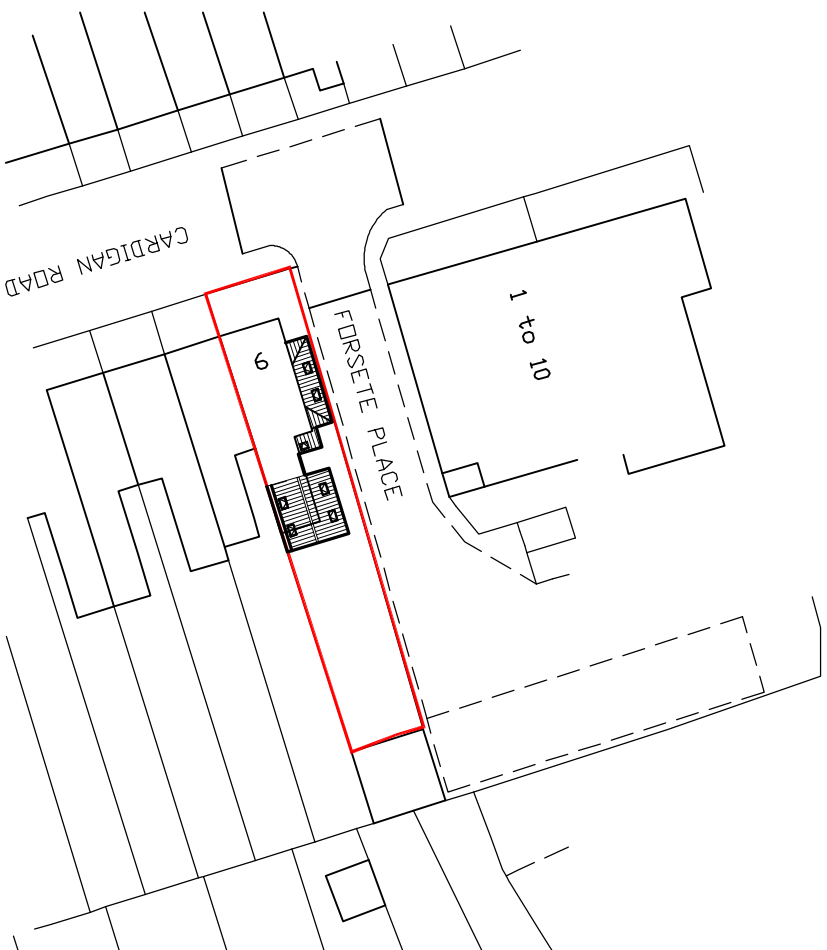

0 10 20 30 Metres
SCALE BAR @ 1-500
Black Plan 1-500

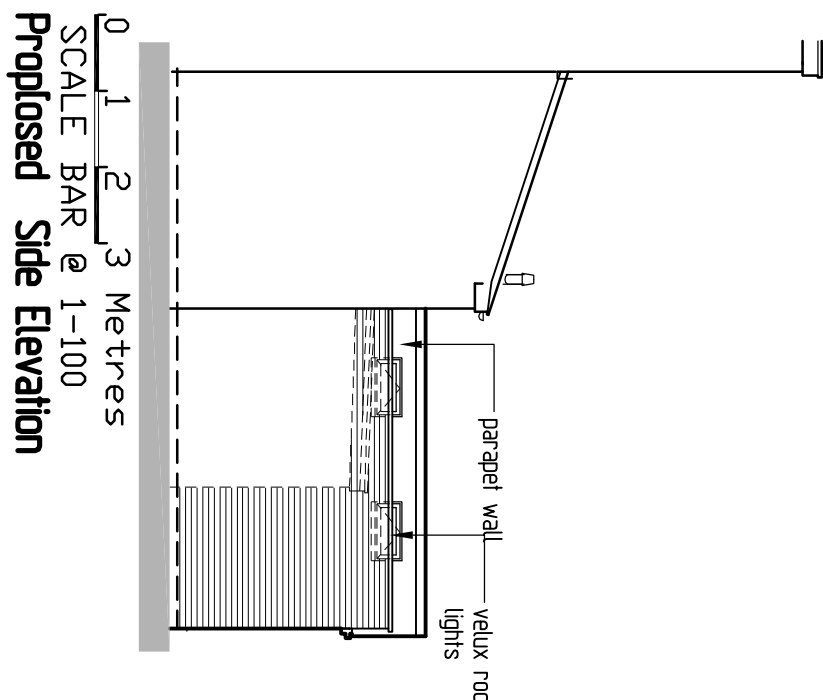

0 1 2 3 Metres
SCALE BAR @ 1-100
Proposed Side Elevation

GREG
Farrell
Planning, Building Regulations & Structural Design

43 Woodrow Way,
Tilbury, Reading,
Berk RG20 4RJ
Tel & Fax: 0118 941 6240
Mobile: 07967 009862
greg@gregfarrell.co.uk

REVISIONS	Rev.	Description	Date
A	1	Clients updates added	12-3-2026
B	2	Clients updates added	20-3-2026
C	3	Door opening altered	23-3-2026

JOB TITLE
9 Cardigan Road
Reading

TITLE
Proposed Extension & Alterations

SCALE	DATE	DRAWING No.
1:50	1:100	01
	March 2026	C