




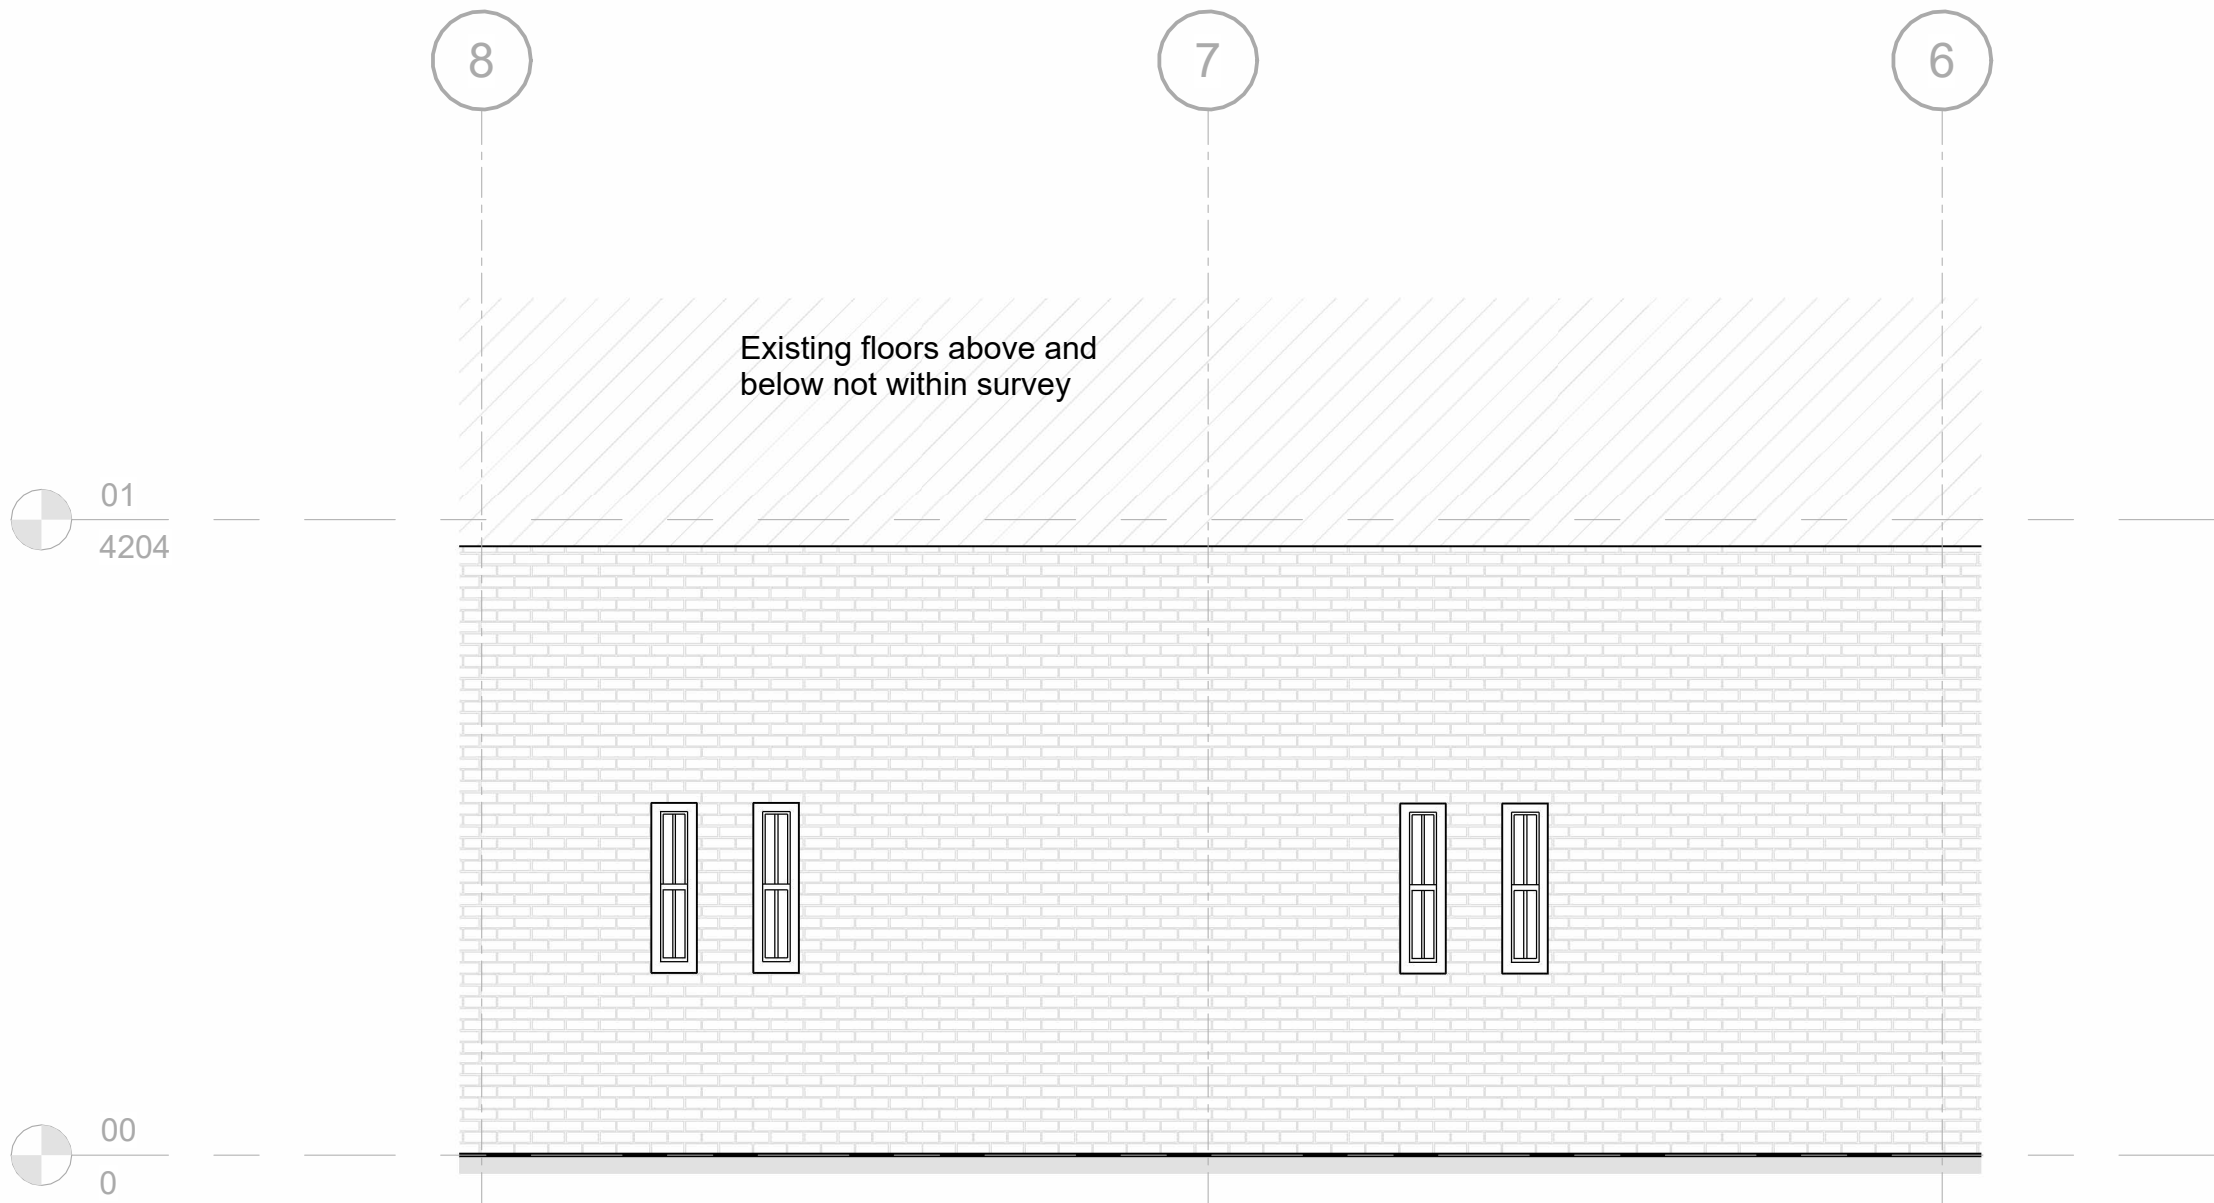


1 GA West Elevation_Existing_Planning
1 : 50

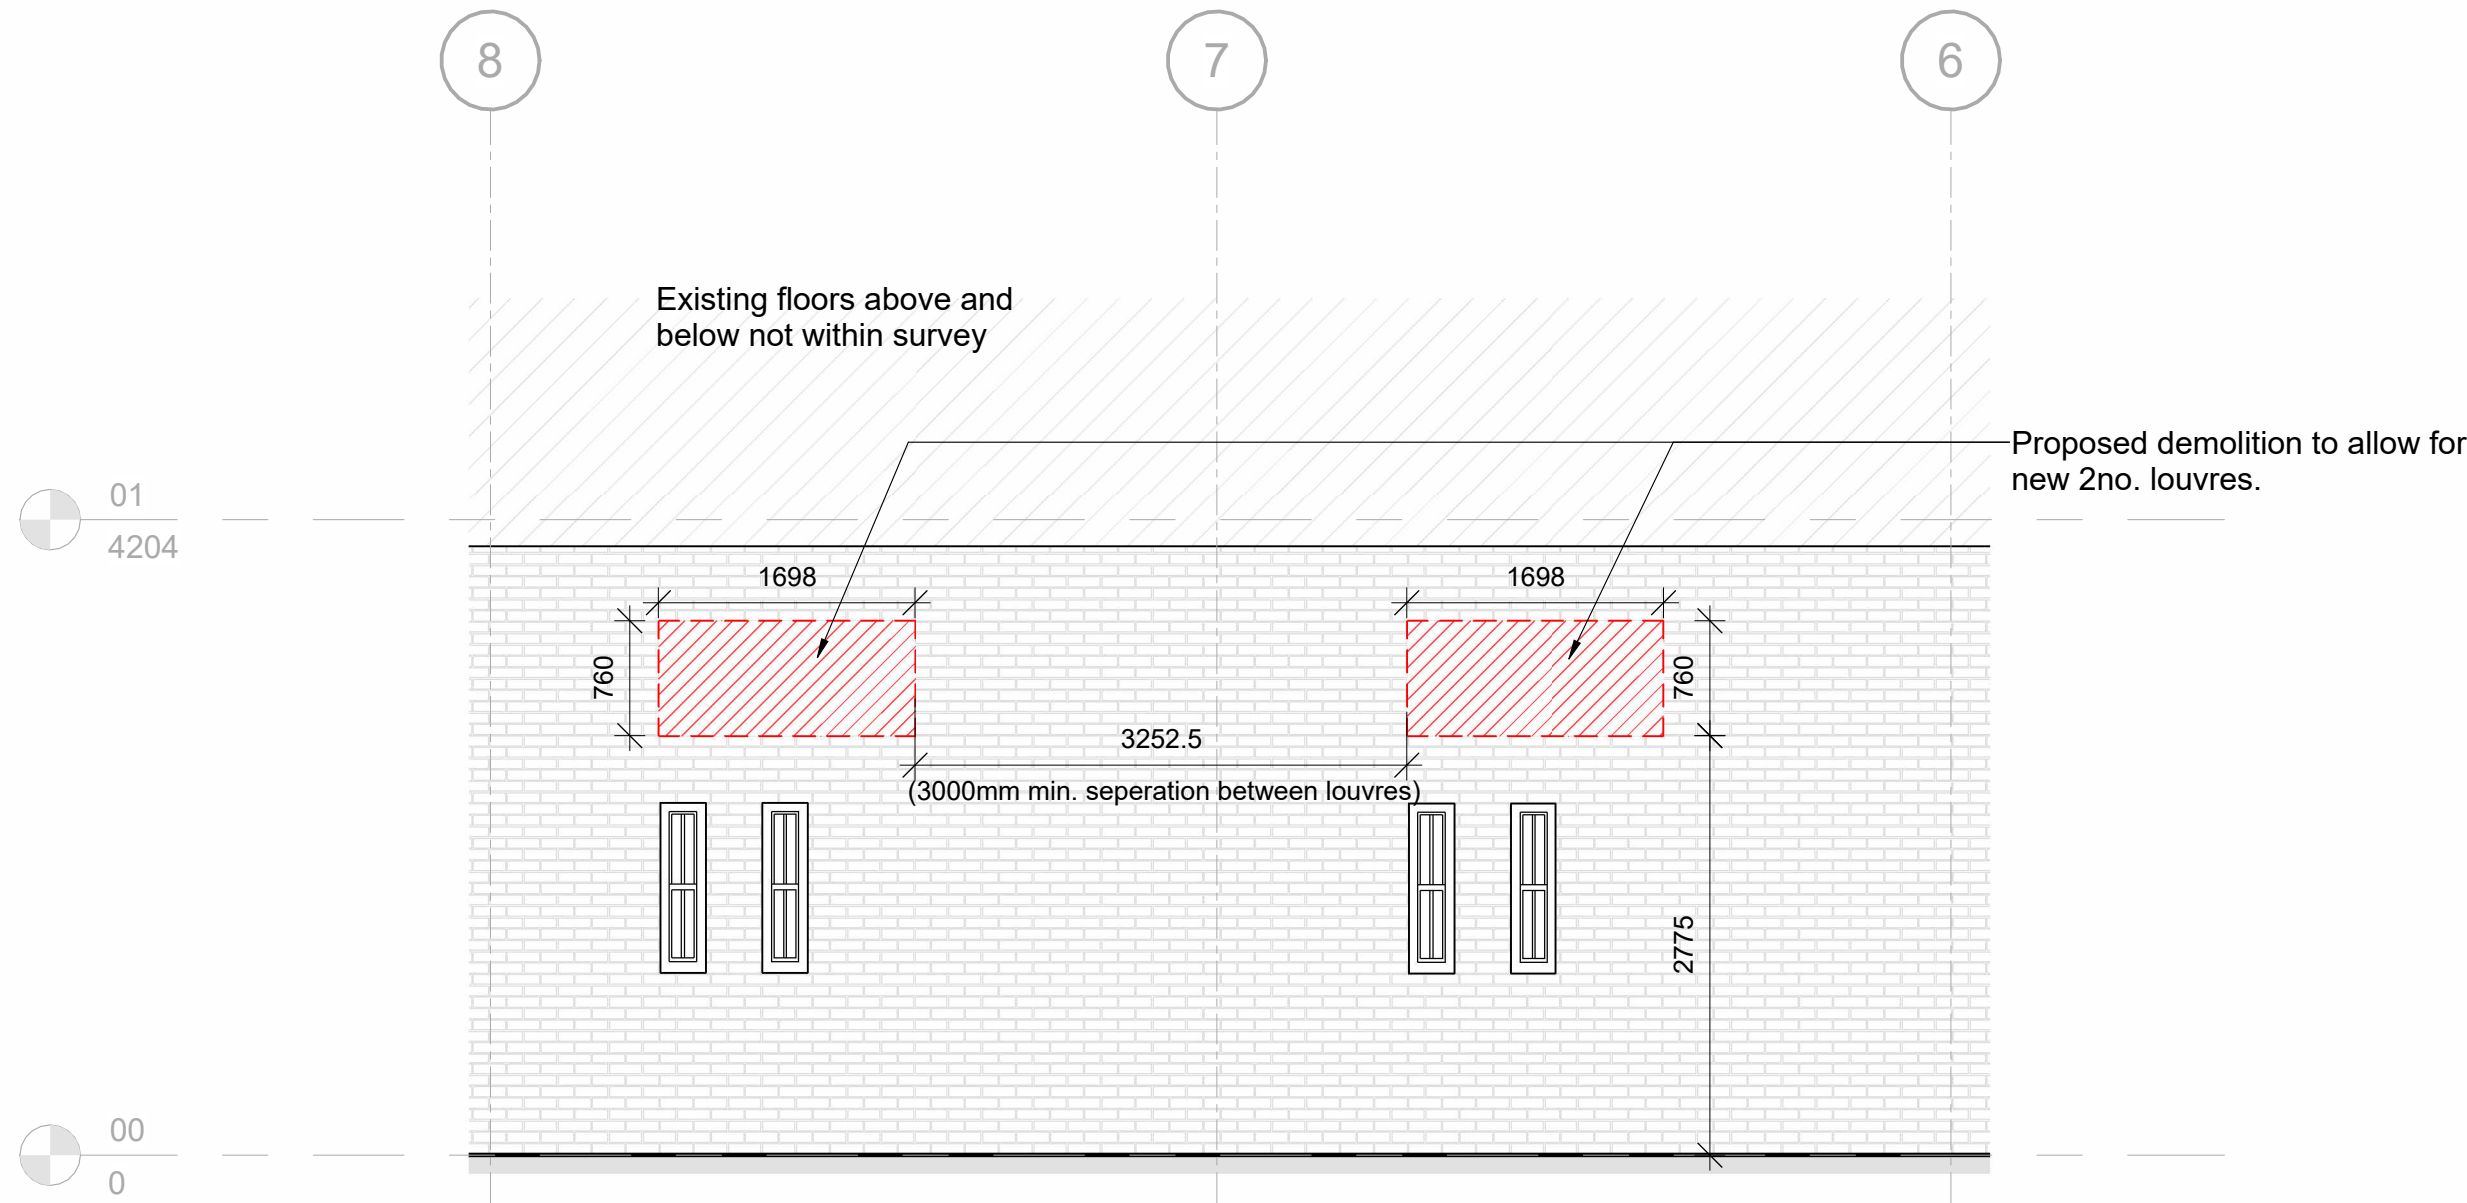

2 GA West Elevation_Demo_Planning
1 : 50

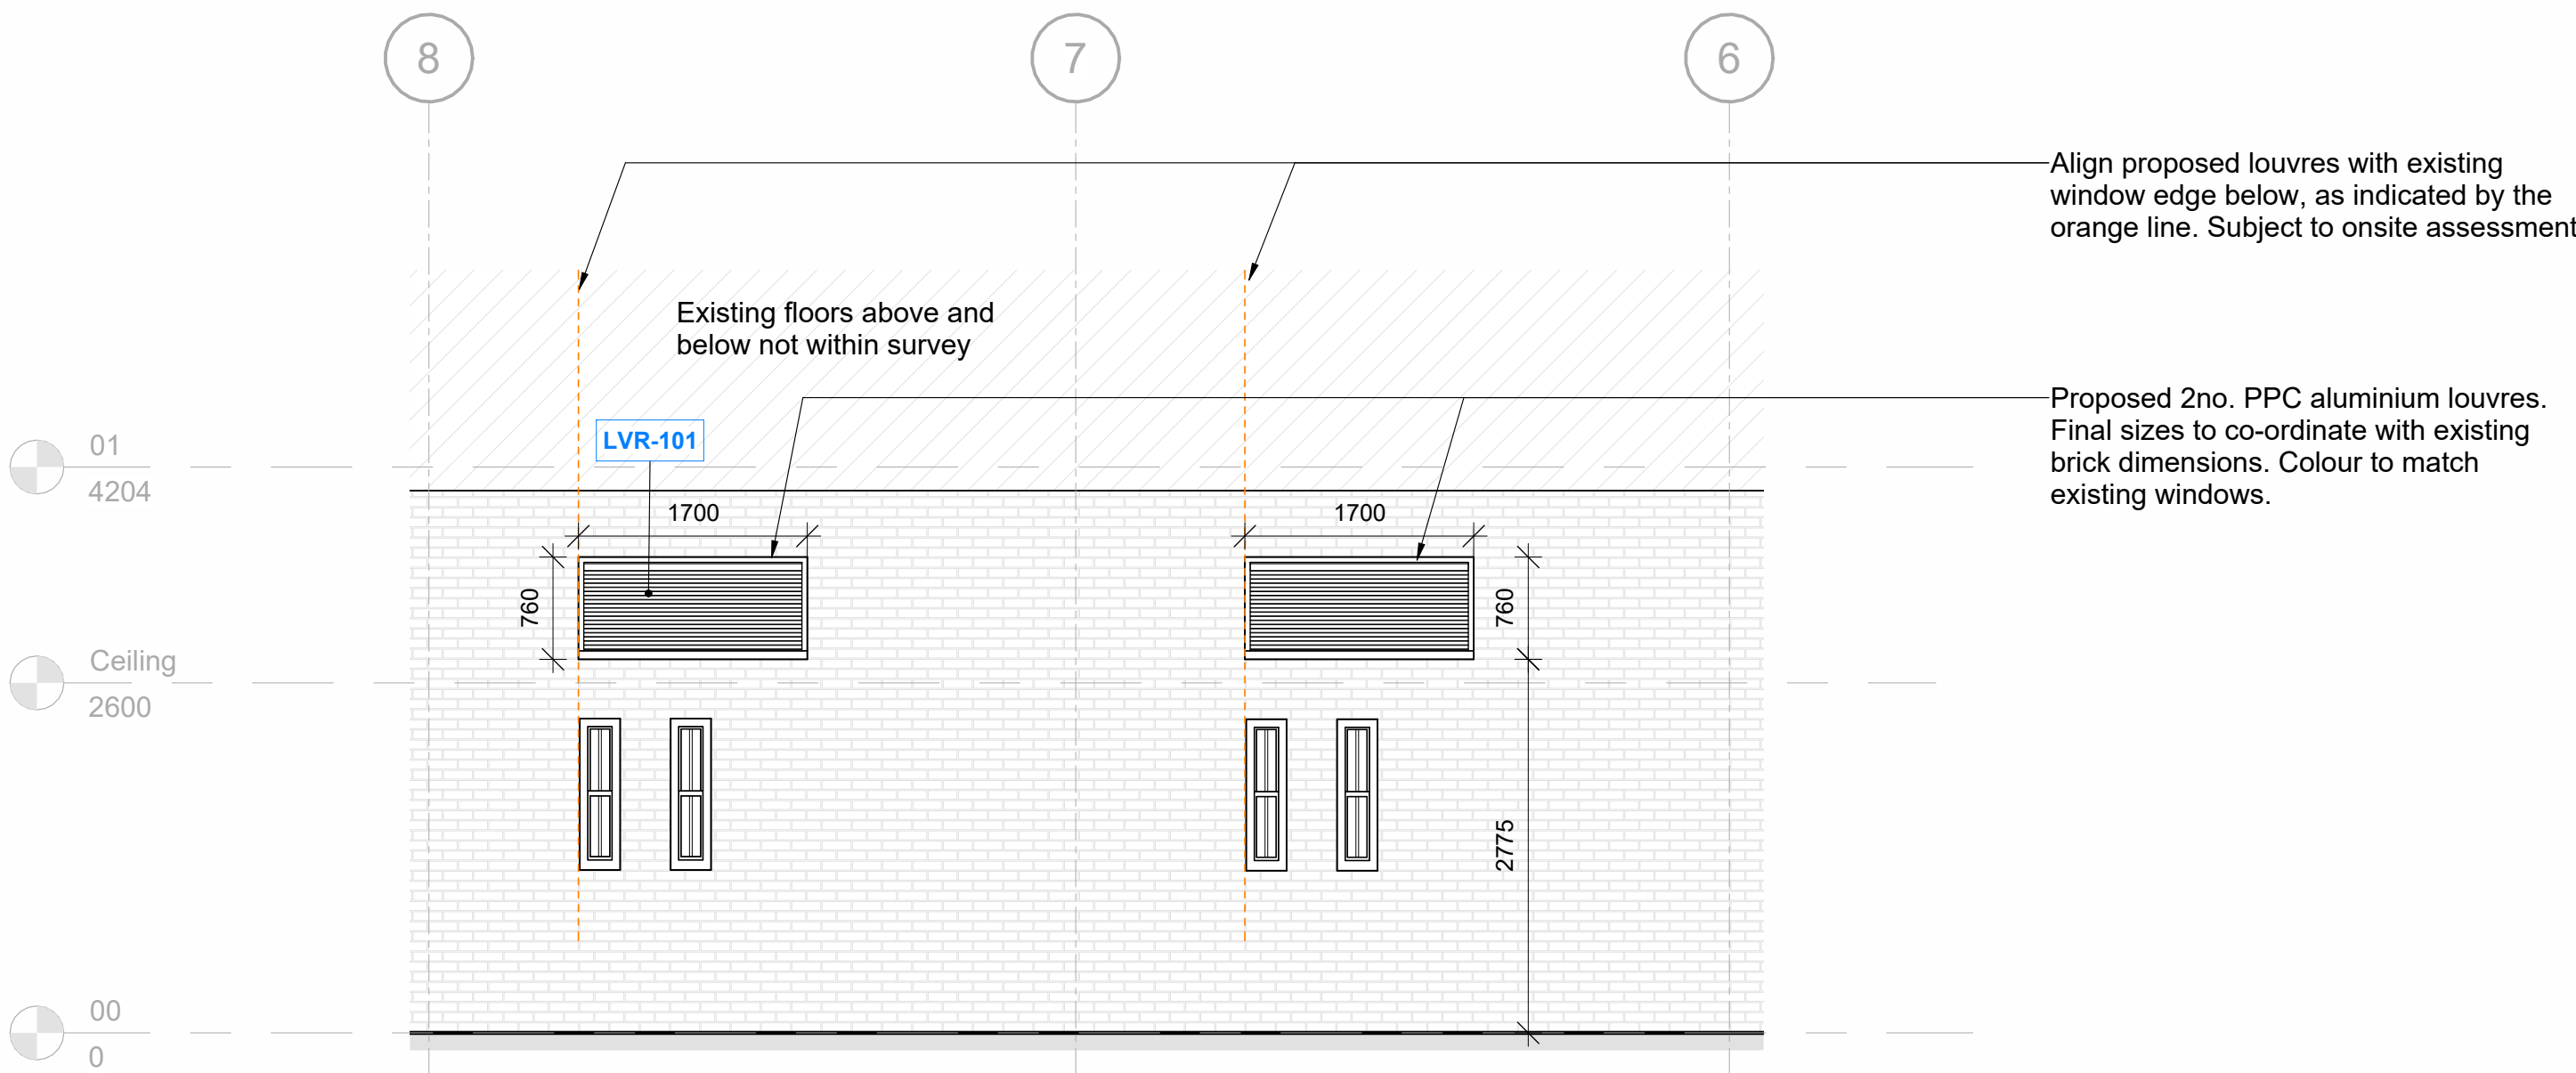

3 GA West Elevation_Proposed Louvres_Planning
1 : 50

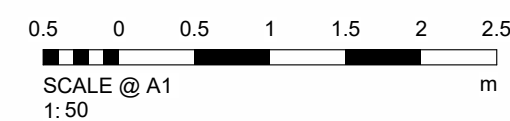

© Crown copyright 2018

Do not scale from drawings. Verify all dimensions on site prior to construction. This drawing is to be read in conjunction with all relevant documents and drawings. Report all discrepancies to MoJ immediately.


No unauthorised use, disclosure, storage or copying.

Notes

- The information provided in this drawing is generally commensurate with that expected at the RIBA Design Workstage as noted at the date of issue and should be interpreted as such.
- These drawings are subject to relevant statutory consents, building regulations, MoJ technical standards, third party approval and Landlords consent(s) and/or agreement(s) as necessary.
- All work is to be carried out to observe best building practices and applicable British Standards.
- These drawings relate to architectural elements only and should be read in conjunction with related design proposals as prepared by the wider appointed design team consultants. As such, NMA do not accept responsibility for the coordination of work as prepared by supporting disciplines.
- Any FF&E and loose furniture shown is indicative only.
- This drawing is design intent only and provides a basis for specialist design input prior to fabrication and construction by nominated subcontractors and manufacturers.

P01	2026-06-13	First Issue - For Planning
Rev	Date	Description

Key Plan

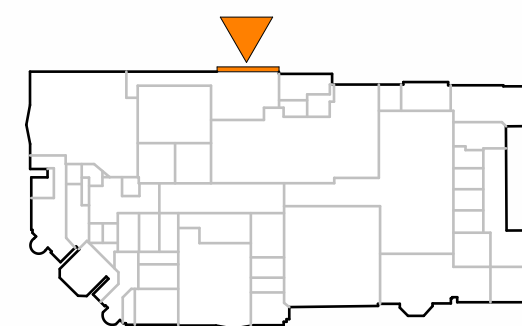

Project Status

RIBA Stage 4: Technical Design

Client	Project
 Ministry of Justice	256379-9573 (Reading Crown Court)

Ministry of Justice, 102 Petty France, London, SW1H 9AJ

Project Description / Site

Programme View
Custodial Establishment

Project Address

Reading Crown Court,
Old Shire Hall,
The Forbury Reading,
RG1 3EH
England

Building Type

Crown Court

Drawing Title

GA External Elevation
West Elevation
Existing, Demolition and Proposed - Planning Drawing

Originator Logo	Drawn By	MM	Date	2025-09-15
	Checked By	KV	Date	2026-03-12
	Approved By	IG	Date	2026-03-12

Drawing Number

256379-9573-NMA-RCC-ZZ-DR-A-2021

Sheet No.	Scale	Orig. Sheet Size	Rev.
1 of 1	As indicated	@ A1	P01
Data Security Classification			Suitability
OFFICIAL			S4

C:\Users\Mark\Mythred\Documents\256379-9573-NMA-RCC-ZZ-DR-A-2021-0001-00000_001\00000_001\00000_001.dwg