


Site Layout Plan
SCALE 1:1250

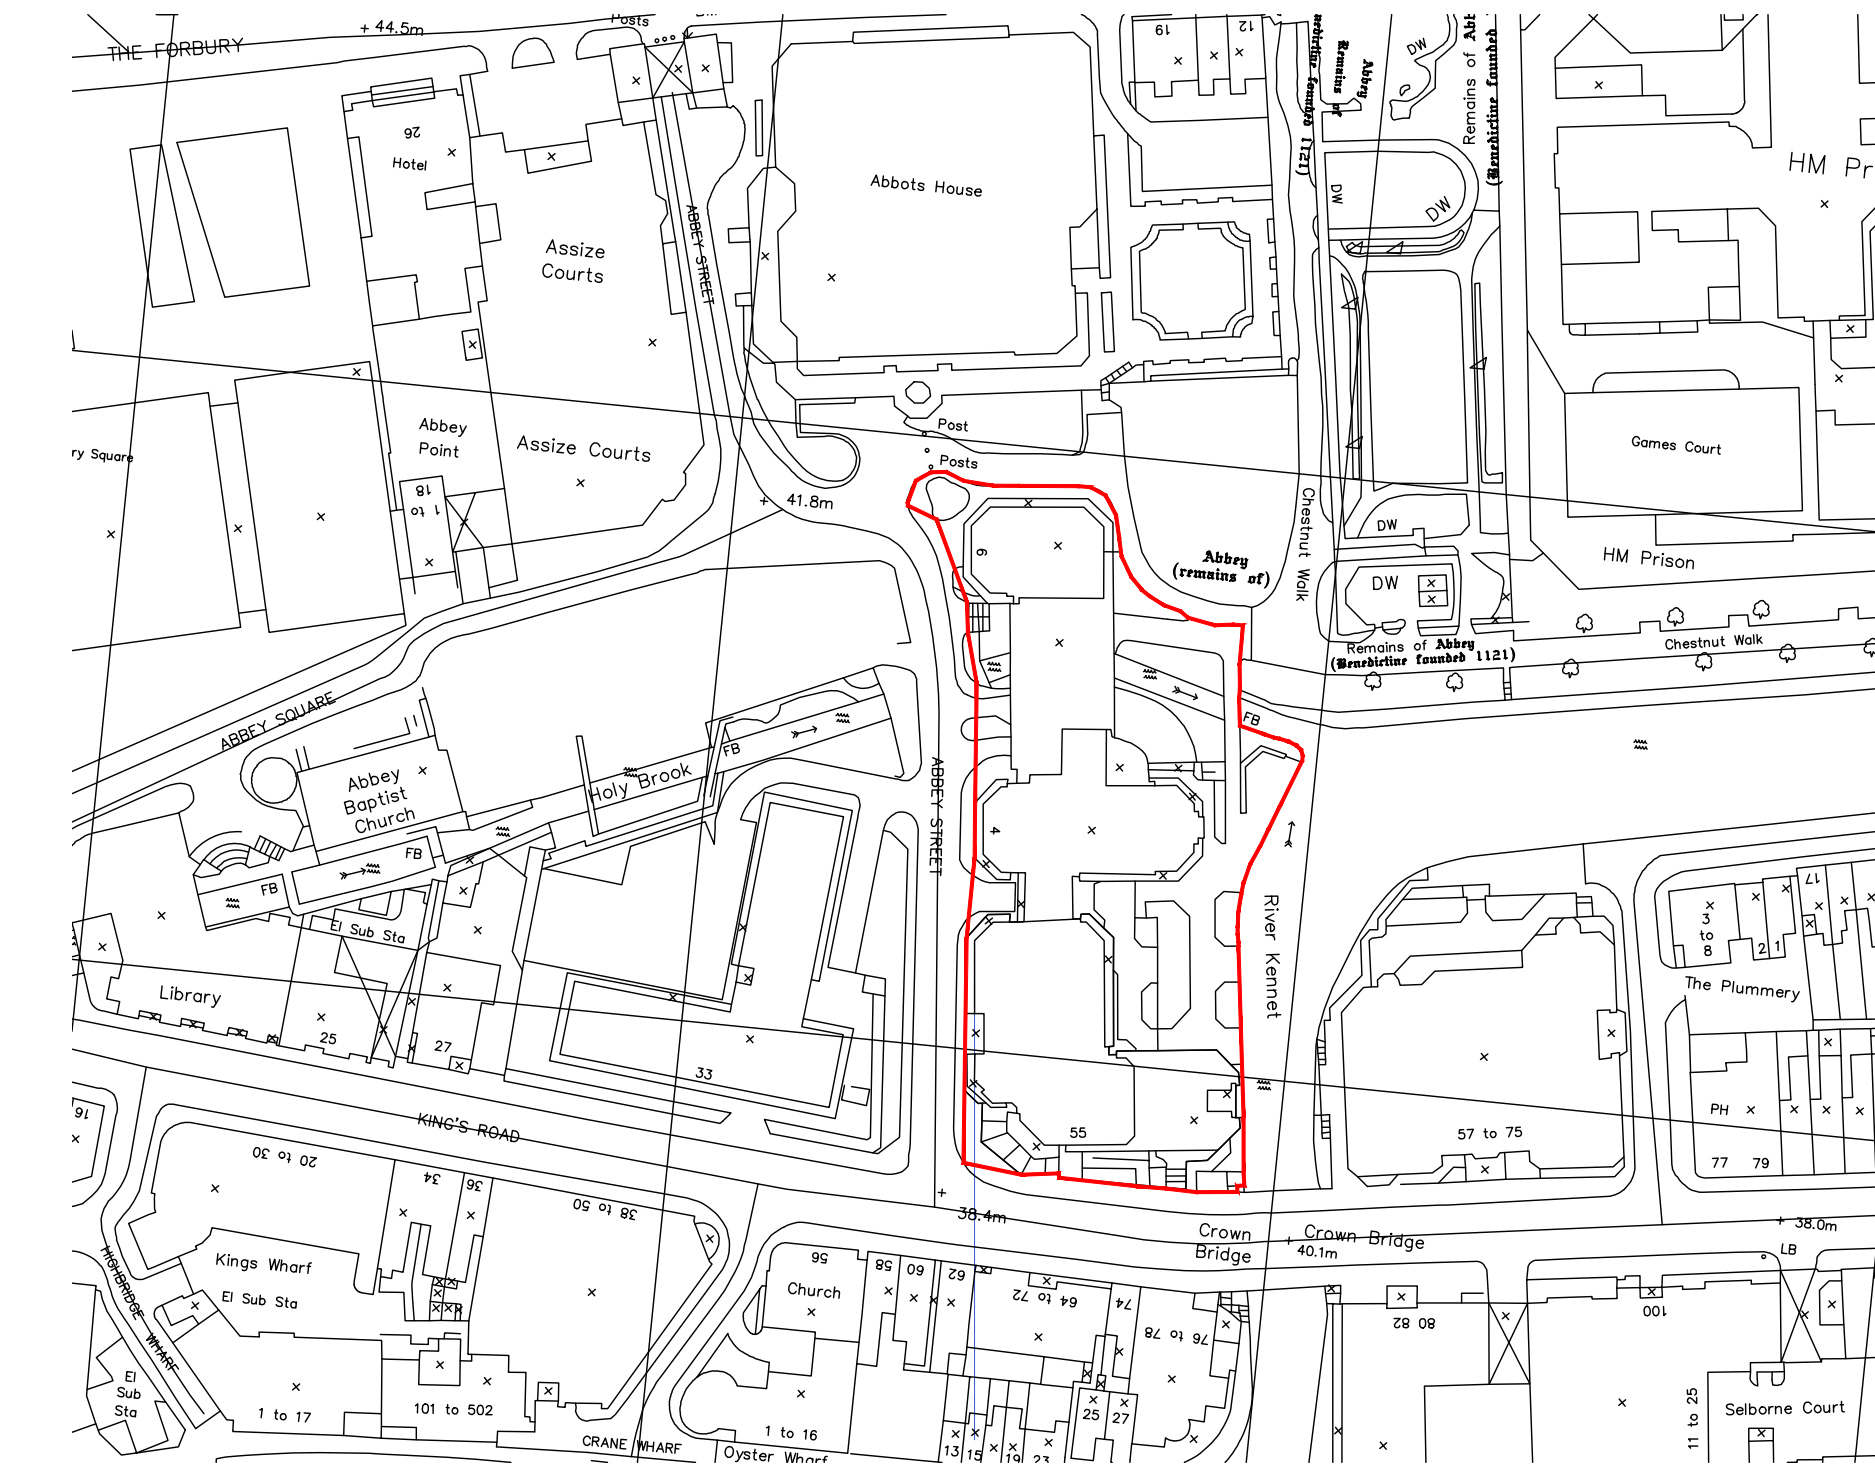

SITE OWNERSHIP -

NOTES

DO NOT SCALE - USE FIGURED DIMENSIONS ONLY.

ALL DIMENSIONS TO BE CHECKED ON SITE PRIOR TO CONSTRUCTION AND ANY DISCREPANCIES TO BE HIGHLIGHTED BY CONTRACTOR.

THIS DRAWING IS TO BE READ IN CONJUNCTION WITH ALL RELEVANT SPECIFICATIONS AND DRAWINGS.

ALL LEVELS ARE TO FINISHED LEVELS UNLESS OTHERWISE INDICATED.

Revision:	Description:	Date:
P.01	Issued for Information	09.02.26


Drawing Status: **P L A N N I N G**

SADAarchitecture

P : 26C George Street, St Albans, AL3 4ES
E : letterbox@sada-architecture.com
W : www.sada-architecture.com
T : 01 727 860810

Project: 24-013 Abbey Gardens
Drawing: Site Layout Plan
Date: 30.06.2025 drawn by: RN check: CC
Scale: 1:1250@A3 drwg no.: 12-200 rev. no.: P.01
© Copyright: This drawing or design may not be reproduced without permission.

P L A N N I N G

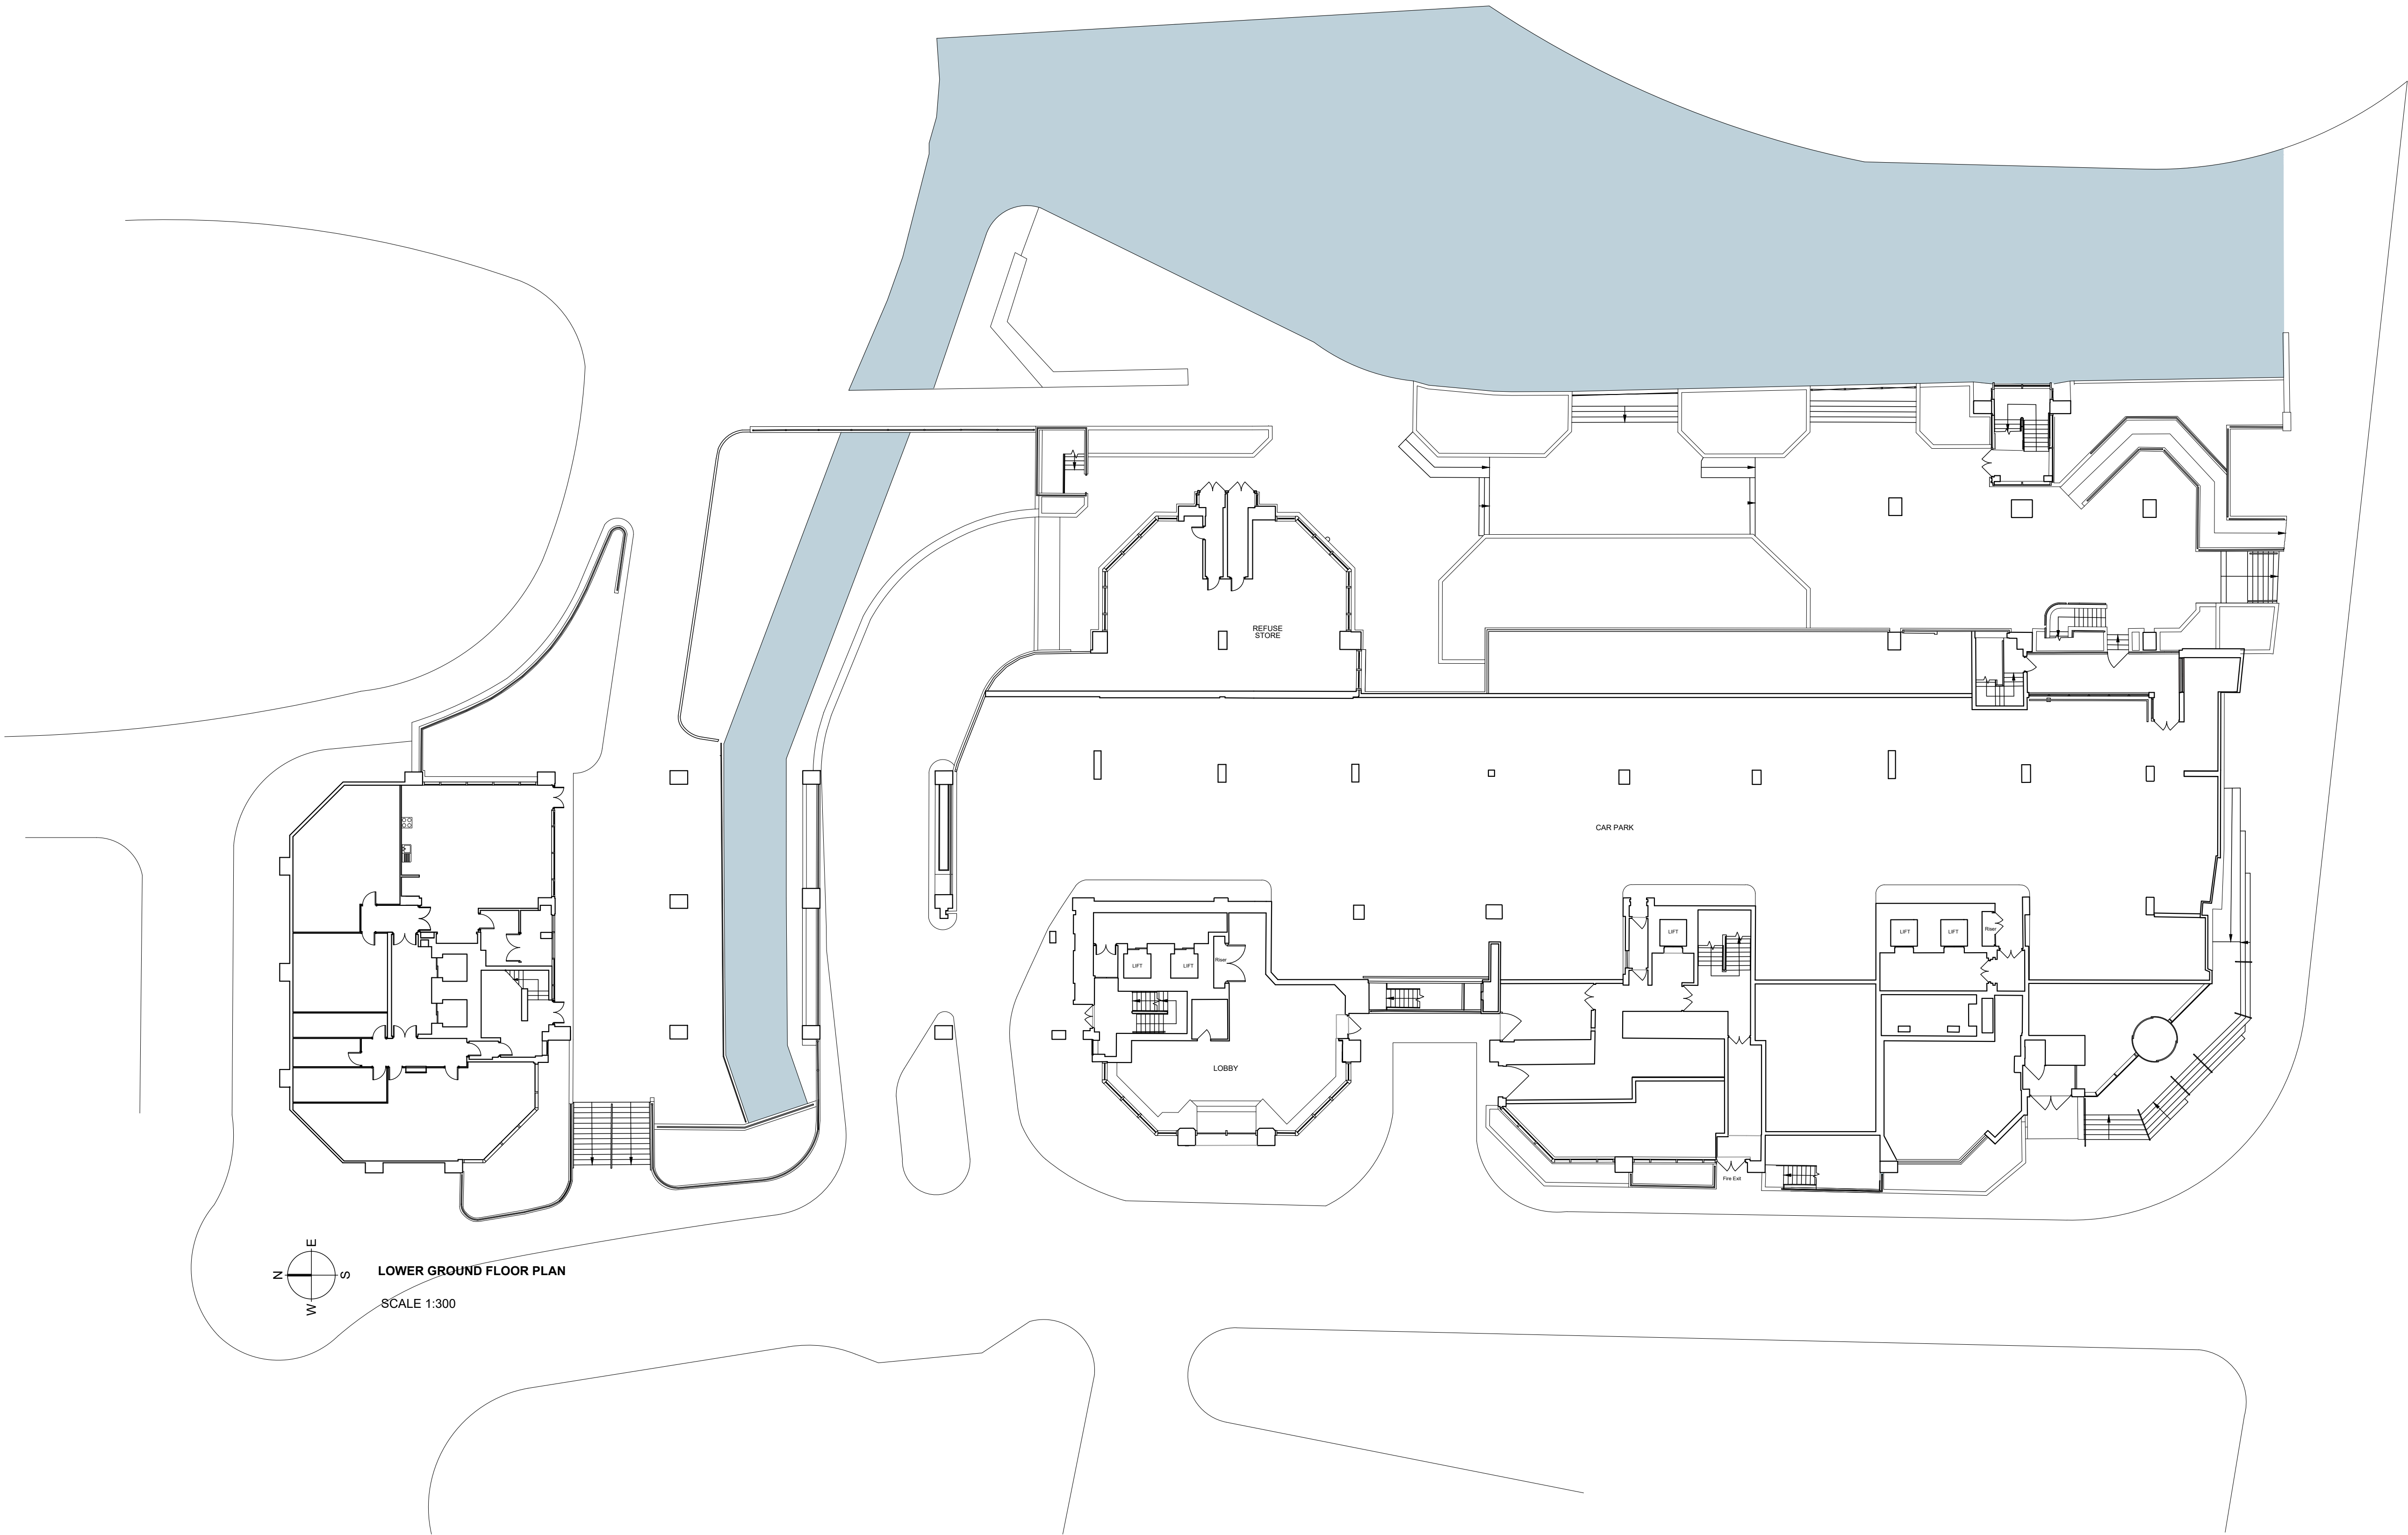

LOWER GROUND FLOOR PLAN
SCALE 1:300


NOTES

DO NOT SCALE - USE FIGURED DIMENSIONS ONLY.

ALL DIMENSIONS TO BE CHECKED ON SITE PRIOR TO CONSTRUCTION AND ANY DISCREPANCIES TO BE HIGHLIGHTED BY CONTRACTOR.

THIS DRAWING IS TO BE READ IN CONJUNCTION WITH ALL RELEVANT SPECIFICATIONS AND DRAWINGS.

ALL LEVELS ARE TO FINISHED LEVELS UNLESS OTHERWISE INDICATED.

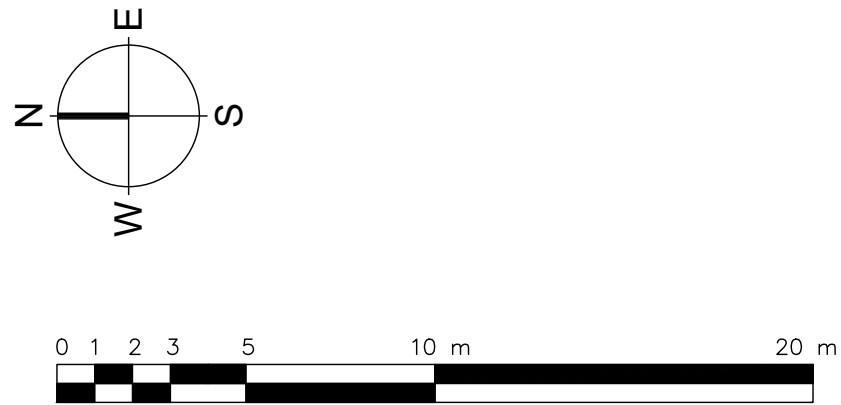


Drawing Status:	P L A N N I N G	
Revision:	Description:	Date:
P.01	Issued for Information	09.02.26
P L A N N I N G		

SADAarchitecture

P : 26C George Street, St Albans, AL3 4ES
E : letterbox@sada-architecture.com
W : www.sada-architecture.com
T : 01 727 860810


Project: 24-013 Abbey Gardens
Drawing: Existing Lower Ground Floor Plan
Date: 30.06.2025 drawn by: RN check: CC
Scale: 1:200@A1 drwg no.: 12-209 rev. no.: P.01
© Copyright: This drawing or design may not be reproduced without permission.

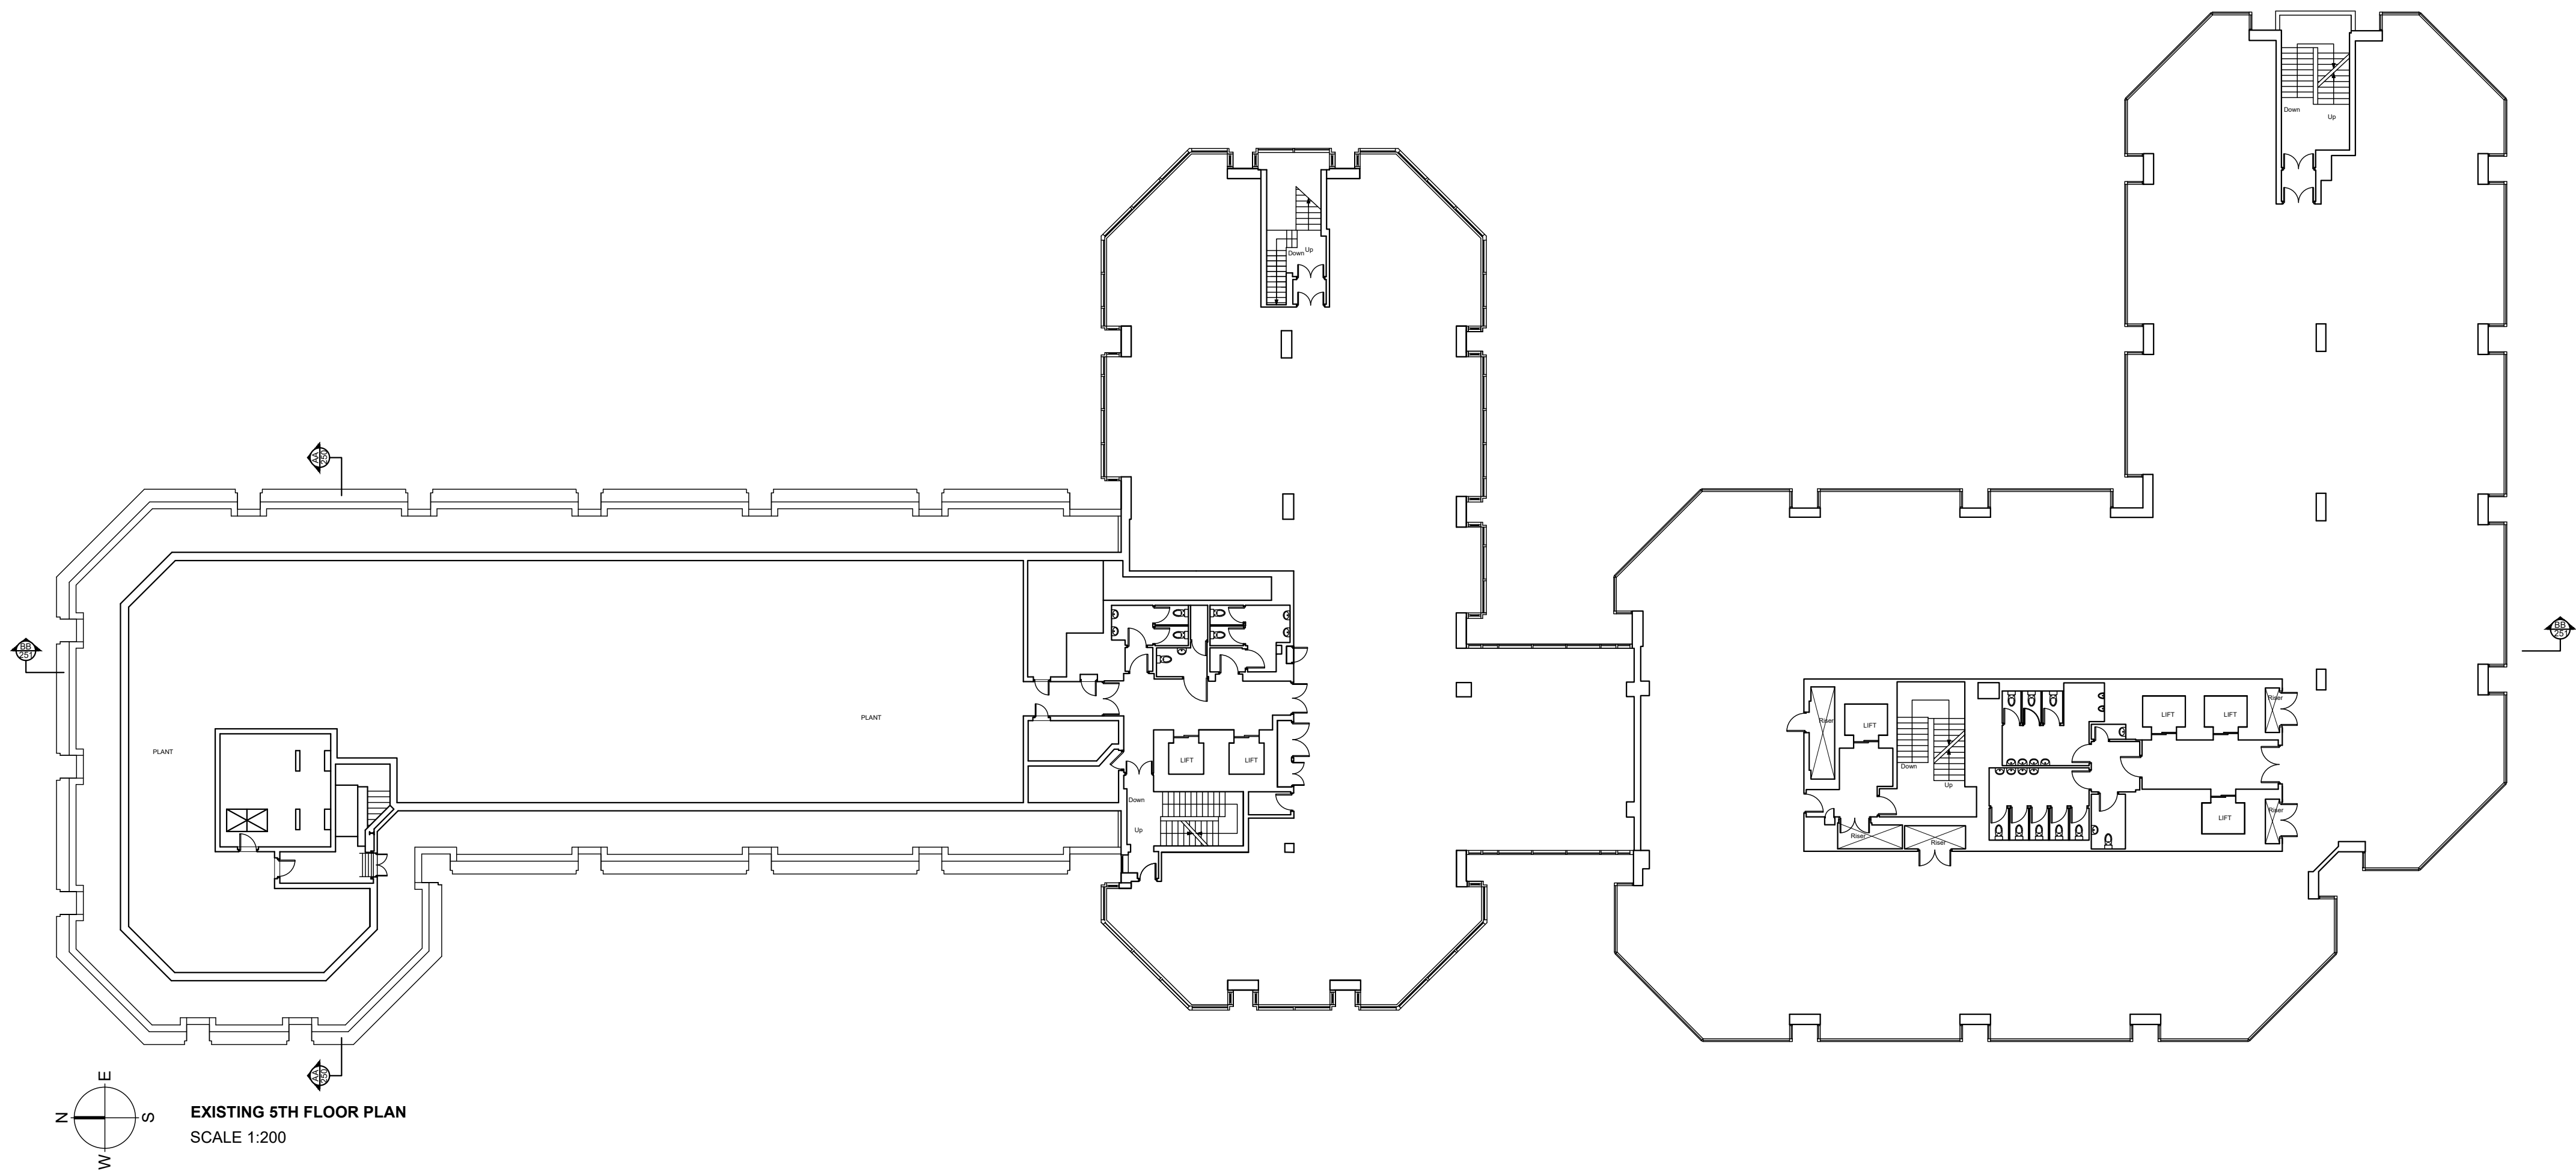

EXISTING 5TH FLOOR PLAN
SCALE 1:200


NOTES

DO NOT SCALE - USE FIGURED DIMENSIONS ONLY.
ALL DIMENSIONS TO BE CHECKED ON SITE PRIOR TO CONSTRUCTION AND ANY DISCREPANCIES TO BE HIGHLIGHTED BY CONTRACTOR.
THIS DRAWING IS TO BE READ IN CONJUNCTION WITH ALL RELEVANT SPECIFICATIONS AND DRAWINGS.
ALL LEVELS ARE TO FINISHED LEVELS UNLESS OTHERWISE INDICATED.

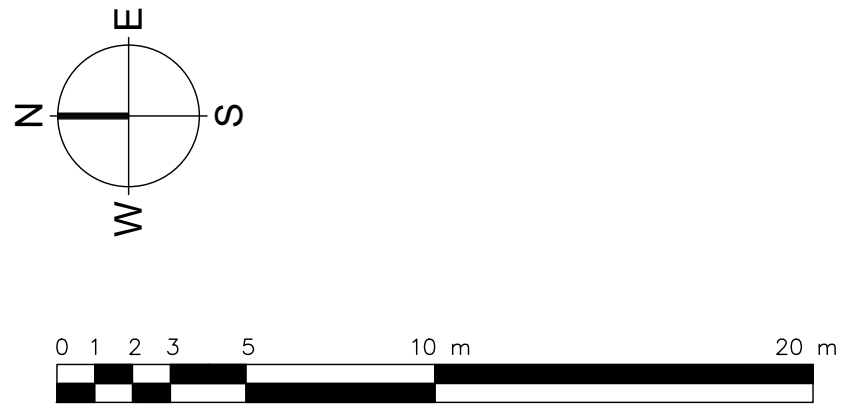

Drawing Status:	P L A N N I N G	
Revision:	Description:	Date:
P.01	Issued for Information	09.02.26
P L A N N I N G		

SADAarchitecture
P : 26C George Street, St Albans, AL3 4ES
E : letterbox@sada-architecture.com
W : www.sada-architecture.com
T : 01 727 860810
Project: 24-013 Abbey Gardens
Drawing: Existing 5th Floor Plan
Date: 30.06.2025 drawn by: RN check: CC
Scale: 1:200@A1 drwg no.: 12-215 rev. no.: P.01
© Copyright: This drawing or design may not be reproduced without permission.

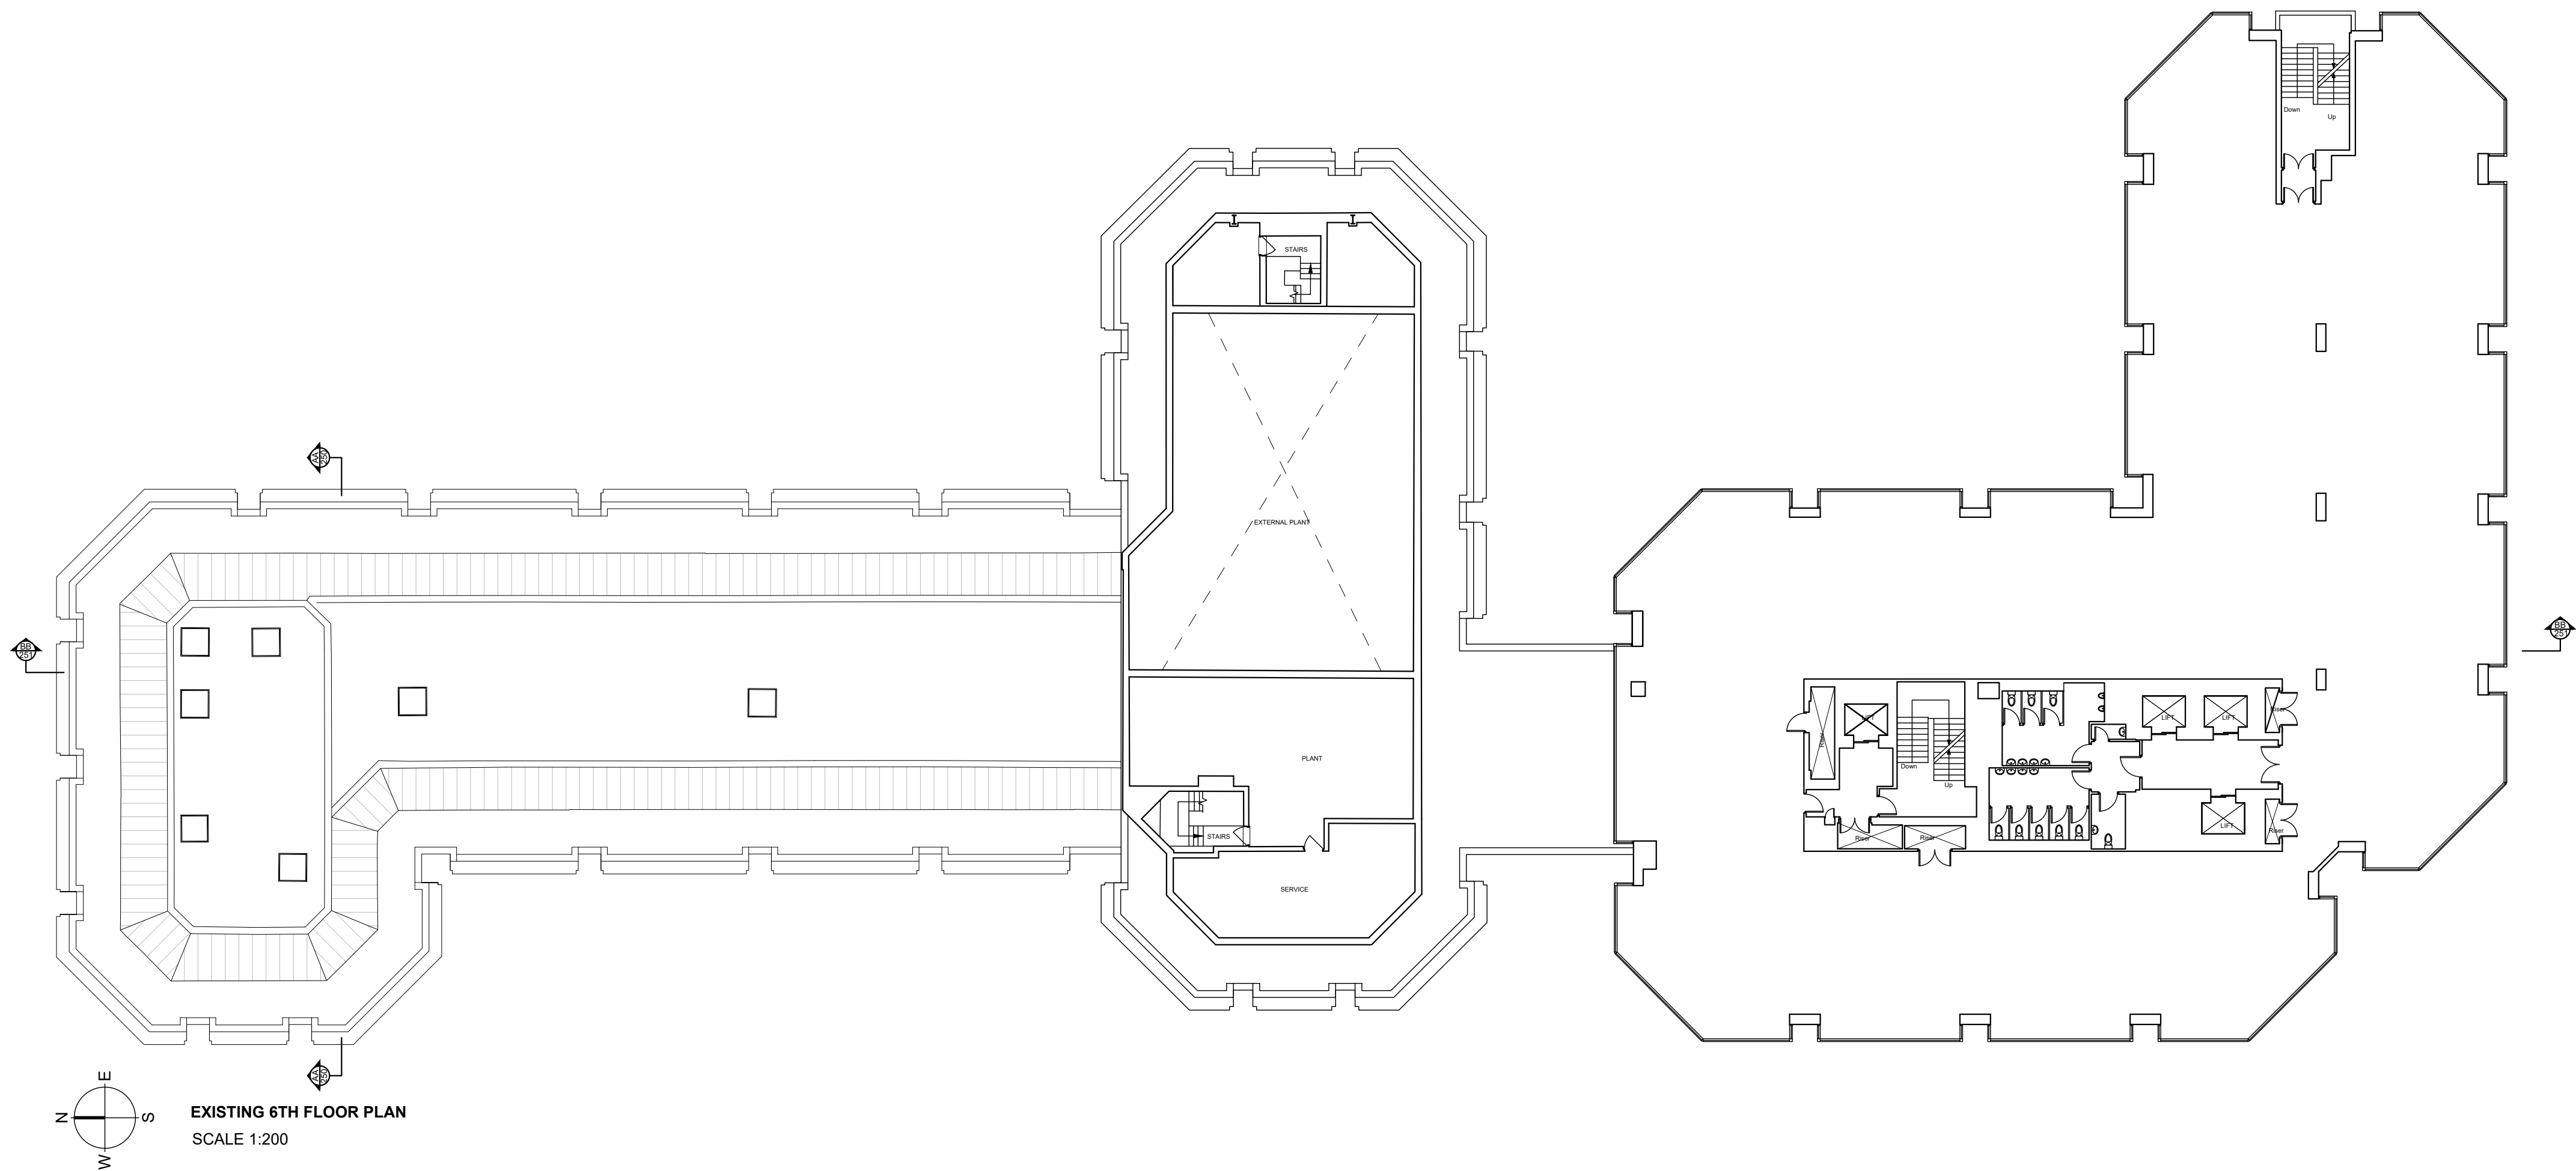


NOTES

DO NOT SCALE - USE FIGURED DIMENSIONS ONLY.

ALL DIMENSIONS TO BE CHECKED ON SITE PRIOR TO CONSTRUCTION AND ANY DISCREPANCIES TO BE HIGHLIGHTED BY CONTRACTOR.

THIS DRAWING IS TO BE READ IN CONJUNCTION WITH ALL RELEVANT SPECIFICATIONS AND DRAWINGS.

ALL LEVELS ARE TO FINISHED LEVELS UNLESS OTHERWISE INDICATED.

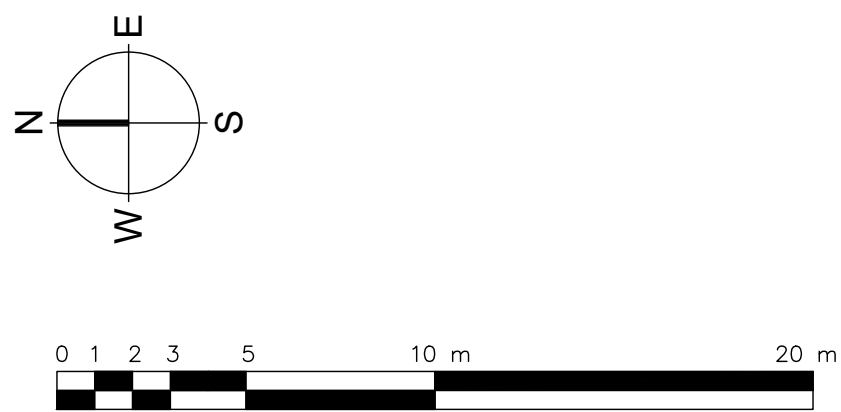

Drawing Status:	P L A N N I N G	
Revision:	Description:	Date:
P.01	Issued for Information	09.02.26
P L A N N I N G		

SADAarchitecture

P : 26C George Street, St Albans, AL3 4ES

E : letterbox@sada-architecture.com

W : www.sada-architecture.com

T : 01 727 860810


Project: 24-013 Abbey Gardens

Drawing: Existing 6th Floor Plan

Date: 30.06.2025 drawn by: RN check: CC

Scale: 1:200@A1 drwg no.: 12-216 rev. no.: P.01

© Copyright: This drawing or design may not be reproduced without permission.

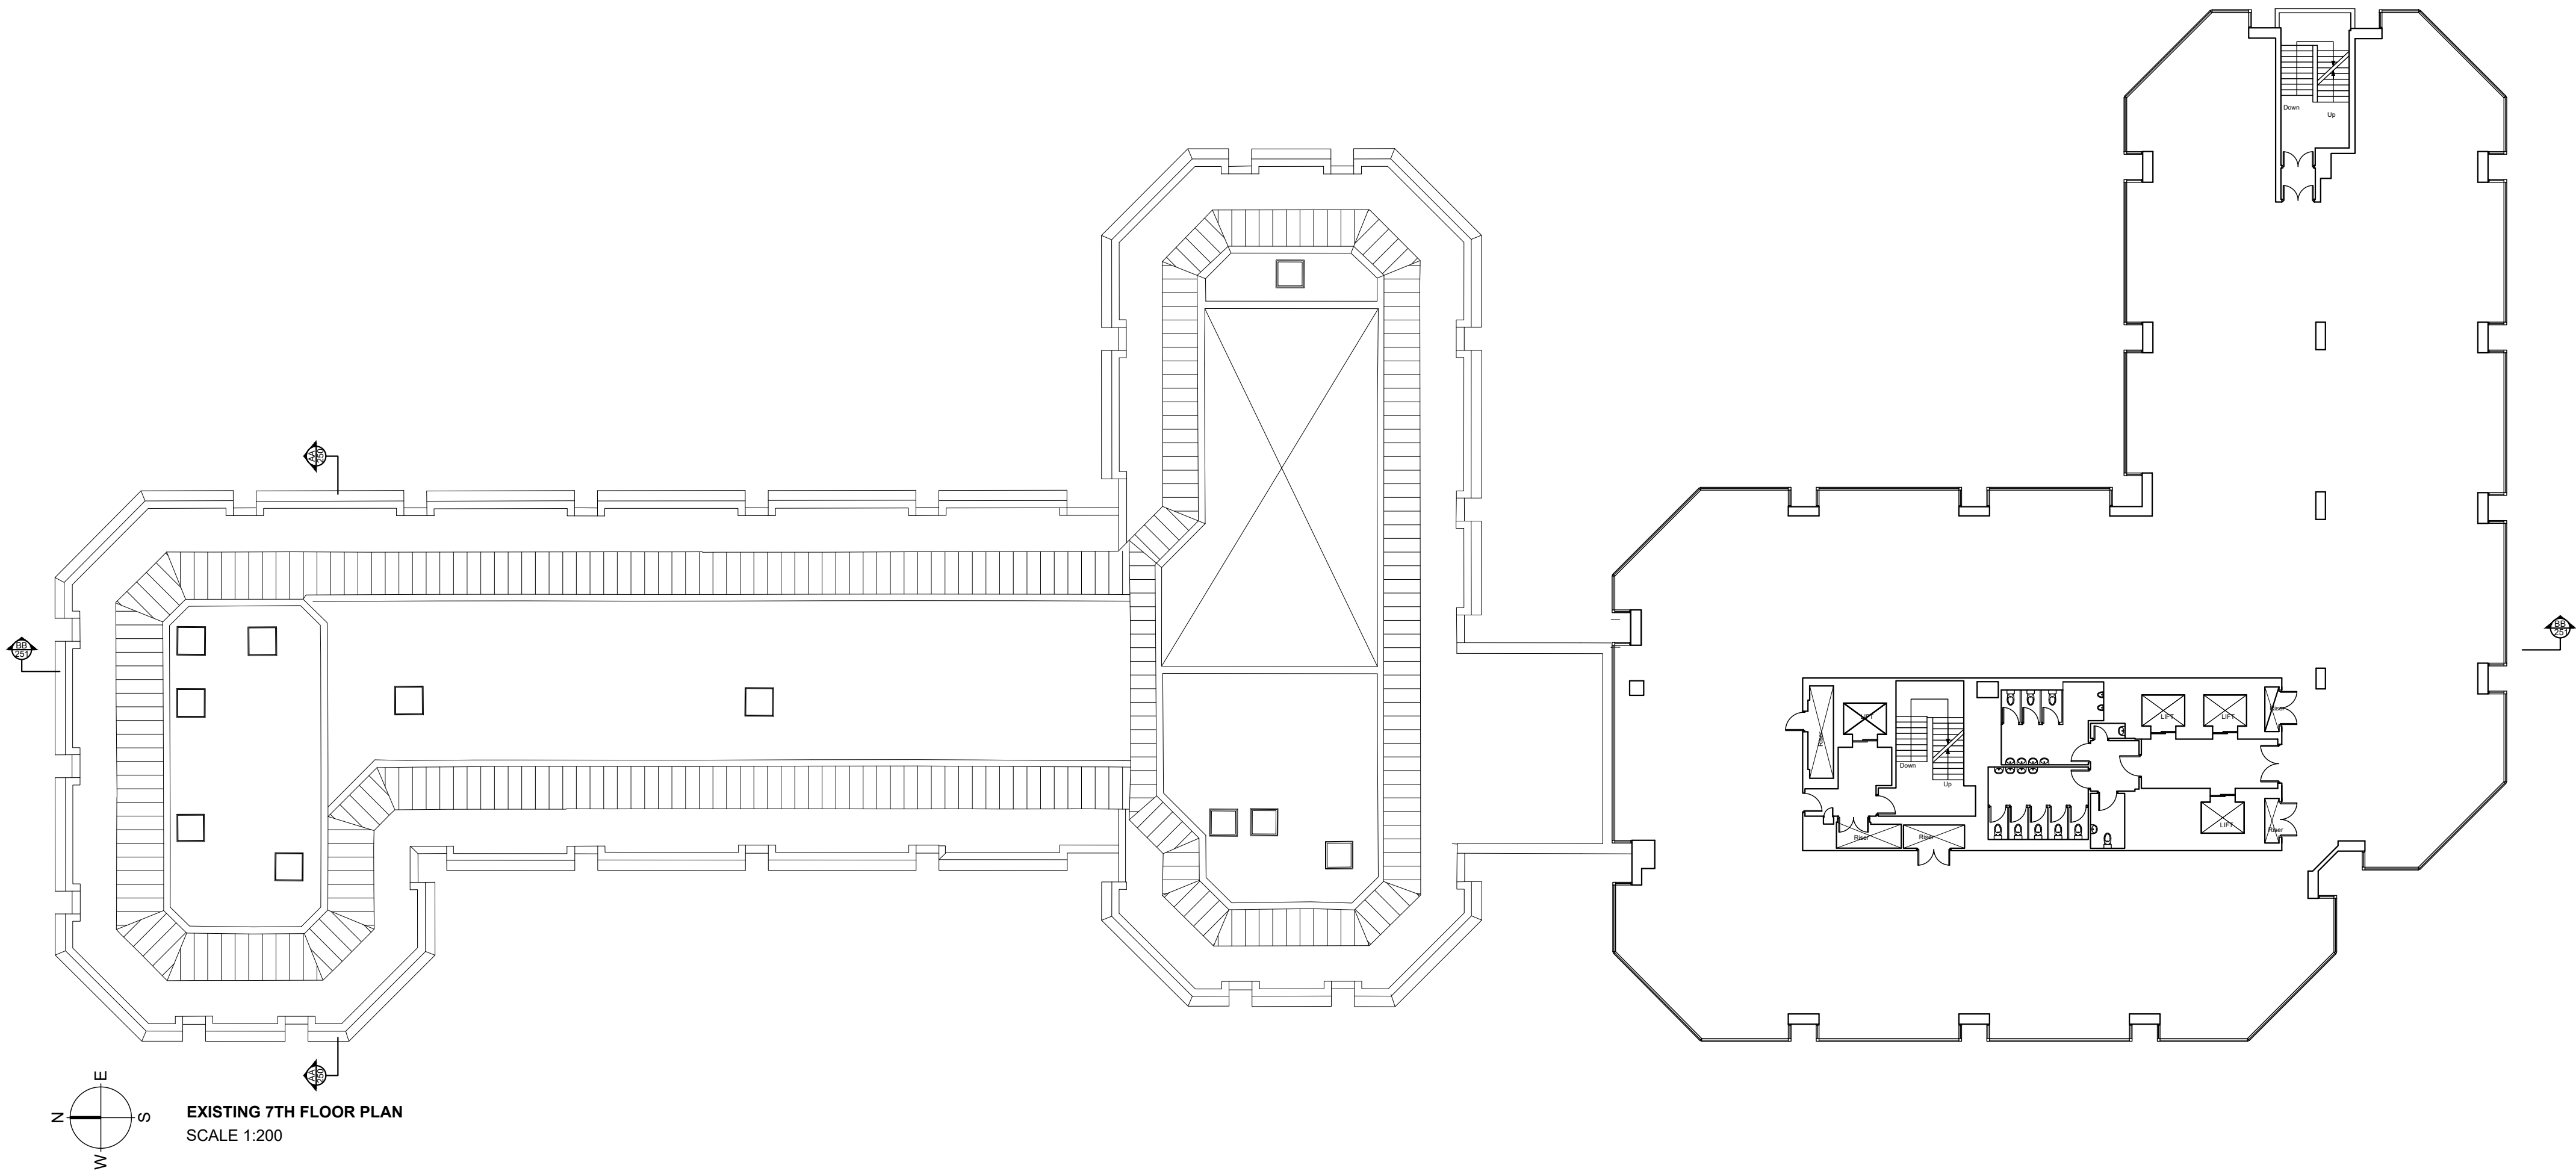


NOTES

DO NOT SCALE - USE FIGURED DIMENSIONS ONLY.

ALL DIMENSIONS TO BE CHECKED ON SITE PRIOR TO CONSTRUCTION AND ANY DISCREPANCIES TO BE HIGHLIGHTED BY CONTRACTOR.

THIS DRAWING IS TO BE READ IN CONJUNCTION WITH ALL RELEVANT SPECIFICATIONS AND DRAWINGS.

ALL LEVELS ARE TO FINISHED LEVELS UNLESS OTHERWISE INDICATED.

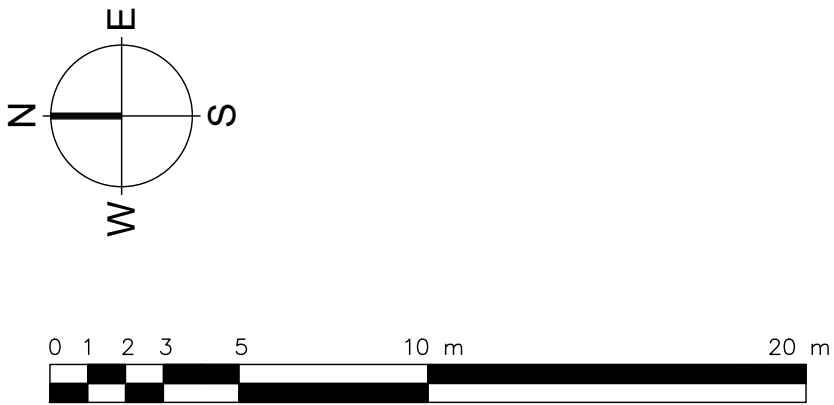


Drawing Status:	P L A N N I N G	
Revision:	Description:	Date:
P.01	Issued for Information	09.02.26
P L A N N I N G		

SADAarchitecture

P : 26C George Street, St Albans, AL3 4ES
E : letterbox@sada-architecture.com
W : www.sada-architecture.com
T : 01 727 860810

Project: 24-013 Abbey Gardens
Drawing: Existing 7th Floor Plan
Date: 30.06.2025 drawn by: RN check: CC
Scale: 1:200@A1 drwg no.: 12-217 rev. no.: P.01
© Copyright: This drawing or design may not be reproduced without permission.

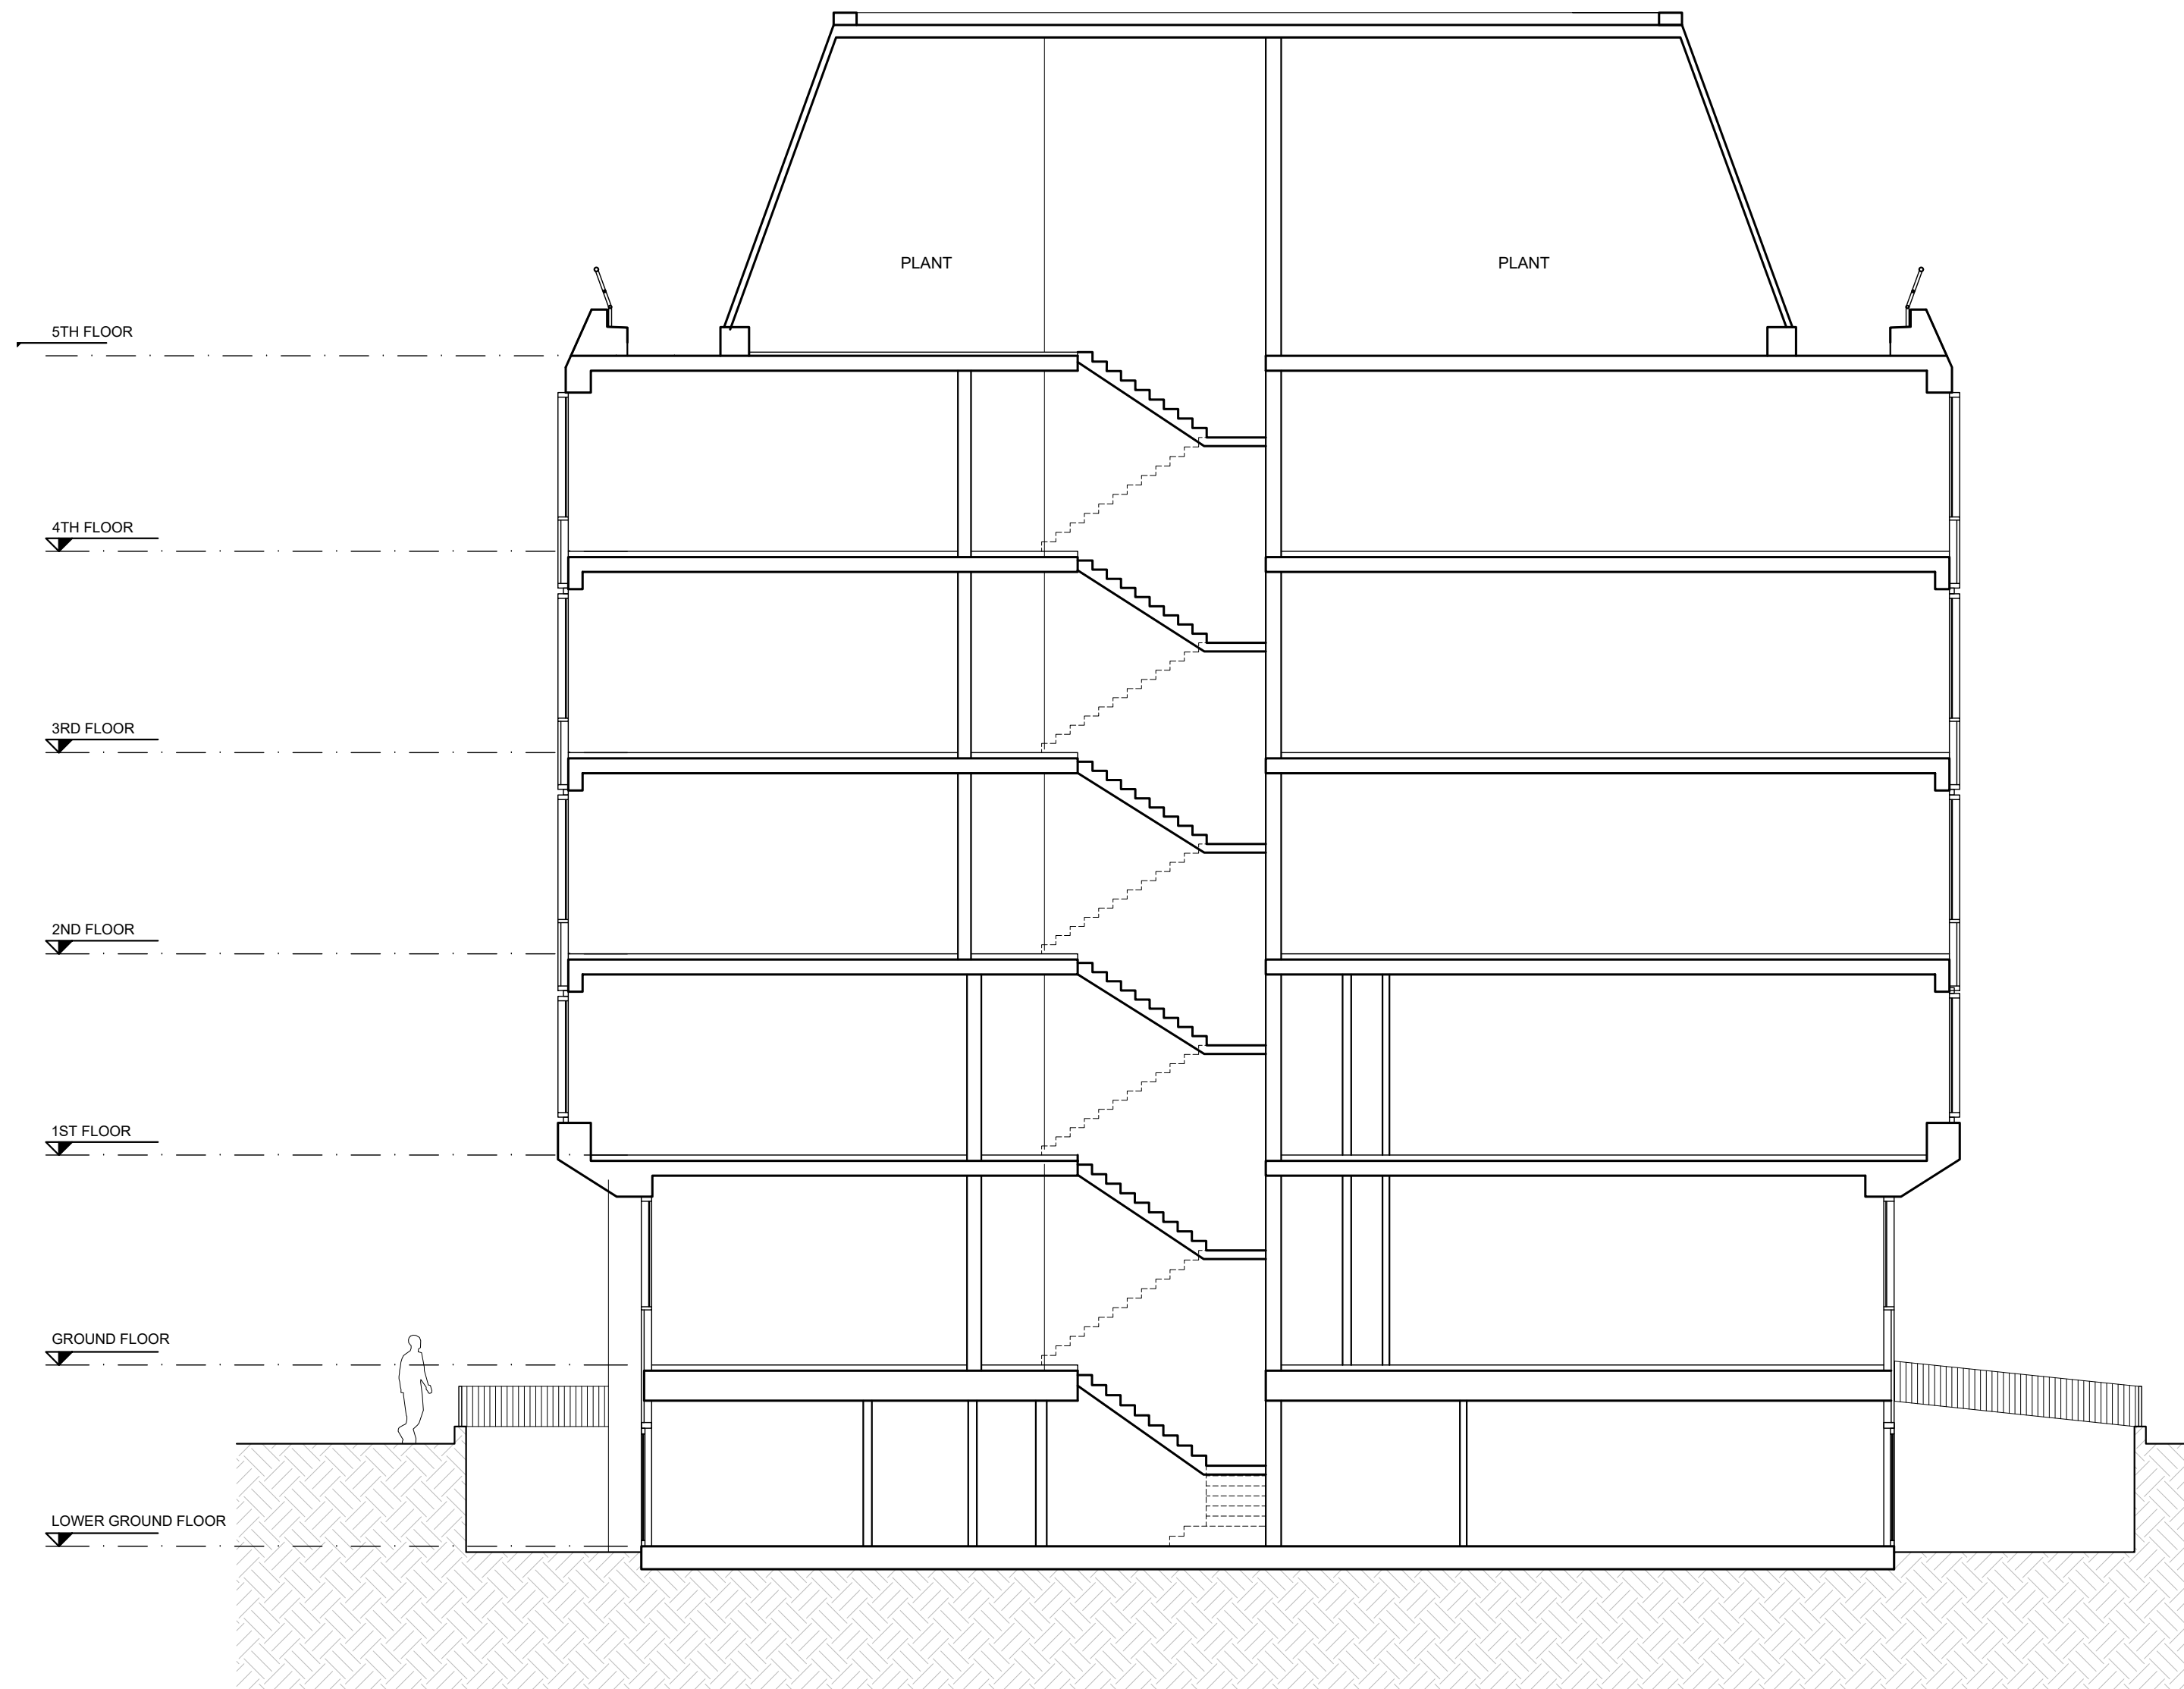

SECTION AA (North Block)
SCALE 1:100


NOTES

DO NOT SCALE - USE FIGURED DIMENSIONS ONLY.

ALL DIMENSIONS TO BE CHECKED ON SITE PRIOR TO CONSTRUCTION AND ANY DISCREPANCIES TO BE HIGHLIGHTED BY CONTRACTOR.

THIS DRAWING IS TO BE READ IN CONJUNCTION WITH ALL RELEVANT SPECIFICATIONS AND DRAWINGS.

ALL LEVELS ARE TO FINISHED LEVELS UNLESS OTHERWISE INDICATED.

 

Drawing Status:	P L A N N I N G	
Revision:	Description:	Date:
P.01	Issued for Information	09.02.26
P L A N N I N G		

SADAarchitecture

P : 26C George Street, St Albans, AL3 4ES

E : letterbox@sada-architecture.com

W : www.sada-architecture.com

T : 01 727 860810

Project: 24-013 Abbey Gardens

Drawing: Existing Section AA

Date: 10.07.2025

drawn by: RN


check: CC

Scale: 1:200@A1

drwg no.: 12-250

rev. no.: P.01


© Copyright: This drawing or design may not be reproduced without permission.

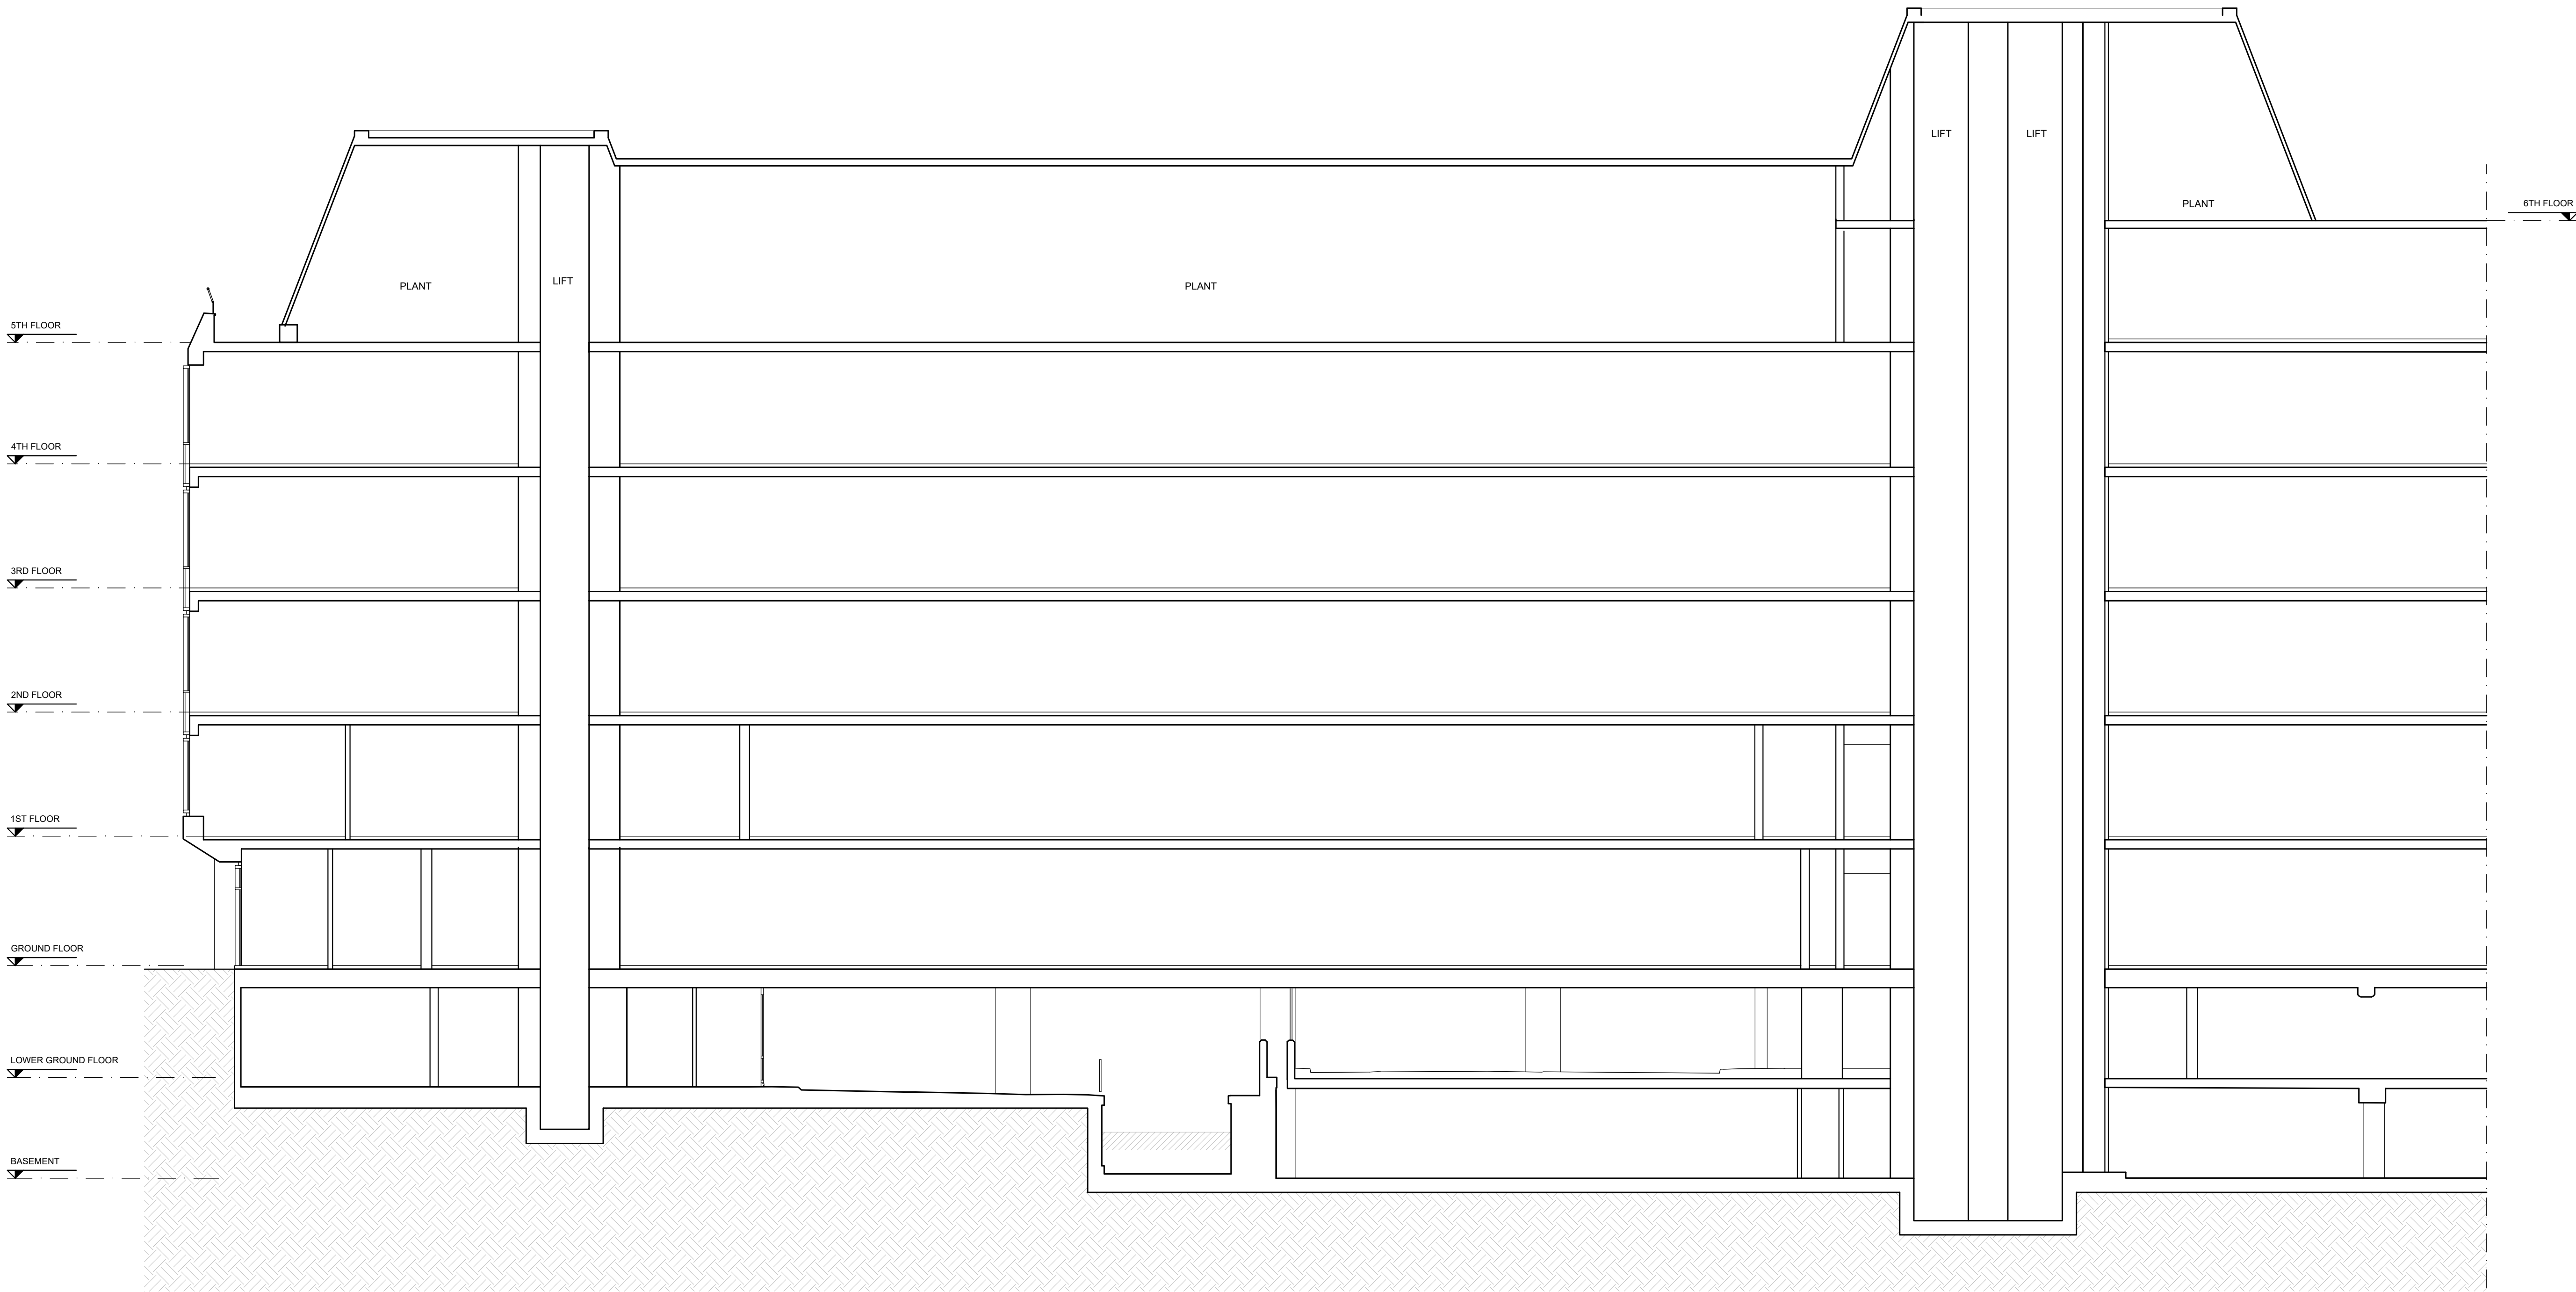

SECTION BB
SCALE 1:100


NOTES

DO NOT SCALE - USE FIGURED DIMENSIONS ONLY.
ALL DIMENSIONS TO BE CHECKED ON SITE PRIOR TO CONSTRUCTION AND ANY DISCREPANCIES TO BE HIGHLIGHTED BY CONTRACTOR.
THIS DRAWING IS TO BE READ IN CONJUNCTION WITH ALL RELEVANT SPECIFICATIONS AND DRAWINGS.
ALL LEVELS ARE TO FINISHED LEVELS UNLESS OTHERWISE INDICATED.

 

Drawing Status:	P L A N N I N G	
Revision:	Description:	Date:
P.01	Issued for Information	09.02.26
P L A N N I N G		

SADAarchitecture
P : 26C George Street, St Albans, AL3 4ES
E : letterbox@sada-architecture.com
W : www.sada-architecture.com
T : 01 727 860810
Project: 24-013 Abbey Gardens
Drawing: Existing Section BB
Date: 10.07.2025 drawn by: RN check: CC
Scale: 1:200@A1 drwg no.: 12-251 rev. no.: P.01
© Copyright: This drawing or design may not be reproduced without permission.

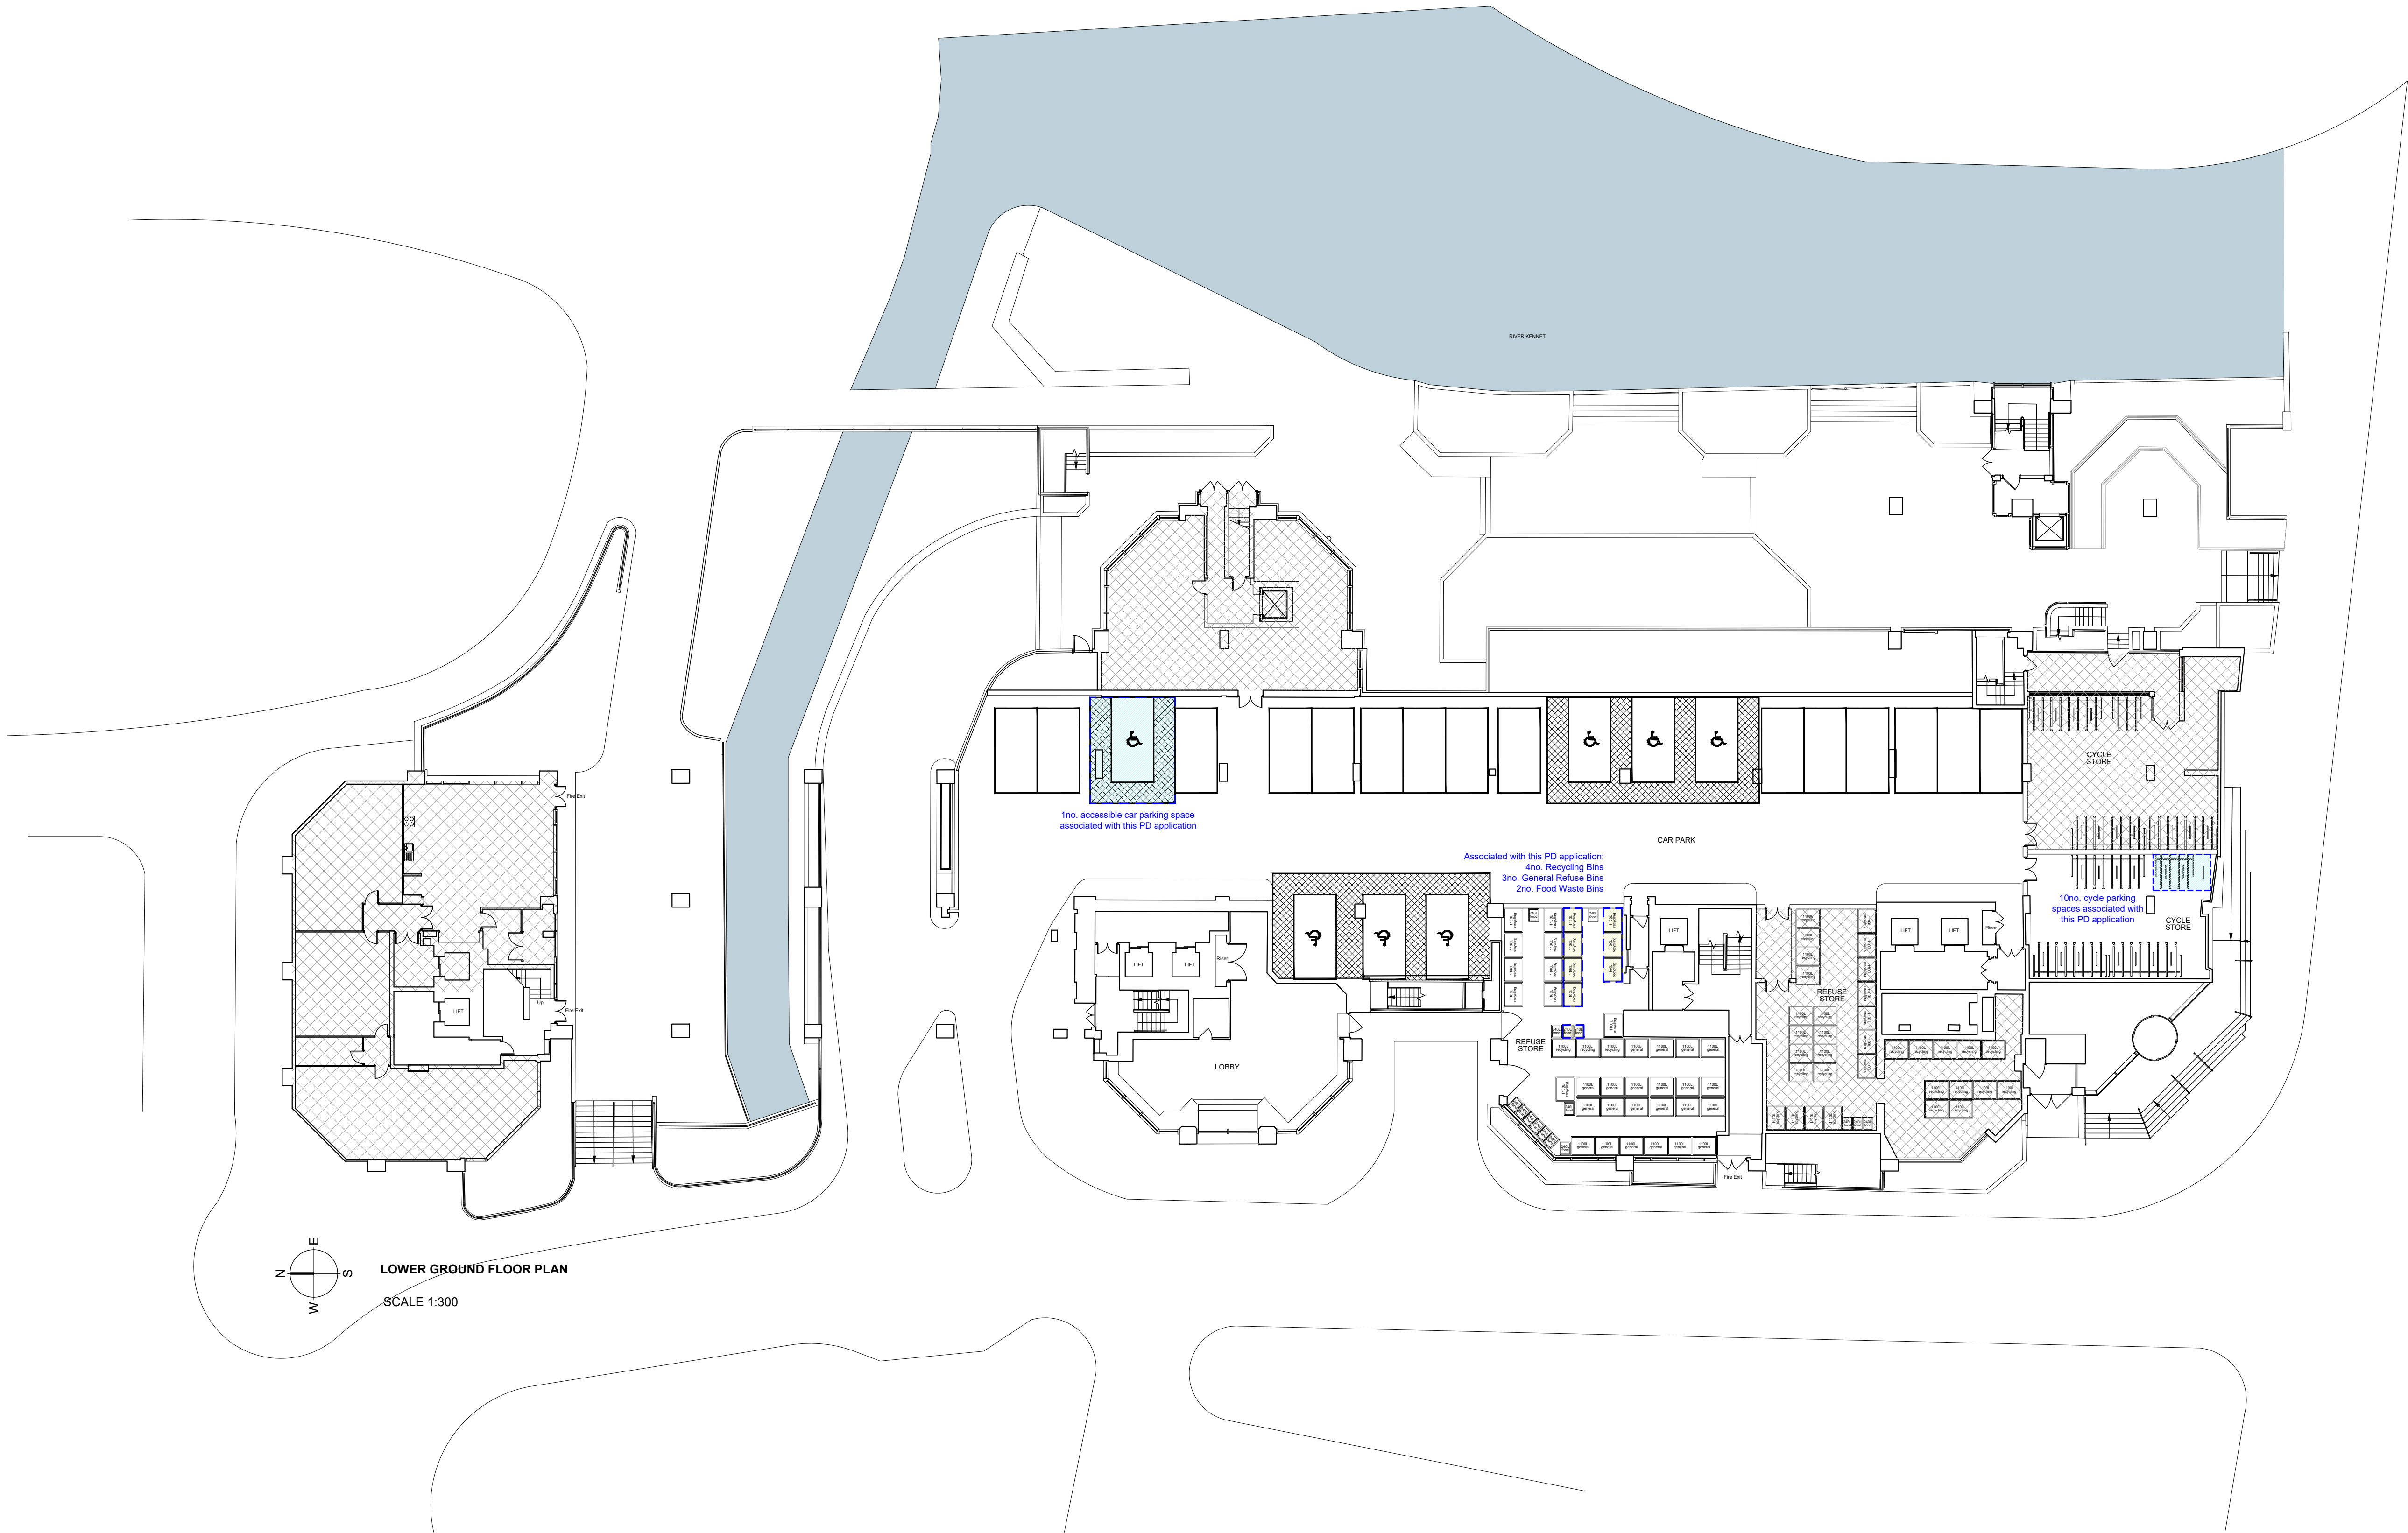

LOWER GROUND FLOOR PLAN

SCALE 1:300



NOTES

DO NOT SCALE - USE FIGURED DIMENSIONS ONLY.

ALL DIMENSIONS TO BE CHECKED ON SITE PRIOR TO CONSTRUCTION AND ANY DISCREPANCIES TO BE HIGHLIGHTED BY CONTRACTOR.

THIS DRAWING IS TO BE READ IN CONJUNCTION WITH ALL RELEVANT SPECIFICATIONS AND DRAWINGS.

ALL LEVELS ARE TO FINISHED LEVELS UNLESS OTHERWISE INDICATED.

 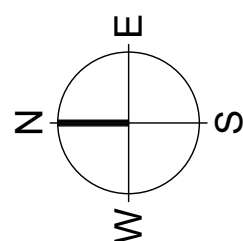

- 2B3P
- 2B4P
- 3B4P
- 3B6P

- CIRCULATION
- CYCLE STORE
- SERVICING / BACK OF HOUSE
- OUTSIDE SCOPE OF THIS APPLICATION

- PARKING ASSOCIATED WITH THE APPLICATION
- PREVIOUSLY APPROVED/ SUBMITTED FOR APPROVAL
- STORAGE AREA WITH HEADROOM OF 900-1500MM COUNTED AT 50% OF ITS GIA
- AREA EXCLUDED FROM GIA AREAS WITH HEADROOM LESS THAN 1500MM AND STORAGE AREAS WITH HEADROOM LESS THAN 900MM THAN

- 1SQM STORAGE AREA UNDER FLIGHT OF STAIRS (AREAS BELOW THIS LEVEL UNDER STAIRS NOT INCLUDED IN GIA)

Note: Stair footprint counted once within the lower floor GIA. Under-stair storage included in accordance with NDSS 10.1.1 m² assumed for areas with headroom less than 1.5m; areas with headroom of greater than 1.5m are counted fully within GIA.

Drawing Status:	P L A N N I N G		
Revision:	Description:	Date:	
P.01	Issued for Information	09.02.26	
P L A N N I N G			

SADAarchitecture

P : 26C George Street, St Albans, AL3 4ES

E : letterbox@sada-architecture.com

W : www.sada-architecture.com

T : 01 727 860810


Project: 24-013 Abbey Gardens

Drawing: Proposed Lower Ground Floor Plan

Date: 30.06.2025 drawn by: RN check: CC

Scale: 1:200@A1 drwg no.: 12-309 rev. no.: P.01

© Copyright: This drawing or design may not be reproduced without permission.

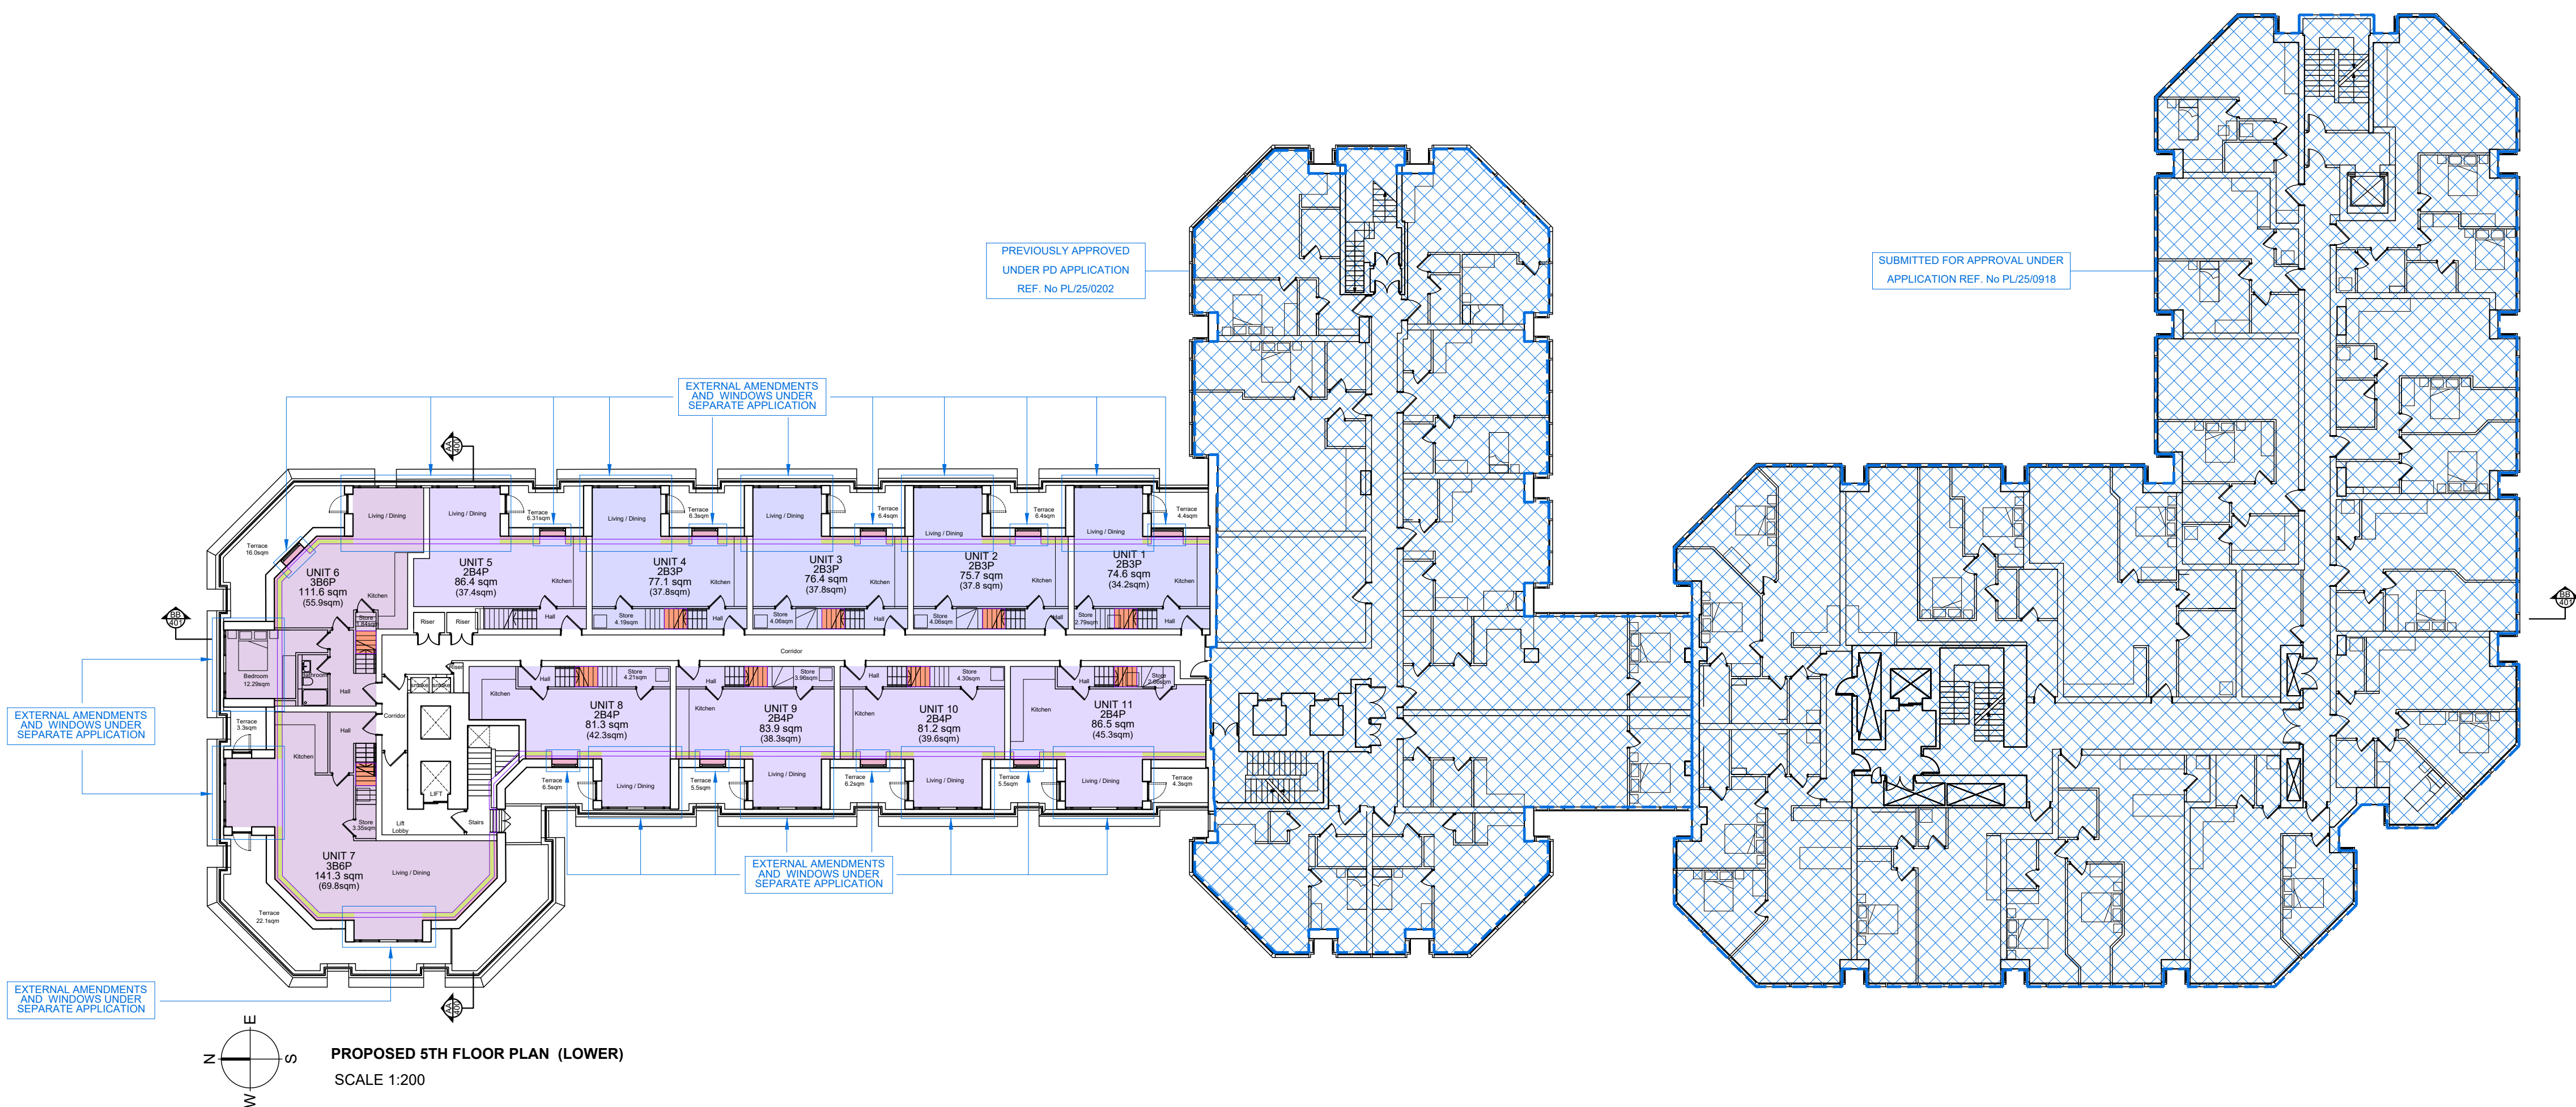


NOTES

DO NOT SCALE - USE FIGURED DIMENSIONS ONLY.

ALL DIMENSIONS TO BE CHECKED ON SITE PRIOR TO CONSTRUCTION AND ANY DISCREPANCIES TO BE HIGHLIGHTED BY CONTRACTOR.

THIS DRAWING IS TO BE READ IN CONJUNCTION WITH ALL RELEVANT SPECIFICATIONS AND DRAWINGS.

ALL LEVELS ARE TO FINISHED LEVELS UNLESS OTHERWISE INDICATED.

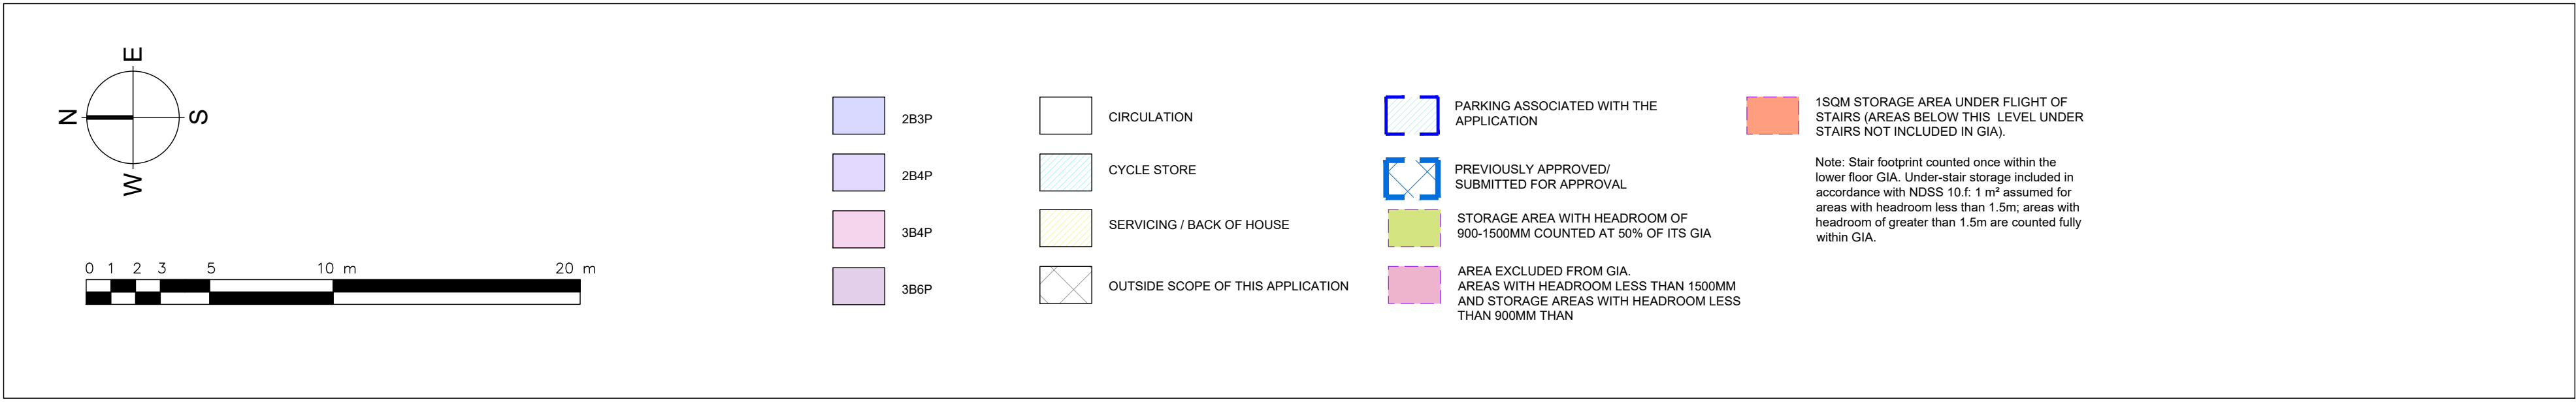


Drawing Status:	P L A N N I N G	
Revision:	Description:	Date:
P.01	Issued for Information	09.02.26
P.02	Issued for Information	24.03.26
P L A N N I N G		

SADAarchitecture

P : 26C George Street, St Albans, AL3 4ES
E : letterbox@sada-architecture.com
W : www.sada-architecture.com
T : 01 727 860810

Project: 24-013 Abbey Gardens
Drawing: Proposed 5th Floor Plan
Date: 30.06.2025 drawn by: RN check: CC
Scale: 1:200@A1 drwg no.: 12-315(a) rev. no.: P.02
© Copyright: This drawing or design may not be reproduced without permission.

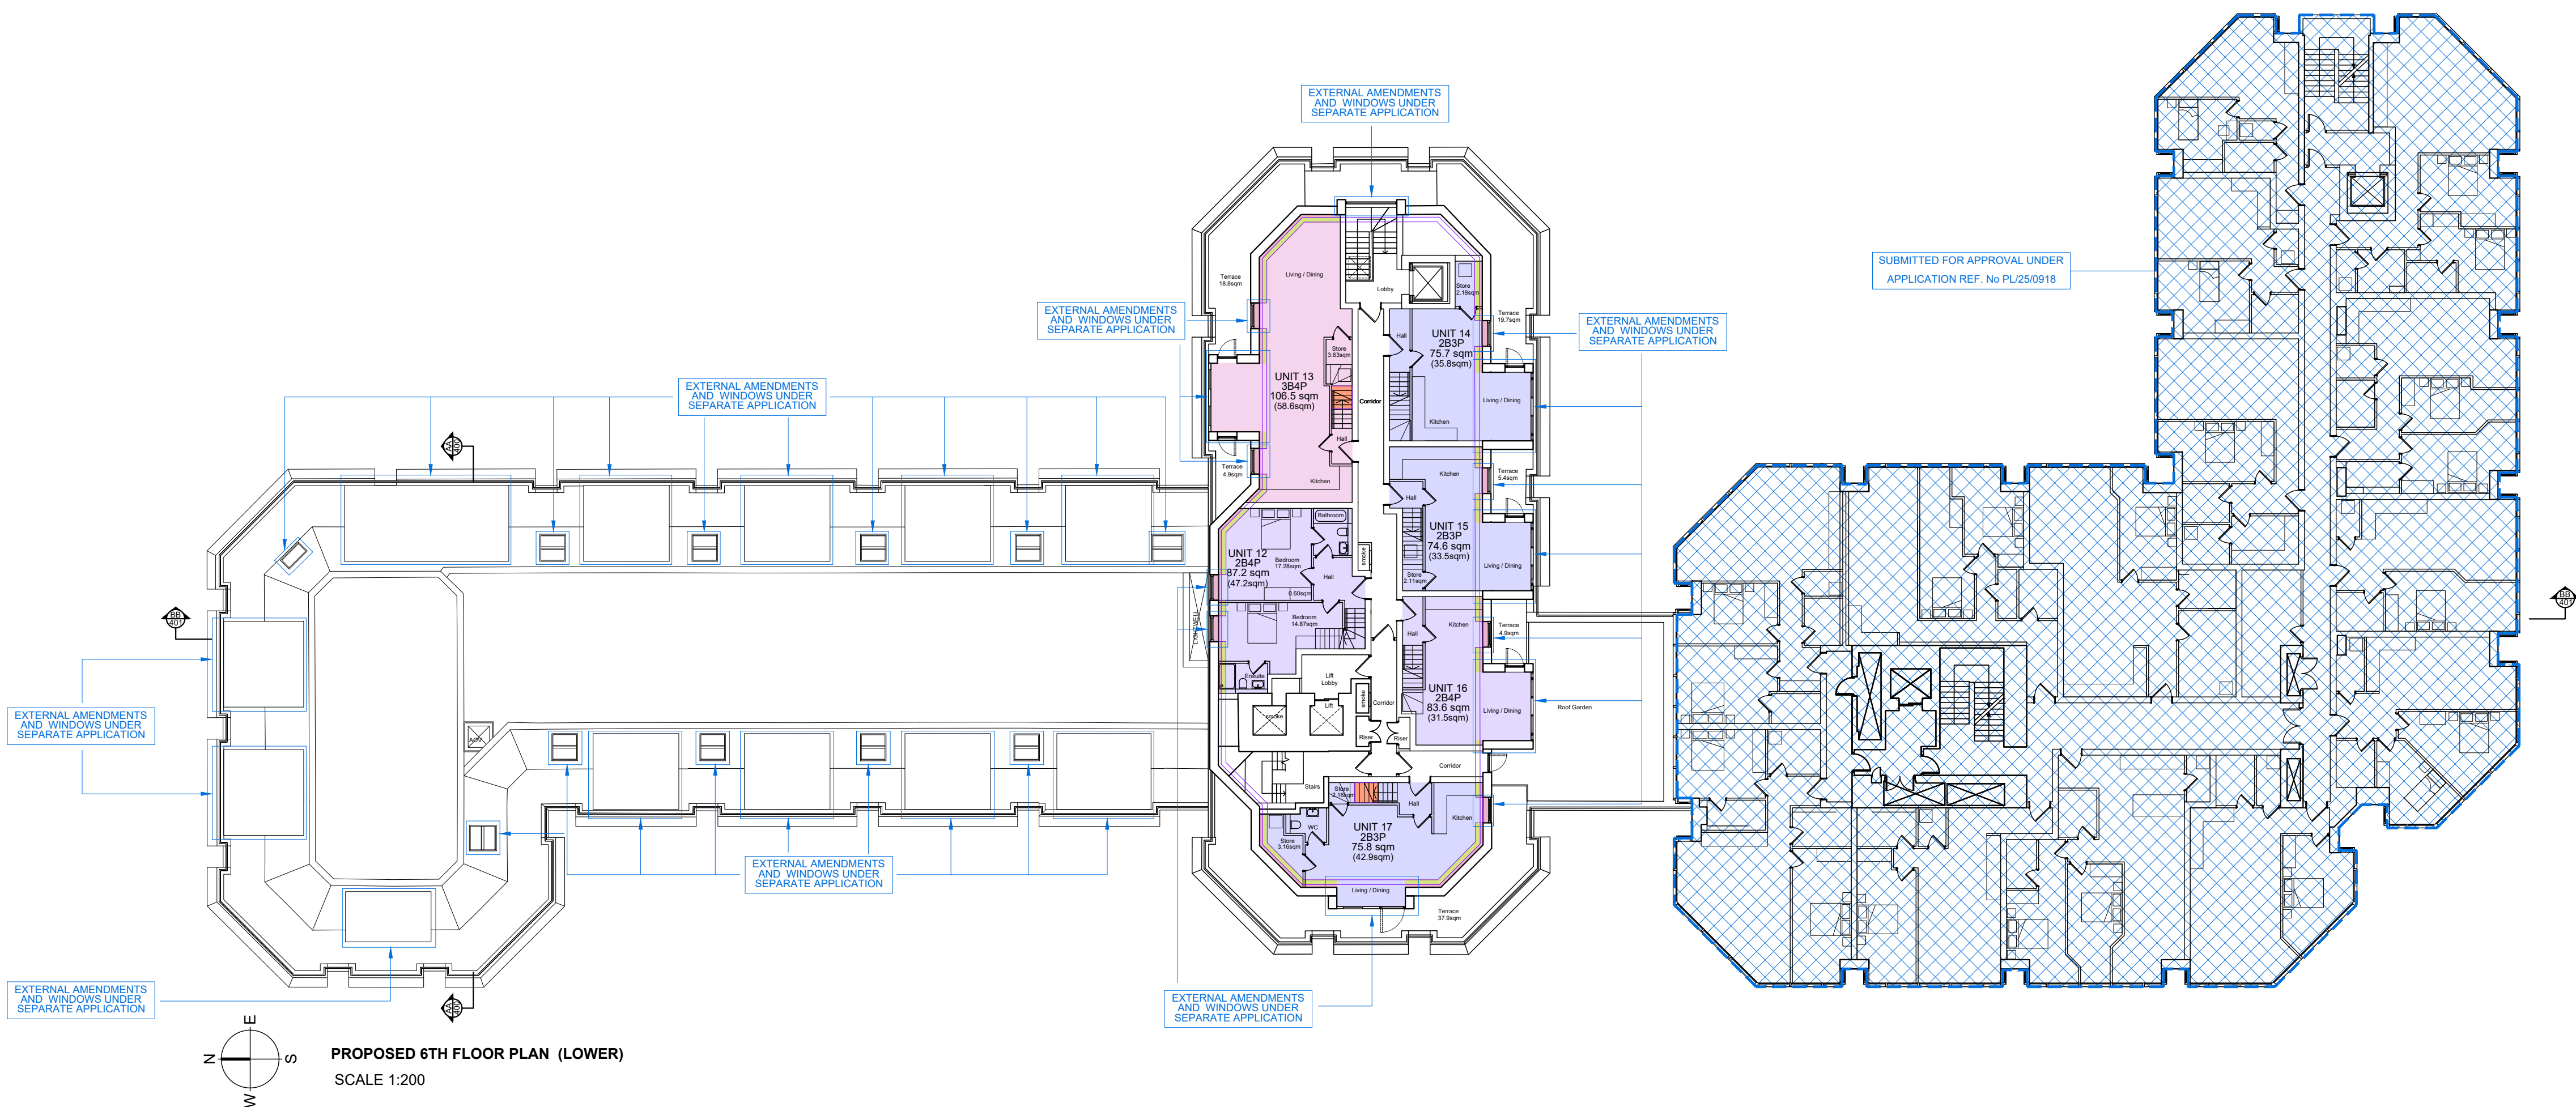

NOTES

DO NOT SCALE - USE FIGURED DIMENSIONS ONLY.

ALL DIMENSIONS TO BE CHECKED ON SITE PRIOR TO CONSTRUCTION AND ANY DISCREPANCIES TO BE HIGHLIGHTED BY CONTRACTOR.

THIS DRAWING IS TO BE READ IN CONJUNCTION WITH ALL RELEVANT SPECIFICATIONS AND DRAWINGS.

ALL LEVELS ARE TO FINISHED LEVELS UNLESS OTHERWISE INDICATED.

2B3P	CIRCULATION	PARKING ASSOCIATED WITH THE APPLICATION	1SQM STORAGE AREA UNDER FLIGHT OF STAIRS (AREAS BELOW THIS LEVEL UNDER STAIRS NOT INCLUDED IN GIA)
2B4P	CYCLE STORE	PREVIOUSLY APPROVED/ SUBMITTED FOR APPROVAL	Note: Stair footprint counted once within the lower floor GIA. Under-stair storage included in accordance with NDSS 10.f. 1 m ² assumed for areas with headroom less than 1.5m; areas with headroom of greater than 1.5m are counted fully within GIA.
3B4P	SERVICING / BACK OF HOUSE	STORAGE AREA WITH HEADROOM OF 900-1500MM COUNTED AT 50% OF ITS GIA	
3B6P	OUTSIDE SCOPE OF THIS APPLICATION	AREA EXCLUDED FROM GIA AREAS WITH HEADROOM LESS THAN 1500MM AND STORAGE AREAS WITH HEADROOM LESS THAN 900MM THAN	

Drawing Status:	P L A N N I N G	
Revision:	Description:	Date:
P.01	Issued for Information	09.02.26
P.02	Issued for Information	24.03.26
P L A N N I N G		

SADAarchitecture

P : 26C George Street, St Albans, AL3 4ES

E : letterbox@sada-architecture.com

W : www.sada-architecture.com

T : 01 727 860810


Project: 24-013 Abbey Gardens

Drawing: Proposed 6th Floor Plan (Lower)

Date: 30.06.2025 drawn by: RN check: CC

Scale: 1:200@A1 dwg no.: 12-316(a) rev. no.: P.02

© Copyright: This drawing or design may not be reproduced without permission.

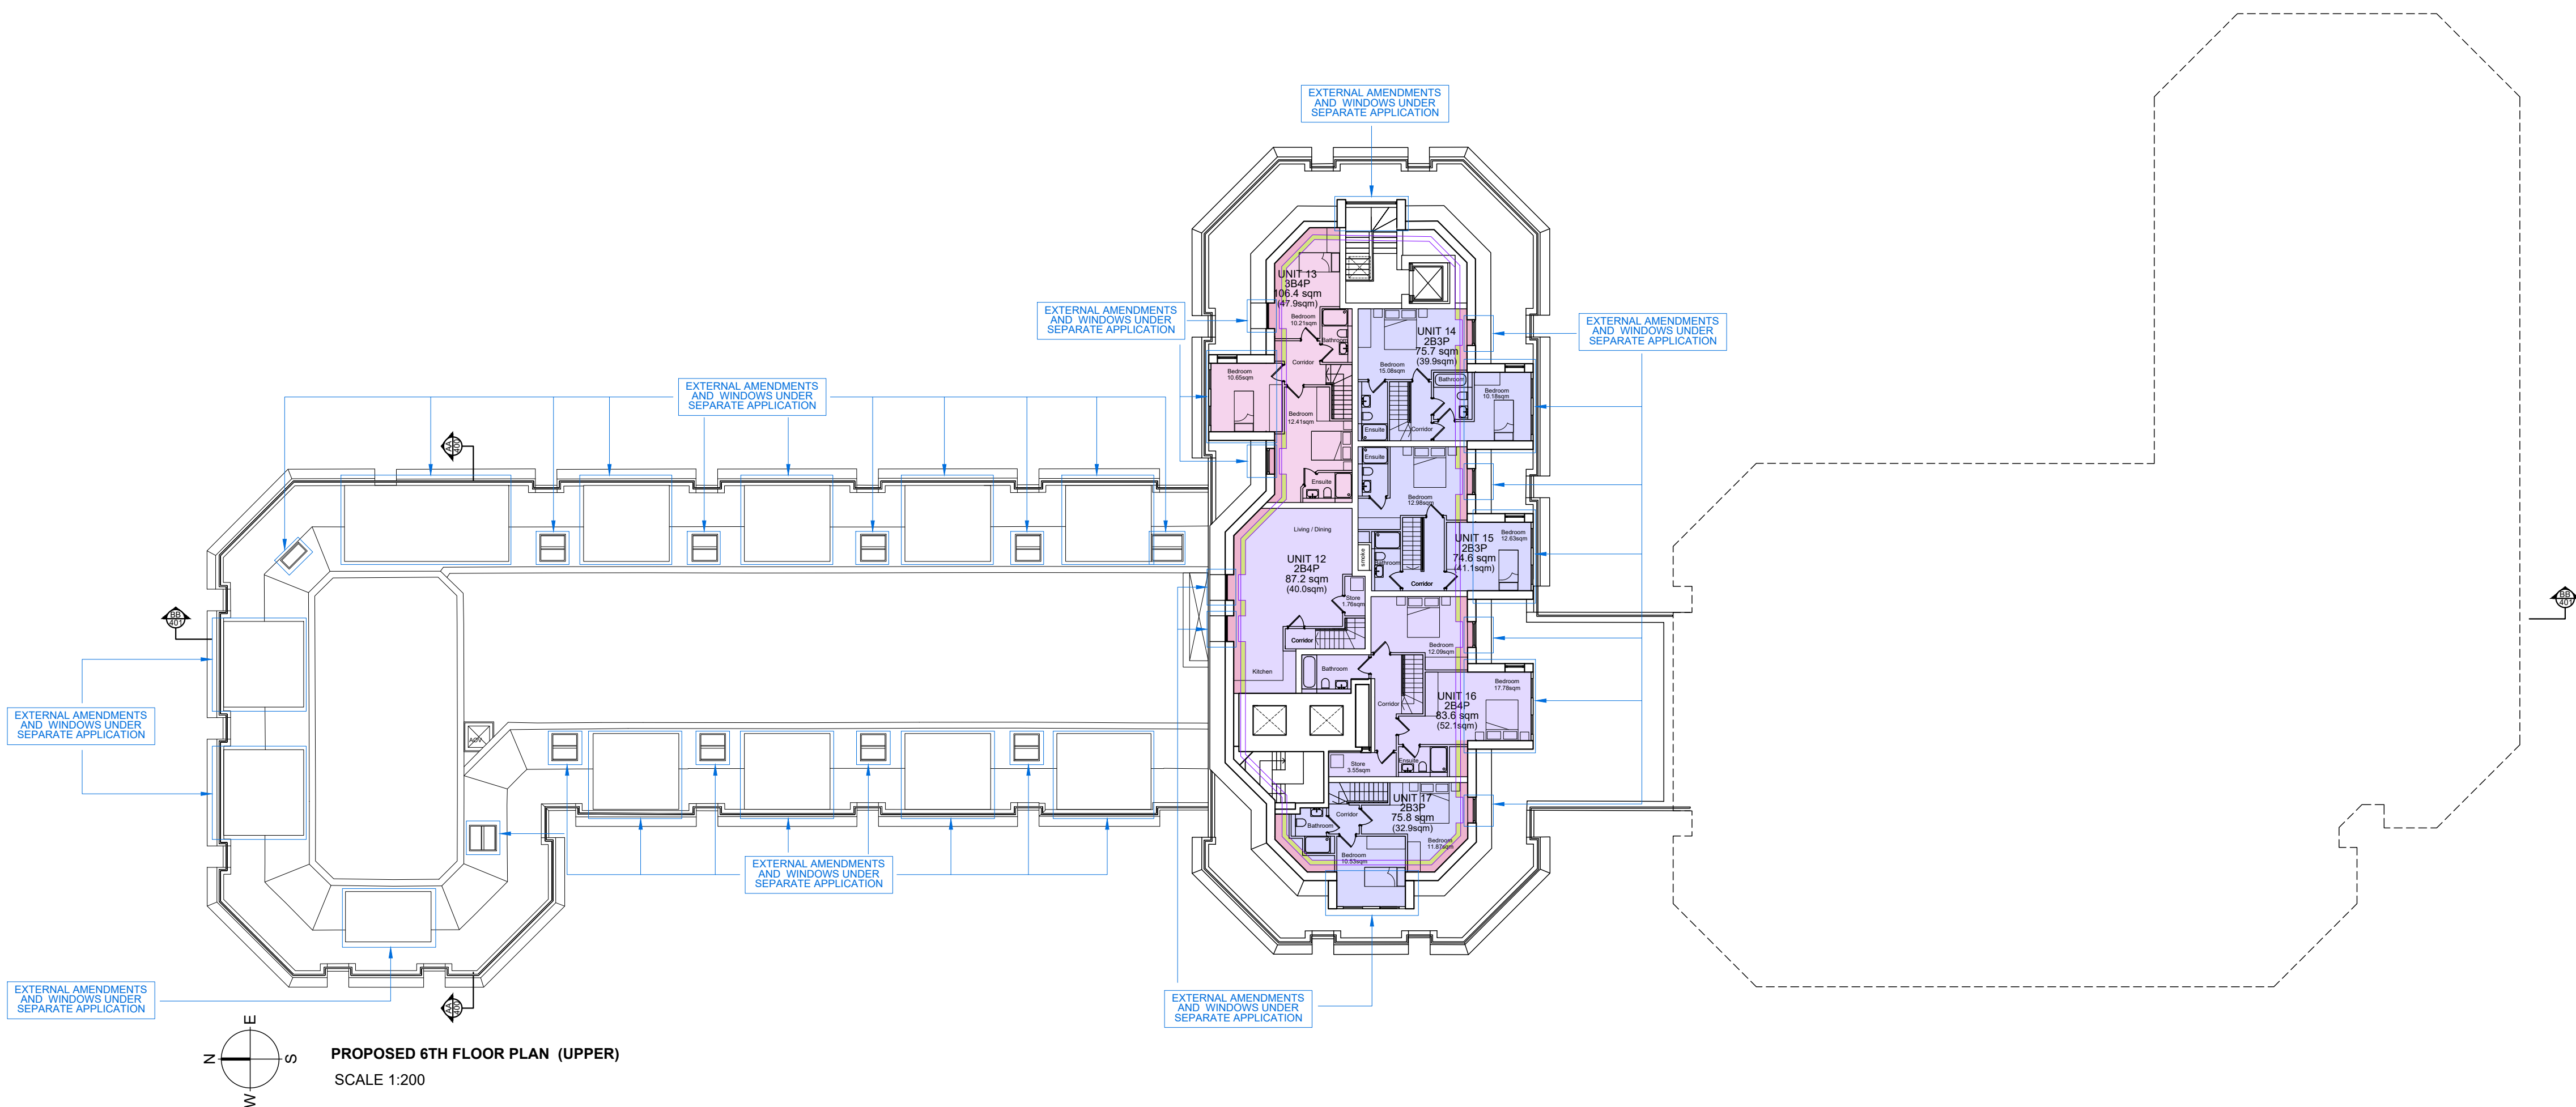



NOTES

DO NOT SCALE - USE FIGURED DIMENSIONS ONLY.

ALL DIMENSIONS TO BE CHECKED ON SITE PRIOR TO CONSTRUCTION AND ANY DISCREPANCIES TO BE HIGHLIGHTED BY CONTRACTOR.

THIS DRAWING IS TO BE READ IN CONJUNCTION WITH ALL RELEVANT SPECIFICATIONS AND DRAWINGS.

ALL LEVELS ARE TO FINISHED LEVELS UNLESS OTHERWISE INDICATED.

 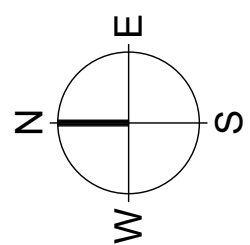

- 2B3P
- 2B4P
- 3B4P
- 3B6P

- CIRCULATION
- CYCLE STORE
- SERVICING / BACK OF HOUSE
- OUTSIDE SCOPE OF THIS APPLICATION

- PARKING ASSOCIATED WITH THE APPLICATION
- PREVIOUSLY APPROVED/ SUBMITTED FOR APPROVAL
- STORAGE AREA WITH HEADROOM OF 900-1500MM COUNTED AT 50% OF ITS GIA
- AREA EXCLUDED FROM GIA AREAS WITH HEADROOM LESS THAN 1500MM AND STORAGE AREAS WITH HEADROOM LESS THAN 900MM THAN

- 1SQM STORAGE AREA UNDER FLIGHT OF STAIRS (AREAS BELOW THIS LEVEL UNDER STAIRS NOT INCLUDED IN GIA)
- Note: Stair footprint counted once within the lower floor GIA. Under-stair storage included in accordance with NDSS 10.1. 1 m² assumed for areas with headroom less than 1.5m, areas with headroom of greater than 1.5m are counted fully within GIA.

Drawing Status:	P L A N N I N G	
Revision:	Description:	Date:
P.01	Issued for Information	09.02.26
P.02	Issued for Information	24.03.26
P L A N N I N G		

SADAarchitecture

P : 26C George Street, St Albans, AL3 4ES

E : letterbox@sada-architecture.com

W : www.sada-architecture.com

T : 01 727 860810


Project: 24-013 Abbey Gardens

Drawing: Proposed 6th Floor Plan (Upper)

Date: 30.06.2025 drawn by: RN check: CC

Scale: 1:200@A1 drwg no.: 12-316(b) rev. no.: P.02

© Copyright: This drawing or design may not be reproduced without permission.


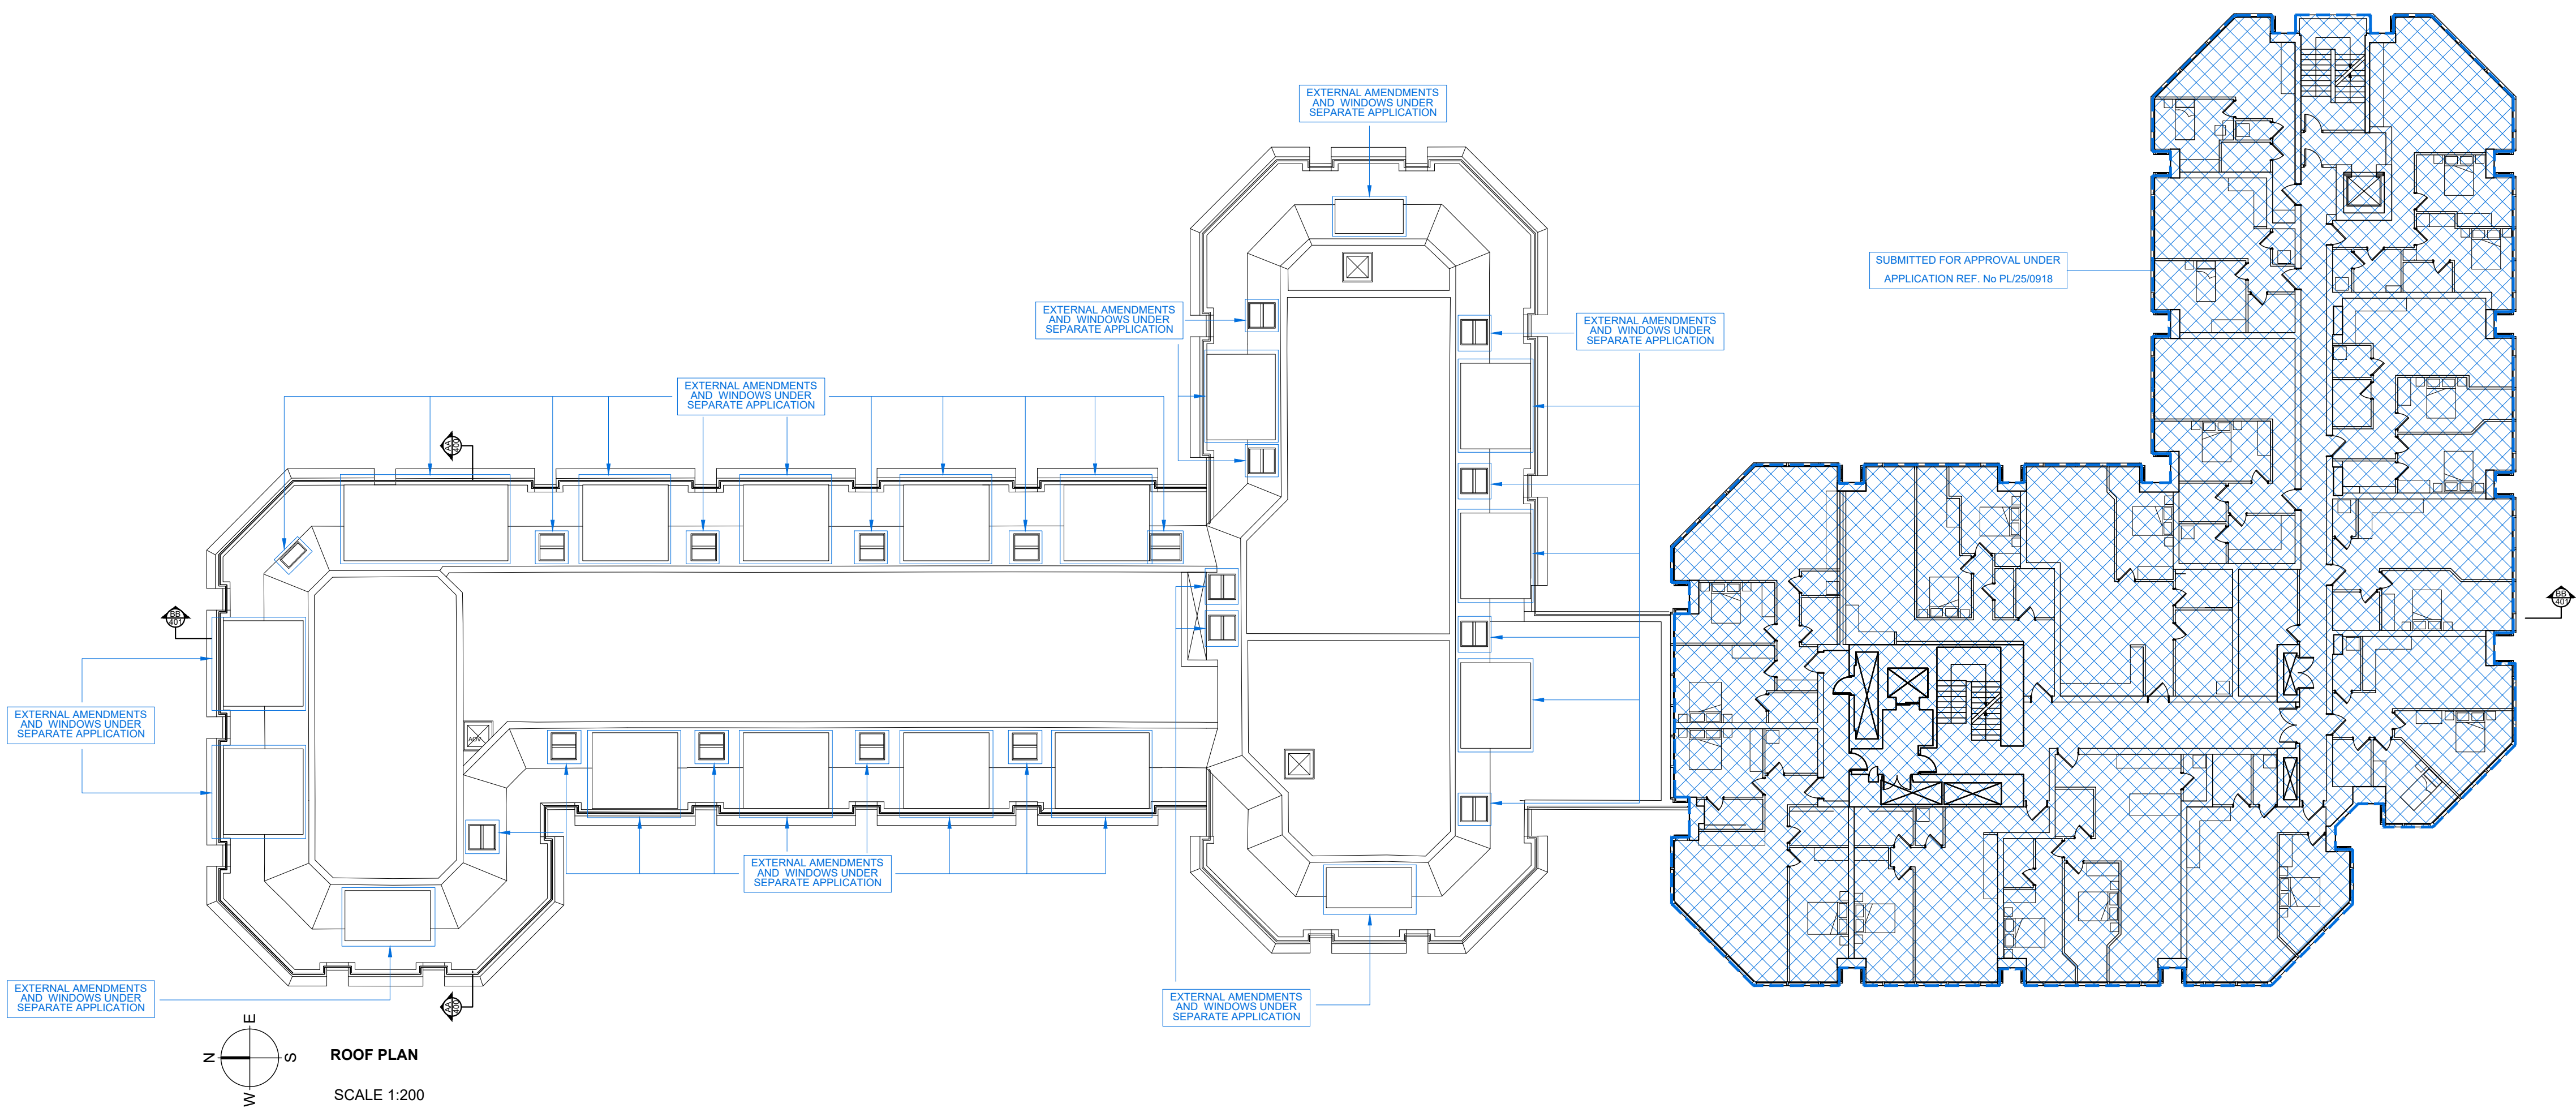


NOTES

DO NOT SCALE - USE FIGURED DIMENSIONS ONLY.
ALL DIMENSIONS TO BE CHECKED ON SITE PRIOR TO CONSTRUCTION AND ANY DISCREPANCIES TO BE HIGHLIGHTED BY CONTRACTOR.

THIS DRAWING IS TO BE READ IN CONJUNCTION WITH ALL RELEVANT SPECIFICATIONS AND DRAWINGS.

ALL LEVELS ARE TO FINISHED LEVELS UNLESS OTHERWISE INDICATED.

 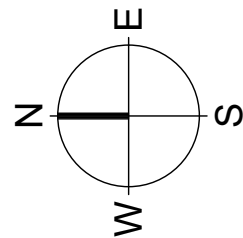

2B3P
2B4P
3B4P
3B6P

CIRCULATION
CYCLE STORE
SERVICING / BACK OF HOUSE
OUTSIDE SCOPE OF THIS APPLICATION

PARKING ASSOCIATED WITH THE APPLICATION
PREVIOUSLY APPROVED/ SUBMITTED FOR APPROVAL
STORAGE AREA WITH HEADROOM OF 900-1500MM COUNTED AT 50% OF ITS GIA
AREA EXCLUDED FROM GIA AREAS WITH HEADROOM LESS THAN 1500MM AND STORAGE AREAS WITH HEADROOM LESS THAN 900MM THAN

1SQM STORAGE AREA UNDER FLIGHT OF STAIRS (AREAS BELOW THIS LEVEL UNDER STAIRS NOT INCLUDED IN GIA)
Note: Stair footprint counted once within the lower floor GIA. Under-stair storage included in accordance with NDSS 10.f. 1 m² assumed for areas with headroom less than 1.5m; areas with headroom of greater than 1.5m are counted fully within GIA.

Drawing Status:	P L A N N I N G	
Revision:	Description:	Date:
P.01	Issued for Information	09.02.26
P.02	Issued for Information	24.03.26
P L A N N I N G		

SADAarchitecture

P : 26C George Street, St Albans, AL3 4ES
E : letterbox@sada-architecture.com
W : www.sada-architecture.com
T : 01 727 860810

Project: 24-013 Abbey Gardens
Drawing: Proposed Roof Plan
Date: 30.06.2025 drawn by: RN check: CC
Scale: 1:200@A1 drwg no.: 12-317 rev. no.: P.02
© Copyright: This drawing or design may not be reproduced without permission.

NOTES

DO NOT SCALE - USE FIGURED DIMENSIONS ONLY.

ALL DIMENSIONS TO BE CHECKED ON SITE PRIOR TO CONSTRUCTION AND ANY DISCREPANCIES TO BE HIGHLIGHTED BY CONTRACTOR.

THIS DRAWING IS TO BE READ IN CONJUNCTION WITH ALL RELEVANT SPECIFICATIONS AND DRAWINGS.

ALL LEVELS ARE TO FINISHED LEVELS UNLESS OTHERWISE INDICATED.

0

1

2

3

5

10

20

m

2B3P

2B4P

3B4P

3B6P

CIRCULATION

CYCLE STORE

SERVICING / BACK OF HOUSE

OUTSIDE SCOPE OF THIS APPLICATION

PARKING ASSOCIATED WITH THE APPLICATION

PREVIOUSLY APPROVED/ SUBMITTED FOR APPROVAL

STORAGE AREA WITH HEADROOM OF 900-1500MM COUNTED AT 50% OF ITS GIA

AREA EXCLUDED FROM GIA AREAS WITH HEADROOM LESS THAN 1500MM AND STORAGE AREAS WITH HEADROOM LESS THAN 900MM THAN

1SQM STORAGE AREA UNDER FLIGHT OF STAIRS (AREAS BELOW THIS LEVEL UNDER STAIRS NOT INCLUDED IN GIA).

Note: Stair footprint counted once within the lower floor GIA. Under-stair storage included in accordance with NDSS 10.f. 1 m² assumed for areas with headroom less than 1.5m; areas with headroom of greater than 1.5m are counted fully within GIA.

SECTION AA (North Block)
SCALE 1:100

GIA head height diagram
(at window)

GIA head height diagram
(at external wall)

Drawing Status:	P L A N N I N G	
Revision:	Description:	Date:
P.01	Issued for Information	09.02.26
P.02	Issued for Information	24.03.26
P L A N N I N G		

SADAarchitecture

P : 26C George Street, St Albans, AL3 4ES
E : letterbox@sada-architecture.com
W : www.sada-architecture.com
T : 01 727 860810

Project: 24-013 Abbey Gardens
Drawing: Proposed Section AA
Date: 10.07.2025 drawn by: RN check: CC
Scale: 1:200@A1 drwg no.: 12-400 rev. no.: P.02
© Copyright: This drawing or design may not be reproduced without permission.

