


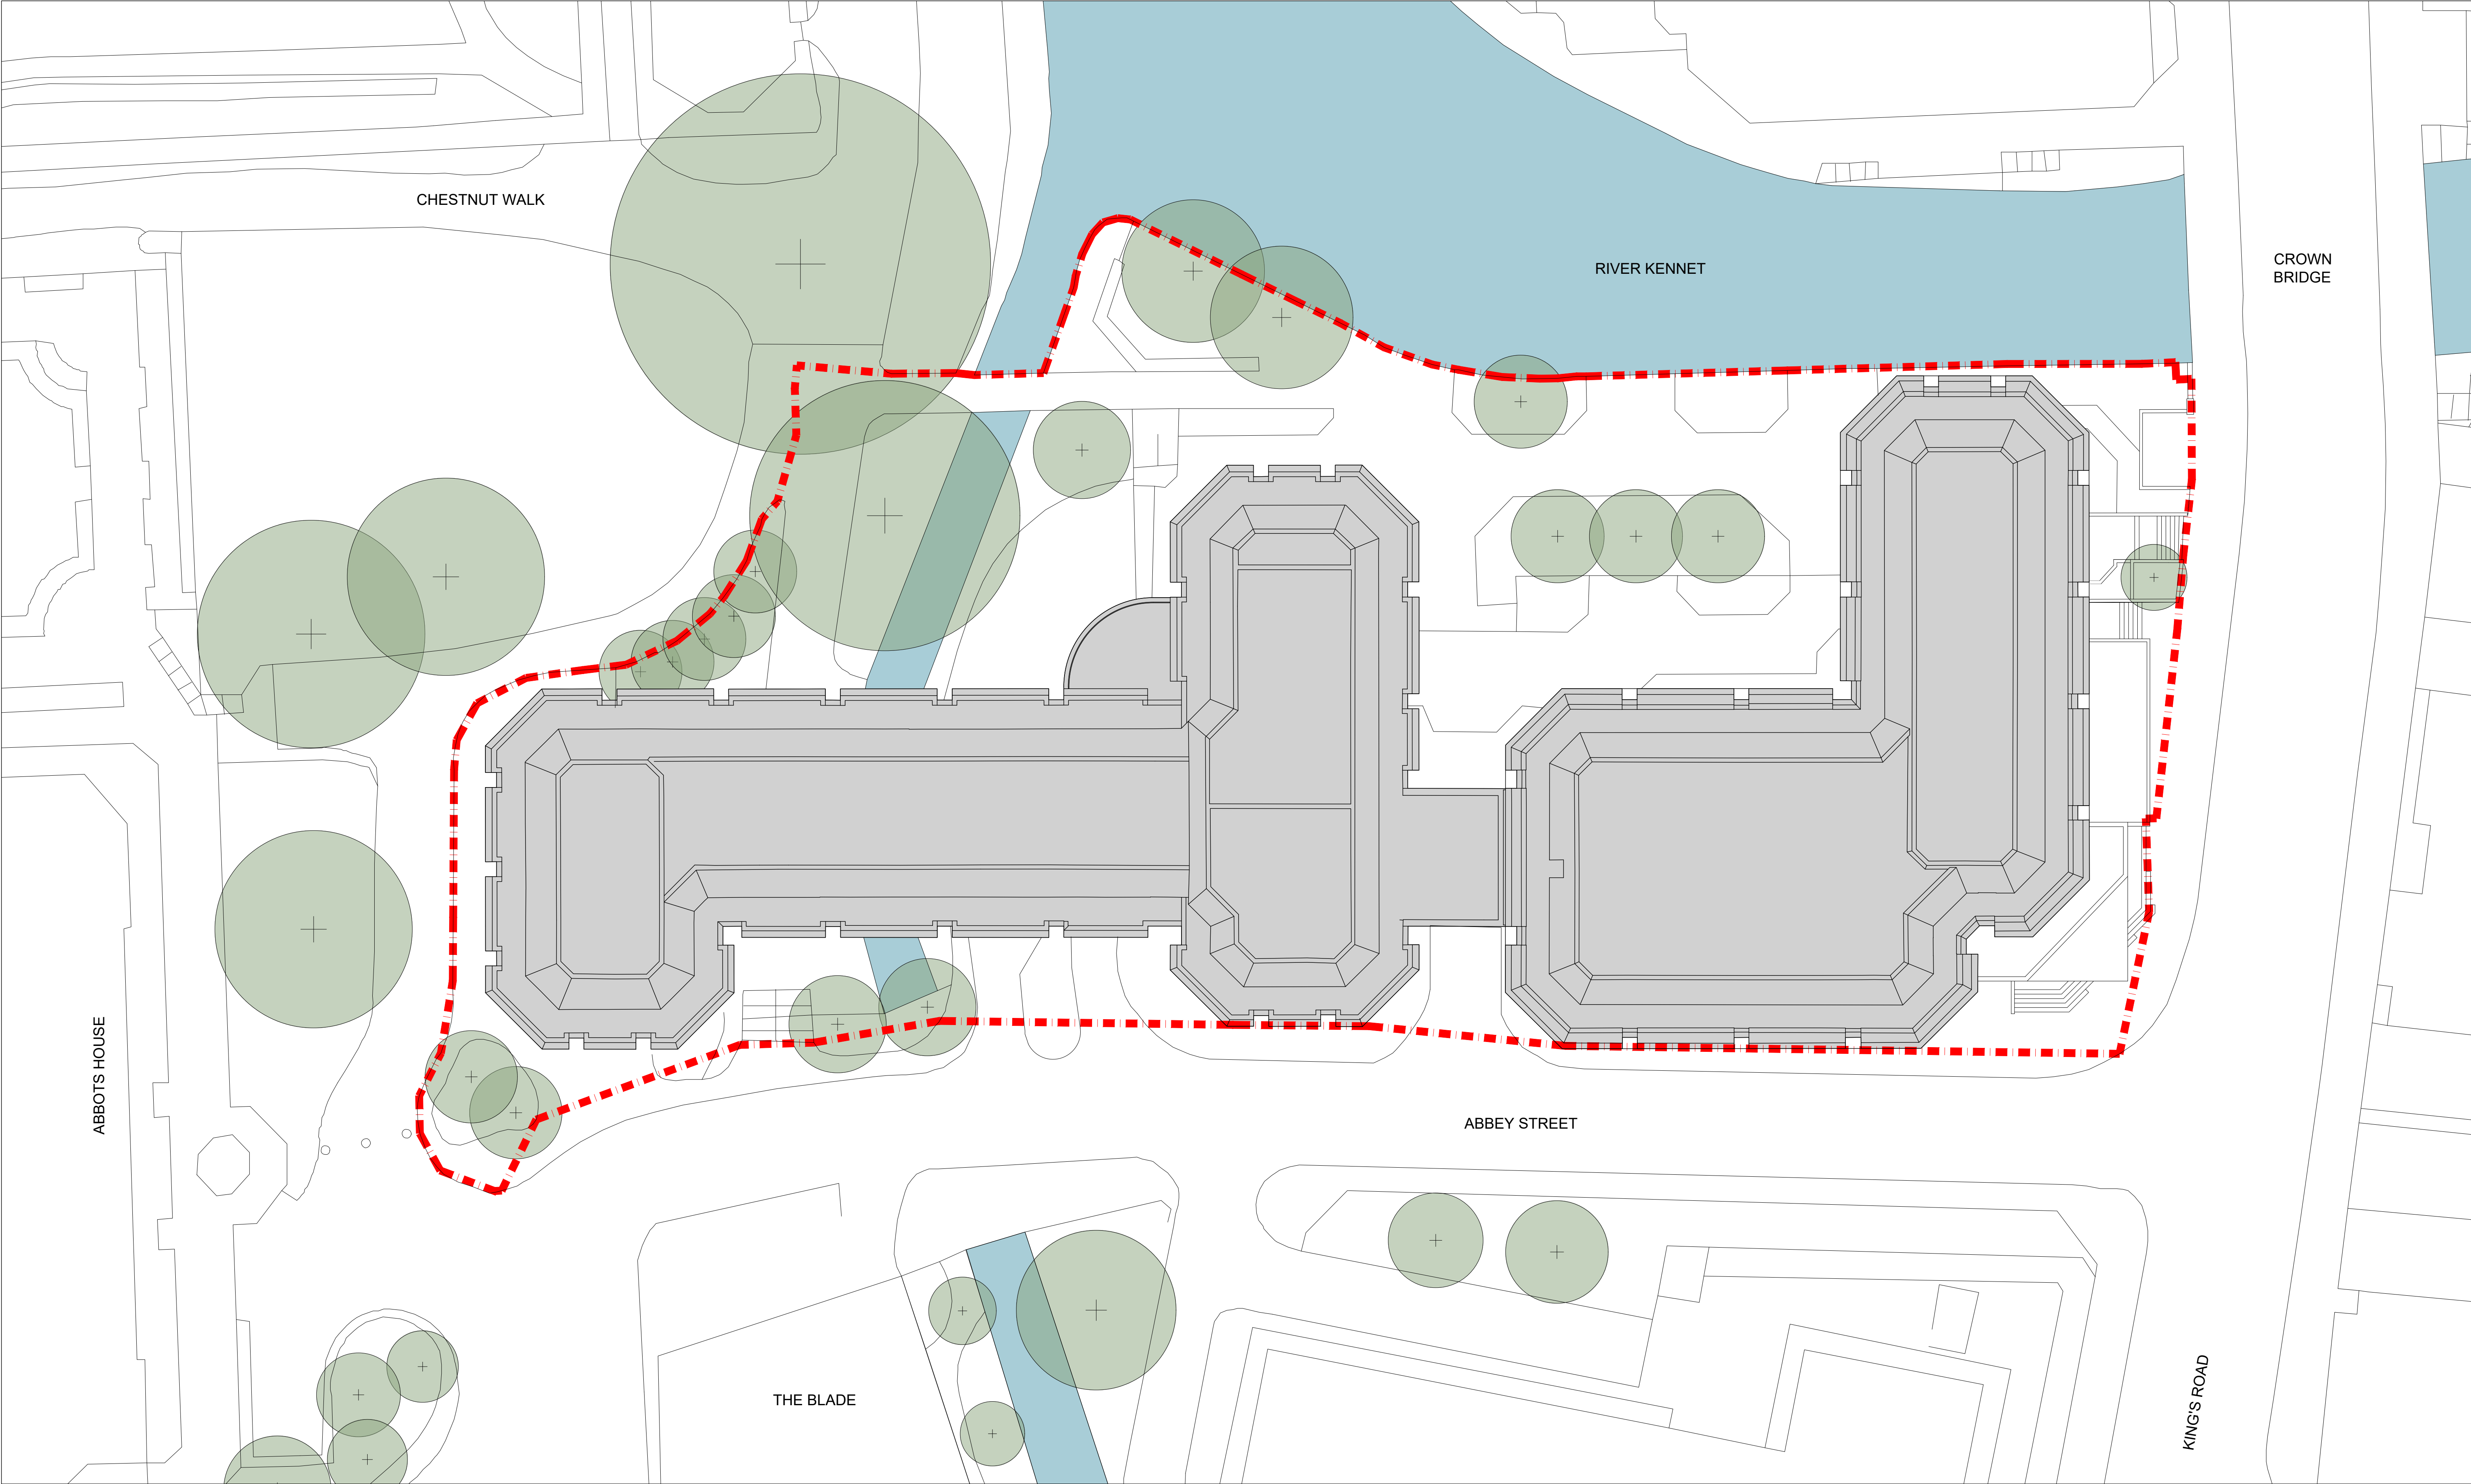

NOTES

DO NOT SCALE - USE FIGURED DIMENSIONS ONLY.

ALL DIMENSIONS TO BE CHECKED ON SITE PRIOR TO CONSTRUCTION AND ANY DISCREPANCIES TO BE HIGHLIGHTED BY CONTRACTOR.

THIS DRAWING IS TO BE READ IN CONJUNCTION WITH ALL RELEVANT SPECIFICATIONS AND DRAWINGS.

ALL LEVELS ARE TO FINISHED LEVELS UNLESS OTHERWISE INDICATED.

SITE OWNERSHIP OUTLINE



EXISTING TREES

Drawing Status:	P L A N N I N G	
Revision:	Description:	Date:
P.01	Issued for Information	05.02.26
P L A N N I N G		

SADAarchitecture

P : 26C George Street, St Albans, AL3 4ES
E : letterbox@sada-architecture.com
W : www.sada-architecture.com
T : 01 727 860810

Project: 24-013 Abbey Gardens
Drawing: Site Plan
Date: 30.06.2025 drawn by: RN check: CC
Scale: 1:200@A1 drwg no.: 14-200 rev. no.: P.01
© Copyright: This drawing or design may not be reproduced without permission.

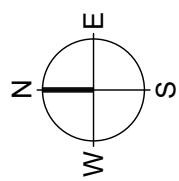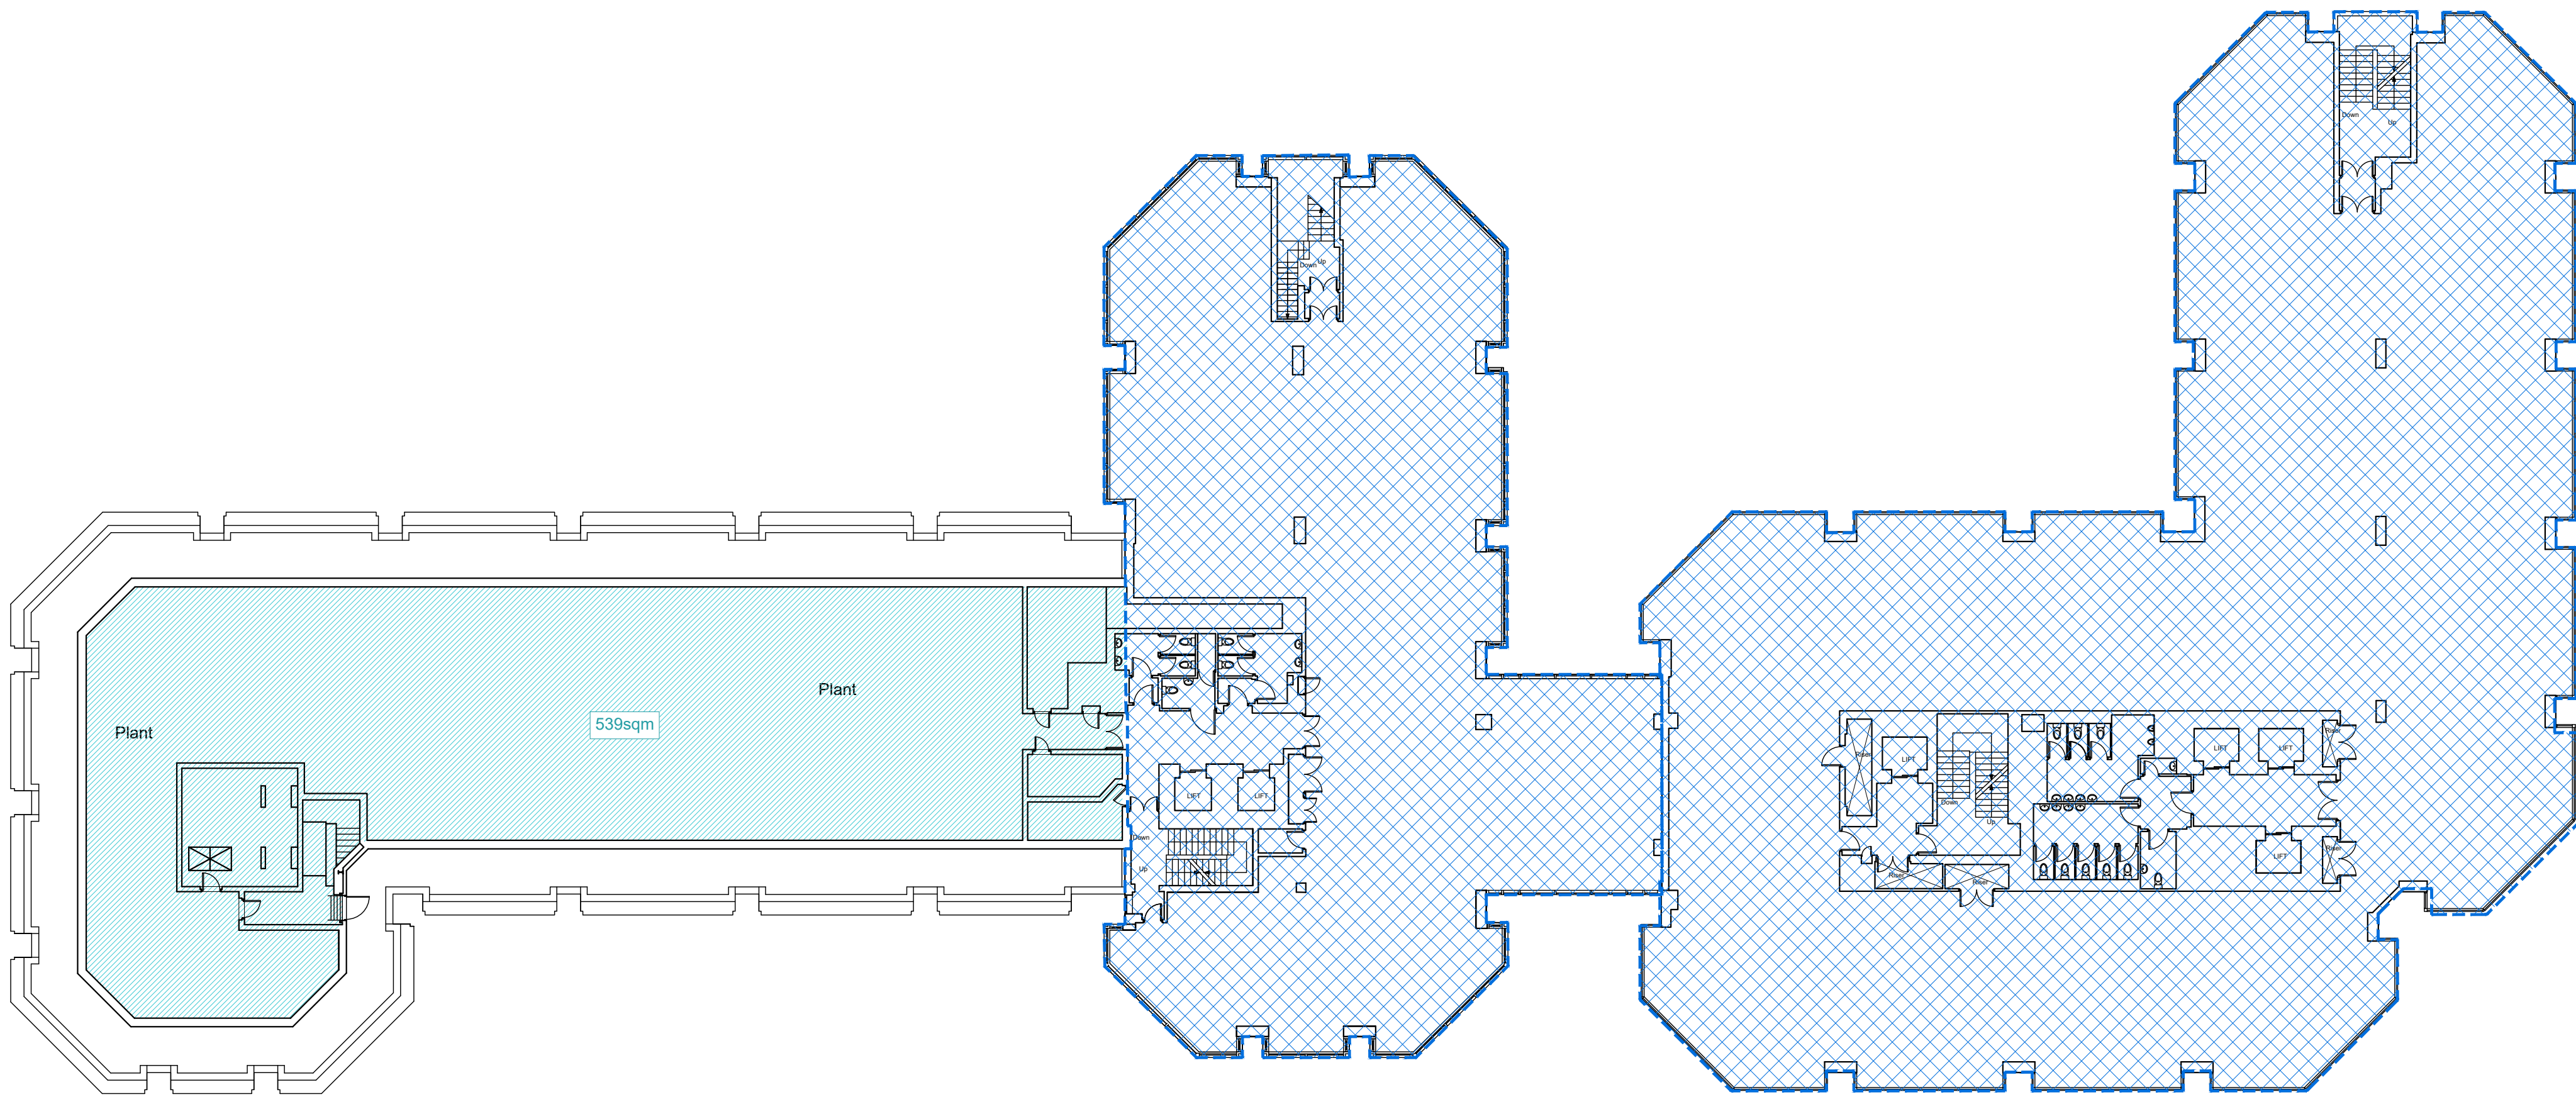


EXISTING 5TH FLOOR PLAN
SCALE 1:200


Location	Existing (sqm)	Proposed (sqm)
North Block - 5th floor	539	625
Central Block - 6th floor	134	134
Central Block - 6th floor	39	249
TOTAL GIA (sqm)	712	1008

NOTES

DO NOT SCALE - USE FIGURED DIMENSIONS ONLY.
ALL DIMENSIONS TO BE CHECKED ON SITE PRIOR TO CONSTRUCTION AND ANY DISCREPANCIES TO BE HIGHLIGHTED BY CONTRACTOR.
THIS DRAWING IS TO BE READ IN CONJUNCTION WITH ALL RELEVANT SPECIFICATIONS AND DRAWINGS.
ALL LEVELS ARE TO FINISHED LEVELS UNLESS OTHERWISE INDICATED.

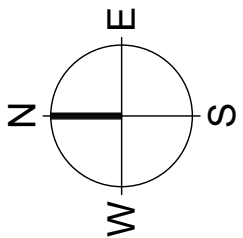

OUTSIDE SCOPE OF THIS APPLICATION


 


Drawing Status:	P L A N N I N G	
Revision:	Description:	Date:
P.01	Issued for Information	05.02.26
P L A N N I N G		

SADAarchitecture

P : 26C George Street, St Albans, AL3 4ES
E : letterbox@sada-architecture.com
W : www.sada-architecture.com
T : 01 727 860810

Project: 24-013 Abbey Gardens
Drawing: Existing 5th Floor Plan
Date: 30.06.2025 drawn by: RN check: CC
Scale: 1:200@A1 drwg no.: 14-215 rev. no.: P.01
© Copyright: This drawing or design may not be reproduced without permission.

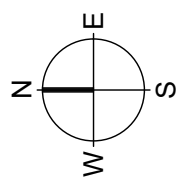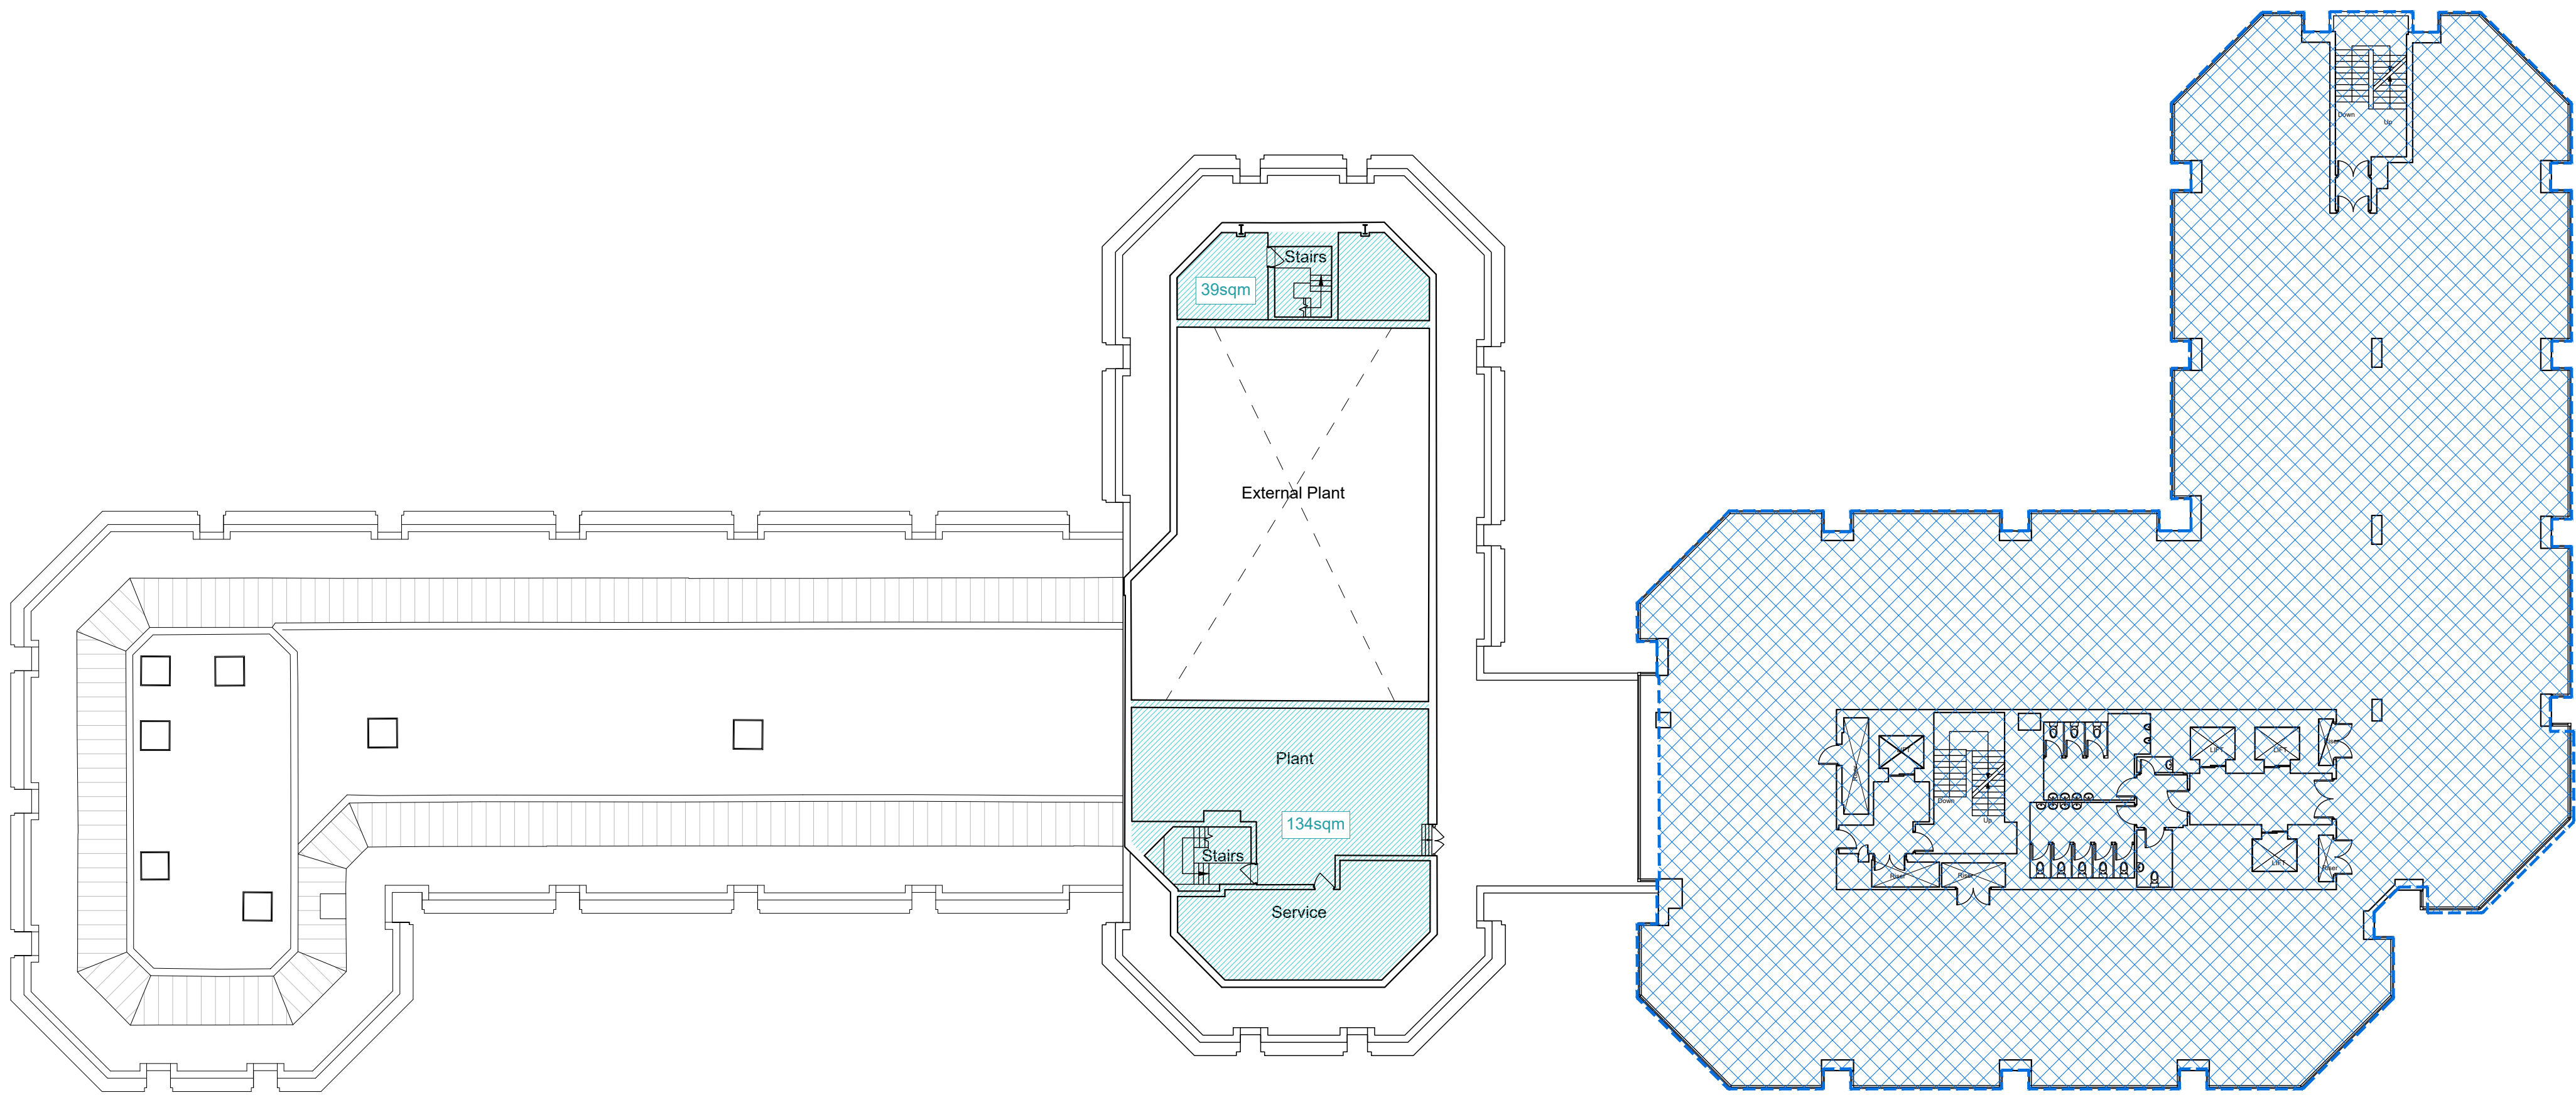


EXISTING 6TH FLOOR PLAN
SCALE 1:200


Location	Existing (sqm)	Proposed (sqm)
North Block - 5th floor	539	625
Central Block - 6th floor	134	134
Central Block - 6th floor	39	249
TOTAL GIA (sqm)	712	1008

NOTES

DO NOT SCALE - USE FIGURED DIMENSIONS ONLY.
ALL DIMENSIONS TO BE CHECKED ON SITE PRIOR TO CONSTRUCTION AND ANY DISCREPANCIES TO BE HIGHLIGHTED BY CONTRACTOR.
THIS DRAWING IS TO BE READ IN CONJUNCTION WITH ALL RELEVANT SPECIFICATIONS AND DRAWINGS.
ALL LEVELS ARE TO FINISHED LEVELS UNLESS OTHERWISE INDICATED.


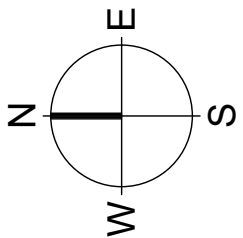


OUTSIDE SCOPE OF THIS APPLICATION

 

Drawing Status:	P L A N N I N G	
Revision:	Description:	Date:
P.01	Issued for Information	05.02.26
P L A N N I N G		

SADAarchitecture
P : 26C George Street, St Albans, AL3 4ES
E : letterbox@sada-architecture.com
W : www.sada-architecture.com
T : 01 727 860810
Project: 24-013 Abbey Gardens
Drawing: Existing 6th Floor Plan
Date: 30.06.2025 drawn by: RN check: CC
Scale: 1:200@A1 drwg no.: 14-216 rev. no.:
© Copyright: This drawing or design may not be reproduced without permission.

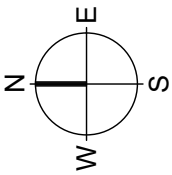
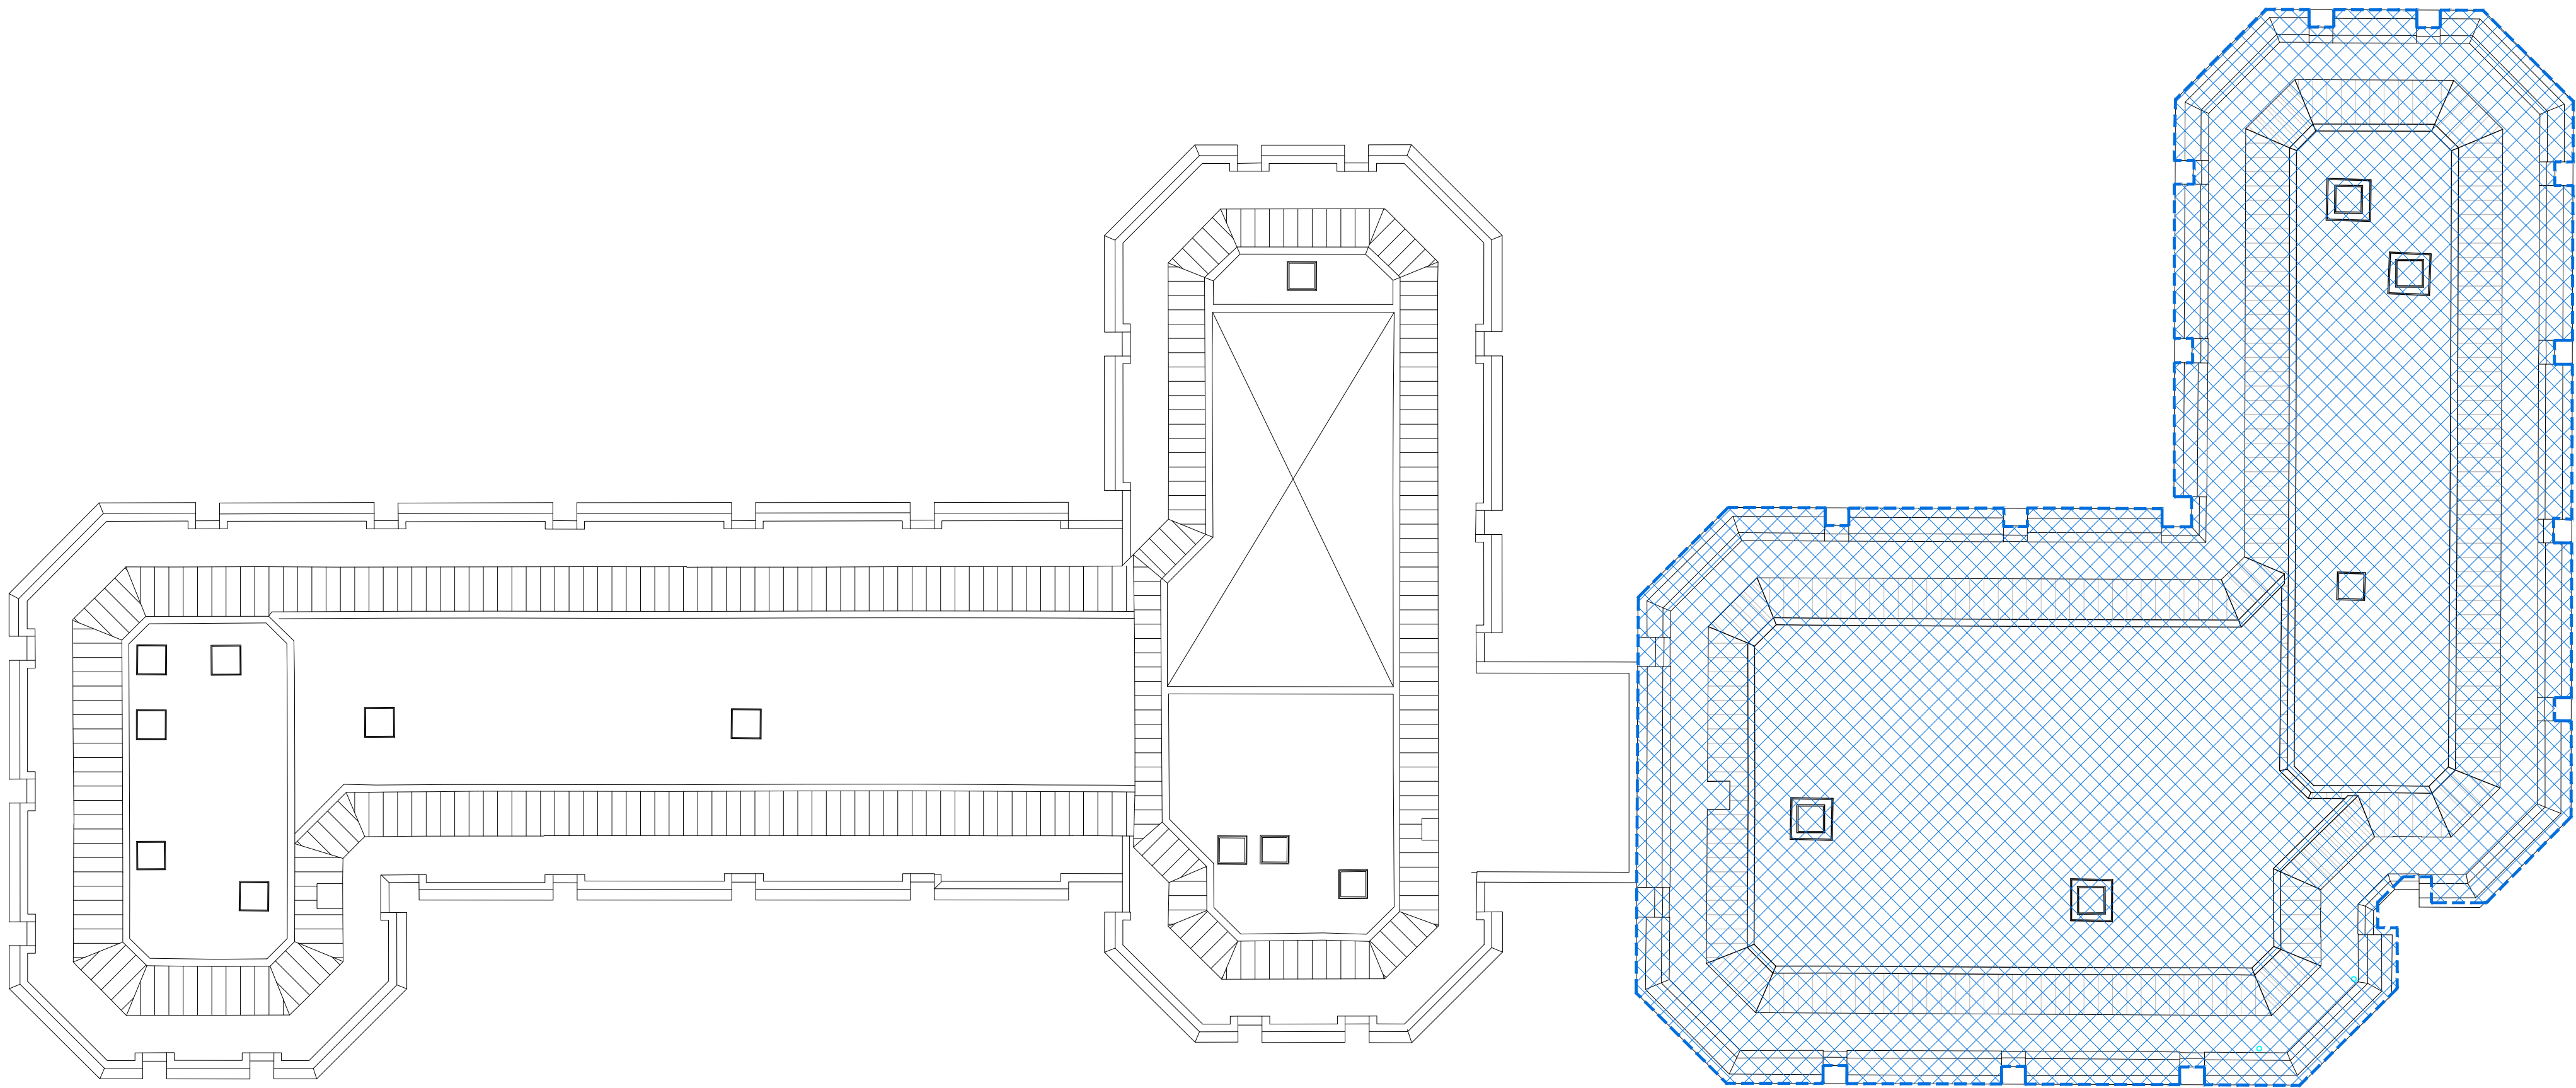


EXISTING ROOF PLAN
SCALE 1:200

Location	Existing (sqm)	Proposed (sqm)
North Block - 5th floor	539	625
Central Block - 6th floor	134	134
Central Block - 6th floor	39	249
TOTAL GIA (sqm)	712	1008

NOTES

DO NOT SCALE - USE FIGURED DIMENSIONS ONLY.
ALL DIMENSIONS TO BE CHECKED ON SITE PRIOR TO CONSTRUCTION AND ANY DISCREPANCIES TO BE HIGHLIGHTED BY CONTRACTOR.
THIS DRAWING IS TO BE READ IN CONJUNCTION WITH ALL RELEVANT SPECIFICATIONS AND DRAWINGS.
ALL LEVELS ARE TO FINISHED LEVELS UNLESS OTHERWISE INDICATED.

 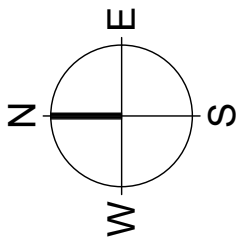


OUTSIDE SCOPE OF THIS APPLICATION

Drawing Status:	P L A N N I N G	
Revision:	Description:	Date:
P.01	Issued for Information	05.02.26
P L A N N I N G		

SADAarchitecture

P : 26C George Street, St Albans, AL3 4ES
E : letterbox@sada-architecture.com
W : www.sada-architecture.com
T : 01 727 860810

Project: 24-013 Abbey Gardens
Drawing: Existing Roof Plan
Date: 30.06.2025 drawn by: RN check: CC
Scale: 1:200@A1 drwg no.: 14-219 rev. no.: P.01
© Copyright: This drawing or design may not be reproduced without permission.

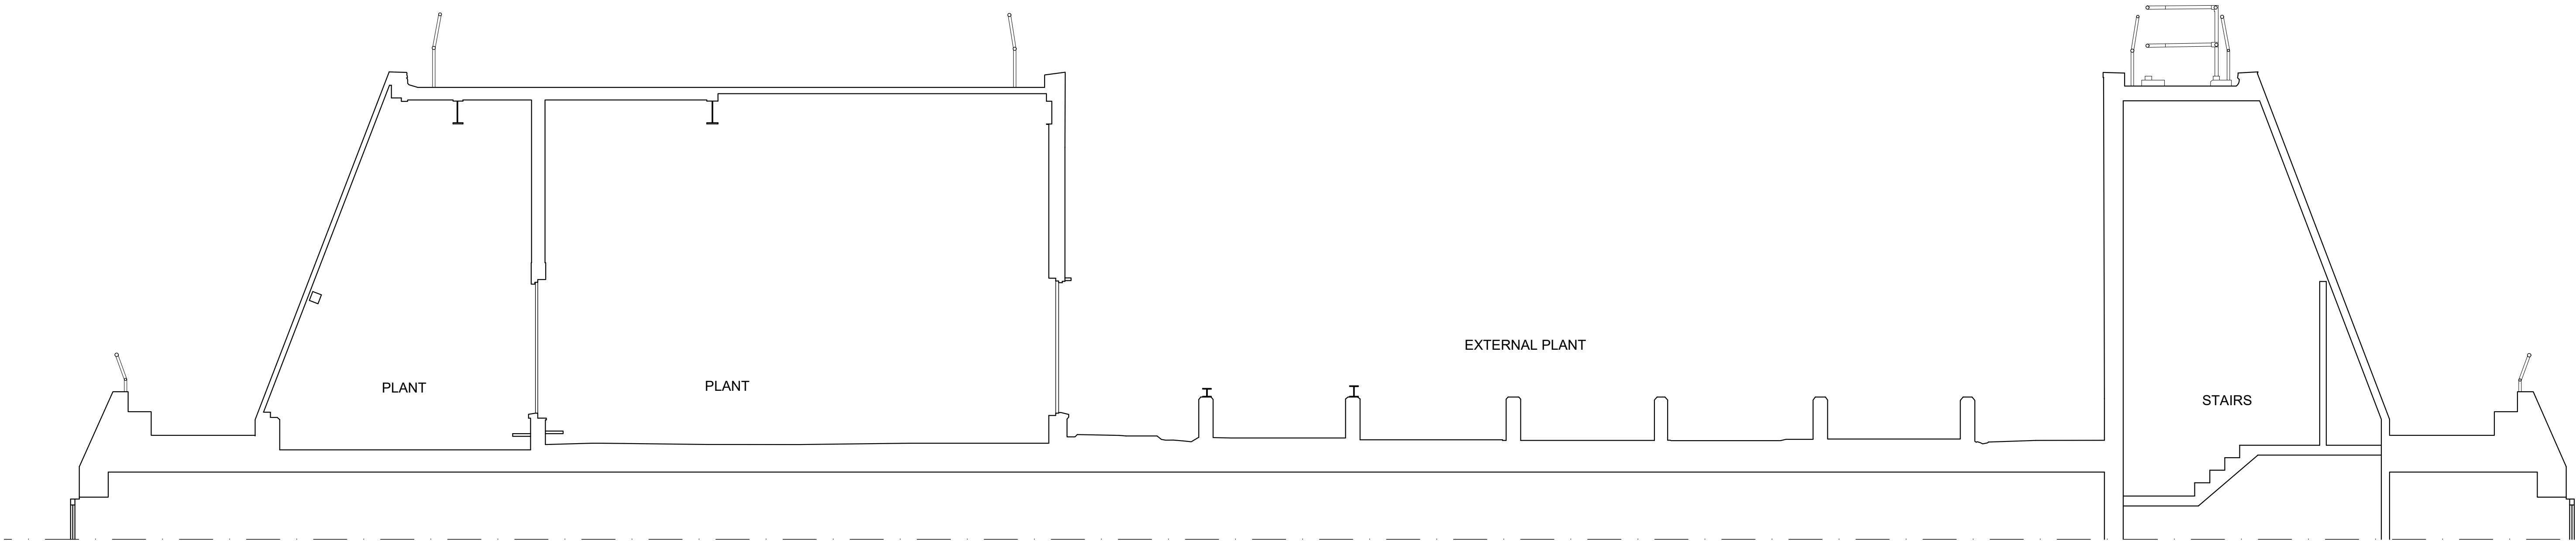

EXISTING SECTION AA (Central Block Roof)
SCALE 1:50


NOTES

DO NOT SCALE - USE FIGURED DIMENSIONS ONLY.

ALL DIMENSIONS TO BE CHECKED ON SITE PRIOR TO CONSTRUCTION AND ANY DISCREPANCIES TO BE HIGHLIGHTED BY CONTRACTOR.

THIS DRAWING IS TO BE READ IN CONJUNCTION WITH ALL RELEVANT SPECIFICATIONS AND DRAWINGS.

ALL LEVELS ARE TO FINISHED LEVELS UNLESS OTHERWISE INDICATED.

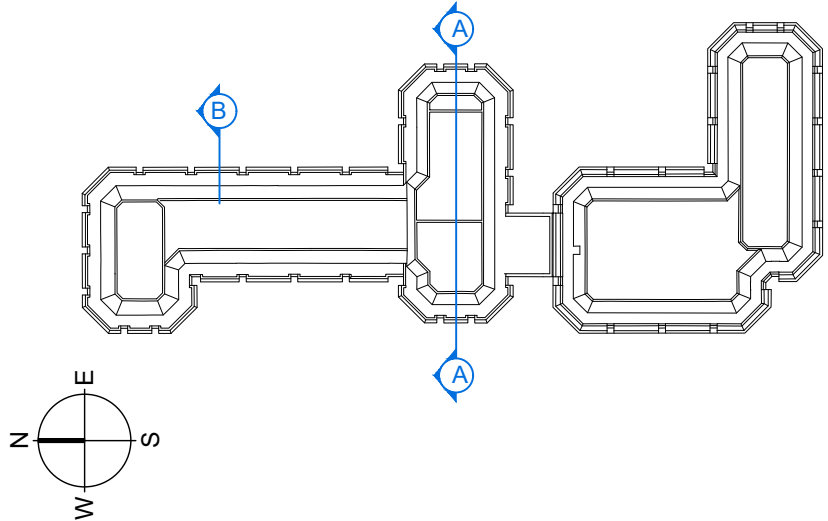


Drawing Status:	P L A N N I N G	
Revision:	Description:	Date:
P.01	Issued for Information	05.02.26
P.02	Issued for Information	26.03.26
P L A N N I N G		


SADAarchitecture

P : 26C George Street, St Albans, AL3 4ES
E : letterbox@sada-architecture.com
W : www.sada-architecture.com
T : 01 727 860810

Project: 24-013 Abbey Gardens
Drawing: Existing Section AA
Date: 10.07.2025 drawn by: RN check: CC
Scale: 1:50@A1 drwg no.: 14-240 rev. no.: P.02
© Copyright: This drawing or design may not be reproduced without permission.

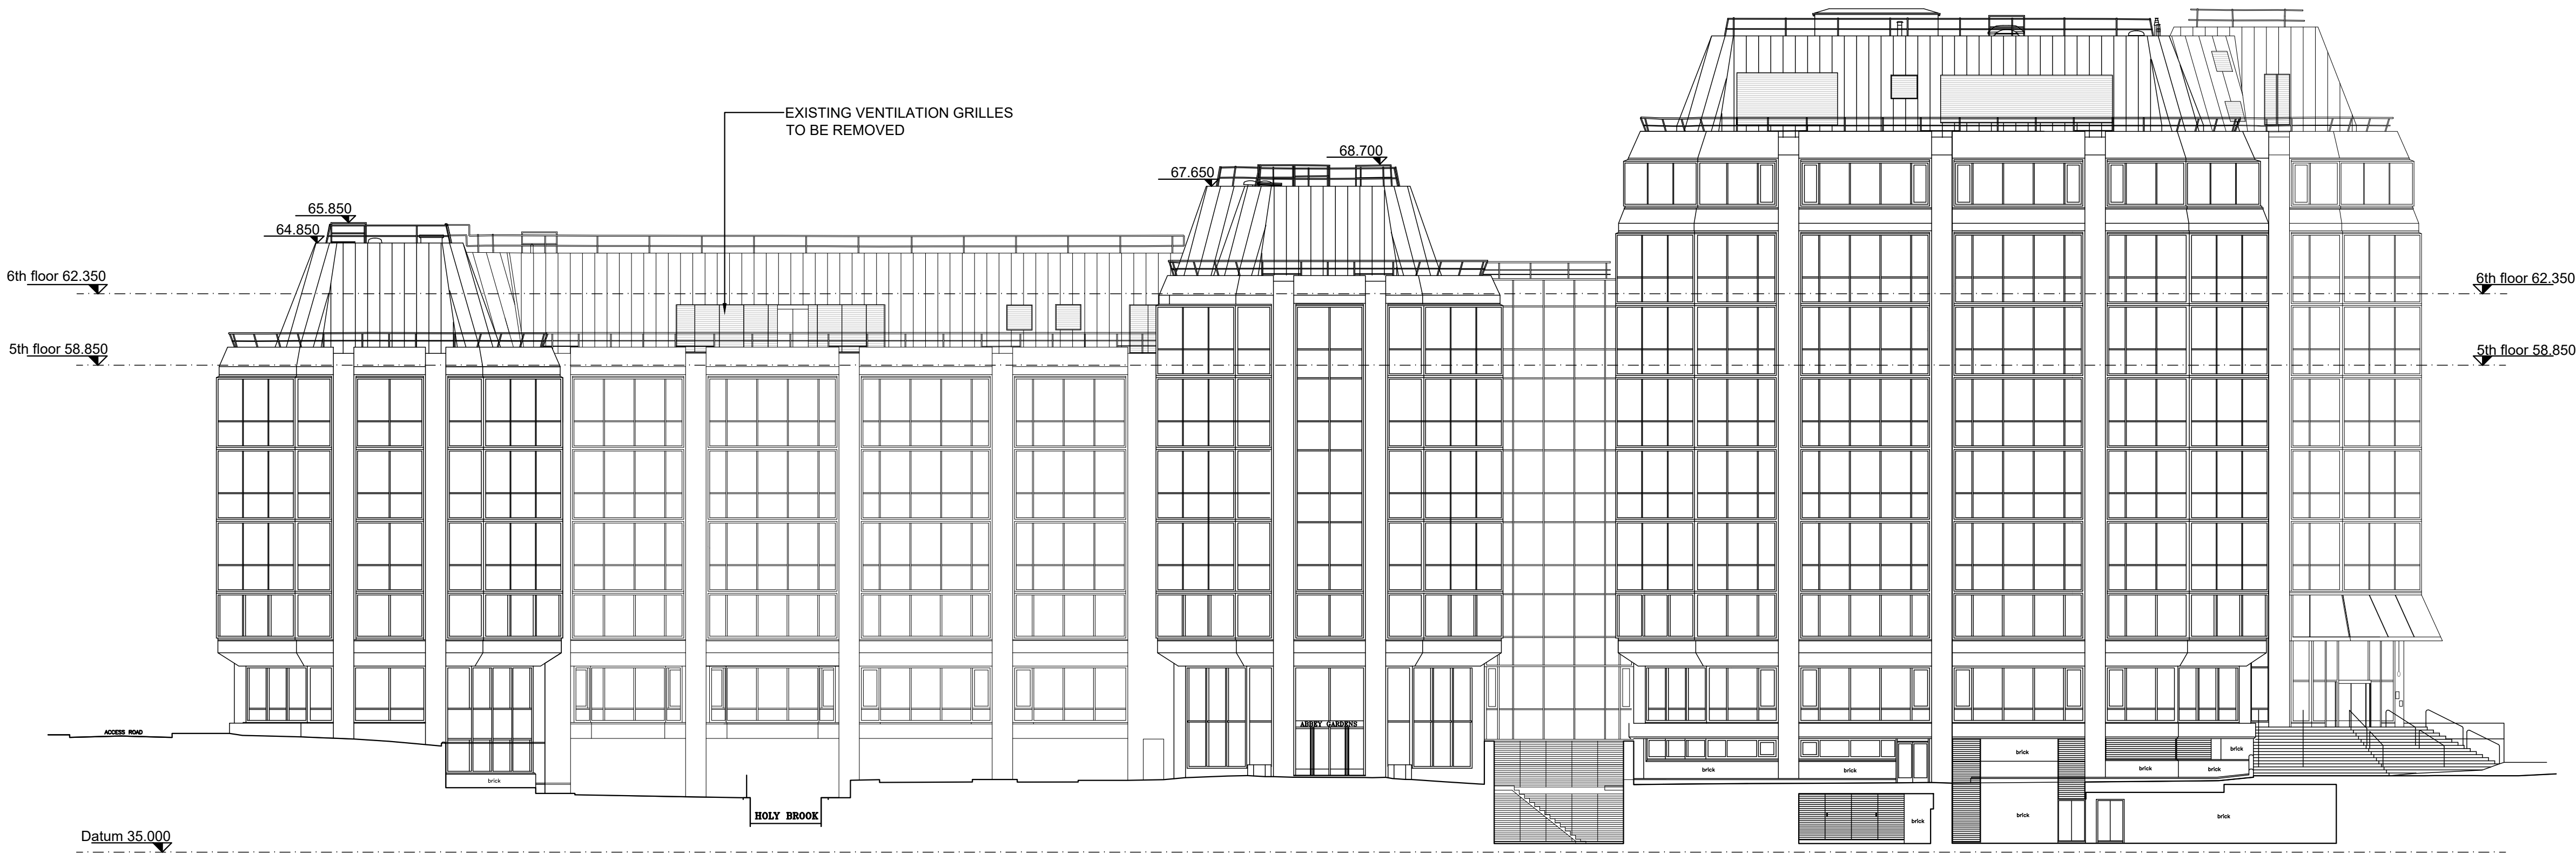



2. EXISTING WEST ELEVATION
SCALE 1:200

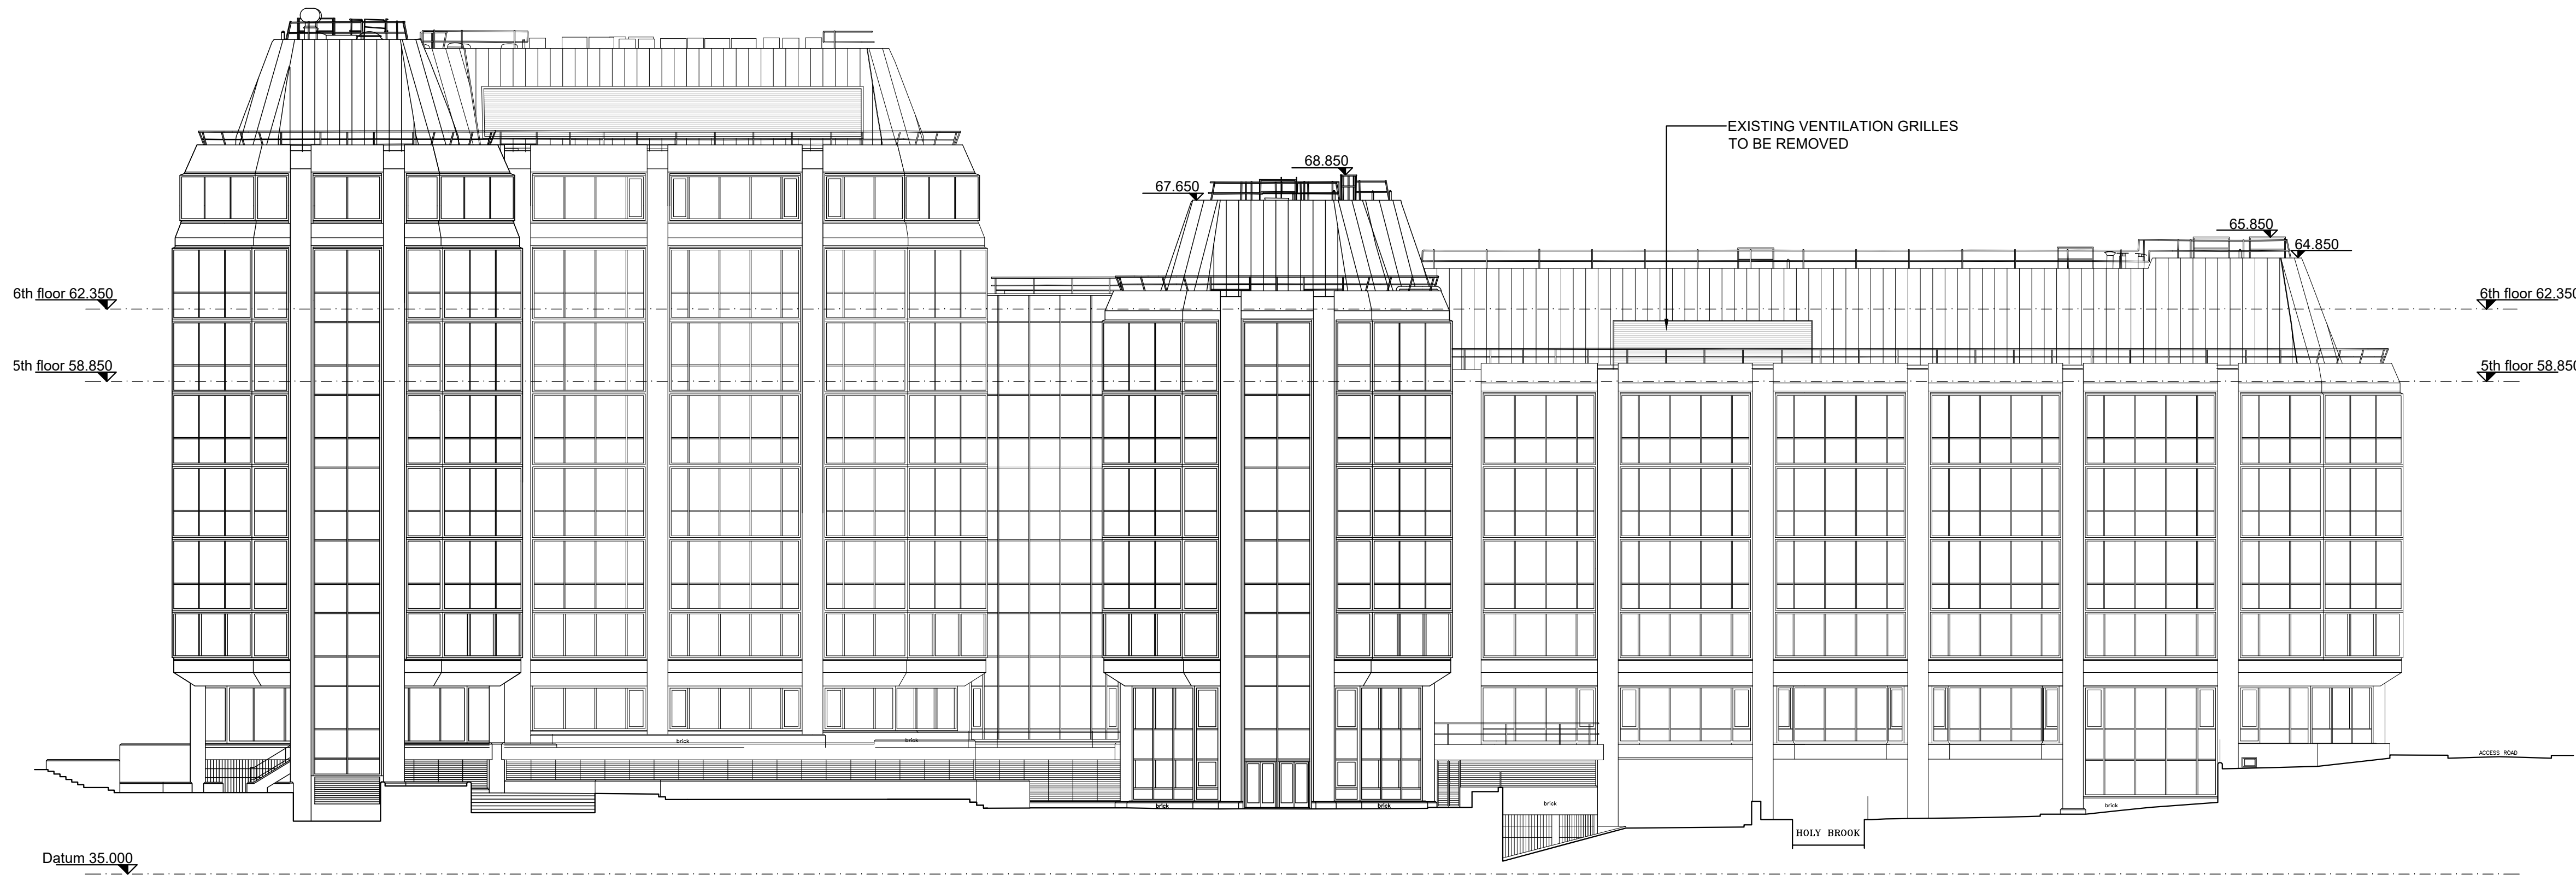

1. EXISTING EAST ELEVATION
SCALE 1:200


NOTES

DO NOT SCALE - USE FIGURED DIMENSIONS ONLY.
ALL DIMENSIONS TO BE CHECKED ON SITE PRIOR TO CONSTRUCTION AND ANY DISCREPANCIES TO BE HIGHLIGHTED BY CONTRACTOR.
THIS DRAWING IS TO BE READ IN CONJUNCTION WITH ALL RELEVANT SPECIFICATIONS AND DRAWINGS.
ALL LEVELS ARE TO FINISHED LEVELS UNLESS OTHERWISE INDICATED.

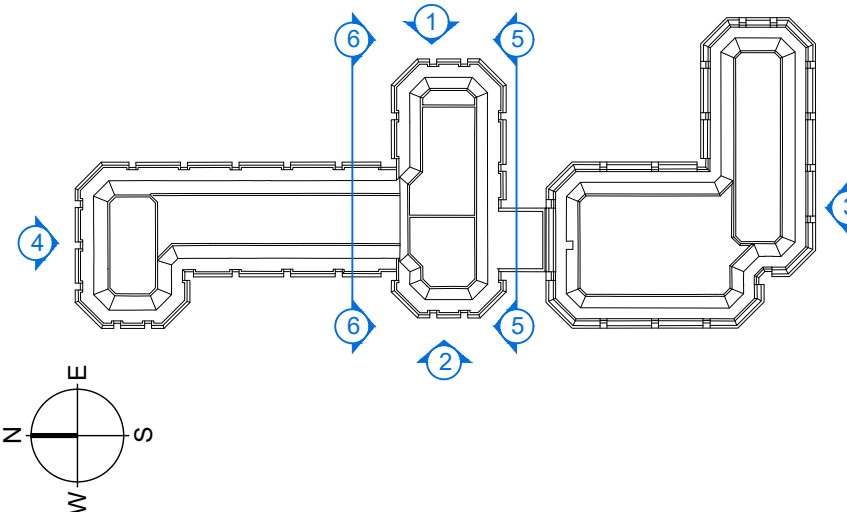 


Drawing Status:	P L A N N I N G	
Revision:	Description:	Date:
P.01	Issued for Information	05.02.26
P.02	Issued for Information	26.03.26
P L A N N I N G		

SADAarchitecture
P : 26C George Street, St Albans, AL3 4ES
E : letterbox@sada-architecture.com
W : www.sada-architecture.com
T : 01 727 860810
Project: 24-013 Abbey Gardens
Drawing: Existing East and West Elevation
Date: 10.07.2025 drawn by: RN check: CC
Scale: 1:200@A1 drwg no.: 14-250 rev. no.: P.02
© Copyright: This drawing or design may not be reproduced without permission.

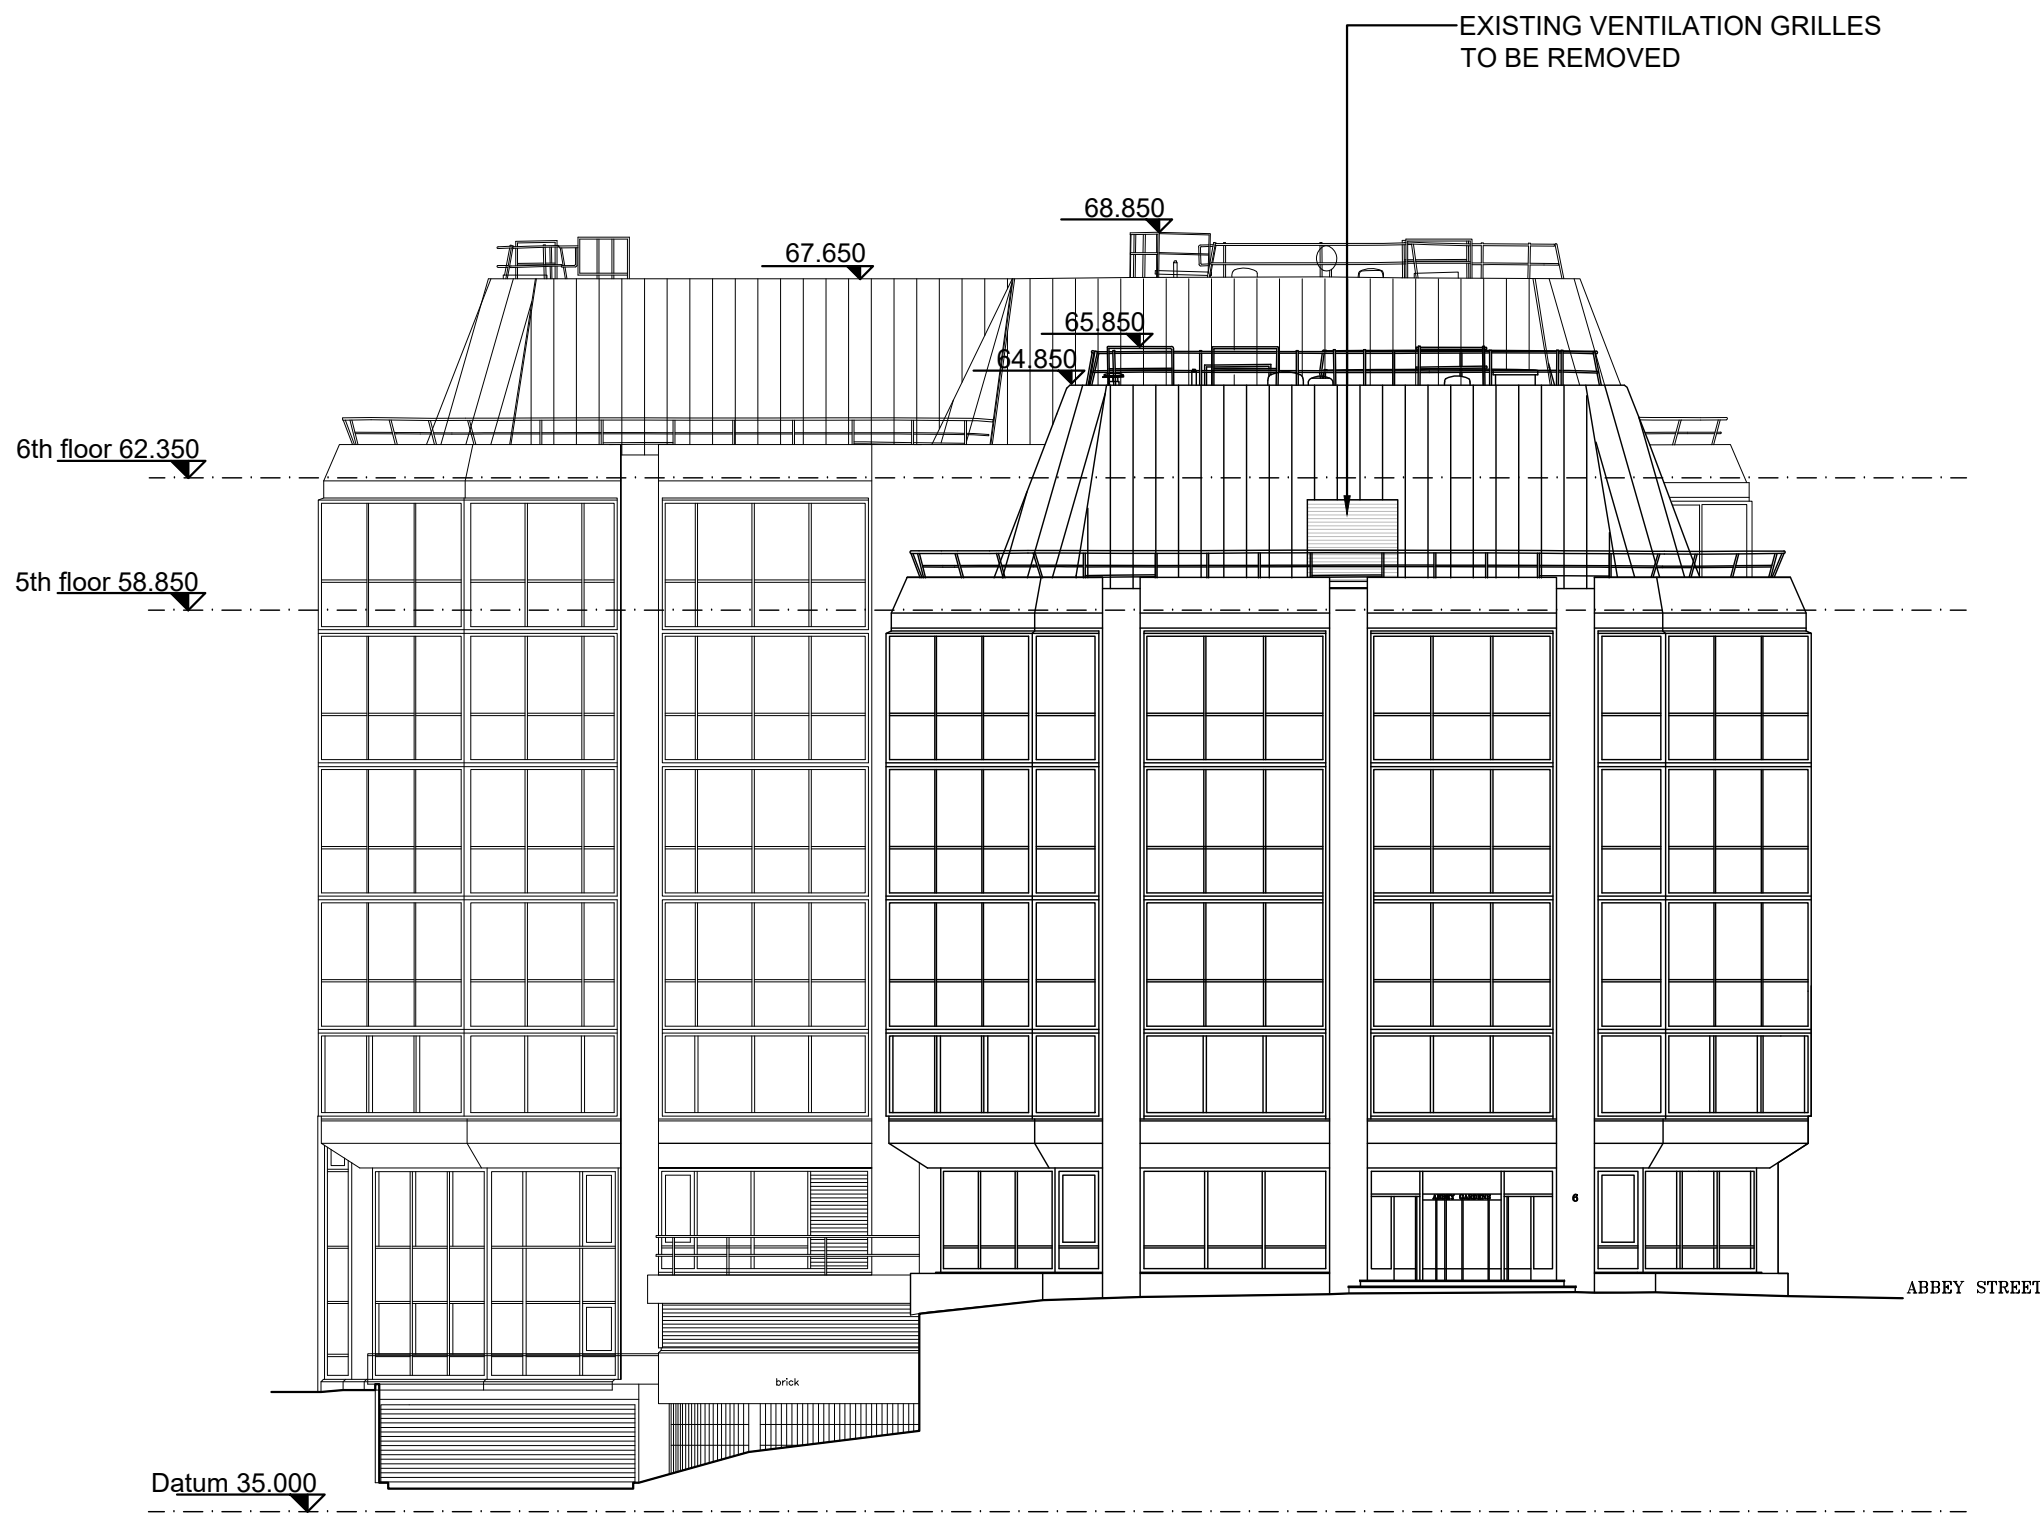



4. EXISTING NORTH ELEVATION
SCALE 1:200

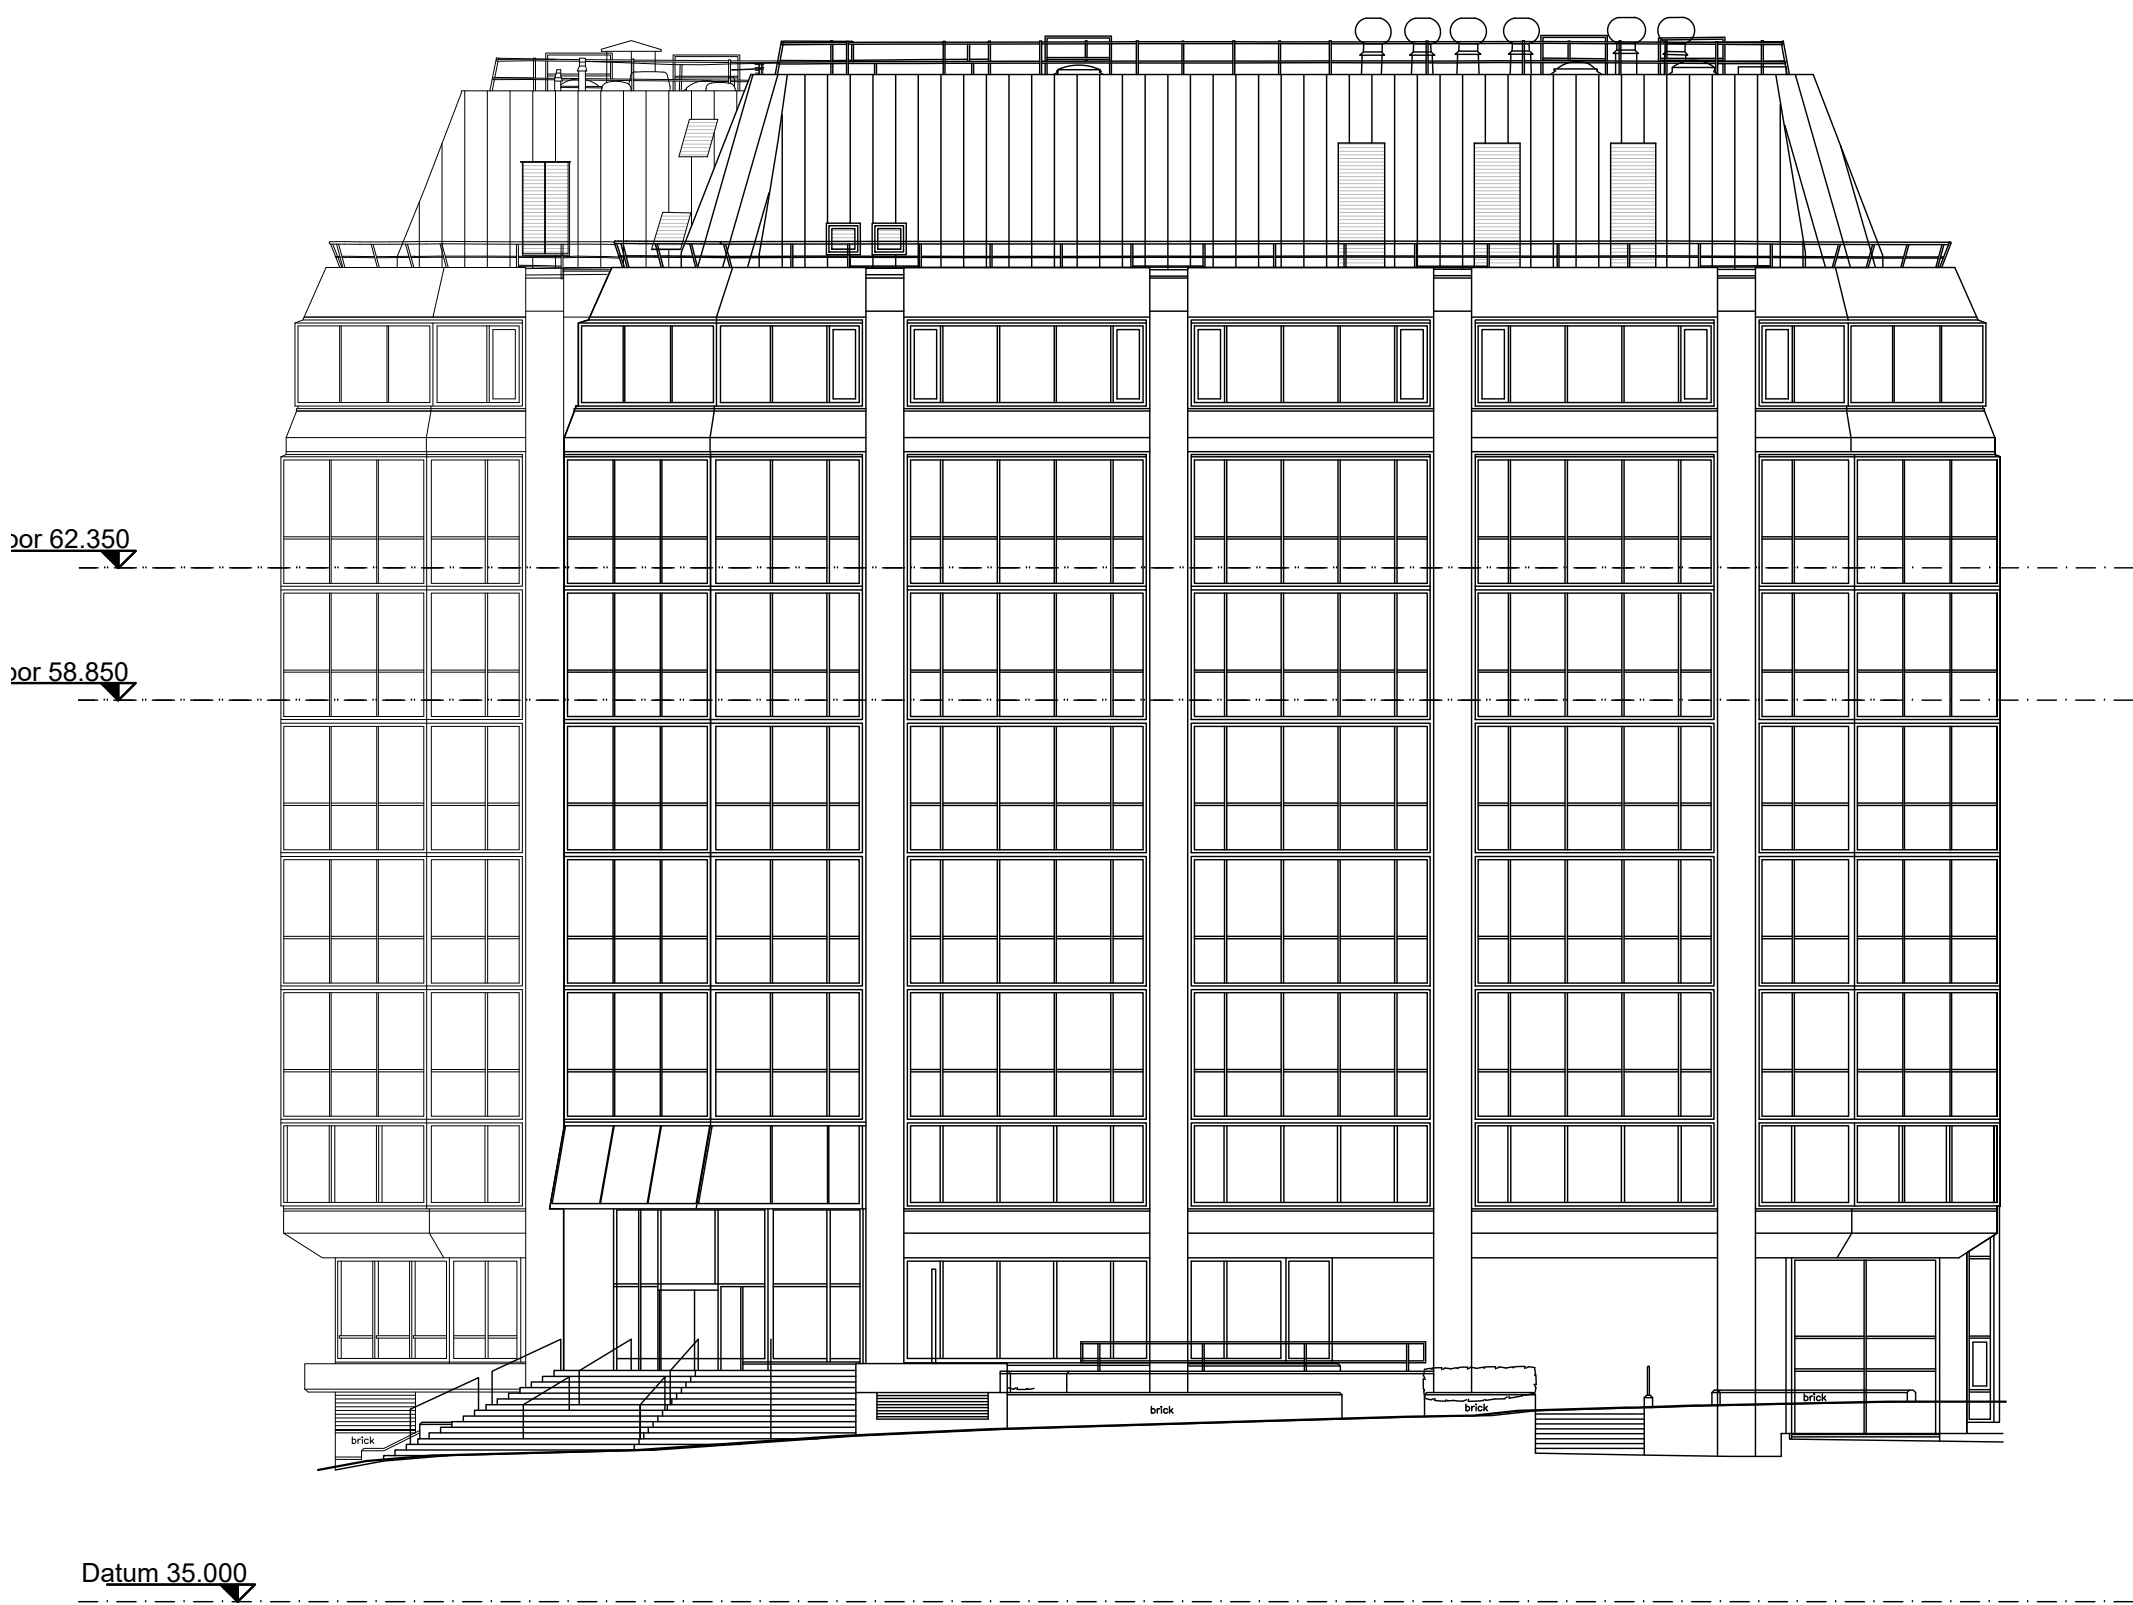

3. EXISTING SOUTH ELEVATION
SCALE 1:200

NOTES

DO NOT SCALE - USE FIGURED DIMENSIONS ONLY.
ALL DIMENSIONS TO BE CHECKED ON SITE PRIOR TO CONSTRUCTION AND ANY DISCREPANCIES TO BE HIGHLIGHTED BY CONTRACTOR.
THIS DRAWING IS TO BE READ IN CONJUNCTION WITH ALL RELEVANT SPECIFICATIONS AND DRAWINGS.
ALL LEVELS ARE TO FINISHED LEVELS UNLESS OTHERWISE INDICATED.

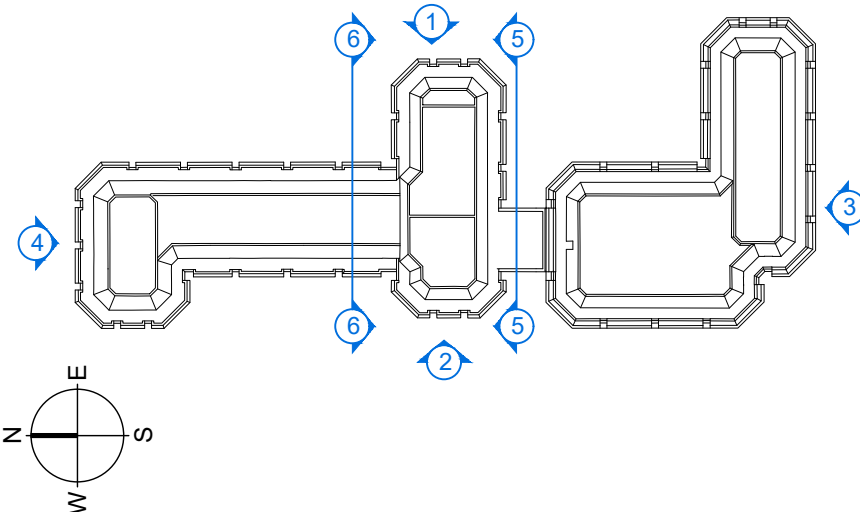 


Drawing Status:	P L A N N I N G	
Revision:	Description:	Date:
P.01	Issued for Information	05.02.26
P.02	Issued for Information	26.03.26
P L A N N I N G		


SADAarchitecture

P : 26C George Street, St Albans, AL3 4ES
E : letterbox@sada-architecture.com
W : www.sada-architecture.com
T : 01 727 860810

Project: 24-013 Abbey Gardens
Drawing: Existing North and South Elevation
Date: 10.07.2025 drawn by: RN check: CC
Scale: 1:200@A1 drwg no.: 14-251 rev. no.: P.02
© Copyright: This drawing or design may not be reproduced without permission.

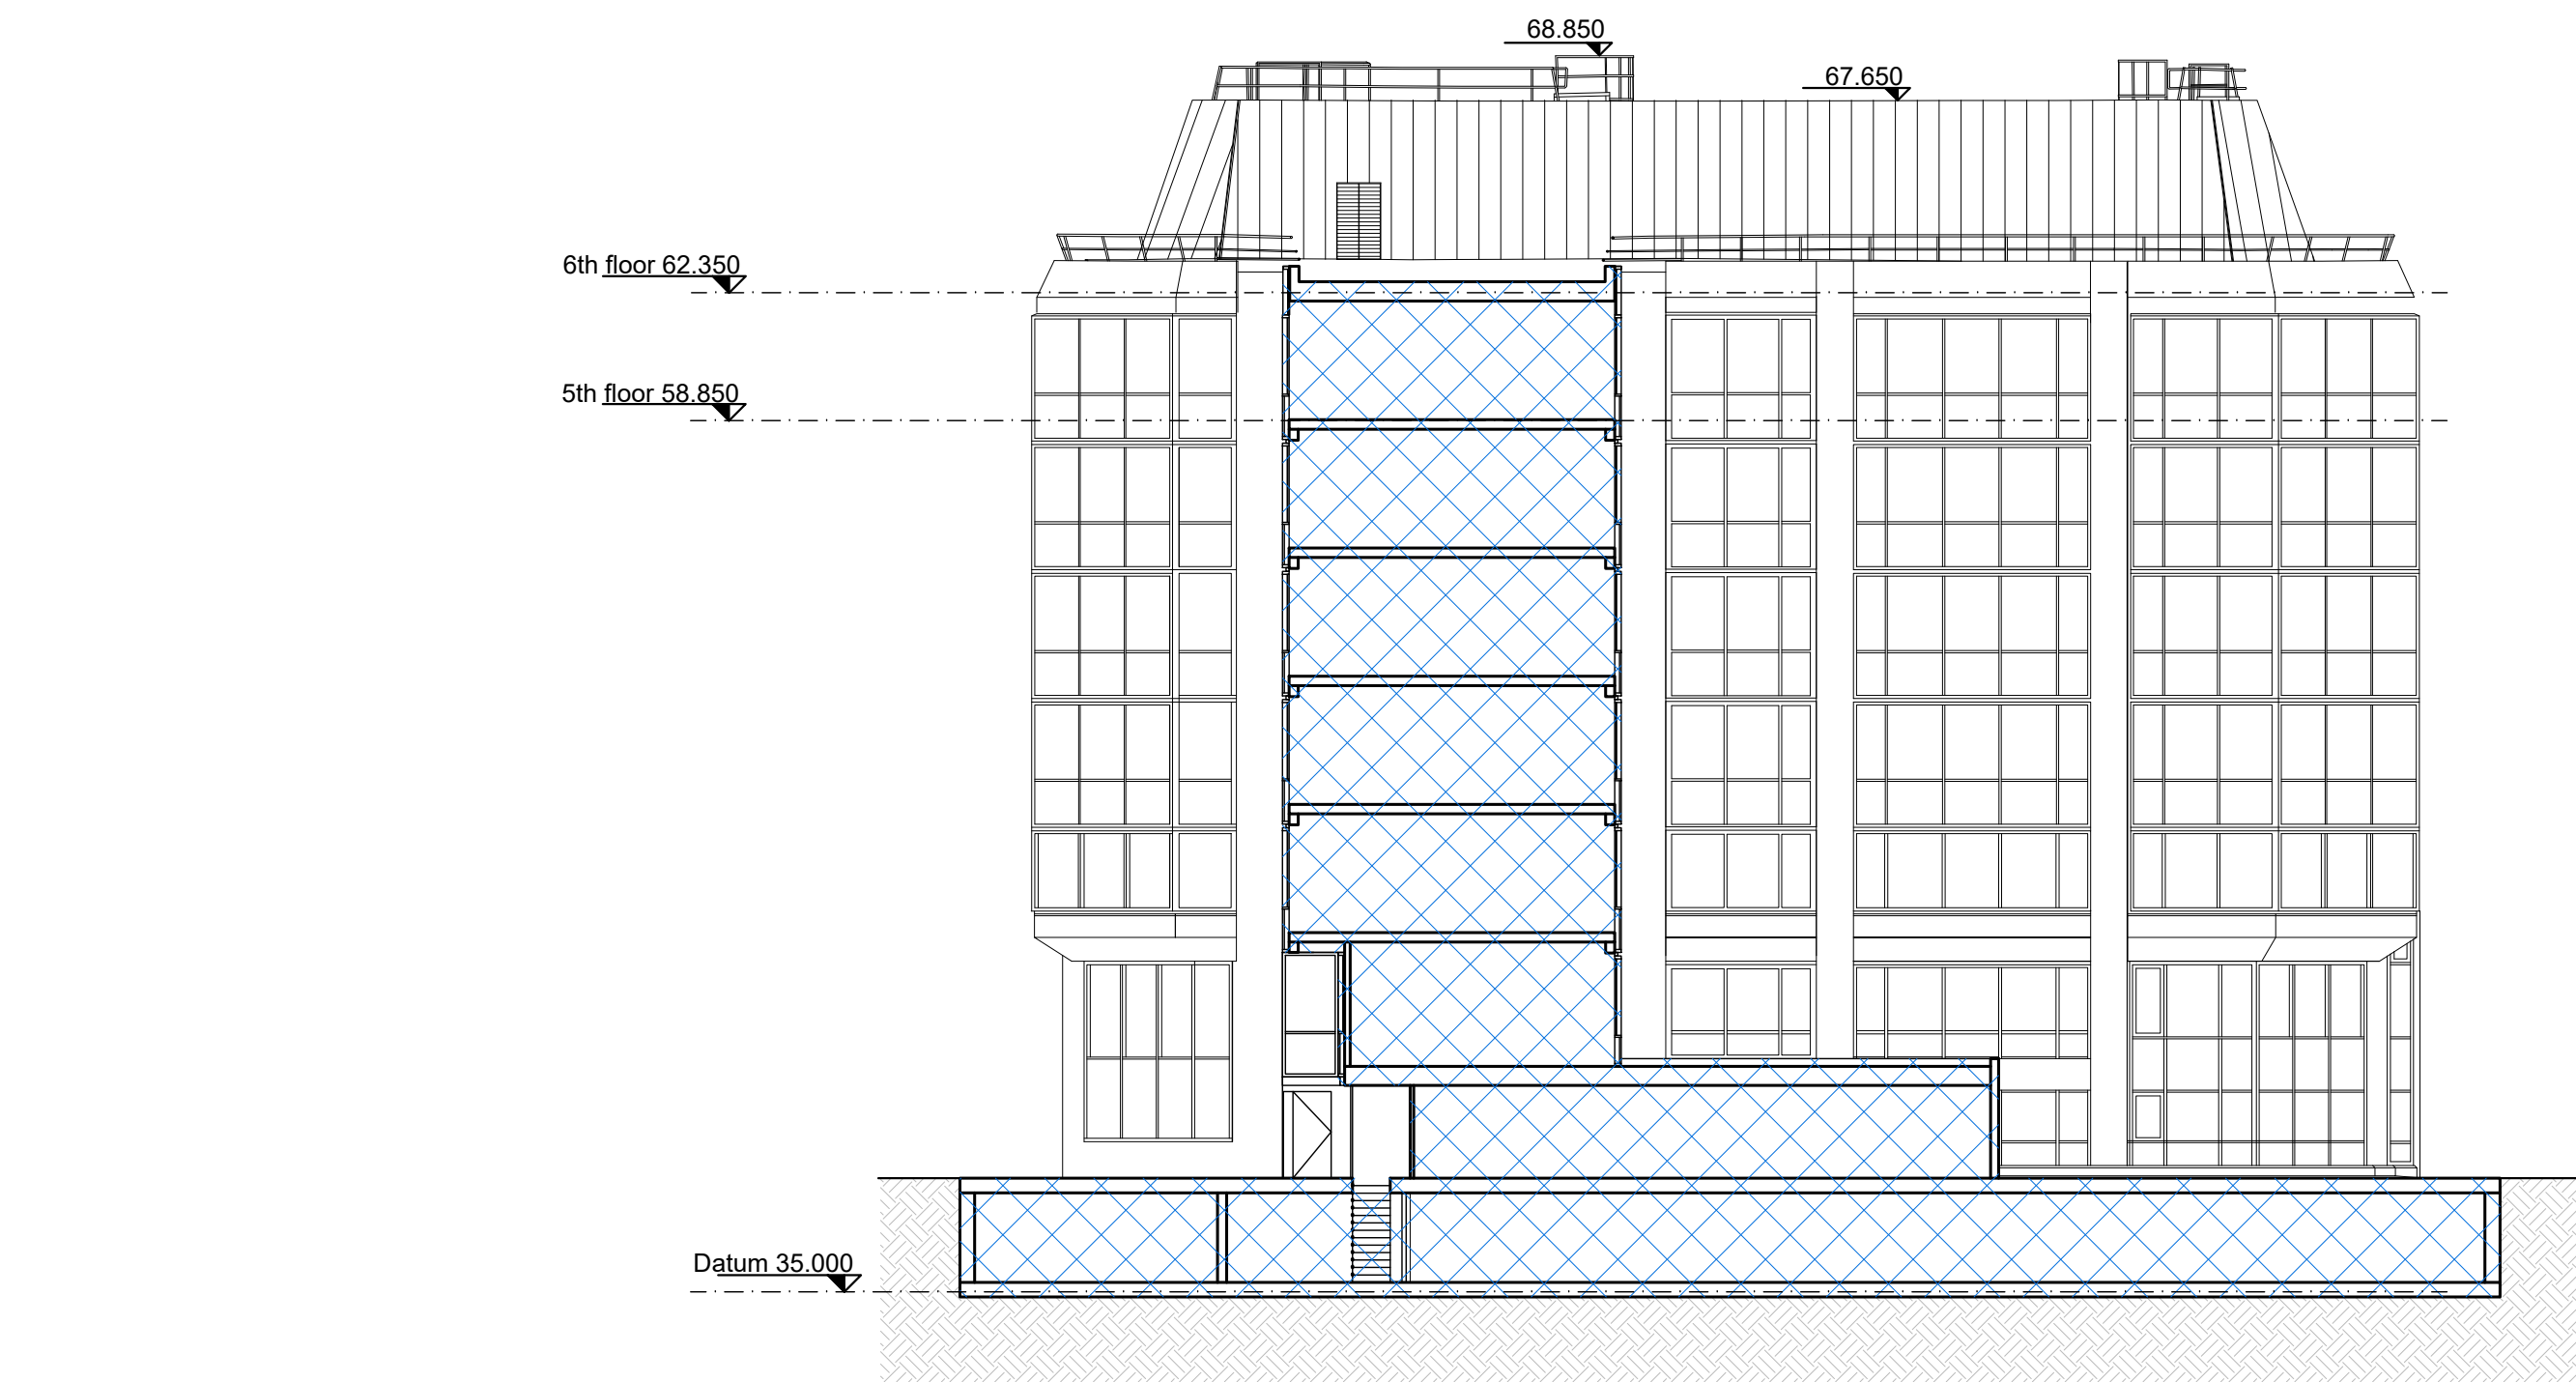



5. EXISTING SOUTH ELEVATION (CENTRAL BLOCK)
SCALE 1:200

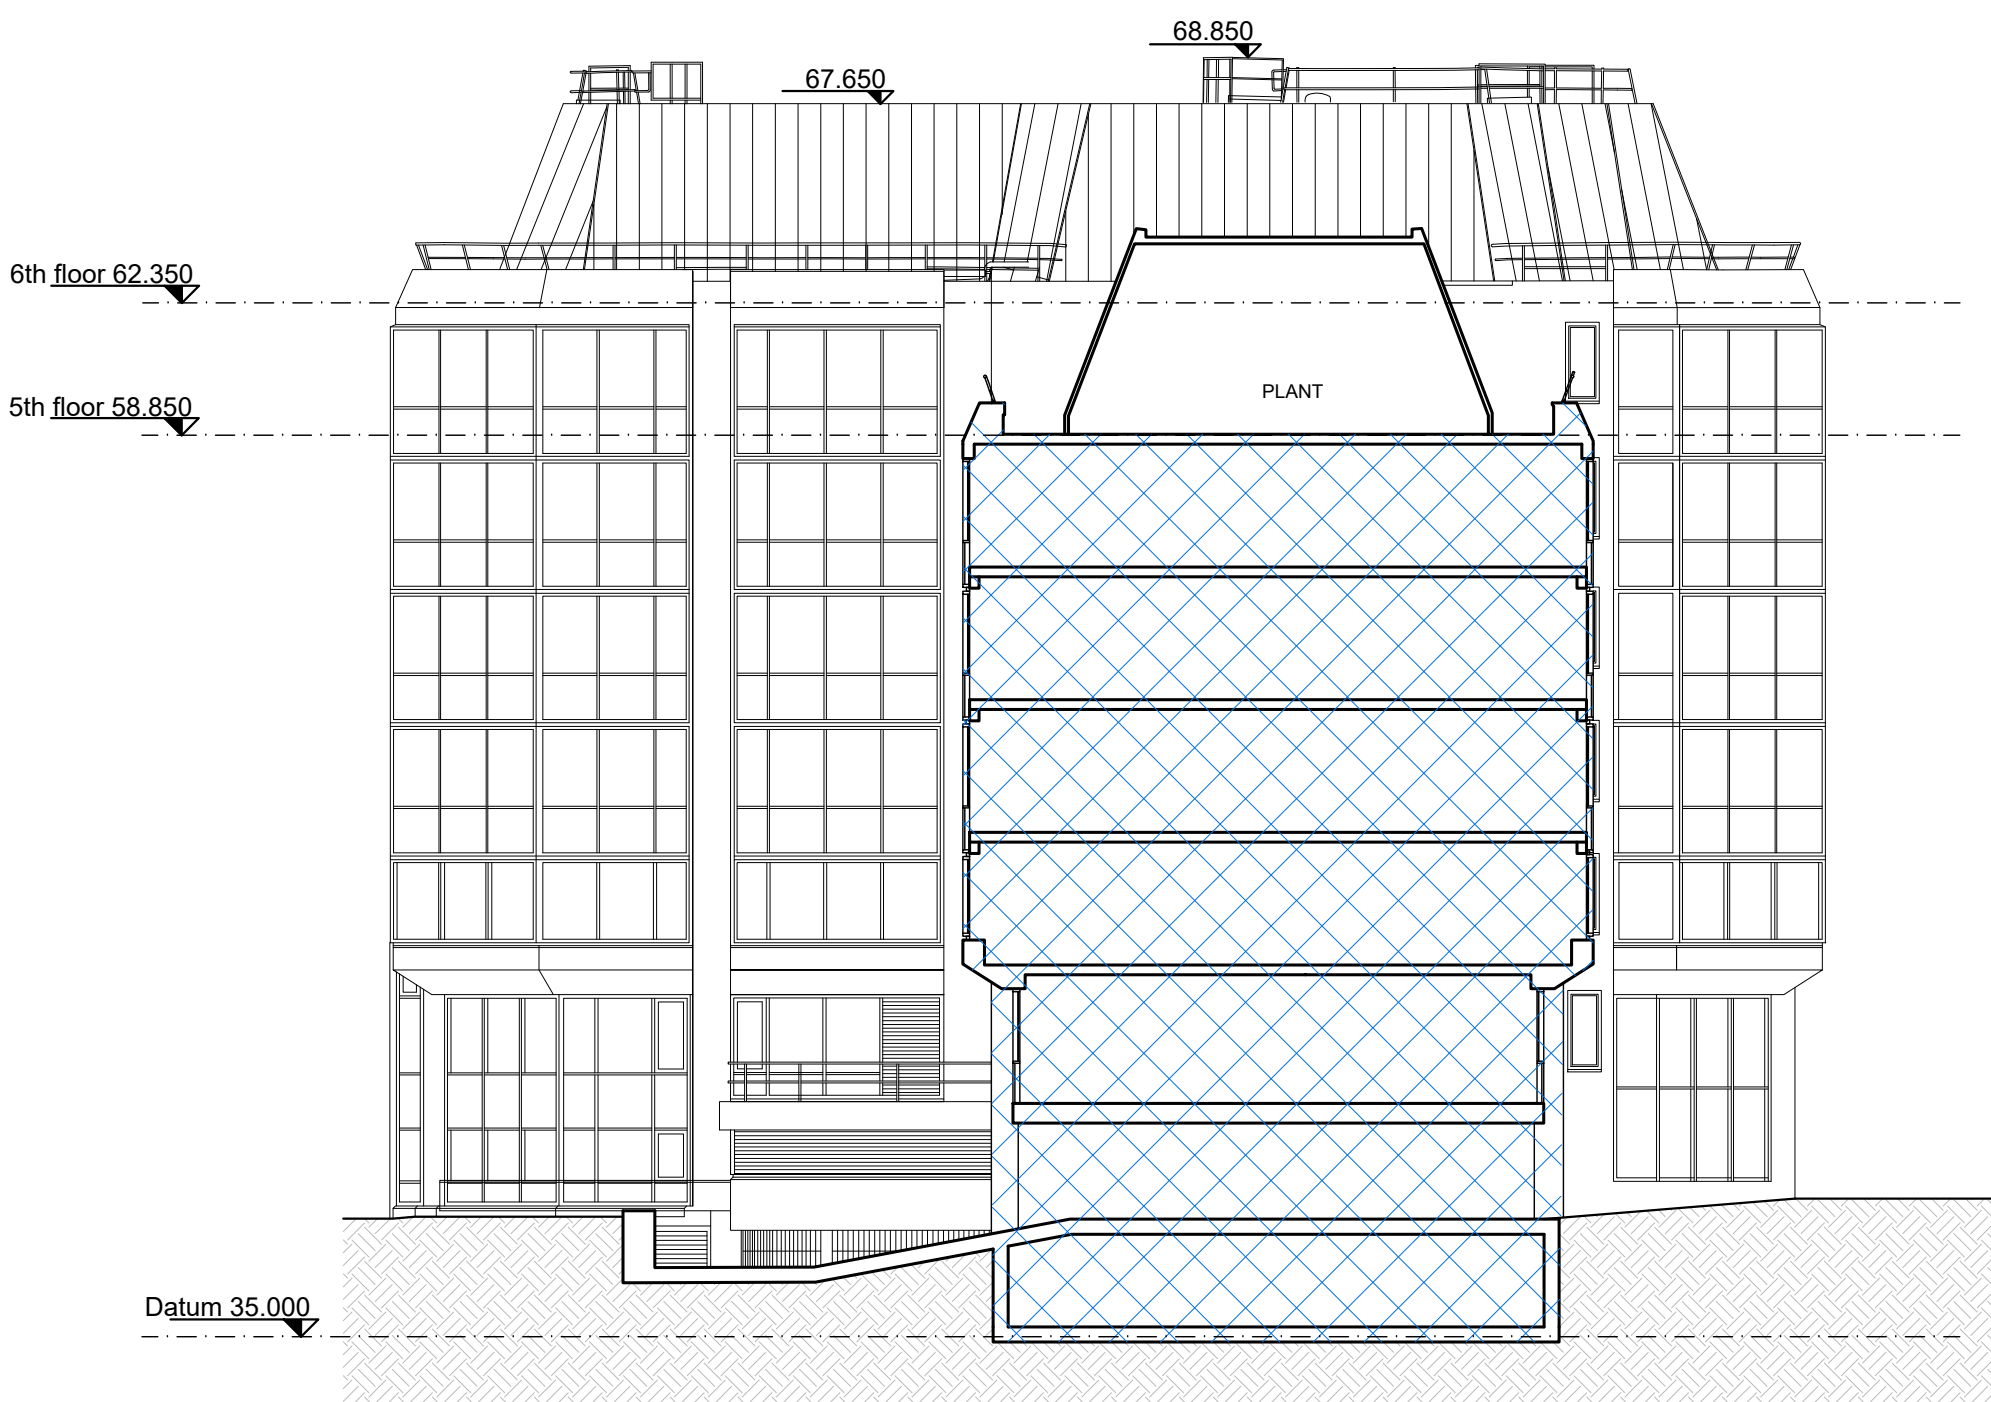

6. EXISTING NORTH ELEVATION (CENTRAL BLOCK)
SCALE 1:200

NOTES

DO NOT SCALE - USE FIGURED DIMENSIONS ONLY.
ALL DIMENSIONS TO BE CHECKED ON SITE PRIOR TO CONSTRUCTION AND ANY DISCREPANCIES TO BE HIGHLIGHTED BY CONTRACTOR.
THIS DRAWING IS TO BE READ IN CONJUNCTION WITH ALL RELEVANT SPECIFICATIONS AND DRAWINGS.
ALL LEVELS ARE TO FINISHED LEVELS UNLESS OTHERWISE INDICATED.

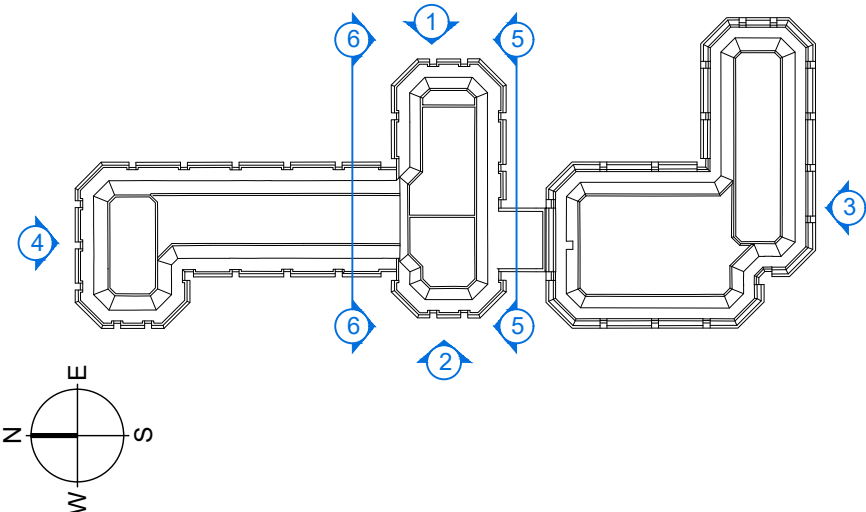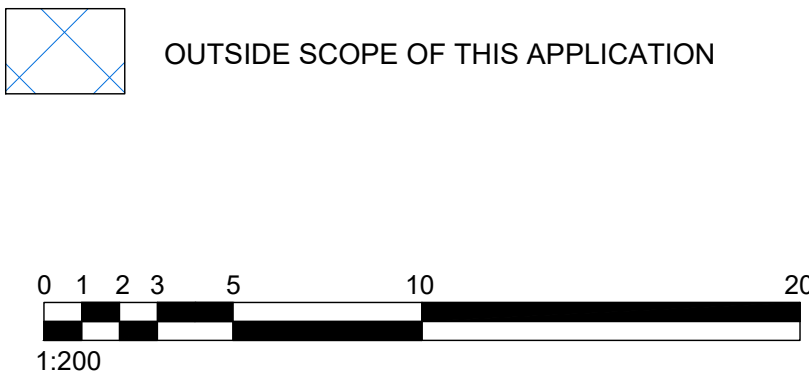


Drawing Status:	P L A N N I N G	
Revision:	Description:	Date:
P.01	Issued for Information	05.02.26
P.02	Issued for Information	26.03.26
P L A N N I N G		

SADAarchitecture
P : 26C George Street, St Albans, AL3 4ES
E : letterbox@sada-architecture.com
W : www.sada-architecture.com
T : 01 727 860810
Project: 24-013 Abbey Gardens
Drawing: Existing North&South Elevation (Central Block)
Date: 10.07.2025 drawn by: RN check: CC
Scale: 1:200@A1 drwg no.: 14-252 rev. no.: P.02
© Copyright: This drawing or design may not be reproduced without permission.





2. EXISTING WEST ELEVATION
SCALE 1:300

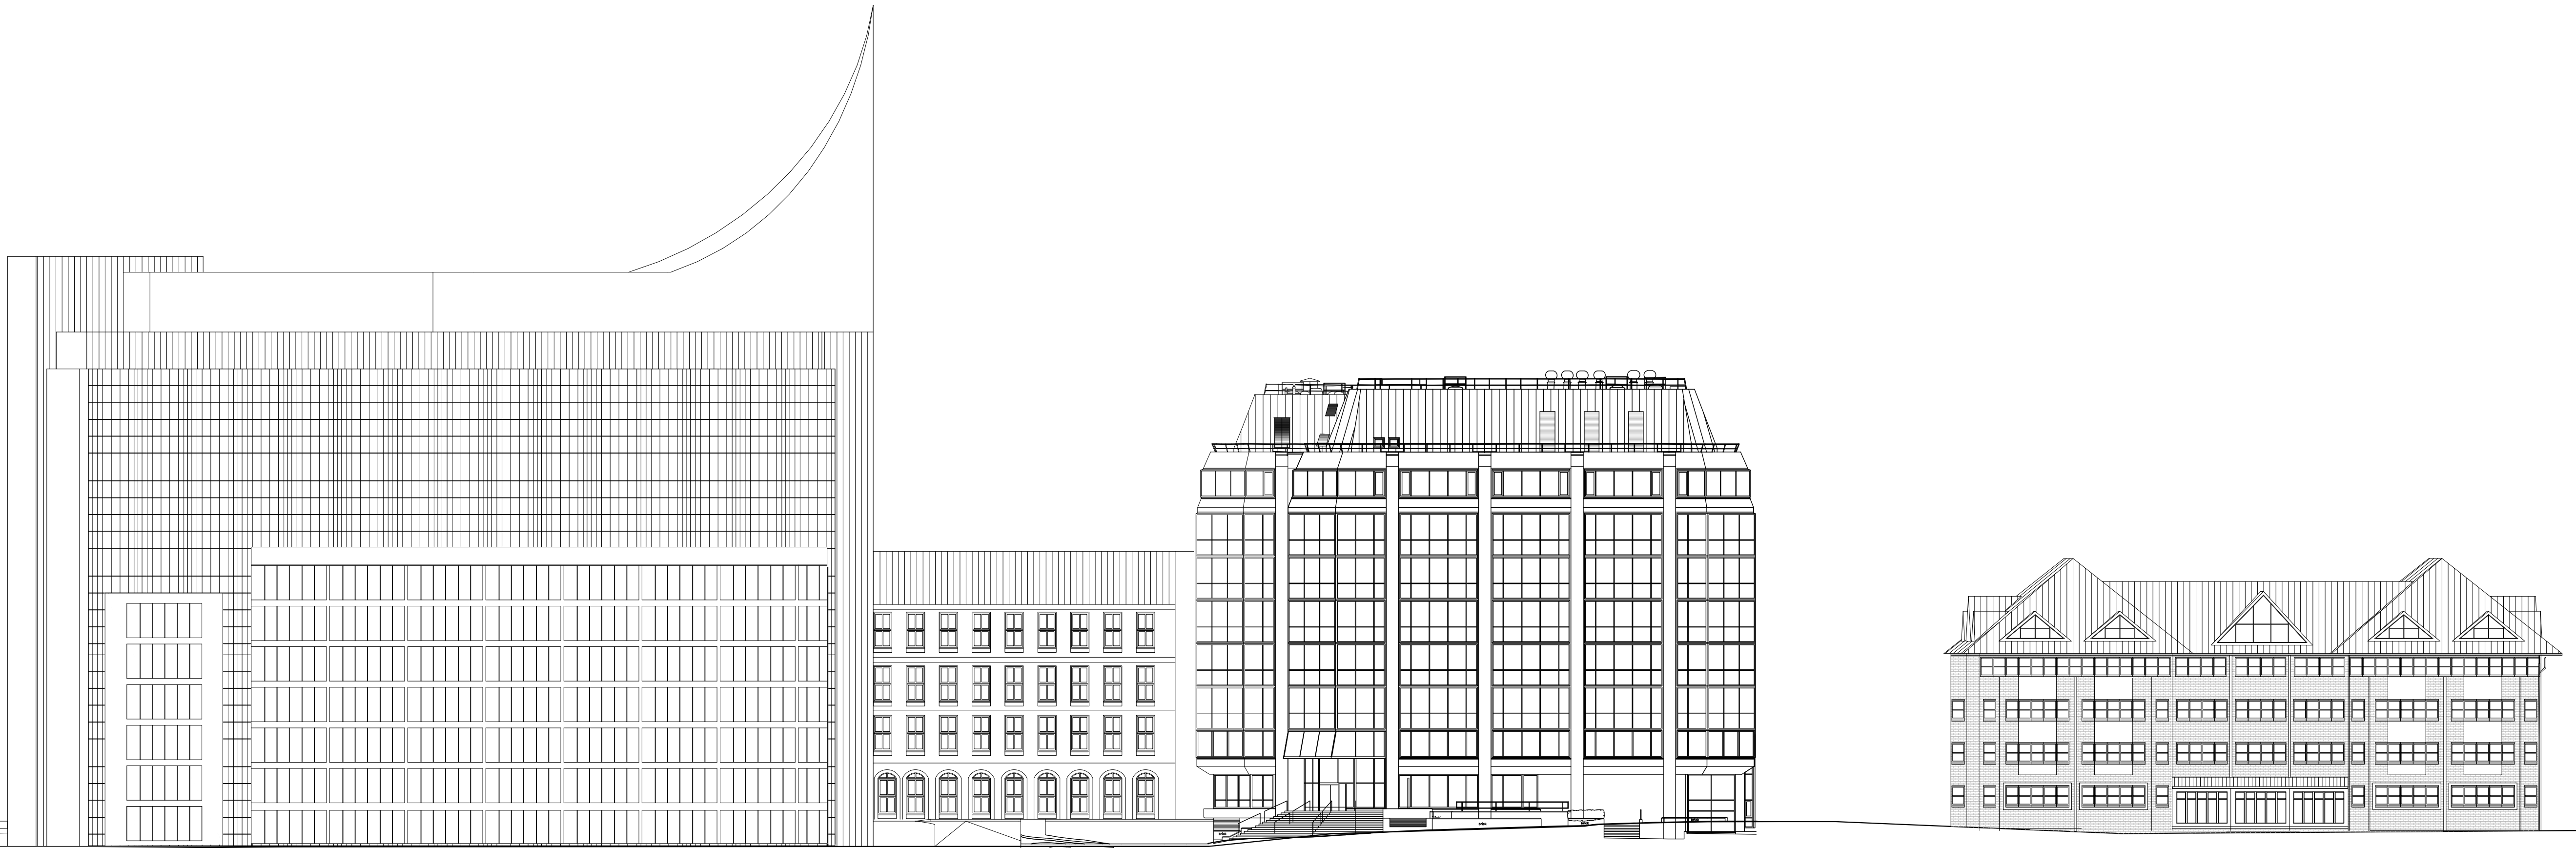

3. EXISTING SOUTH ELEVATION
SCALE 1:300



NOTES

DO NOT SCALE - USE FIGURED DIMENSIONS ONLY.
ALL DIMENSIONS TO BE CHECKED ON SITE PRIOR TO CONSTRUCTION AND ANY DISCREPANCIES TO BE HIGHLIGHTED BY CONTRACTOR.
THIS DRAWING IS TO BE READ IN CONJUNCTION WITH ALL RELEVANT SPECIFICATIONS AND DRAWINGS.
ALL LEVELS ARE TO FINISHED LEVELS UNLESS OTHERWISE INDICATED.

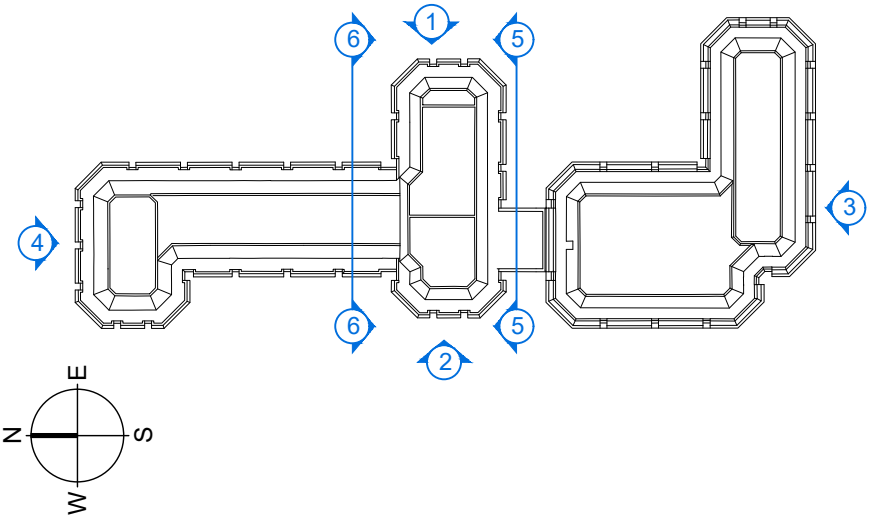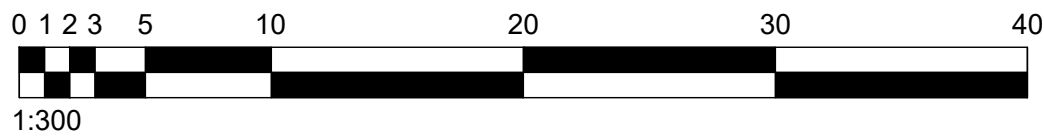

Drawing Status:	P L A N N I N G	
Revision:	Description:	Date:
P.01	Issued for Information	26.03.26
P L A N N I N G		

SADAarchitecture
P : 26C George Street, St Albans, AL3 4ES
E : letterbox@sada-architecture.com
W : www.sada-architecture.com
T : 01 727 860810
Project: 24-013 Abbey Gardens
Drawing: Existing South & West Streetscene Elevation
Date: 10.07.2025 drawn by: RN check: CC
Scale: 1:300@A1 drwg no.: 14-255 rev. no.: P.01
© Copyright: This drawing or design may not be reproduced without permission.

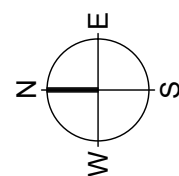
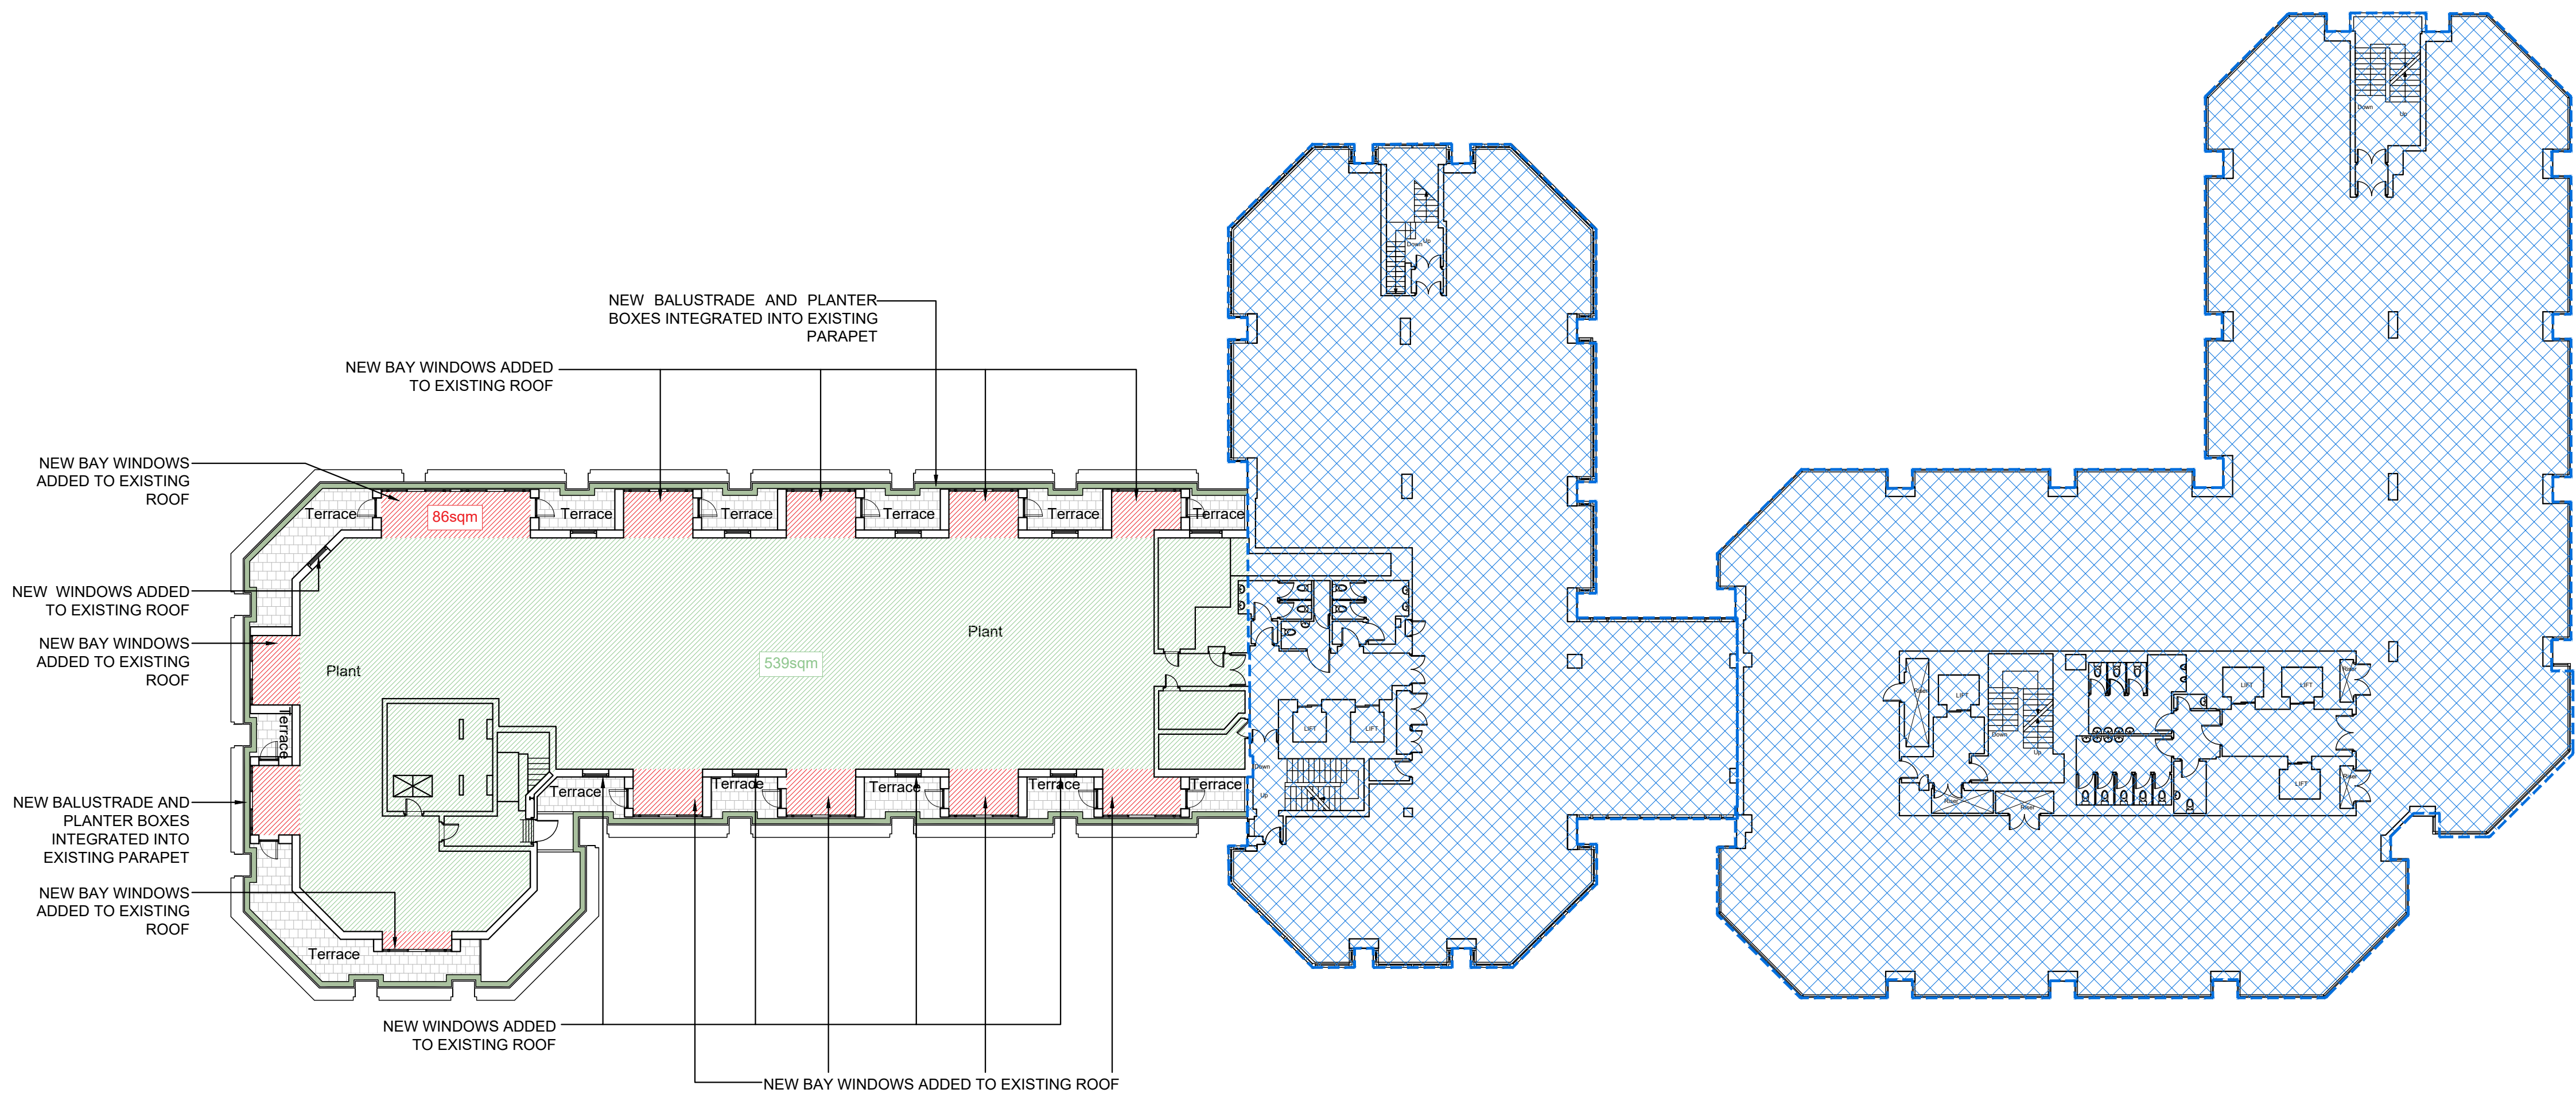


PROPOSED 5TH FLOOR PLAN
SCALE 1:200

Location	Existing (sqm)	Proposed (sqm)
North Block - 5th floor	539	625
Central Block - 6th floor	134	134
Central Block - 6th floor	39	249
TOTAL GIA (sqm)	712	1008

NOTES

DO NOT SCALE - USE FIGURED DIMENSIONS ONLY.
ALL DIMENSIONS TO BE CHECKED ON SITE PRIOR TO CONSTRUCTION AND ANY DISCREPANCIES TO BE HIGHLIGHTED BY CONTRACTOR.
THIS DRAWING IS TO BE READ IN CONJUNCTION WITH ALL RELEVANT SPECIFICATIONS AND DRAWINGS.
ALL LEVELS ARE TO FINISHED LEVELS UNLESS OTHERWISE INDICATED.

 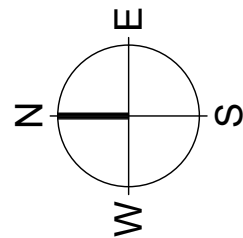


EXISTING AREA BEING RETAINED
NEW FLOOR SPACE BEING CREATED

AREA OF EXISTING ROOF TO BE UTILIZED AS A ROOF TERRACE
OUTSIDE SCOPE OF THIS APPLICATION

Drawing Status:	P L A N N I N G	
Revision:	Description:	Date:
P.01	Issued for Information	05.02.26
P.02	Issued for Information	26.03.26
P L A N N I N G		

SADAarchitecture
P : 26C George Street, St Albans, AL3 4ES
E : letterbox@sada-architecture.com
W : www.sada-architecture.com
T : 01 727 860810
Project: 24-013 Abbey Gardens
Drawing: Proposed 5th Floor Plan
Date: 30.06.2025 drawn by: RN check: CC
Scale: 1:200@A1 drwg no.: 14-315 rev. no.: P.02
© Copyright: This drawing or design may not be reproduced without permission.

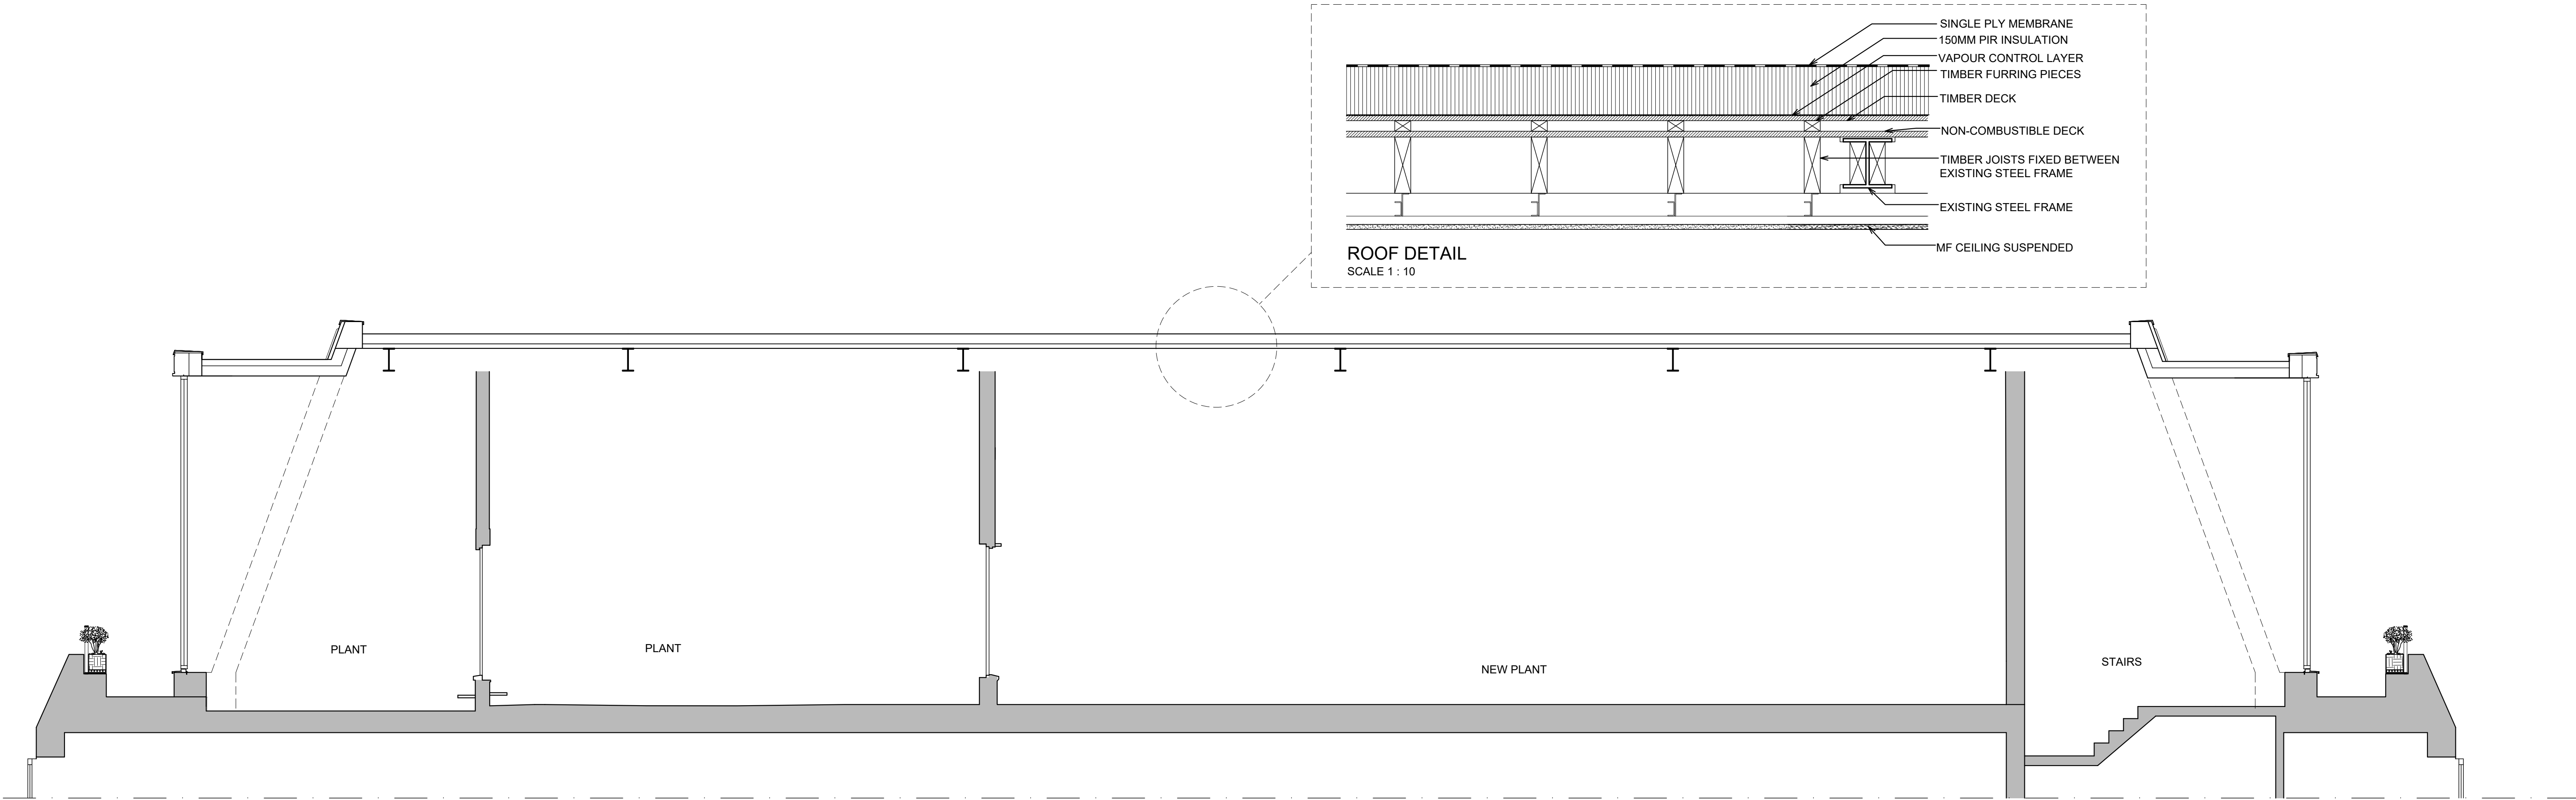

PROPOSED SECTION AA (Central Block Roof)
SCALE 1:50


NOTES

DO NOT SCALE - USE FIGURED DIMENSIONS ONLY.

ALL DIMENSIONS TO BE CHECKED ON SITE PRIOR TO CONSTRUCTION AND ANY DISCREPANCIES TO BE HIGHLIGHTED BY CONTRACTOR.

THIS DRAWING IS TO BE READ IN CONJUNCTION WITH ALL RELEVANT SPECIFICATIONS AND DRAWINGS.

ALL LEVELS ARE TO FINISHED LEVELS UNLESS OTHERWISE INDICATED.

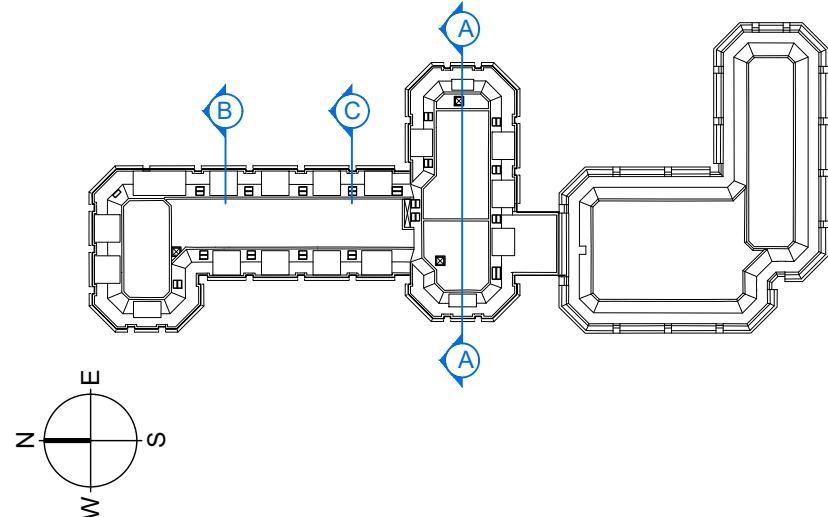


Drawing Status:	P L A N N I N G	
Revision:	Description:	Date:
P.01	Issued for Information	05.02.26
P.02	Issued for Information	26.03.26
P L A N N I N G		


SADAarchitecture

P : 26C George Street, St Albans, AL3 4ES
E : letterbox@sada-architecture.com
W : www.sada-architecture.com
T : 01 727 860810


Project: 24-013 Abbey Gardens
Drawing: Proposed Section AA
Date: 10.07.2025 drawn by: RN check: CC
Scale: 1:50@A1 drwg no.: 14-401 rev. no.: P.02
© Copyright: This drawing or design may not be reproduced without permission.

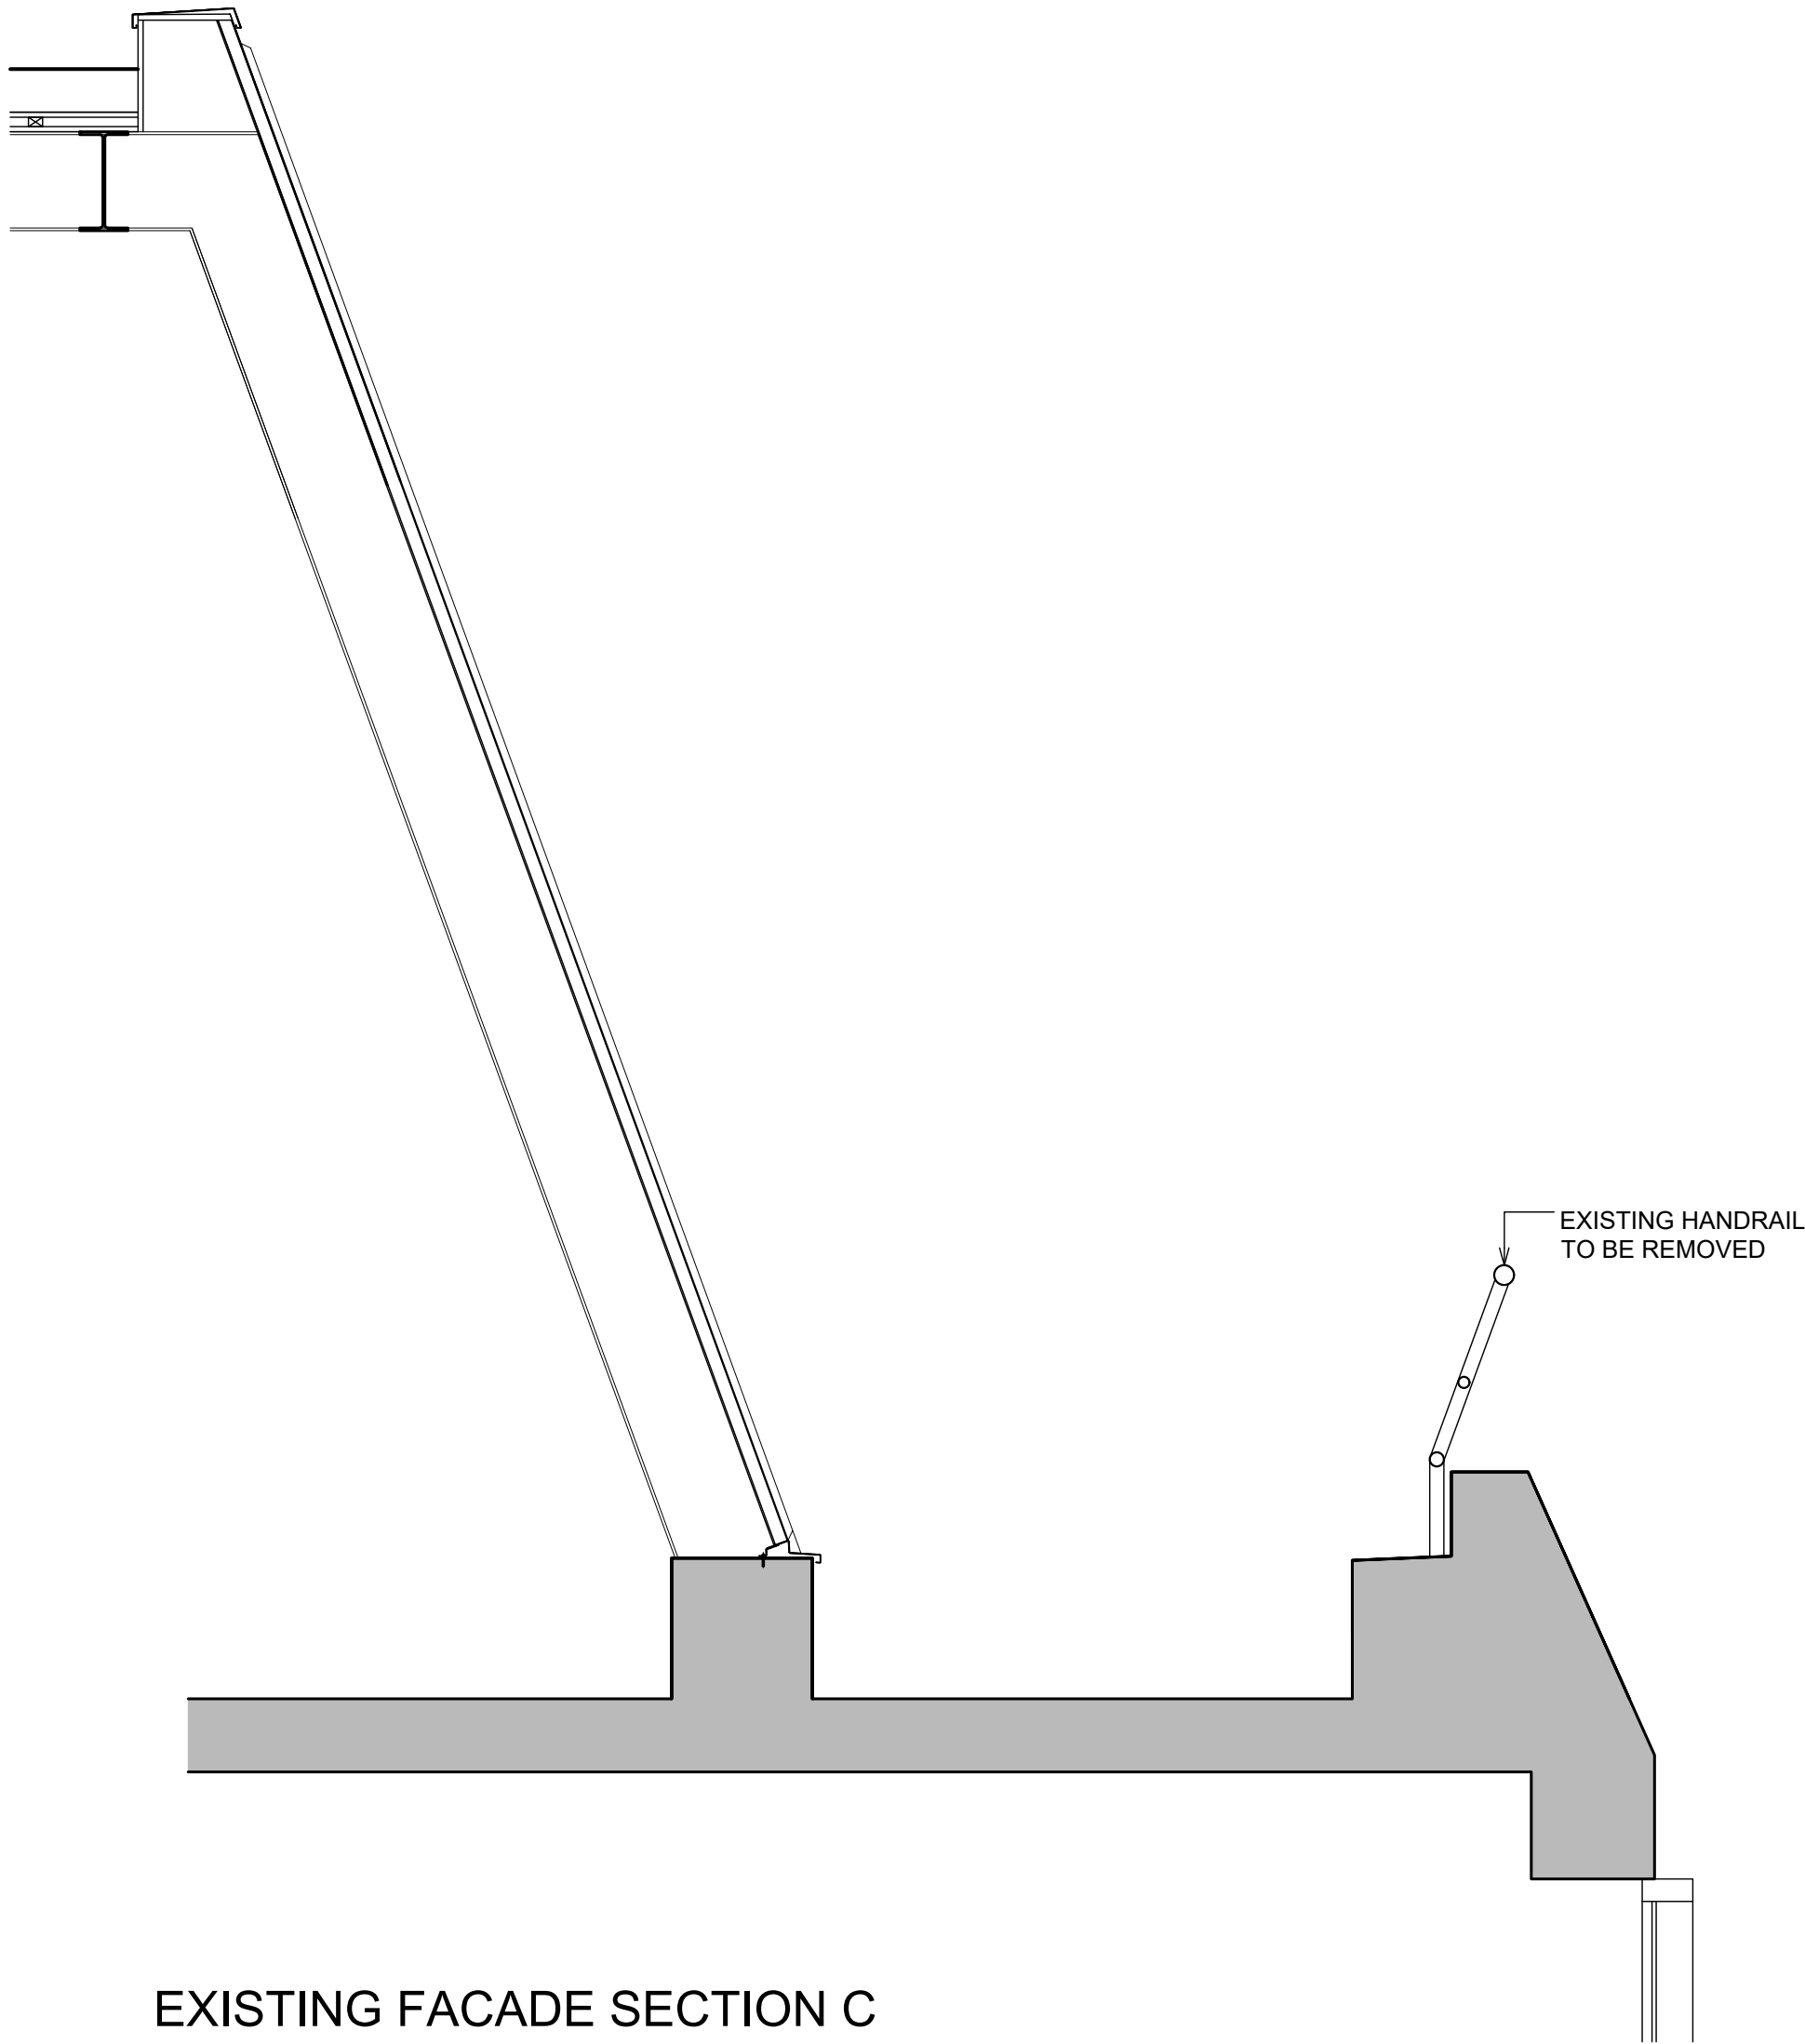

EXISTING FACADE SECTION C
SCALE 1:25

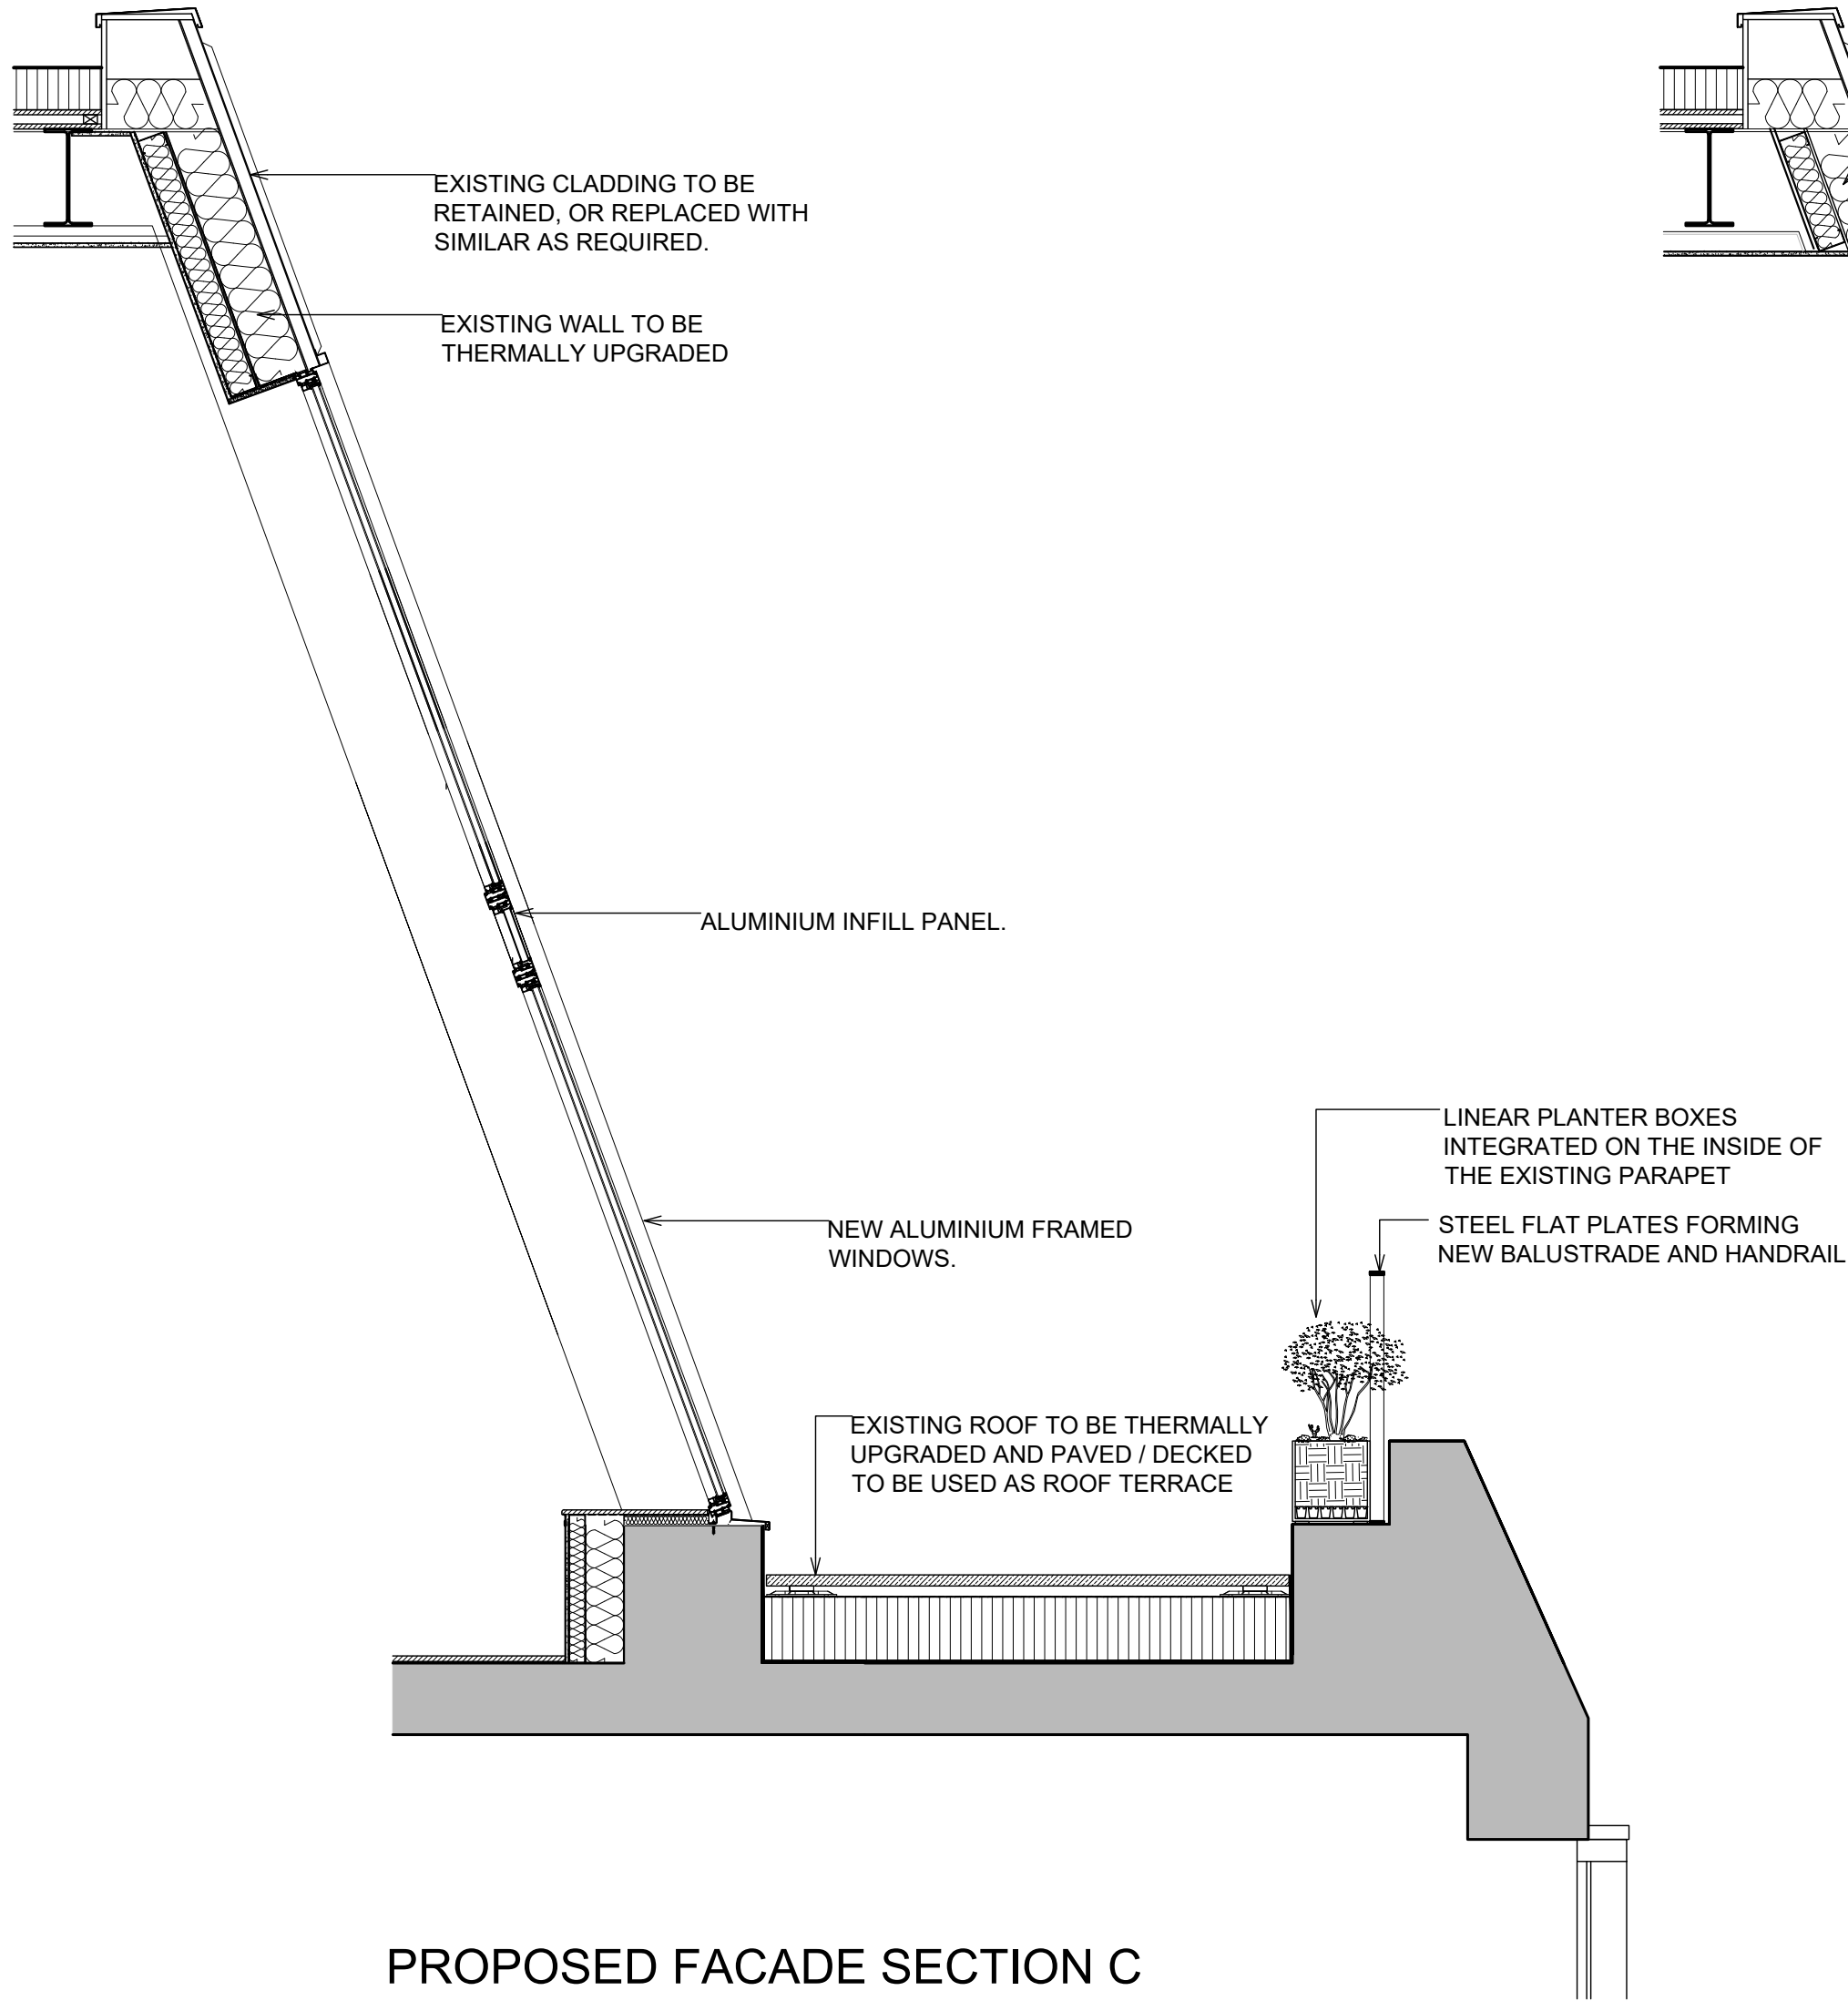


PROPOSED FACADE SECTION C
(Window in existing wall)
SCALE 1:25

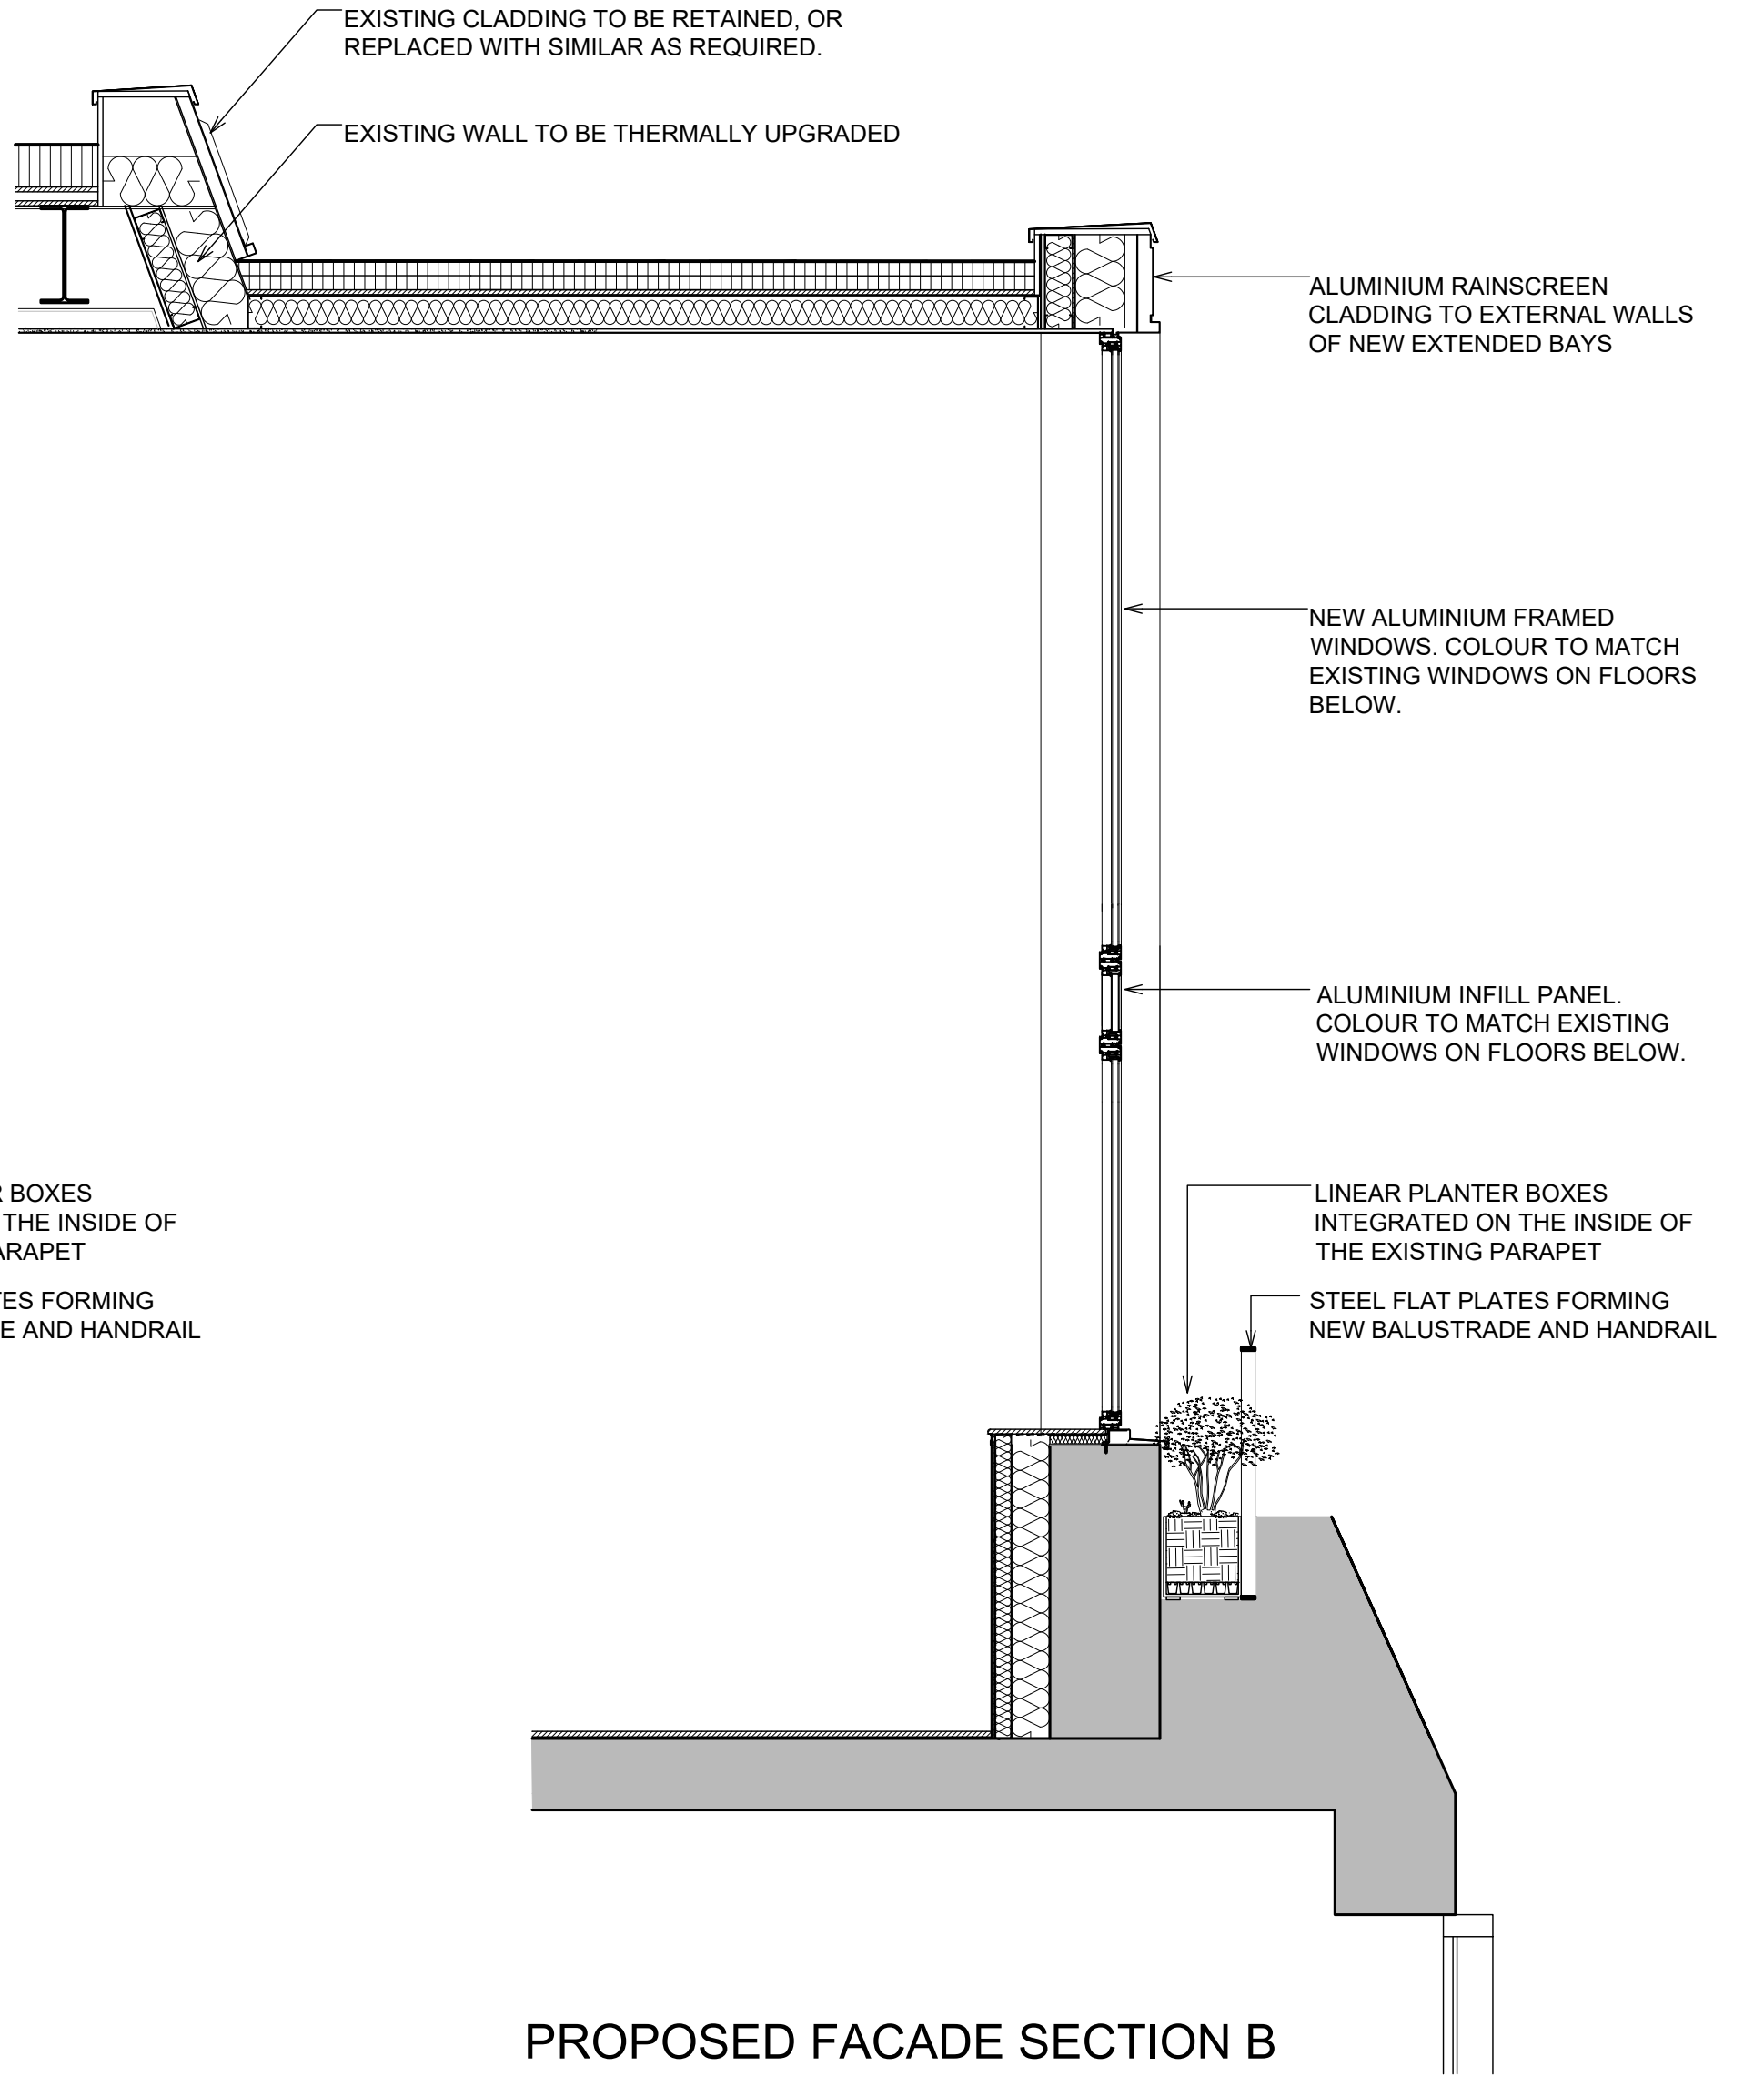

PROPOSED FACADE SECTION B
(Window in new extended bay)
SCALE 1:25


NOTES

DO NOT SCALE - USE FIGURED DIMENSIONS ONLY.
ALL DIMENSIONS TO BE CHECKED ON SITE PRIOR TO CONSTRUCTION AND ANY DISCREPANCIES TO BE HIGHLIGHTED BY CONTRACTOR.
THIS DRAWING IS TO BE READ IN CONJUNCTION WITH ALL RELEVANT SPECIFICATIONS AND DRAWINGS.
ALL LEVELS ARE TO FINISHED LEVELS UNLESS OTHERWISE INDICATED.

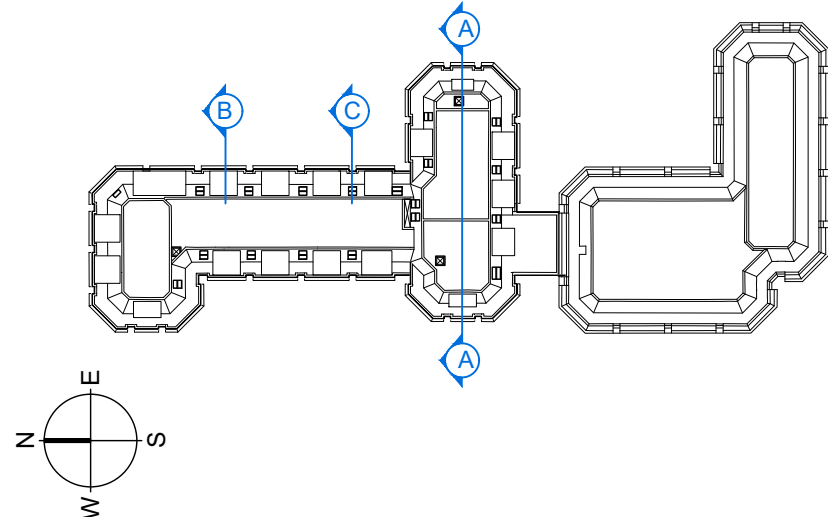


Drawing Status:	P L A N N I N G	
Revision:	Description:	Date:
P.01	Issued for Information	05.02.26
P.02	Issued for Information	26.03.26
P L A N N I N G		

SADAarchitecture
P : 26C George Street, St Albans, AL3 4ES
E : letterbox@sada-architecture.com
W : www.sada-architecture.com
T : 01 727 860810
Project: 24-013 Abbey Gardens
Drawing: Existing & Proposed Facade Section
Date: 10.07.2025 drawn by: RN check: CC
Scale: 1:25@A1 drwg no.: 14-450 rev. no.: P.02
© Copyright: This drawing or design may not be reproduced without permission.

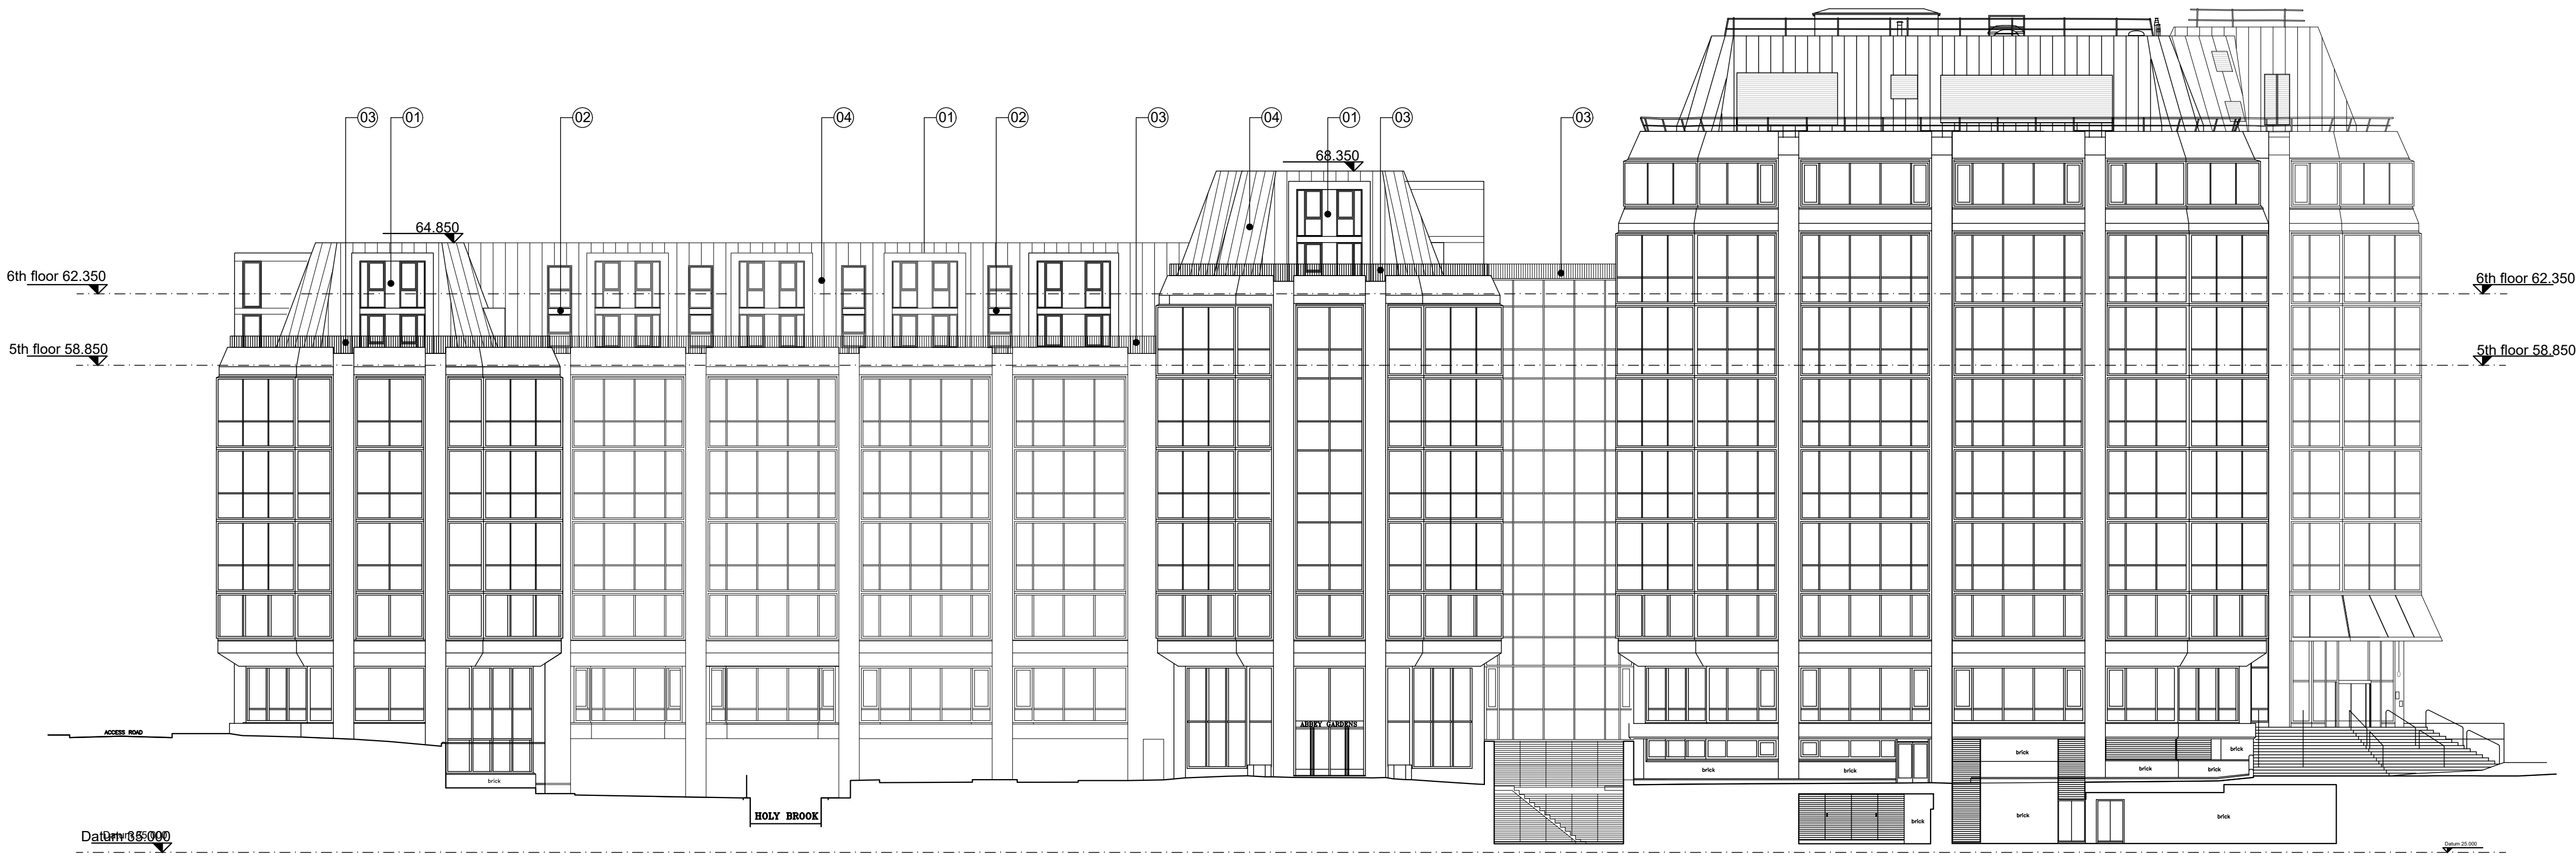

2. PROPOSED WEST ELEVATION
SCALE 1:200

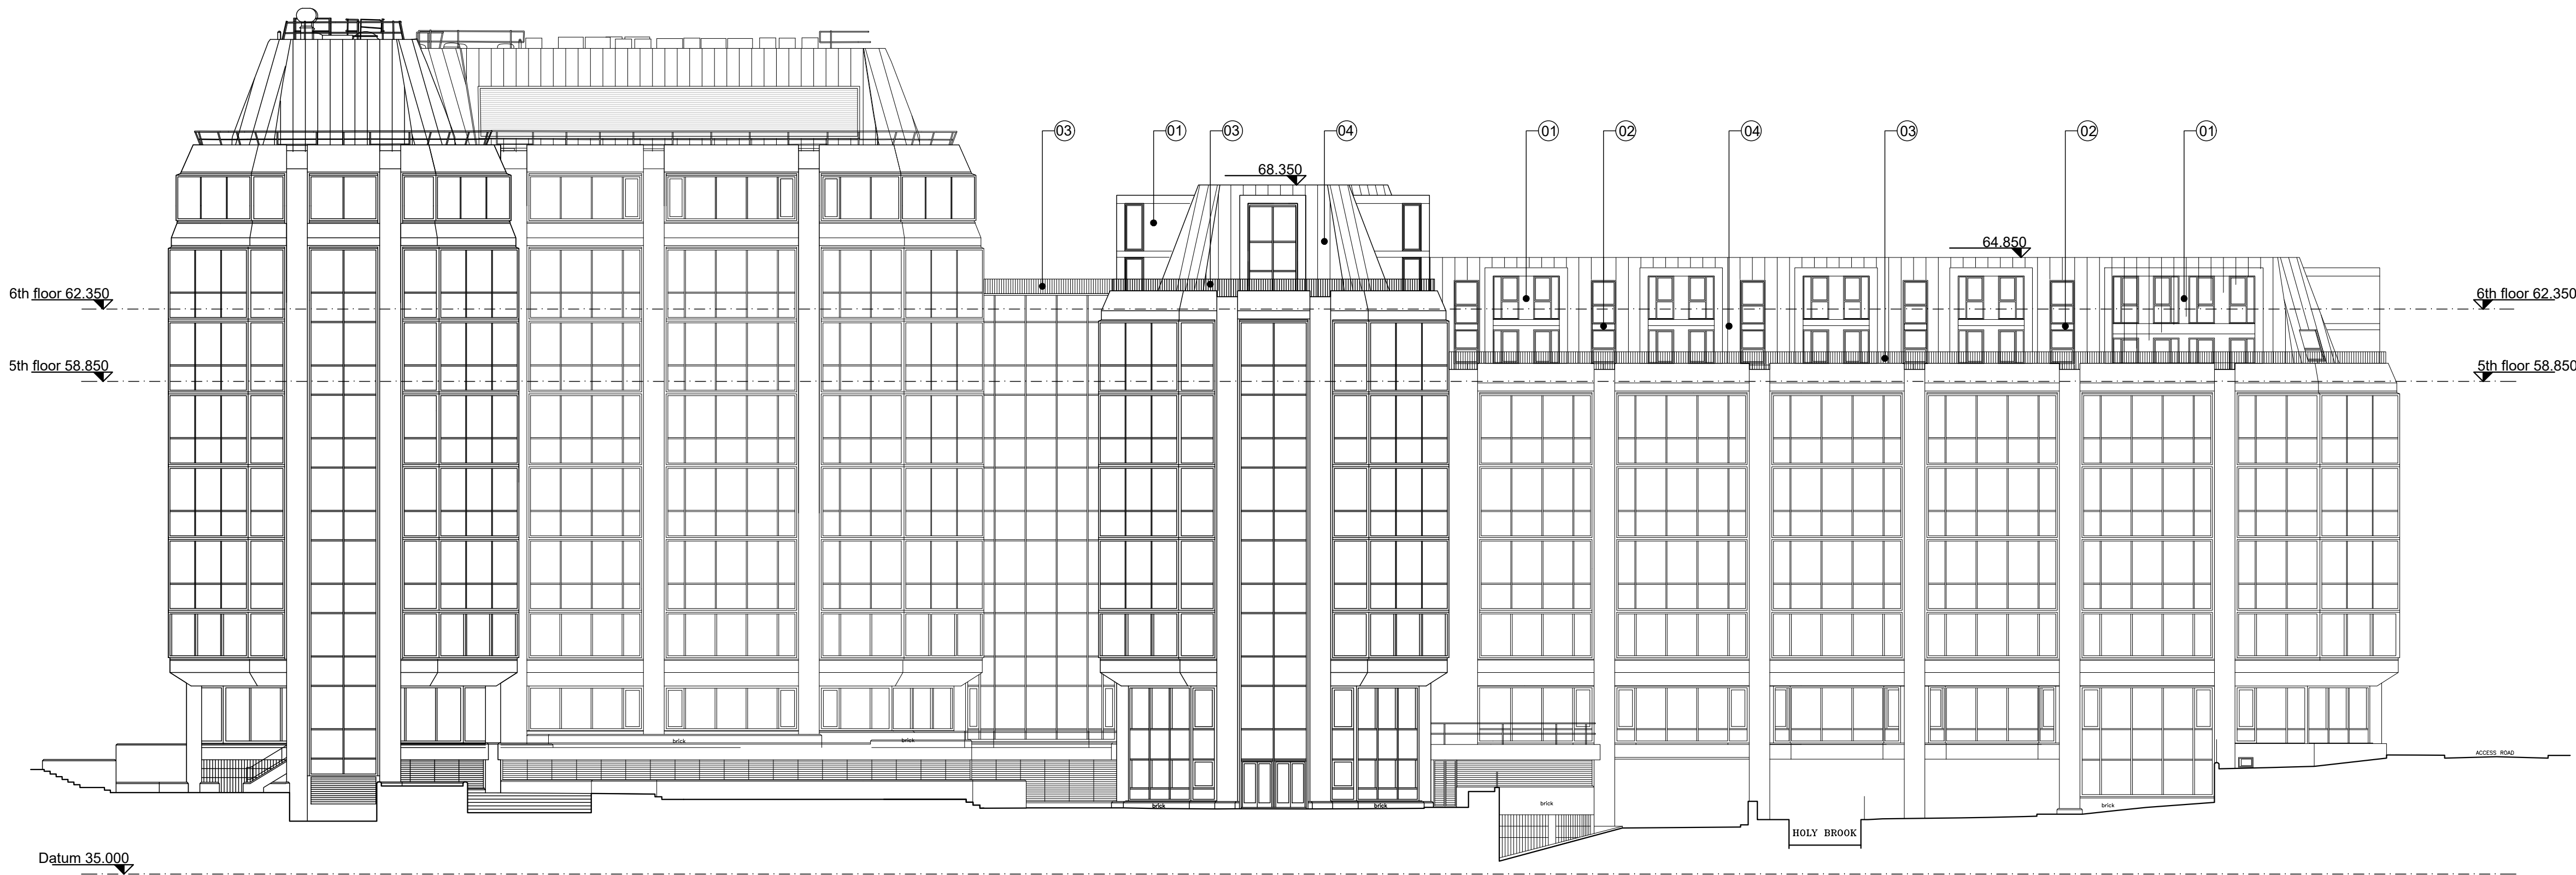



1. PROPOSED EAST ELEVATION
SCALE 1:200

NOTES

DO NOT SCALE - USE FIGURED DIMENSIONS ONLY.
ALL DIMENSIONS TO BE CHECKED ON SITE PRIOR TO CONSTRUCTION AND ANY DISCREPANCIES TO BE HIGHLIGHTED BY CONTRACTOR.
THIS DRAWING IS TO BE READ IN CONJUNCTION WITH ALL RELEVANT SPECIFICATIONS AND DRAWINGS.
ALL LEVELS ARE TO FINISHED LEVELS UNLESS OTHERWISE INDICATED.

LEGEND

- 01 - New extended bays, aluminium cladding with aluminium framed windows / doors
- 02 - New Aluminium Framed windows in existing roof
- 03 - New Painted Steel balustrade
- 04 - Existing finish to be retained / replaced with similar as required

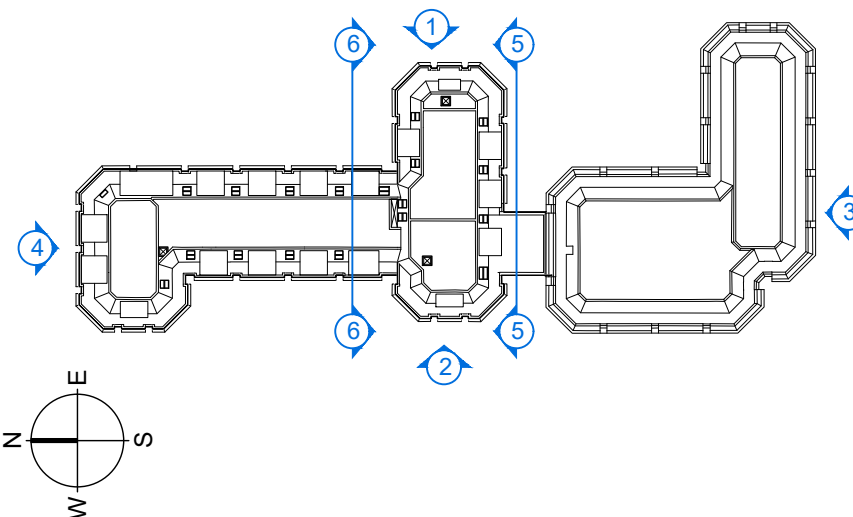 

Drawing Status:	P L A N N I N G	
Revision:	Description:	Date:
P.01	Issued for Information	05.02.26
P.02	Issued for Information	26.03.26
P L A N N I N G		


SADAarchitecture

P : 26C George Street, St Albans, AL3 4ES
E : letterbox@sada-architecture.com
W : www.sada-architecture.com
T : 01 727 860810

Project: 24-013 Abbey Gardens
Drawing: Proposed East and West Elevation
Date: 10.07.2025 drawn by: RN check: CC
Scale: 1:200@A1 drwg no.: 14-500 rev. no.: P.02
© Copyright: This drawing or design may not be reproduced without permission.



4. PROPOSED NORTH ELEVATION
SCALE 1:200

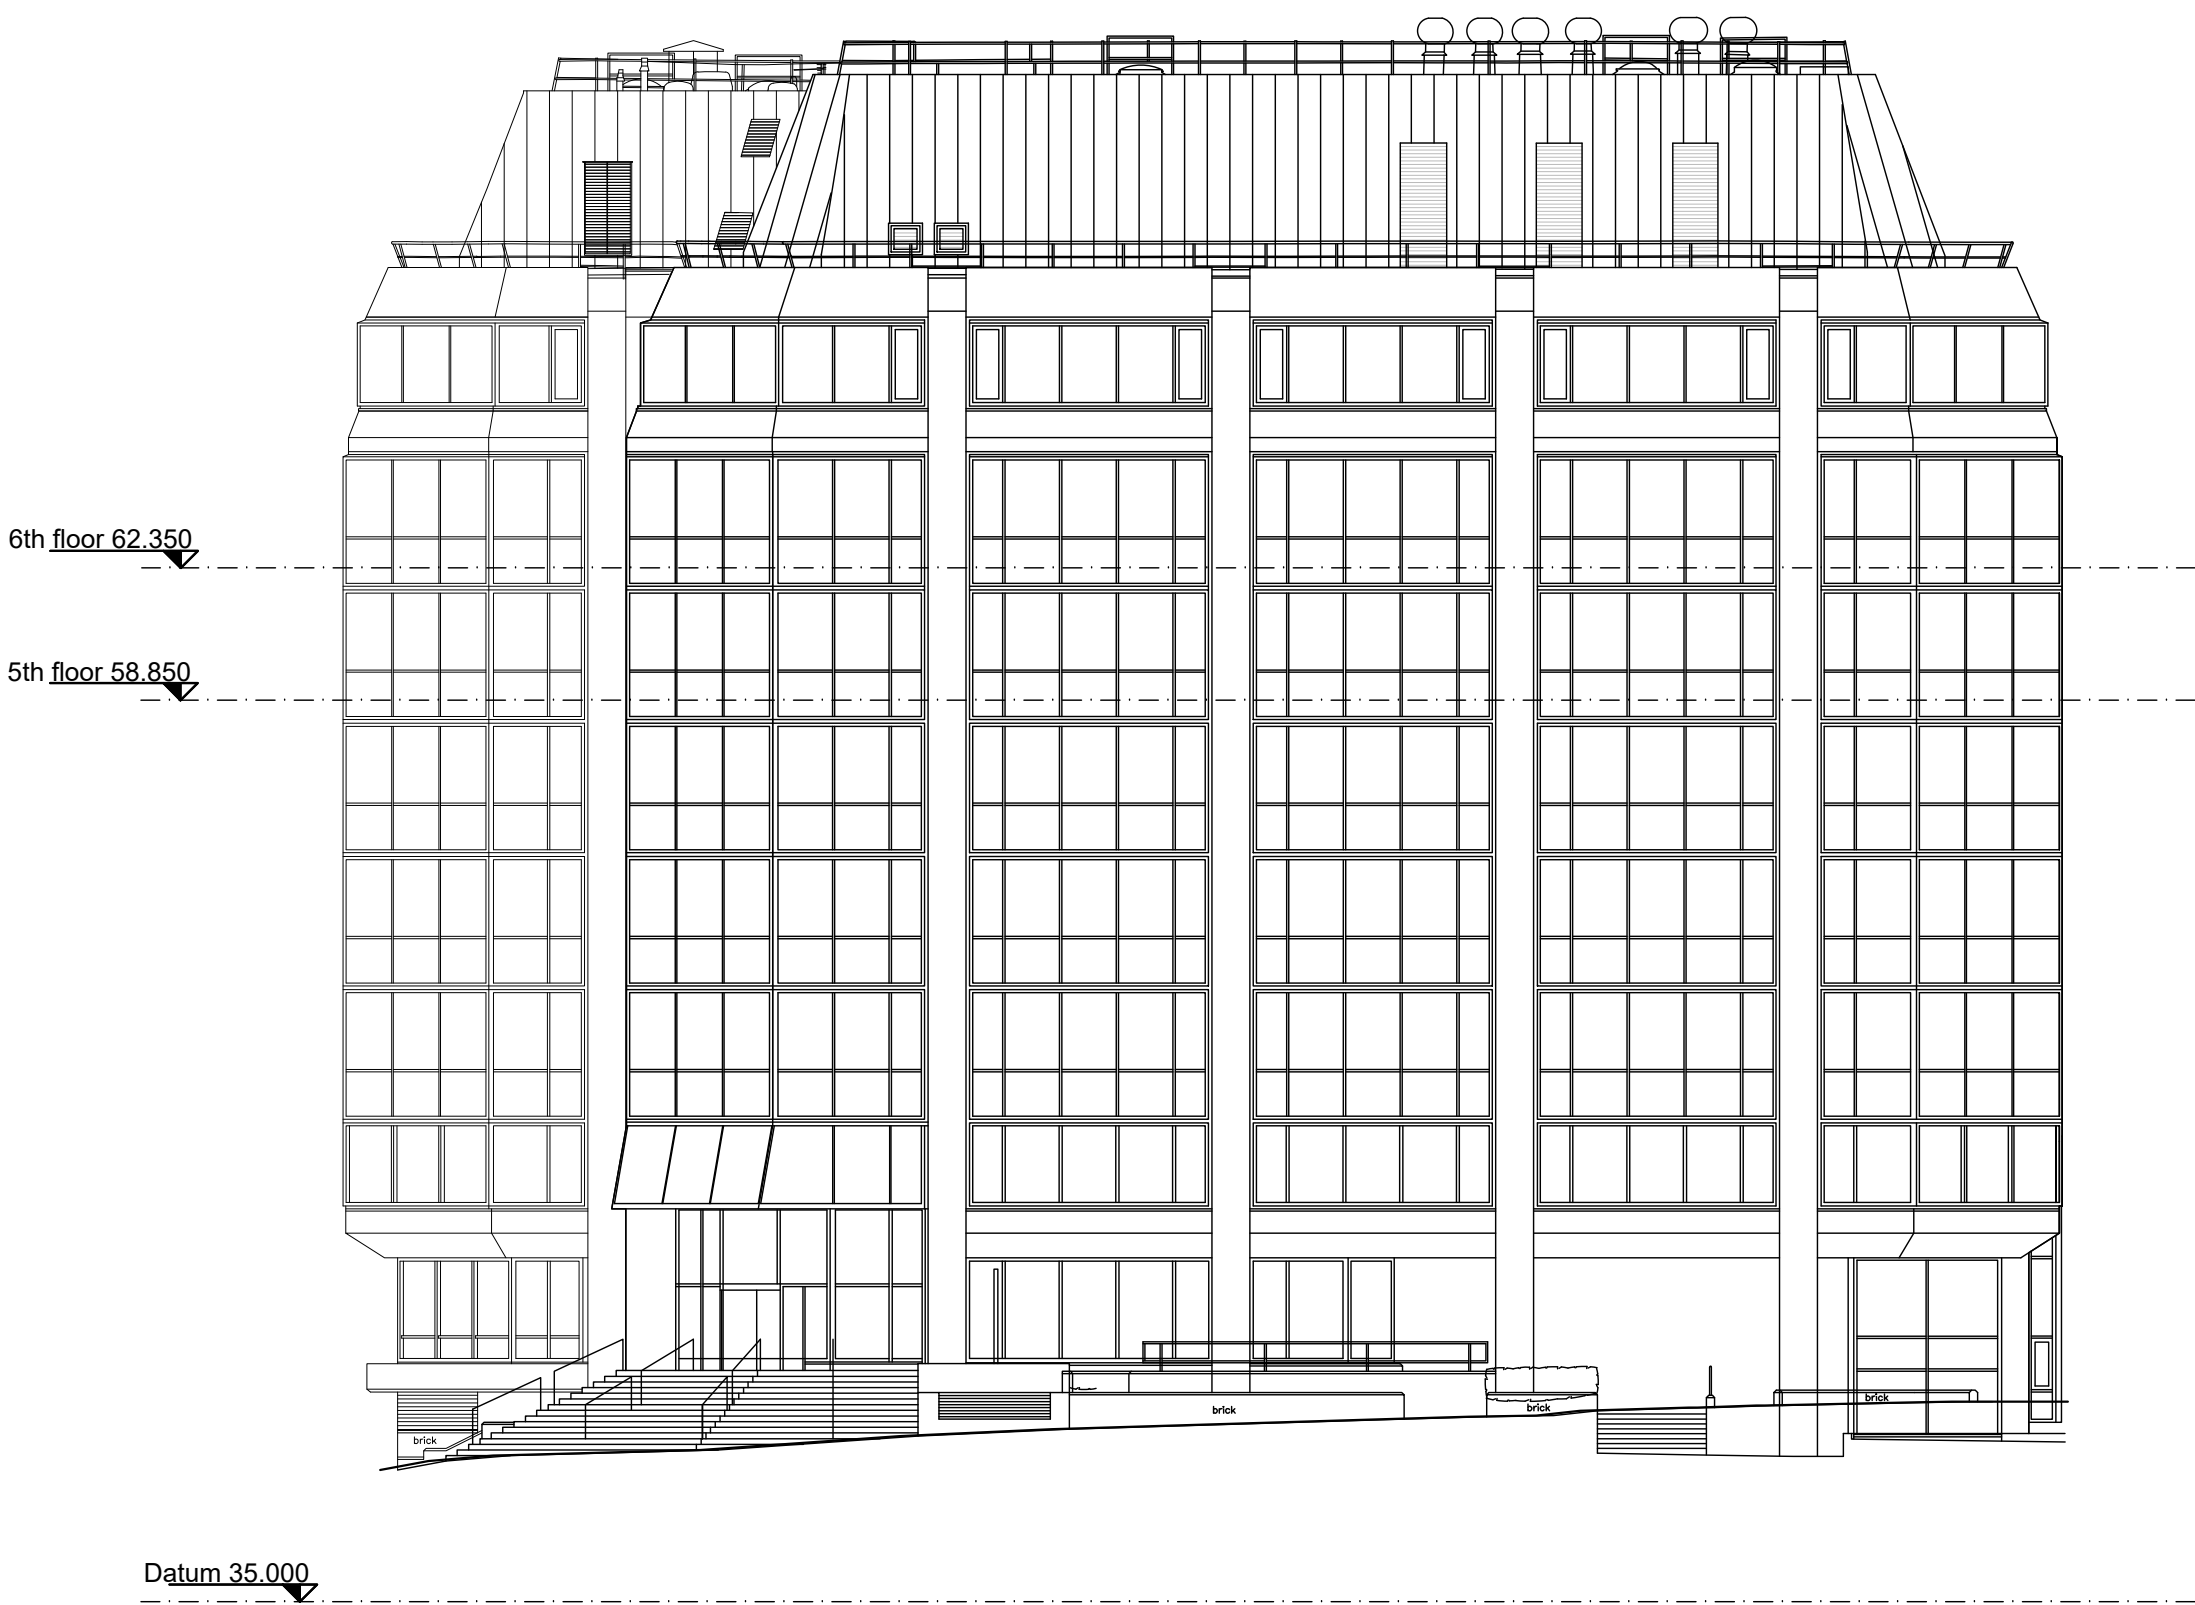



3. PROPOSED SOUTH ELEVATION
SCALE 1:200

NOTES

DO NOT SCALE - USE FIGURED DIMENSIONS ONLY.
ALL DIMENSIONS TO BE CHECKED ON SITE PRIOR TO CONSTRUCTION AND ANY DISCREPANCIES TO BE HIGHLIGHTED BY CONTRACTOR.
THIS DRAWING IS TO BE READ IN CONJUNCTION WITH ALL RELEVANT SPECIFICATIONS AND DRAWINGS.
ALL LEVELS ARE TO FINISHED LEVELS UNLESS OTHERWISE INDICATED.

LEGEND

- 01 - New extended bays, aluminium cladding with aluminium framed windows / doors
- 02 - New Aluminium Framed windows in existing roof
- 03 - New Painted Steel balustrade
- 04 - Existing finish to be retained / replaced with similar as required

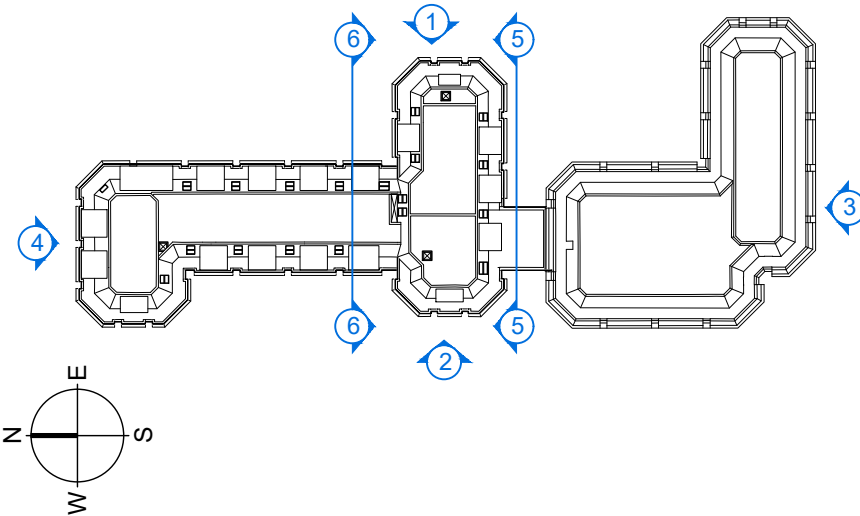 


Drawing Status:	P L A N N I N G	
Revision:	Description:	Date:
P.01	Issued for Information	05.02.26
P.02	Issued for Information	26.03.26
P L A N N I N G		


SADAarchitecture

P : 26C George Street, St Albans, AL3 4ES
E : letterbox@sada-architecture.com
W : www.sada-architecture.com
T : 01 727 860810

Project: 24-013 Abbey Gardens
Drawing: Proposed North and South Elevation
Date: 10.07.2025 drawn by: RN check: CC
Scale: 1:200@A1 drwg no.: 14-501 rev. no.: P.02
© Copyright: This drawing or design may not be reproduced without permission.

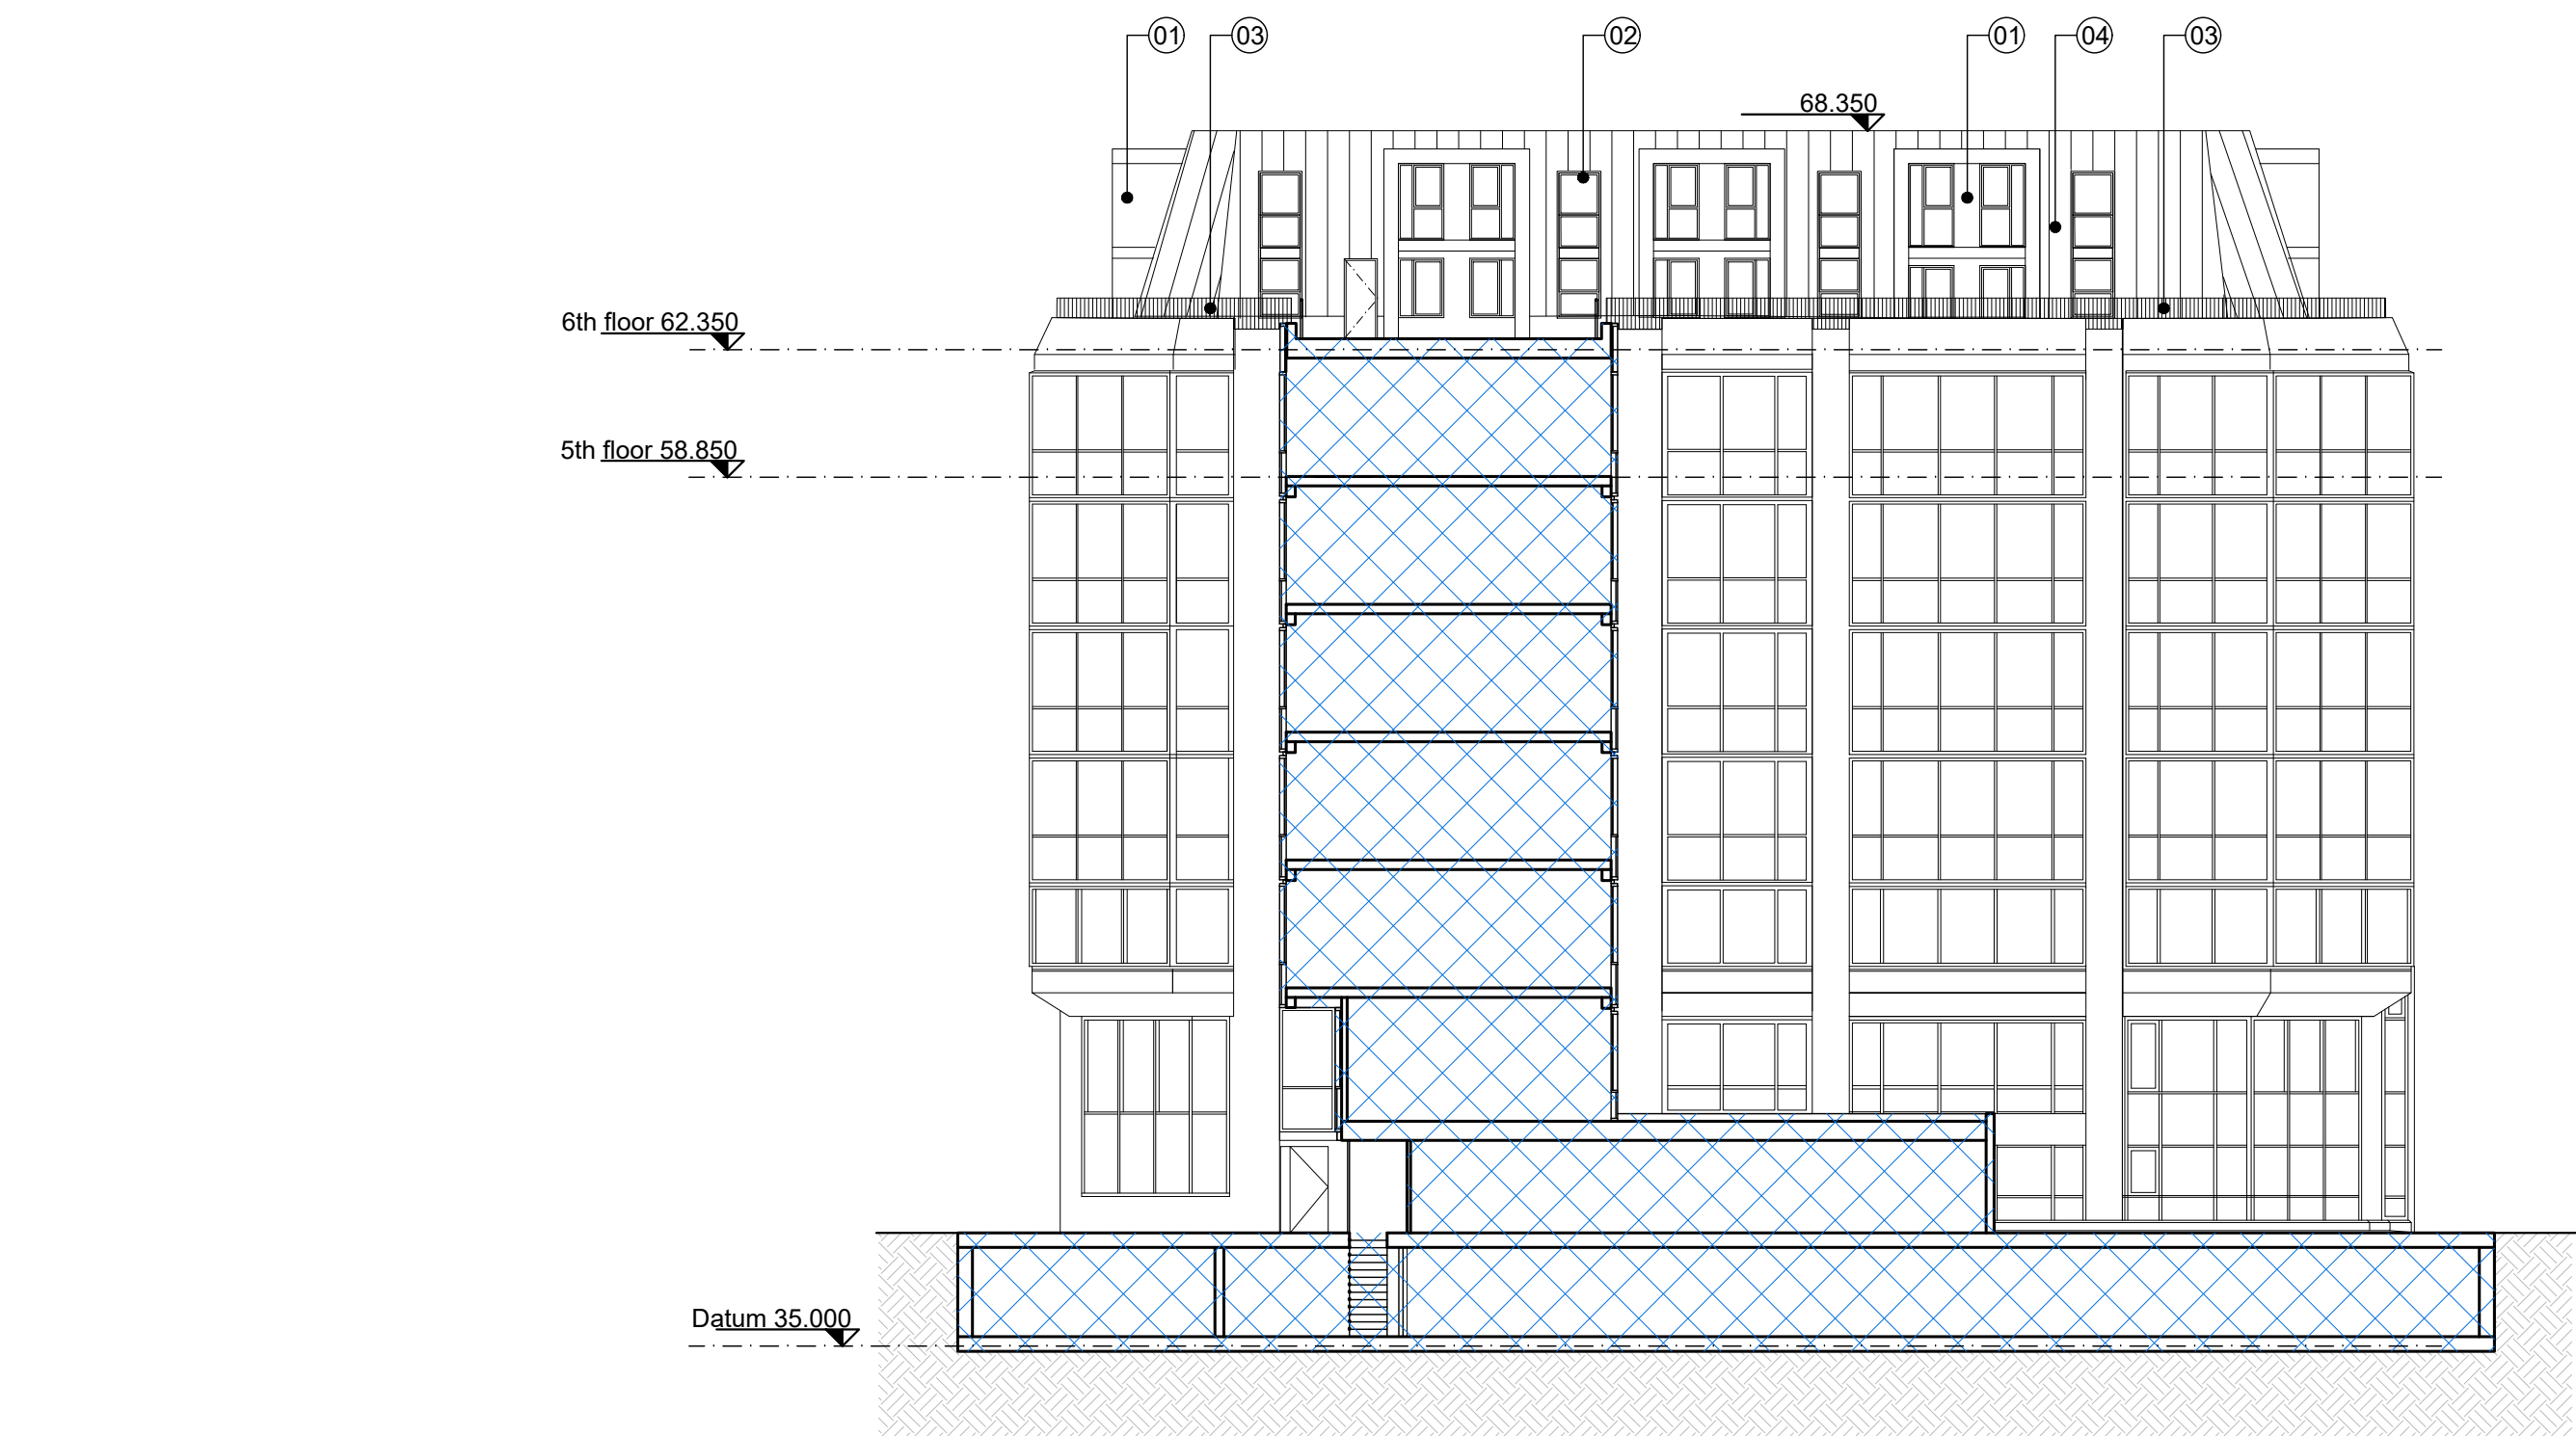

5. PROPOSED SOUTH ELEVATION (CENTRAL BLOCK)
SCALE 1:200

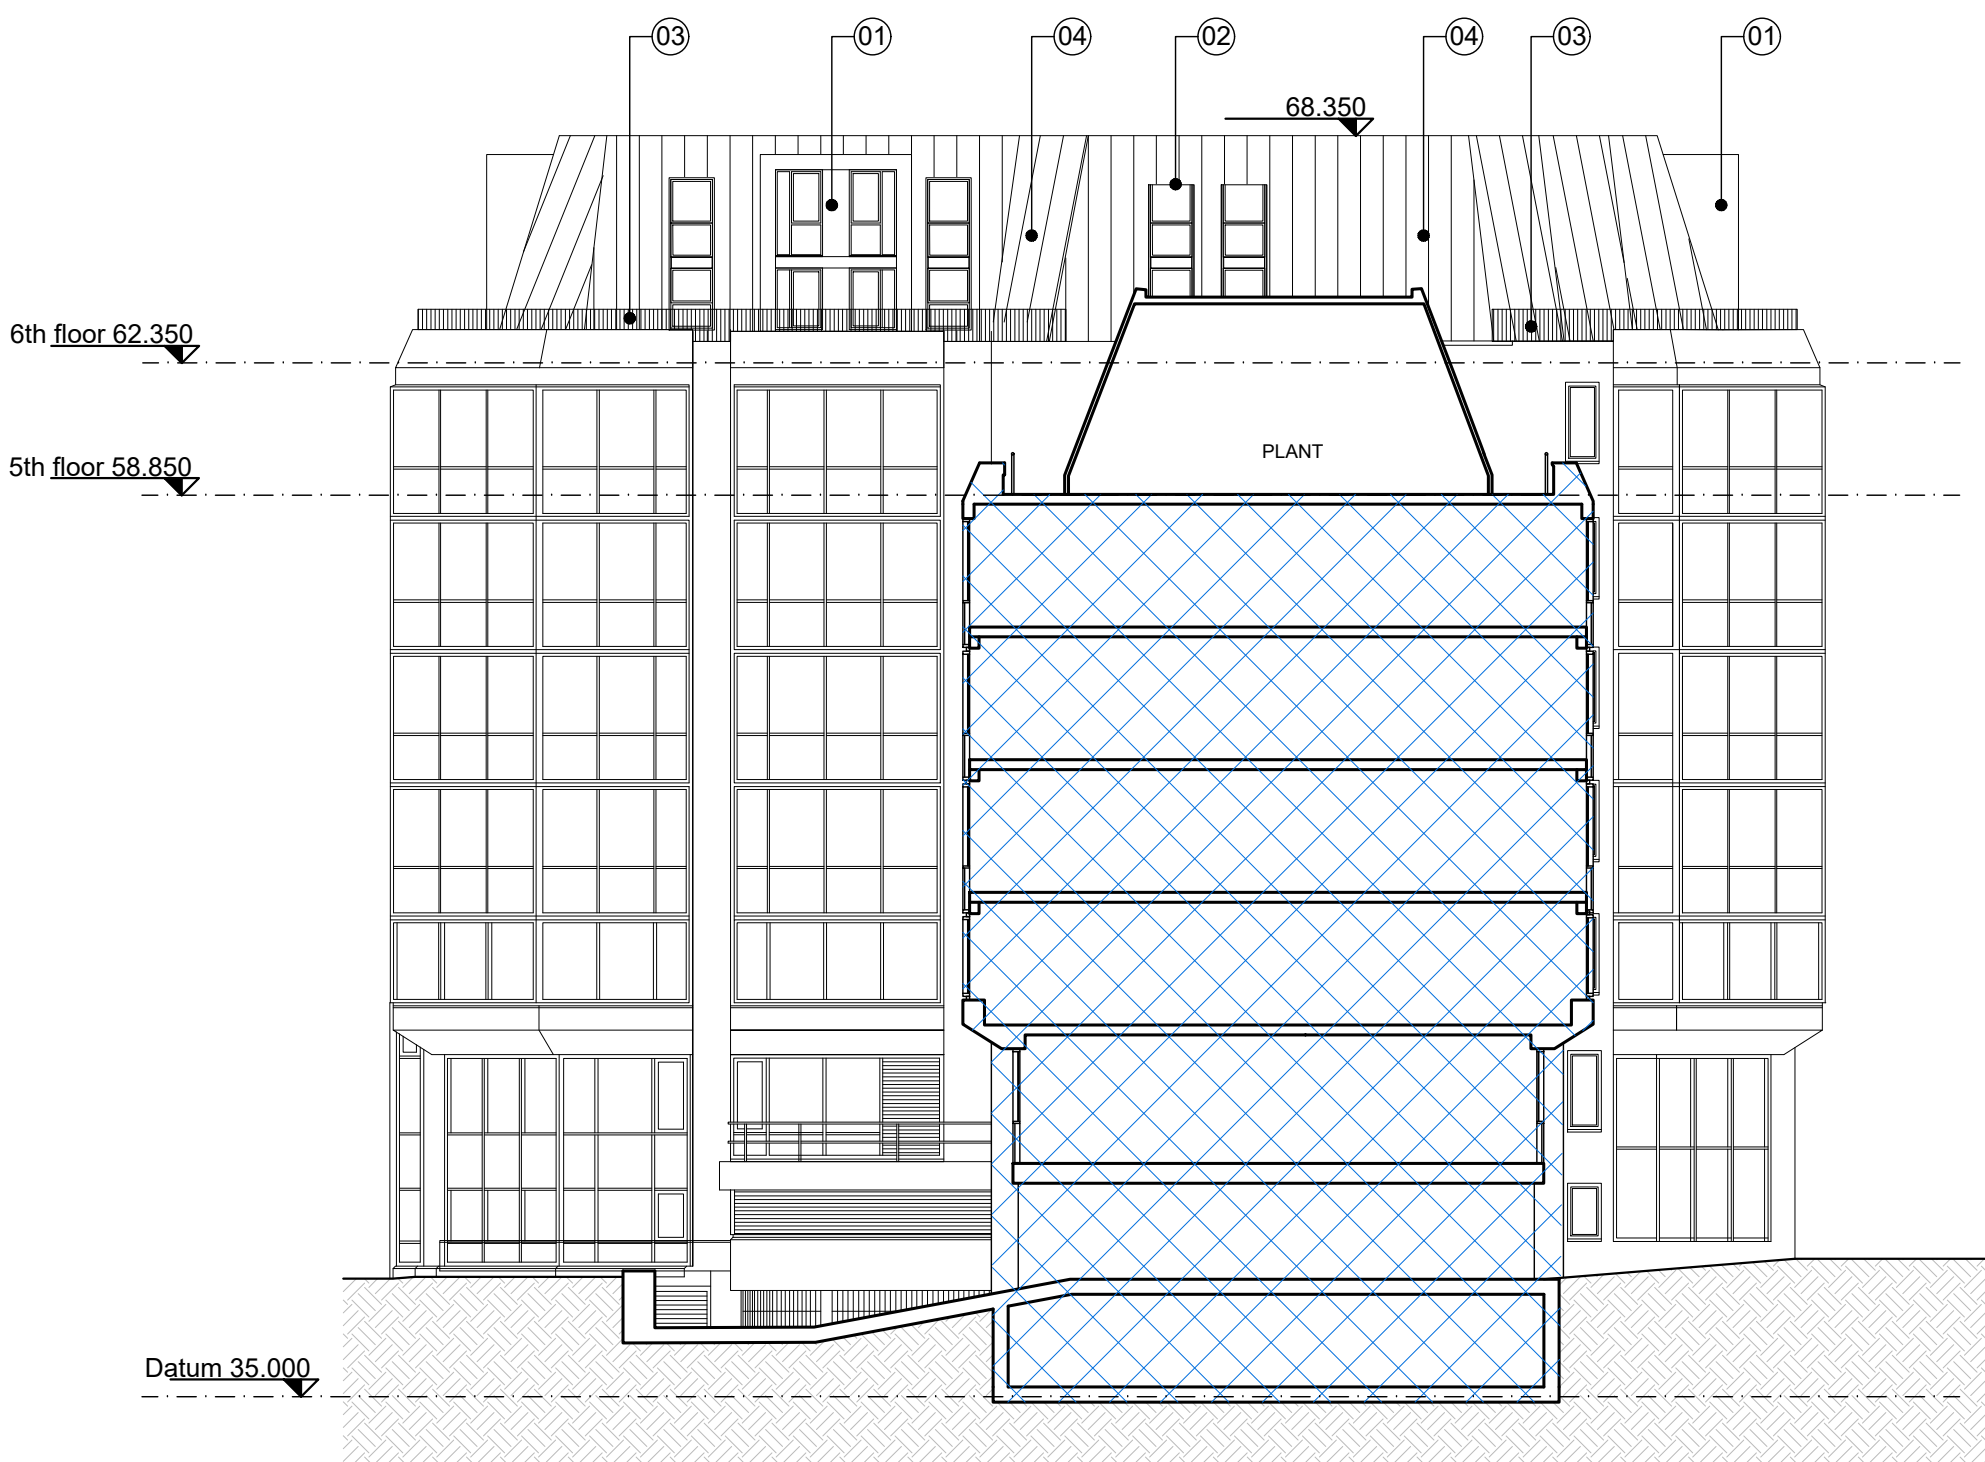

6. PROPOSED NORTH ELEVATION (CENTRAL BLOCK)
SCALE 1:200


NOTES

DO NOT SCALE - USE FIGURED DIMENSIONS ONLY.

ALL DIMENSIONS TO BE CHECKED ON SITE PRIOR TO CONSTRUCTION AND ANY DISCREPANCIES TO BE HIGHLIGHTED BY CONTRACTOR.


THIS DRAWING IS TO BE READ IN CONJUNCTION WITH ALL RELEVANT SPECIFICATIONS AND DRAWINGS.

ALL LEVELS ARE TO FINISHED LEVELS UNLESS OTHERWISE INDICATED.

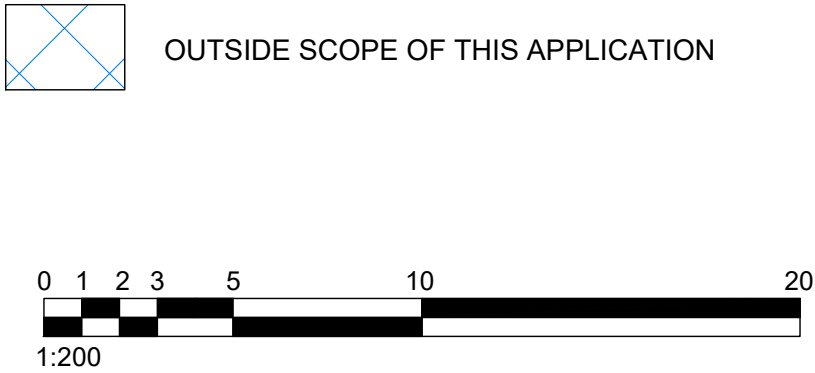

LEGEND

- 01 - New extended bays, aluminium cladding with aluminium framed windows / doors
- 02 - New Aluminium Framed windows in existing roof
- 03 - New Painted Steel balustrade
- 04 - Existing finish to be retained / replaced with similar as required

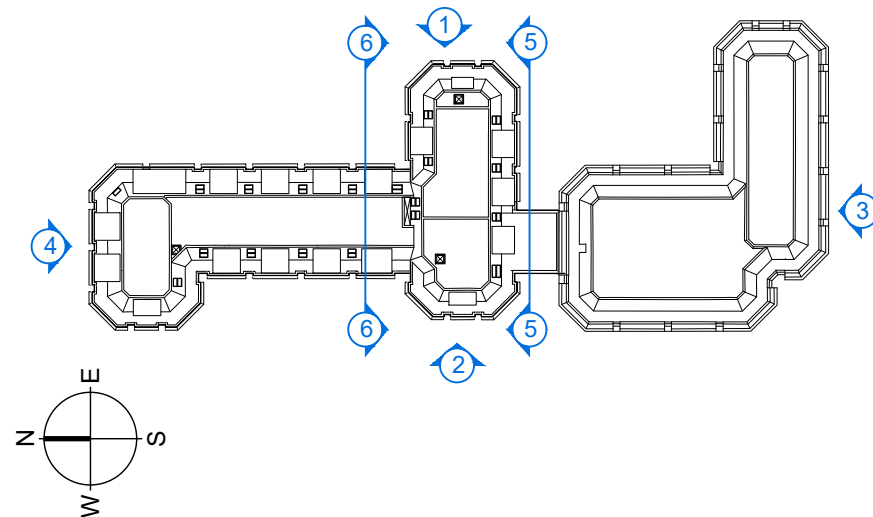

Drawing Status:	P L A N N I N G	
Revision:	Description:	Date:
P.01	Issued for Information	05.02.26
P.02	Issued for Information	26.03.26
P L A N N I N G		

SADAarchitecture

P : 26C George Street, St Albans, AL3 4ES

E : letterbox@sada-architecture.com

W : www.sada-architecture.com

T : 01 727 860810


Project: 24-013 Abbey Gardens

Drawing: Proposed North&South Elevation (Central Block)


Date: 10.07.2025 drawn by: RN check: CC

Scale: 1:200@A1 drwg no.: 14-502 rev. no.: P.02


© Copyright: This drawing or design may not be reproduced without permission.

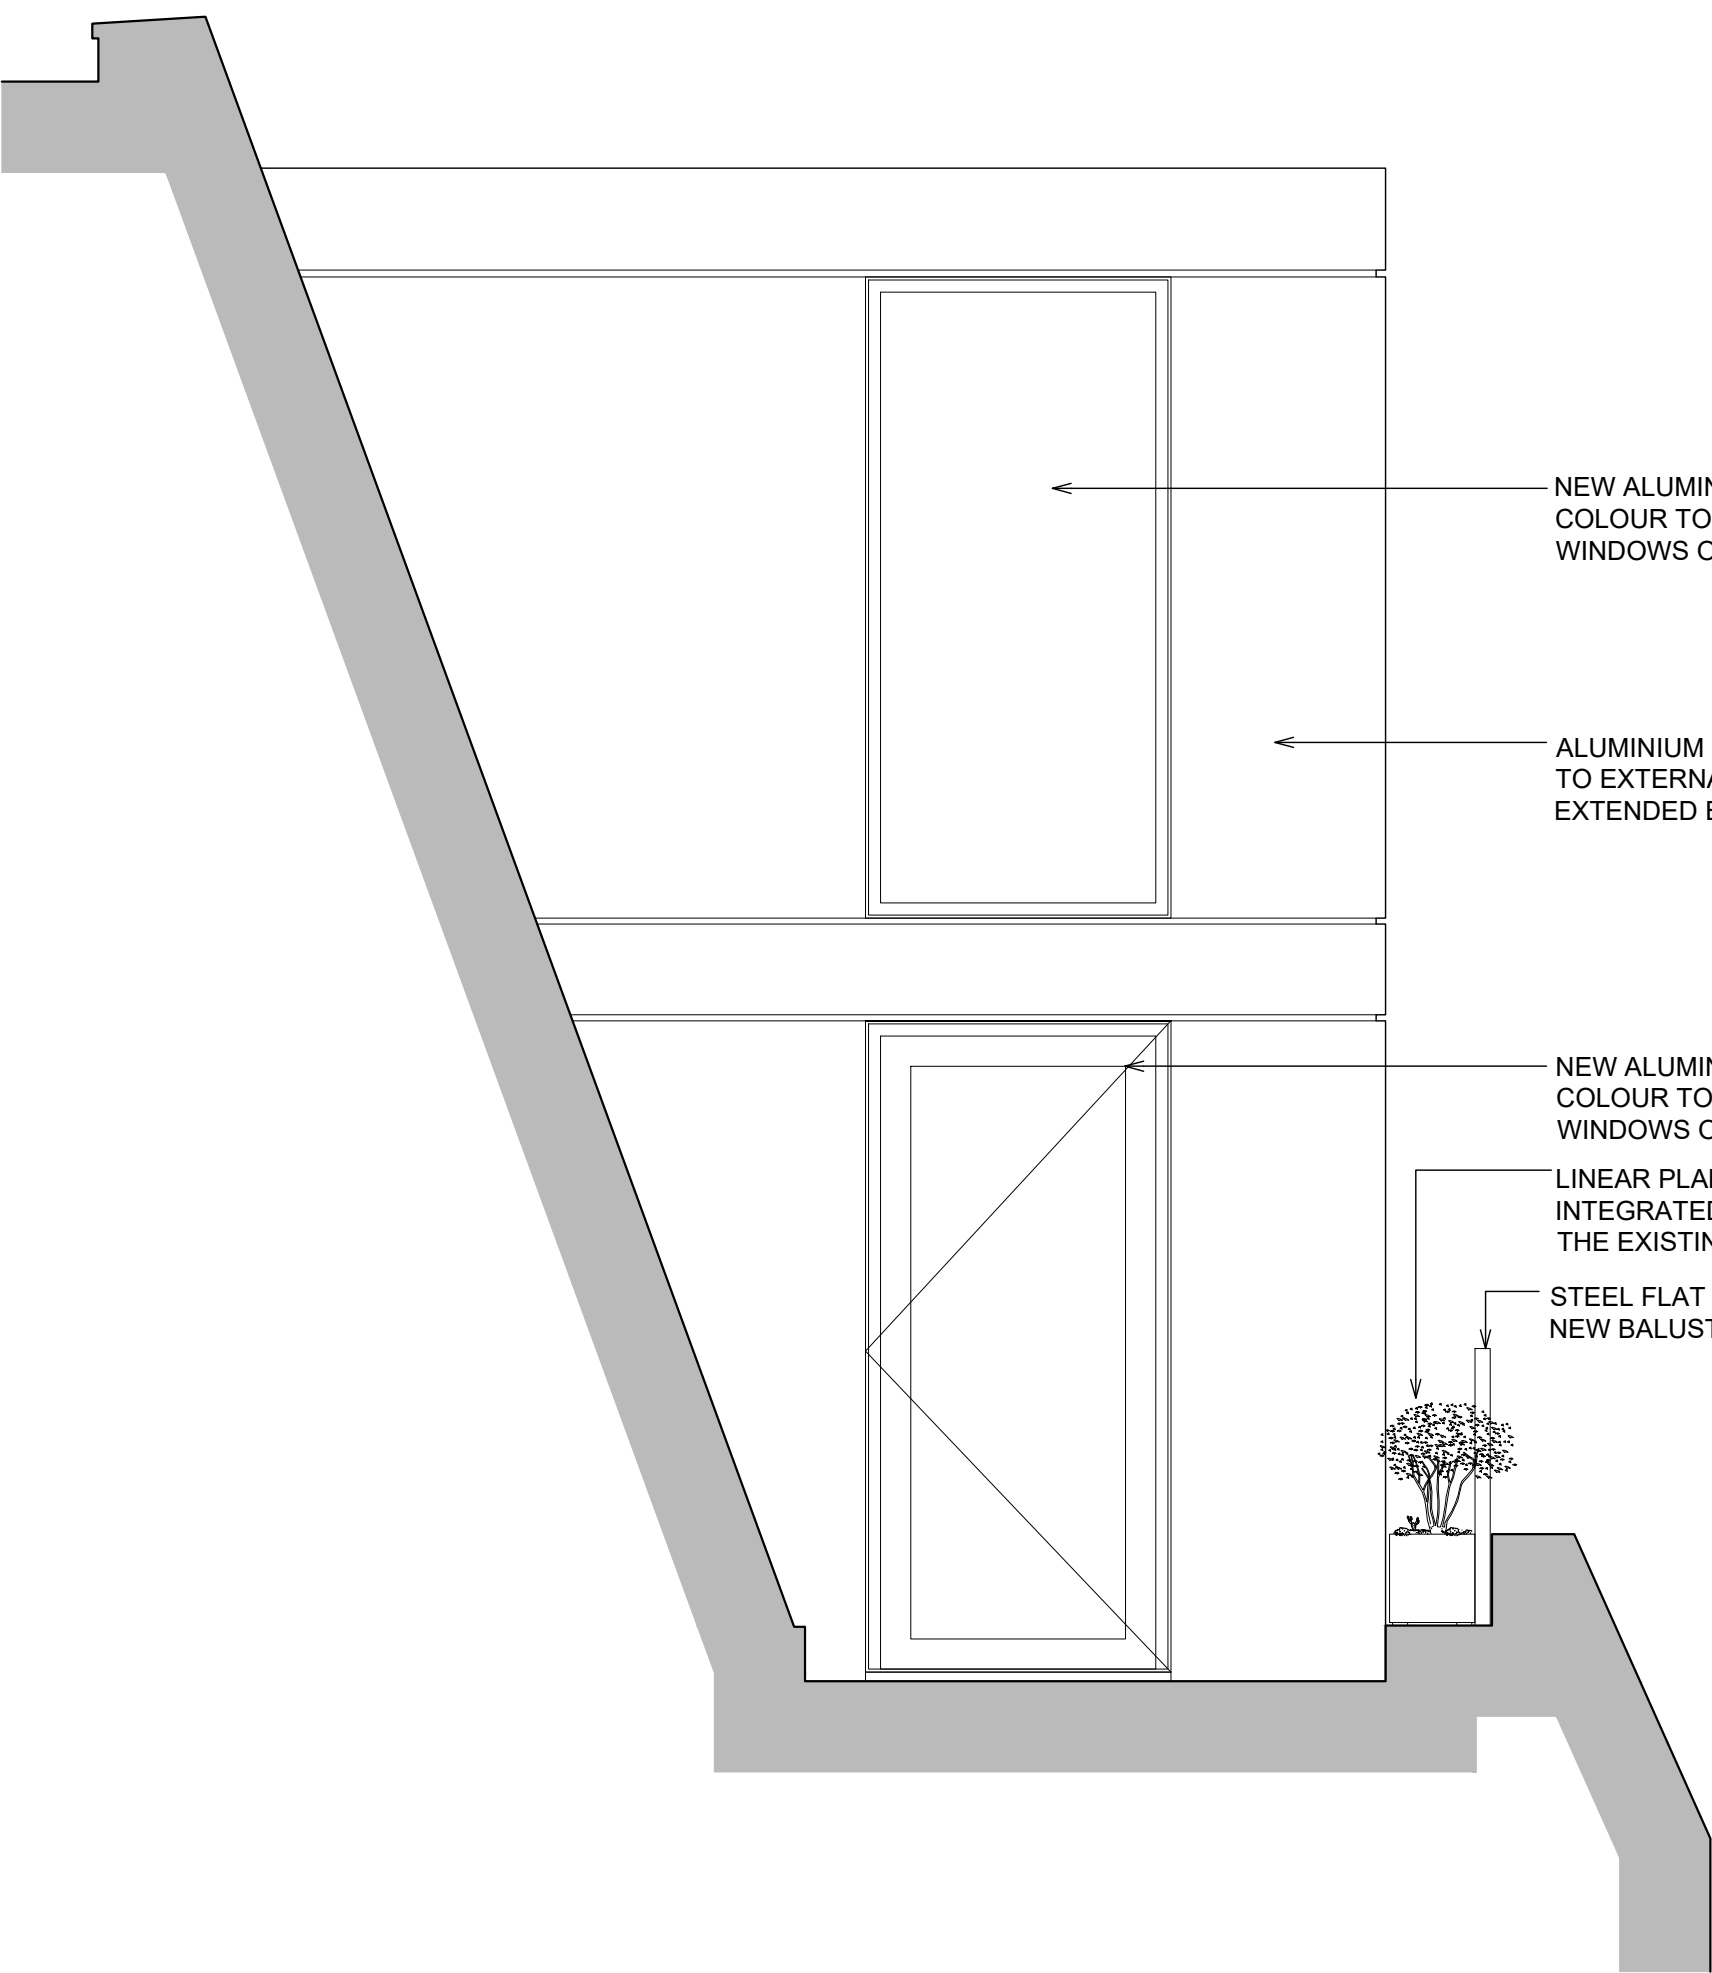

7. PROPOSED BAY WINDOWS ELEVATION
SCALE 1:25

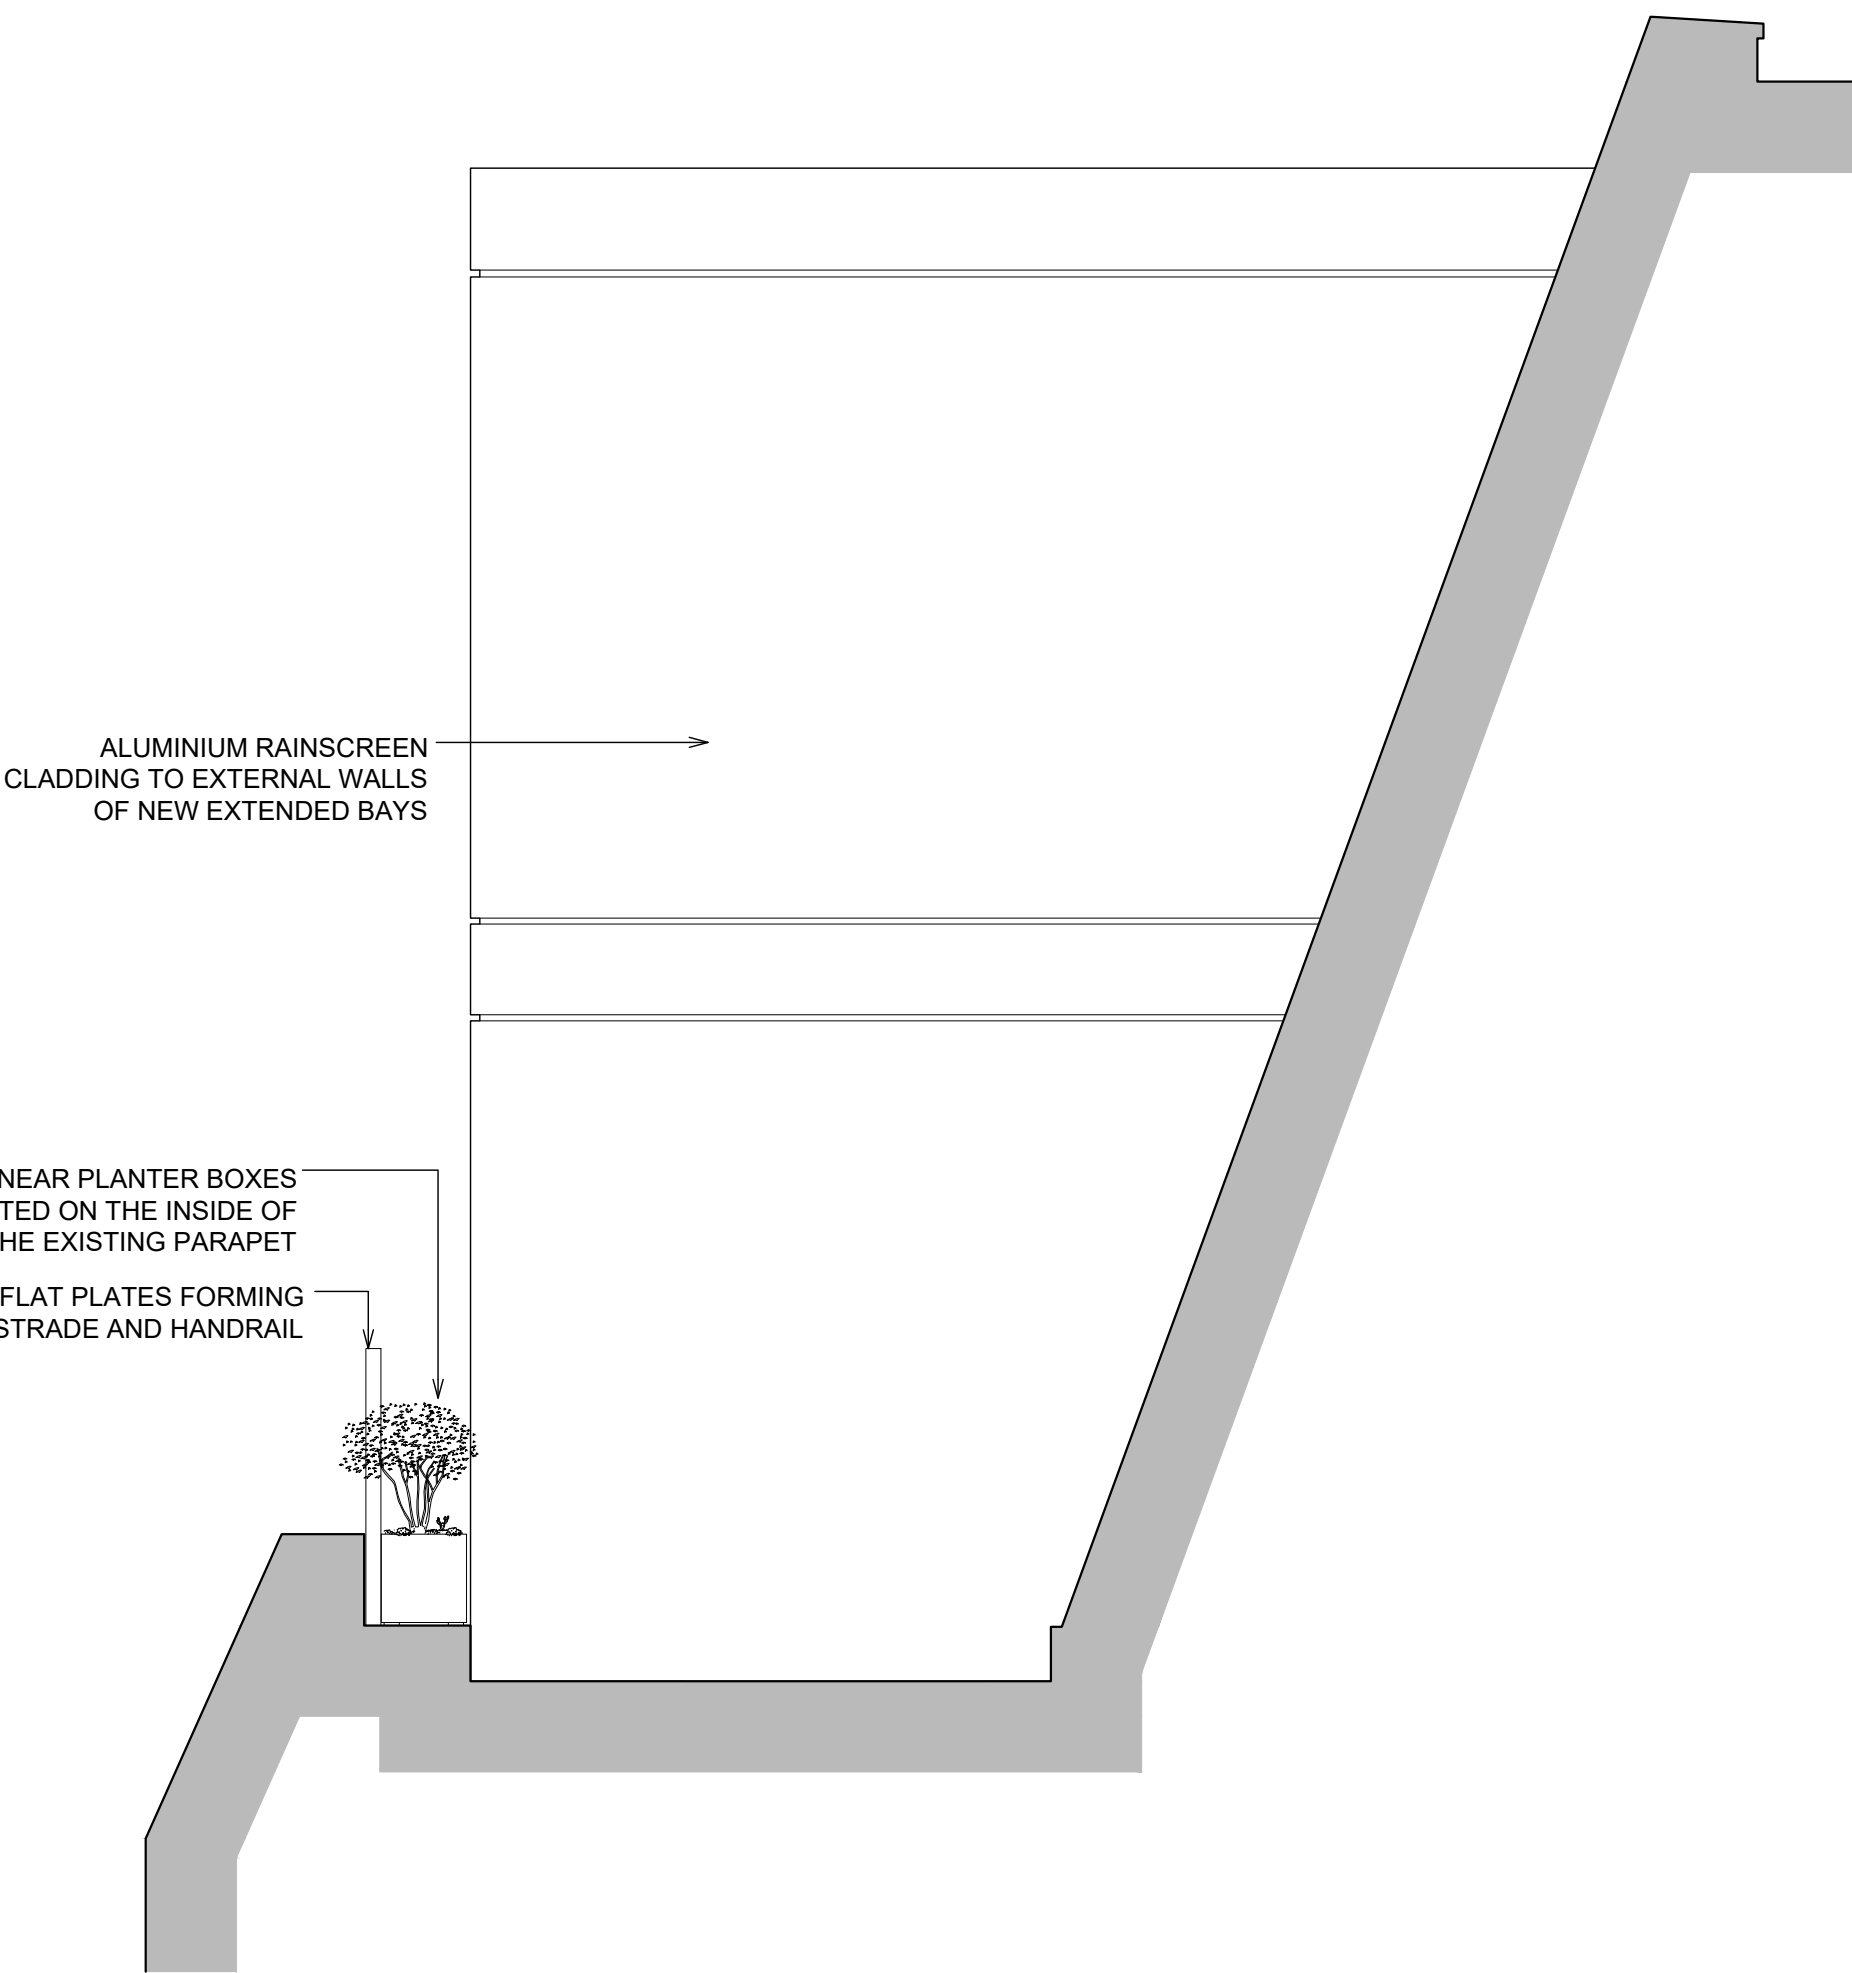


8. PROPOSED BAY WINDOWS ELEVATION
SCALE 1:25

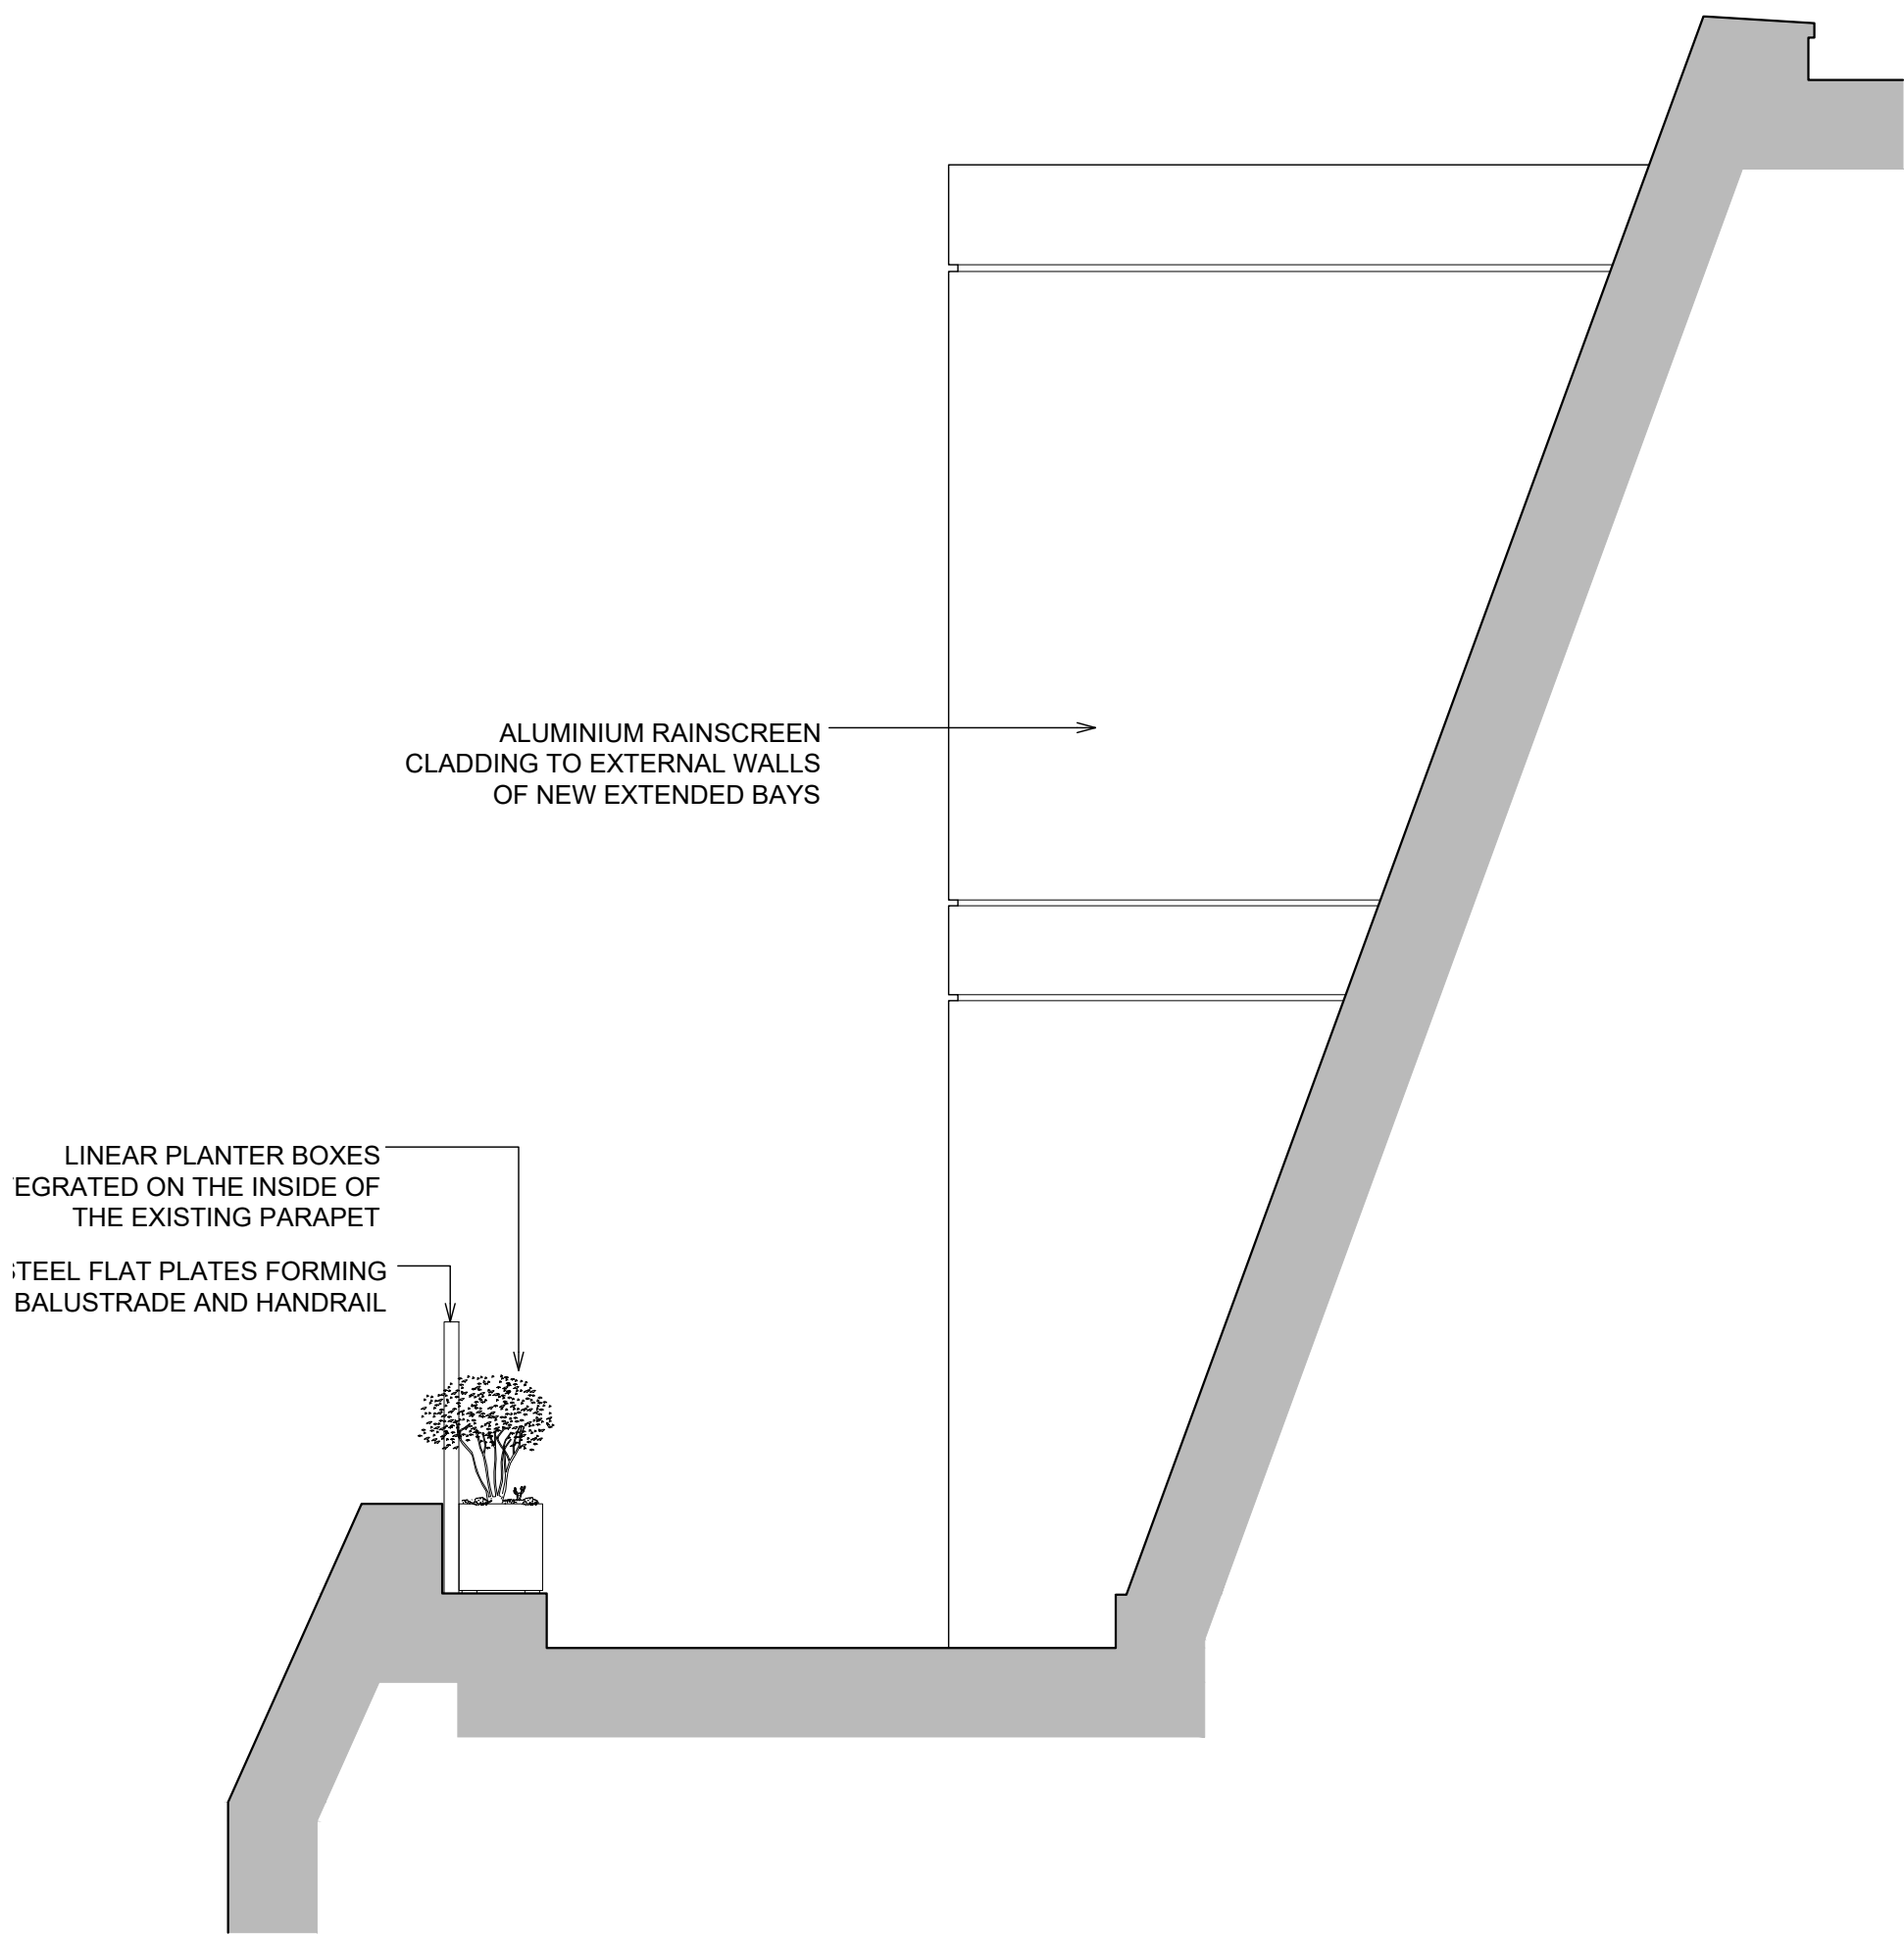

9. PROPOSED BAY WINDOWS ELEVATION
SCALE 1:25


NOTES

DO NOT SCALE - USE FIGURED DIMENSIONS ONLY.
ALL DIMENSIONS TO BE CHECKED ON SITE PRIOR TO CONSTRUCTION AND ANY DISCREPANCIES TO BE HIGHLIGHTED BY CONTRACTOR.
THIS DRAWING IS TO BE READ IN CONJUNCTION WITH ALL RELEVANT SPECIFICATIONS AND DRAWINGS.
ALL LEVELS ARE TO FINISHED LEVELS UNLESS OTHERWISE INDICATED.

 

LEGEND

- 01 - New extended bays, aluminium cladding with aluminium framed windows / doors
- 02 - New Aluminium Framed windows in existing roof
- 03 - New Painted Steel balustrade
- 04 - Existing finish to be retained / replaced with similar as required

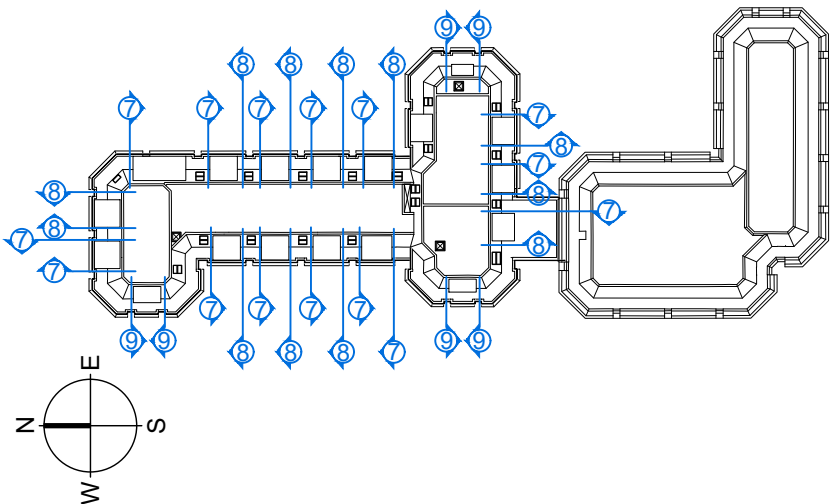


Drawing Status:	P L A N N I N G	
Revision:	Description:	Date:
P.01	Issued for Information	26.03.26
P L A N N I N G		

SADAarchitecture

P : 26C George Street, St Albans, AL3 4ES
E : letterbox@sada-architecture.com
W : www.sada-architecture.com
T : 01 727 860810
Project: 24-013 Abbey Gardens
Drawing: Proposed Bay Window Elevations
Date: 10.07.2025 drawn by: RN check: CC
Scale: 1:25@A1 drwg no.: 14-503 rev. no.: P.01
© Copyright: This drawing or design may not be reproduced without permission.





2. PROPOSED WEST ELEVATION
SCALE 1:300

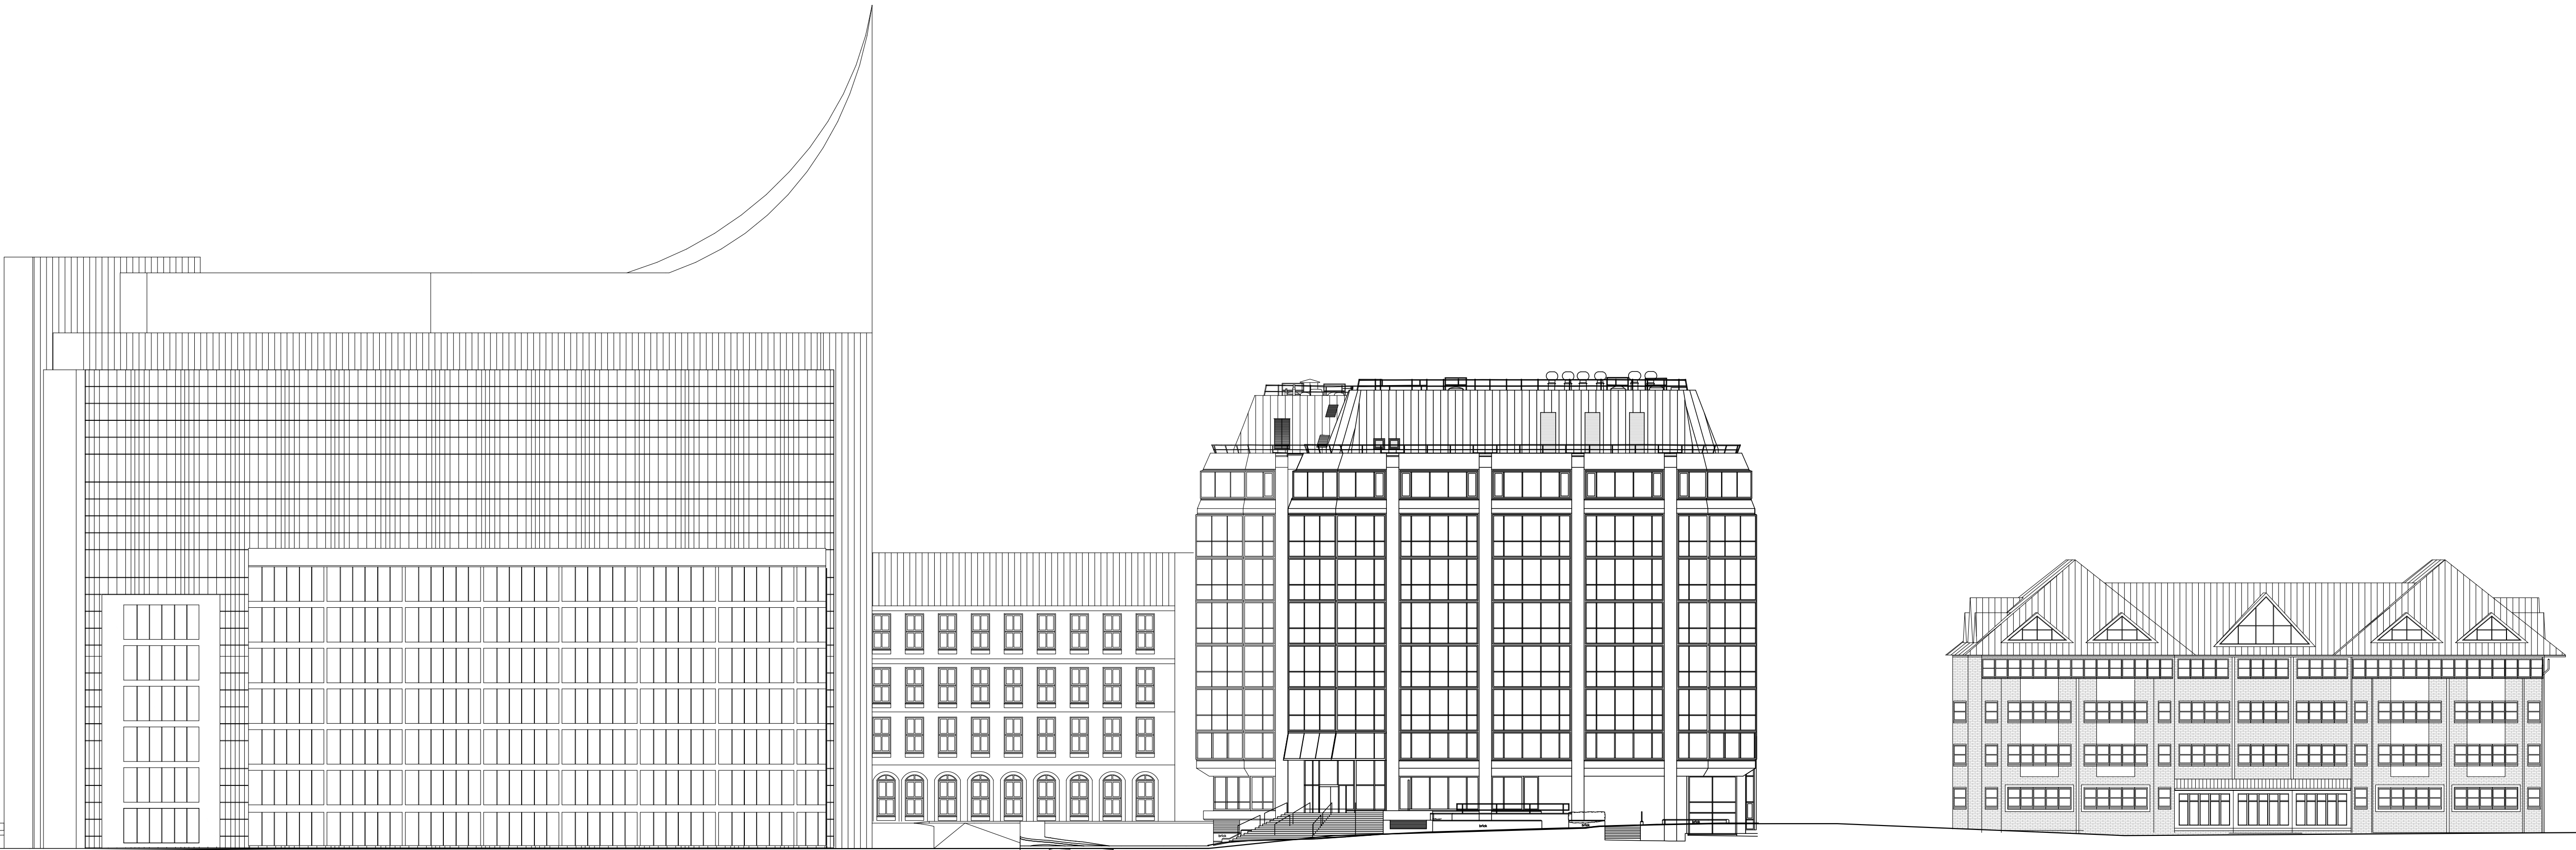

3. PROPOSED SOUTH ELEVATION
SCALE 1:300

NOTES

DO NOT SCALE - USE FIGURED DIMENSIONS ONLY.
ALL DIMENSIONS TO BE CHECKED ON SITE PRIOR TO CONSTRUCTION AND ANY DISCREPANCIES TO BE HIGHLIGHTED BY CONTRACTOR.
THIS DRAWING IS TO BE READ IN CONJUNCTION WITH ALL RELEVANT SPECIFICATIONS AND DRAWINGS.
ALL LEVELS ARE TO FINISHED LEVELS UNLESS OTHERWISE INDICATED.

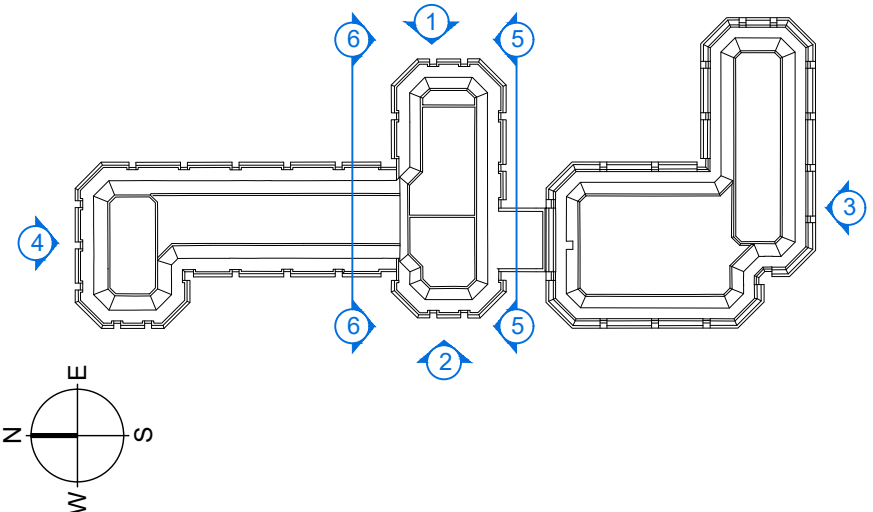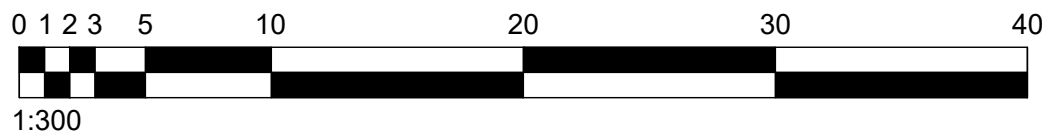

Drawing Status:	P L A N N I N G	
Revision:	Description:	Date:
P.01	Issued for Information	26.03.26
P L A N N I N G		

SADAarchitecture
P : 26C George Street, St Albans, AL3 4ES
E : letterbox@sada-architecture.com
W : www.sada-architecture.com
T : 01 727 860810
Project: 24-013 Abbey Gardens
Drawing: Proposed South & West Streetscene Elevation
Date: 10.07.2025 drawn by: RN check: CC
Scale: 1:300@A1 drwg no.: 14-505 rev. no.: P.01
© Copyright: This drawing or design may not be reproduced without permission.