

SHOPFRONT AS PROPOSED



SLIMLINE TROUGH UPLIGHTER
NANO LIGHT WATERPROOF LED STRIP LIGHT
FINISHED BLACK RAL 9004
MANUFACTURER : VISION LIGHTING

PROJECTING SIGN
1mm THICK PRE PAINTED MATT BLACK ALUMINIUM BUS STOP SIGN WITH TEXT
FACES 5mm THICK OPAL PERSPEX
EXTERNALLY ILLUMINATED
VIA WHITE LEDS OVERHEAD

EXISTING FASCIA TO BE REMOVED
AND SUBSTRATE PREPARED READY
FOR NEW APPLICATION BY SIGNAGE
CONTRACTOR

NEW BLACK AWNING TO
REPLACE EXISTING

APPLIED VINYL GRAPHIC


EXISTING PILASTERS TO BE OVERCLAD
WITH FOLDED ALUMINIUM PANELS
POWDER COATED COLOUR REF : BLACK

NEW SHOPFRONT GLAZING
NEW FULL HT LAMINATED GLASS
(TO MANUFACTURER'S RECOMMENDATIONS)
PANELS SET WITHIN RECESSED BLACK
POWDER COATED ALUMINIUM CHANNEL

NEW ARMOUR PLATE DOOR
NEW FULL HT DOOR TO BE
INSTALLED COMPLETE WITH NEW
BACK TO BACK HANDLES



FRONT ELEVATION AS PROPOSED
scale 1:50 @ A3

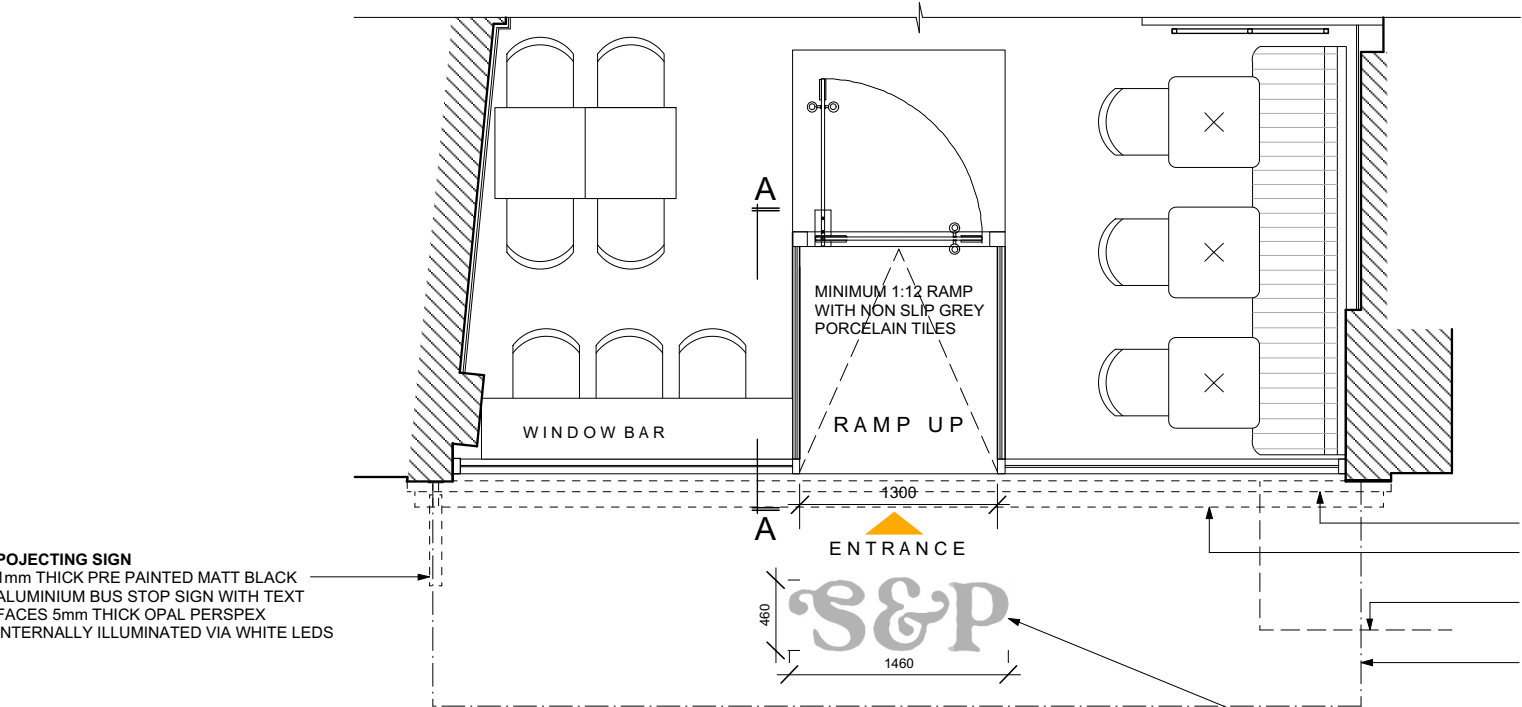

PLAN AS PROPOSED
scale 1:50 @ A3



FRONT AWNING SKIRT - showing text
scale 1:50 @ A3

INDICATES ADJACENT PROPERTY OVER


FASCIA GRILL:
FORMED FROM 75mm x 25mm POWDER
COATED STEEL FRAME WITH 25mm TUBULAR
UPRIGHTS ALL POWDER COATED BLACK

MAIN FASCIA SIGN


Externally illuminated
INDIVIDUAL BUILT UP LETTERS
TEXT FACES 5mm THICK OPAL PERSPEX
1mm THICK PRE PAINTED MATT BLACK
ALUMINIUM RETURNS (MATT WHITE
INTERNALLY) - TO BE EXTERNALLY
ILLUMINATED NANO WATERPROOFED
STRIP LIGHT OVER



FRONT VIEW
PROJECTING SIGN

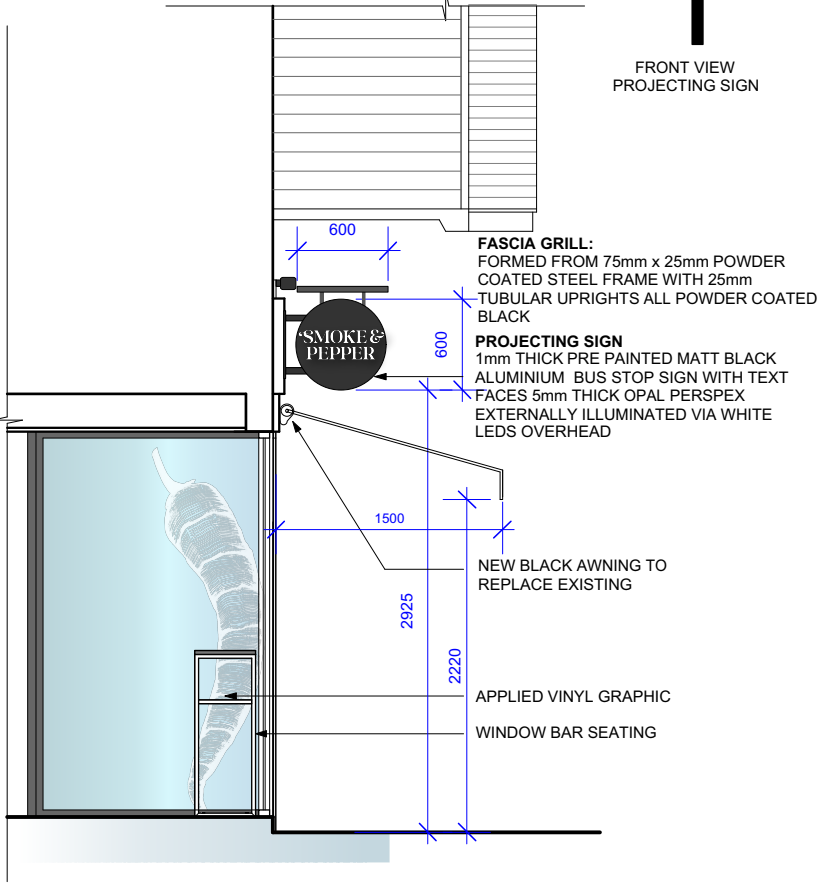

SECTION A-A AS PROPOSED
scale 1:50 @ A3

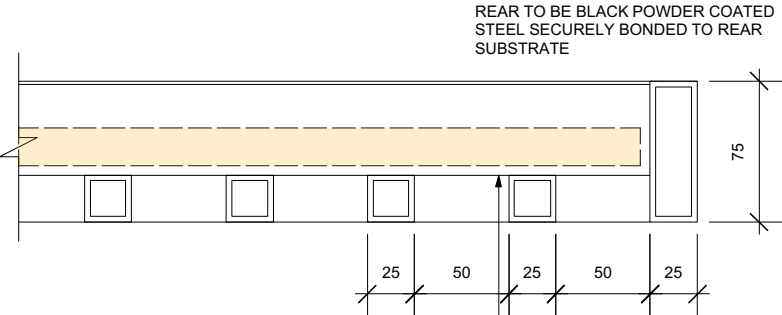

FASCIA DETAIL - PLAN
scale 1:4 @ A3

SLIMLINE TROUGH UPLIGHTER
NANO LIGHT WATERPROOF LED STRIP LIGHT
FINISHED BLACK RAL 9004
MANUFACTURER : VISION LIGHTING

REAR TO BE BLACK POWDER COATED
STEEL SECURELY BONDED TO REAR
SUBSTRATE

FASCIA GRILL:
FORMED FROM 75mm x 25mm POWDER
COATED STEEL FRAME WITH 25mm TUBULAR
UPRIGHTS ALL POWDER COATED BLACK -



TYPICAL APPLICATION



READING

NOTES

DO NOT SCALE FROM THIS DRAWING.
CONTRACTORS MUST VERIFY ALL DIMENSIONS ON SITE
PRIOR TO COMMENCING WORKS.


ANY DISCREPANCIES NOT BROUGHT TO THE ATTENTION
OF O1 CREATIVE BECOME THE RESPONSIBILITY OF THE
CONTRACTOR / FABRICATOR INVOLVED.

THIS DRAWING IS TO BE READ IN CONJUNCTION WITH ALL
THE SPECIFICATIONS AND ALL RELEVANT DESIGNER,
ENGINEERS' SERVICES AND SPECIALIST CONTRACTORS
DRAWINGS.

THE WORKS DESCRIBED IN THIS DRAWING SHALL BE
UNDERTAKEN IN ACCORDANCE WITH THE CURRENT
HEALTH & SAFETY LEGISLATION AND THE HEALTH &
SAFETY DOCUMENTATION PREPARED BY THE
PLANNING SUPERVISOR FOR THE PROJECT.

REVISIONS

REV	DESCRIPTION	DATE
A	PROJECTING SIGN UPDATED	Oct 25
B	NOTES ADDED	Oct 25

 

'SMOKE & PEPPER'

STATUS

PROJECT

SMOKE & PEPPER
2-3 BUTTER MARKET
READING
RG1 2DP

TITLE

SHOPFRONT AS PROPOSED

SCALE

1:50 & 1:4 @ A3

DATE

JULY 2025

DRAWING NO

S&P-821-E.02.

REV

B