




SHOPFRONT AS EXISTING :

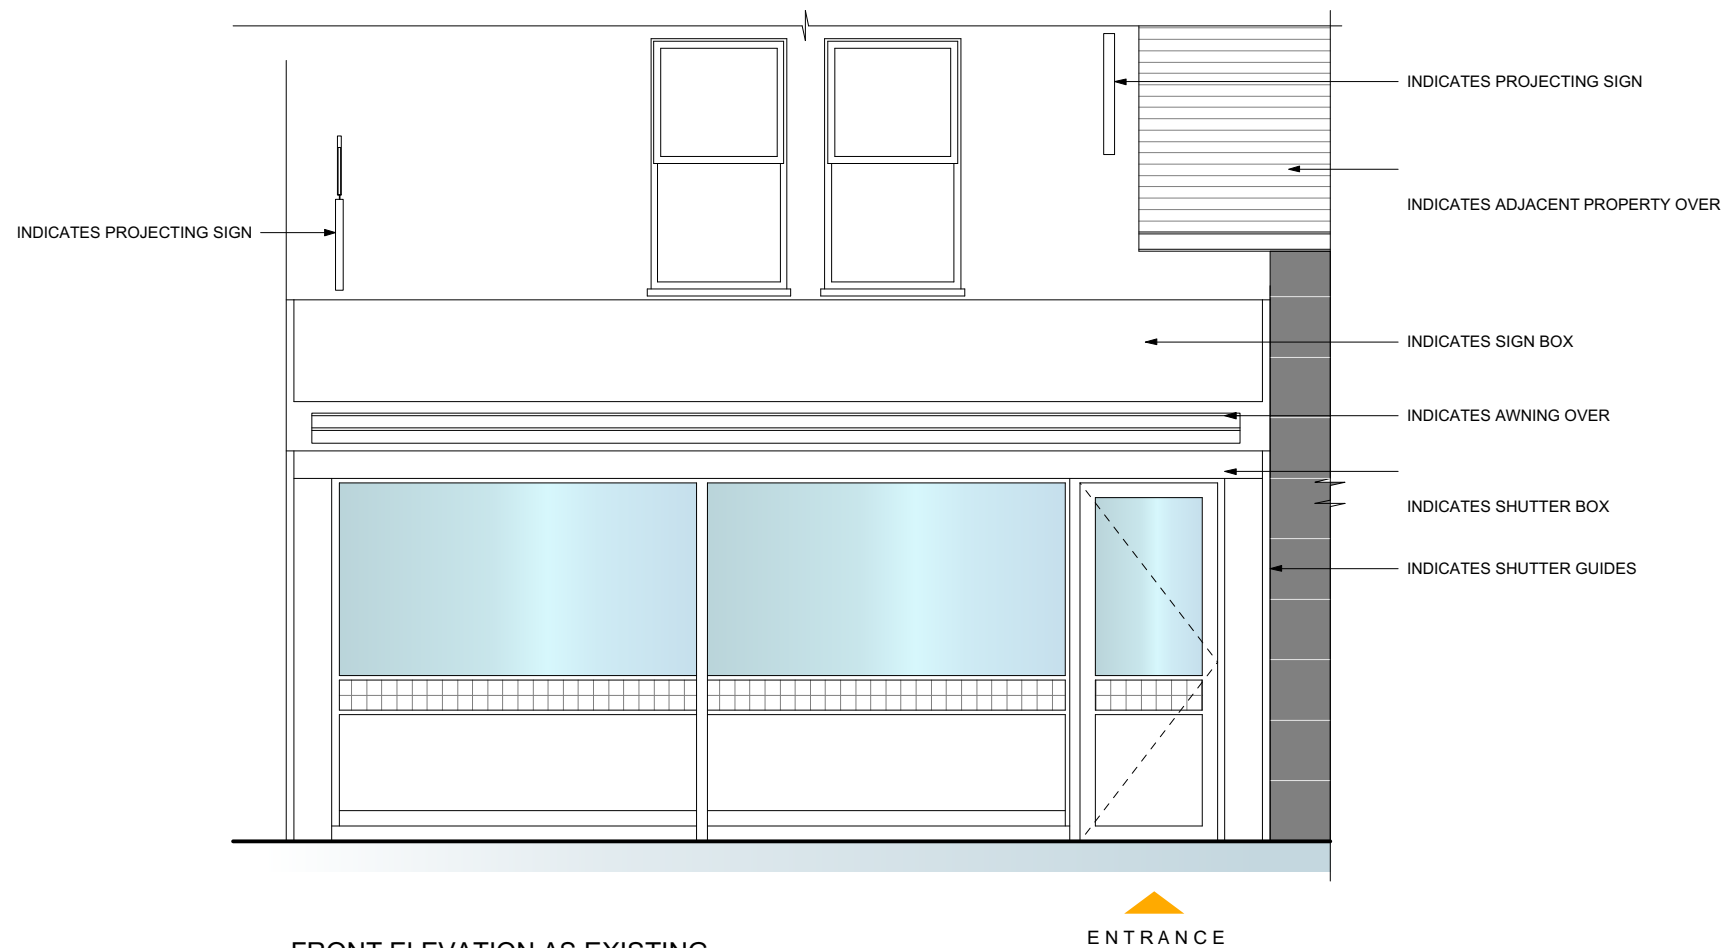

FRONT ELEVATION AS EXISTING
scale 1:50 @ A3

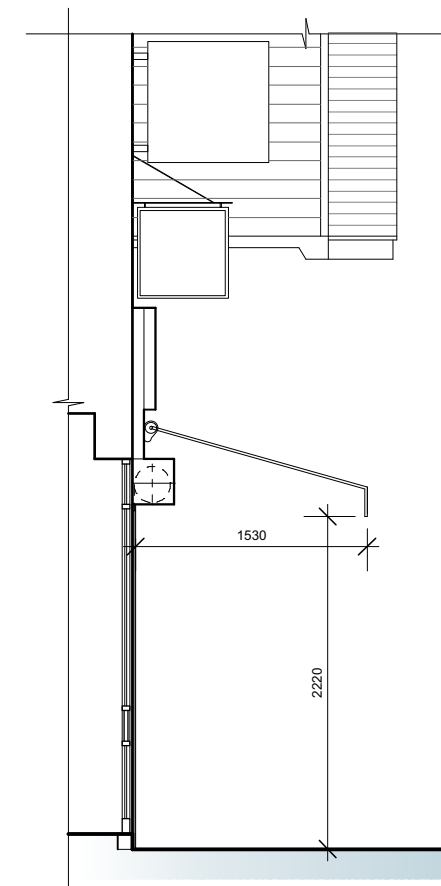

SECTION AS EXISTING
scale 1:50 @ A3

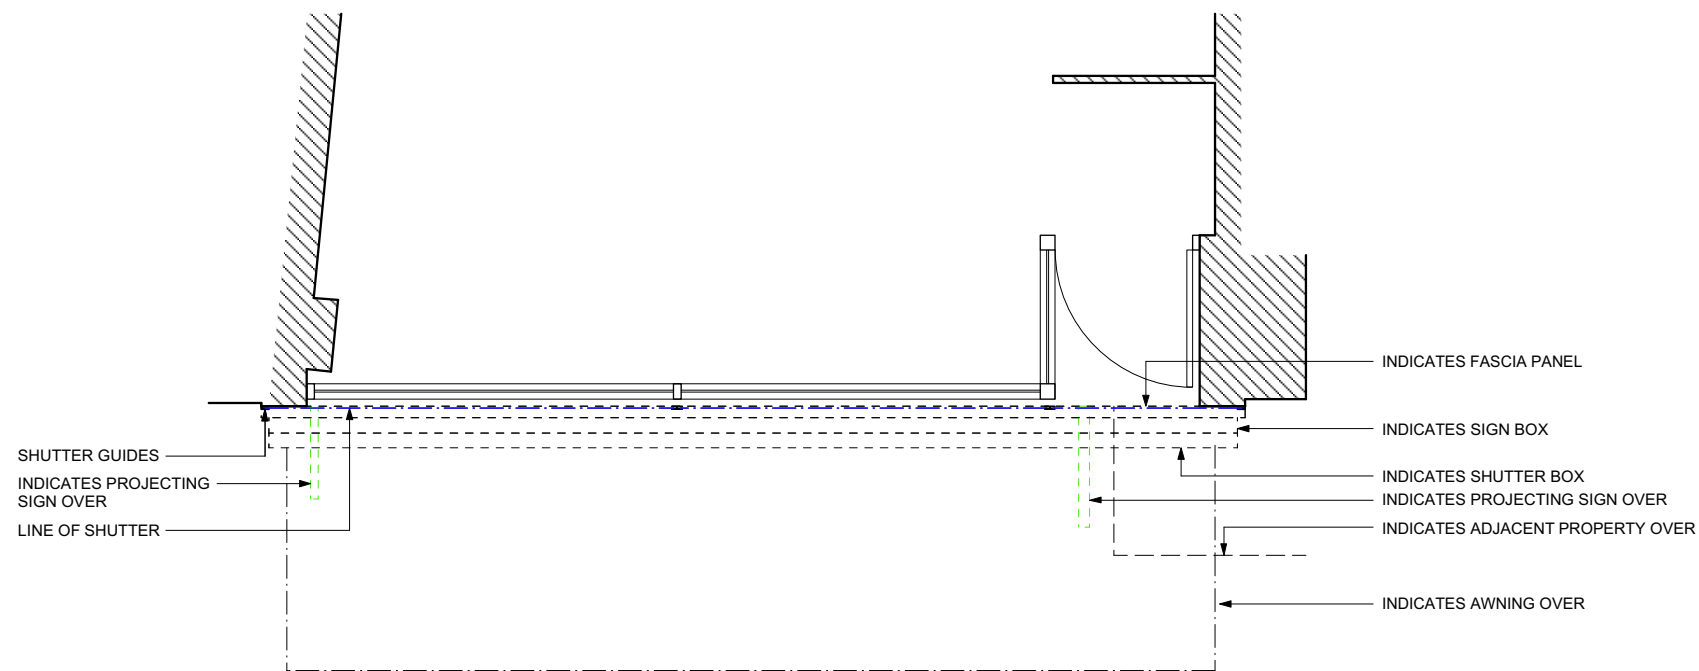

PLAN AS EXISTING
scale 1:50 @ A3



PHOTO AS EXISTING



READING

NOTES


DO NOT SCALE FROM THIS DRAWING.
CONTRACTORS MUST VERIFY ALL DIMENSIONS ON SITE
PRIOR TO COMMENCING WORKS.

ANY DISCREPANCIES NOT BROUGHT TO THE ATTENTION
OF O1 CREATIVE BECOME THE RESPONSIBILITY OF THE
CONTRACTOR / FABRICATOR INVOLVED.

THIS DRAWING IS TO BE READ IN CONJUNCTION WITH ALL
THE SPECIFICATIONS AND ALL RELEVANT DESIGNER,
ENGINEERS' SERVICES AND SPECIALIST CONTRACTORS
DRAWINGS.

THE WORKS DESCRIBED IN THIS DRAWING SHALL BE
UNDERTAKEN IN CONFORMANCE WITH THE CURRENT
HEALTH & SAFETY LEGISLATION AND THE HEALTH &
SAFETY DOCUMENTATION PREPARED BY THE
PLANNING SUPERVISOR FOR THE PROJECT.

REVISIONS

 [illegible]

SMOKE & PEPPER

STATUS

PROJECT

SMOKE & PEPPER
2-3 BUTTER MARKET
READING
RG1 2DP

TITLE

SHOPFRONT AS EXISTING

SCALE

1:50 @ A3

DATE _____

JULY 2025

DRAWING NO

S&P-821-E.01

S&P-821-E.01 **A**

© 2006 The Authors