



RENDERING
FOR ILLUSTRATION ONLY

SHEET NUMBER

1

Drawn By:

Date:
27/03/2026

Scale: @ A3

PROJECT SUMMARY

Plans prepared for: Kannan
Balasubramanian

8 Hawthorne Road,
Caversham, Reading
RG4 6LY

© 2020

Proposed variation (under section 73) to previously approved proposal for a double storey side extension, a double storey rear extension and a single storey side and rear extension to an existing detached house. The proposed variation repositions the garage 3m behind the existing line to create an additional car parking space.

OWNER: Kannan Balasubramanian

PROJECT: Householder Planning Permission
ADDRESS: 8 Hawthorne Road, Caversham, Reading, RG4 6LY

THAMES WATER PERMIT: _____
PLANNING REFERENCE: _____

DESIGNER: easyHomePlans
DESIGN CONSULTANT: Roger Bovell
BUILDER: _____
ENGINEERING: _____


INDEX OF DRAWINGS

PROJECT SUMMARY	1
SITE & BLOCK PLANS	2
EXISTING FLOOR PLANS	3
EXISTING ELEVATIONS	4
PROPOSED FLOOR PLANS	5
PROPOSED FRONT & REAR ELEVATIONS	6
PROPOSED LEFT ELEVATIONS	7
	8


SITE & BLOCK PLAN

Plans prepared for: Kannan
Balasubramanian
**8 Hawthorne Road,
Caversham, Reading
RG4 6LY**

© 2020

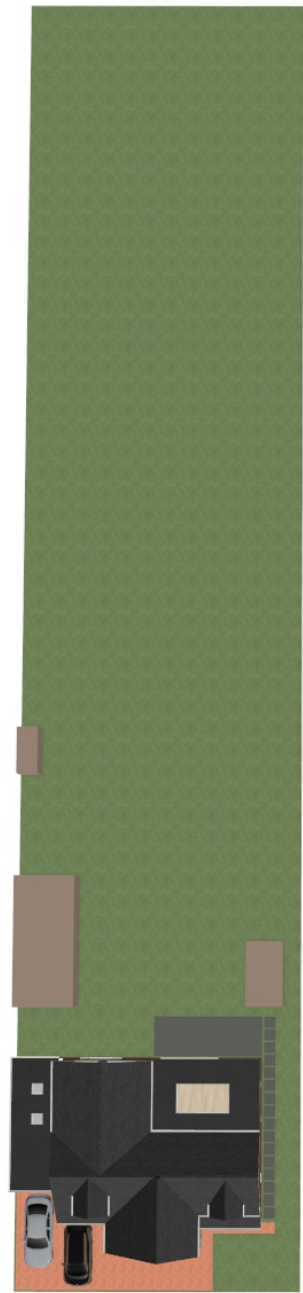


Landscaping &
Parking Arrangements

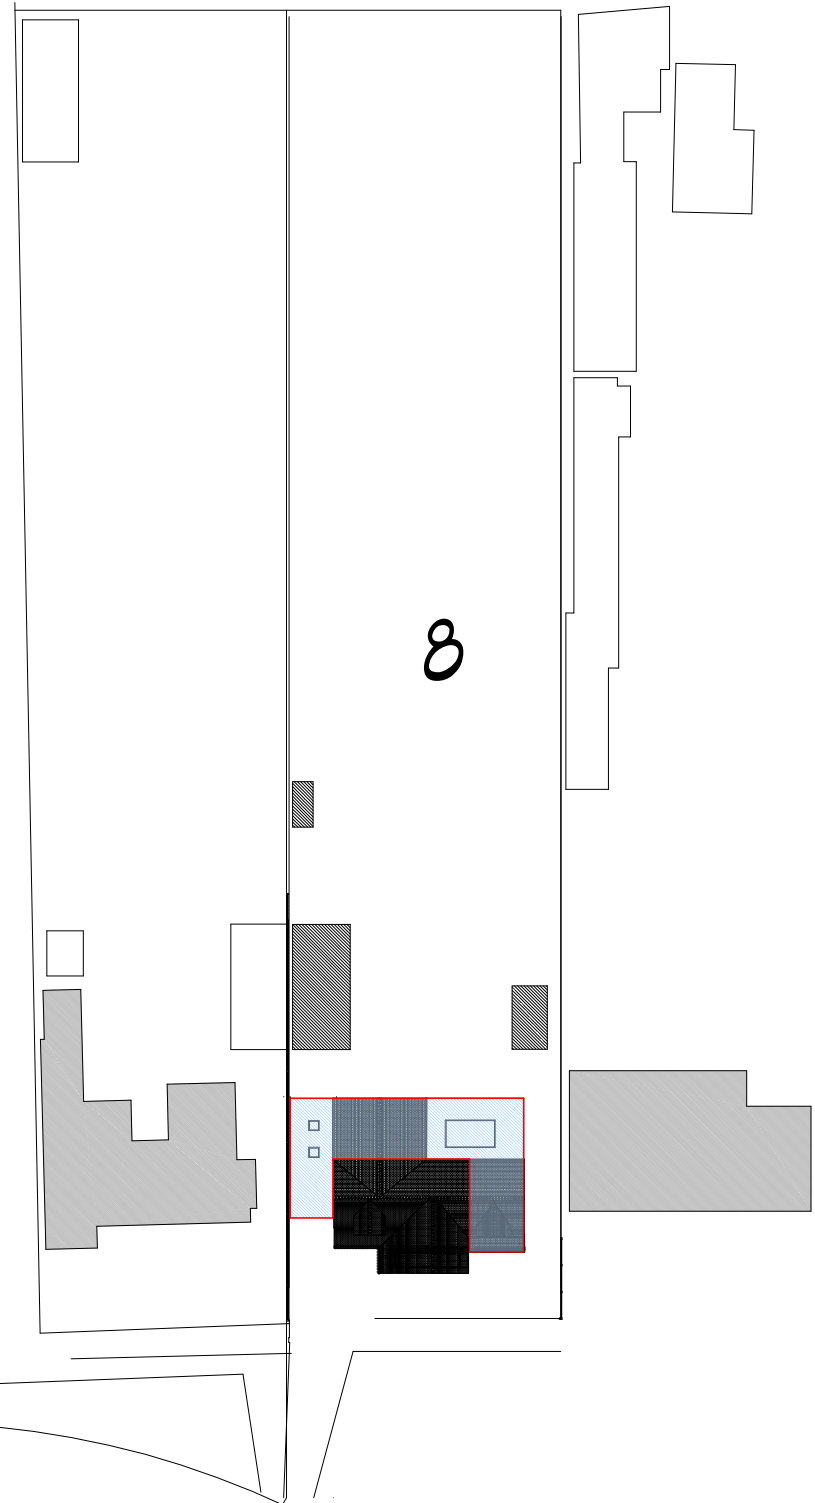


Block Plan @ 1:500



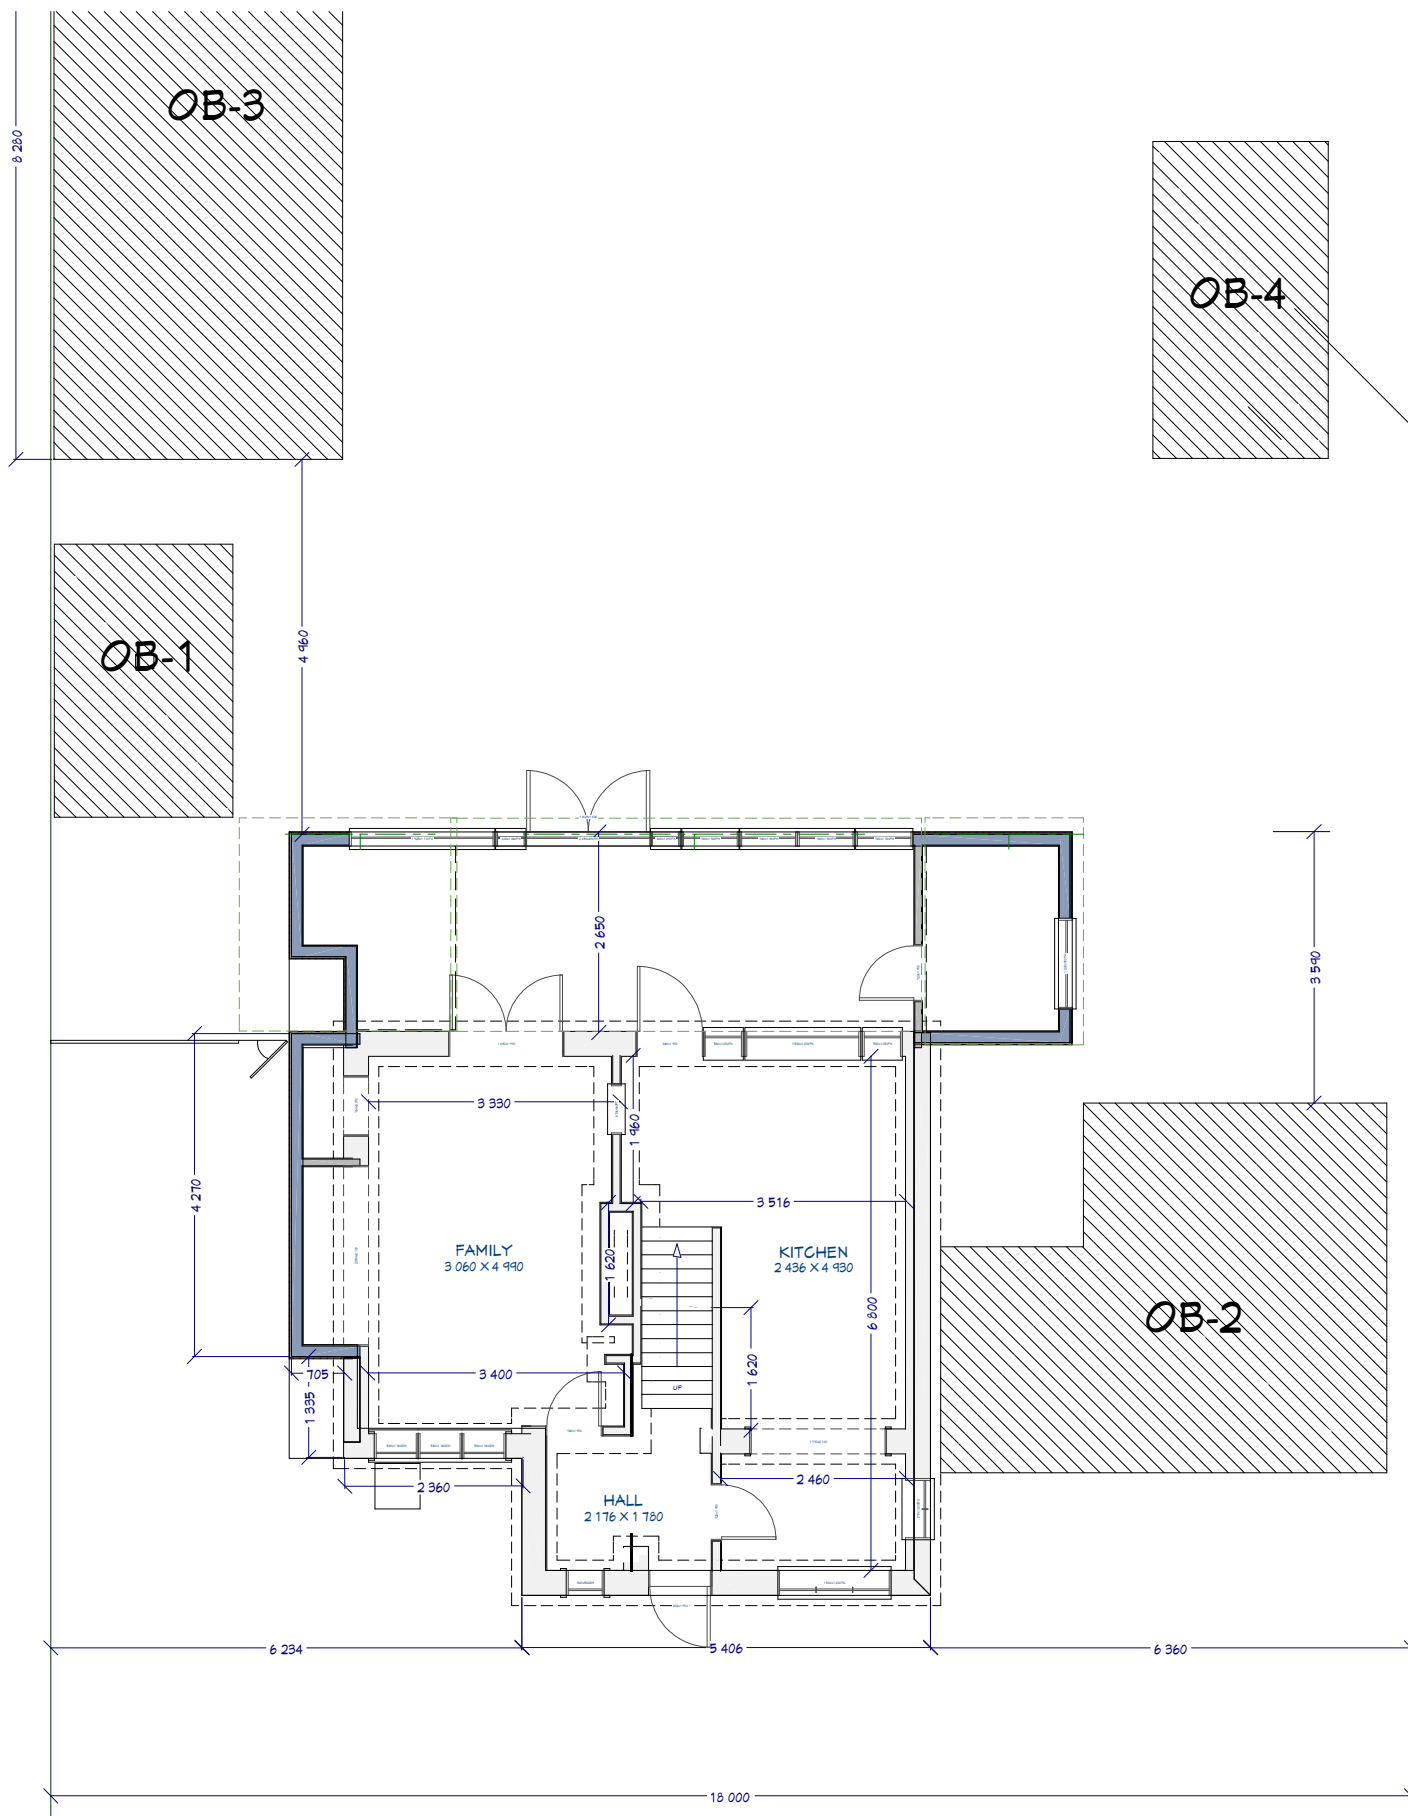

Existing Ground Floor Plan @1:100

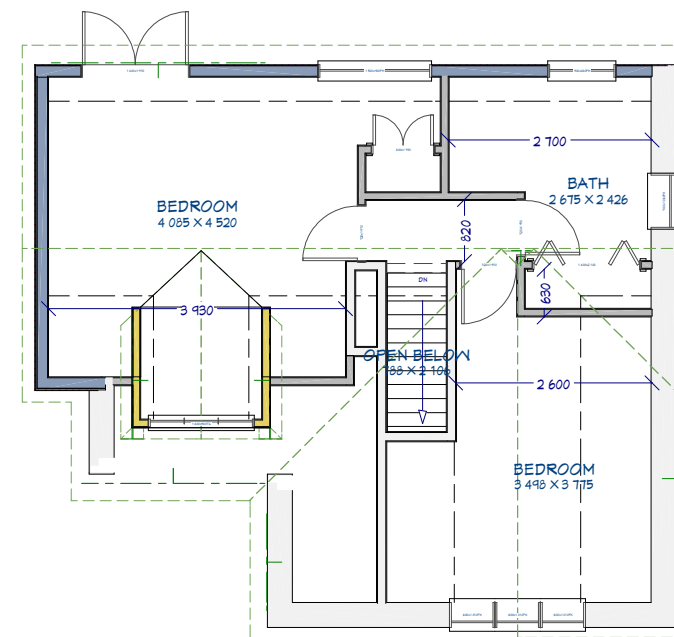

Existing First Floor Plan @1:100old



SHEET NUMBER

3

Drawn By:

Date:

27/03/2026

Scale: @ A3

EXISTING FLOOR PLANS


Plans prepared for: Kannan Balasubramanian

8 Hawthorne Road, Caversham, Reading RG4 6LY

© 2020




Existing Front Elevation @1:100

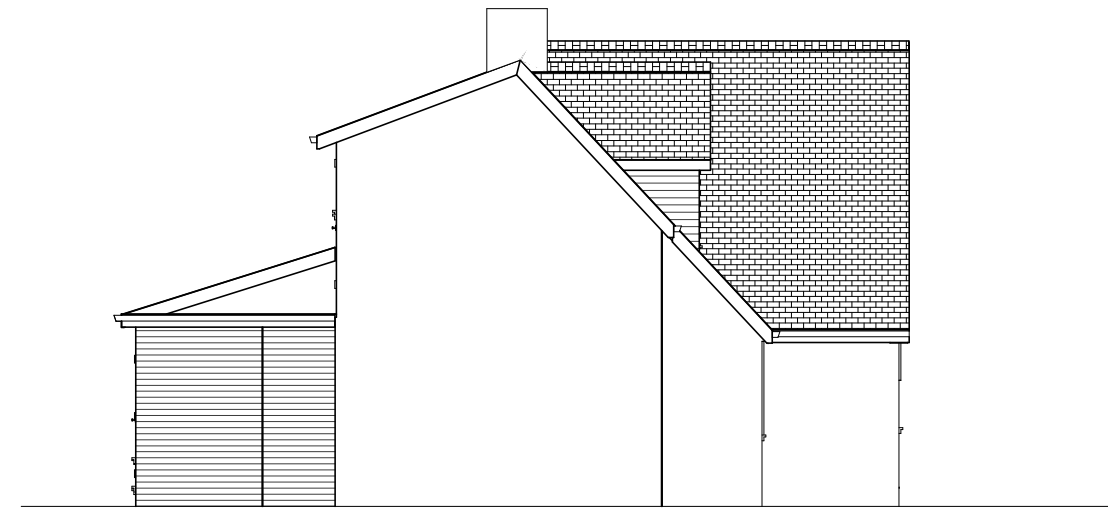

Existing Right Elevation @1:100



Existing Rear Elevation @1:100

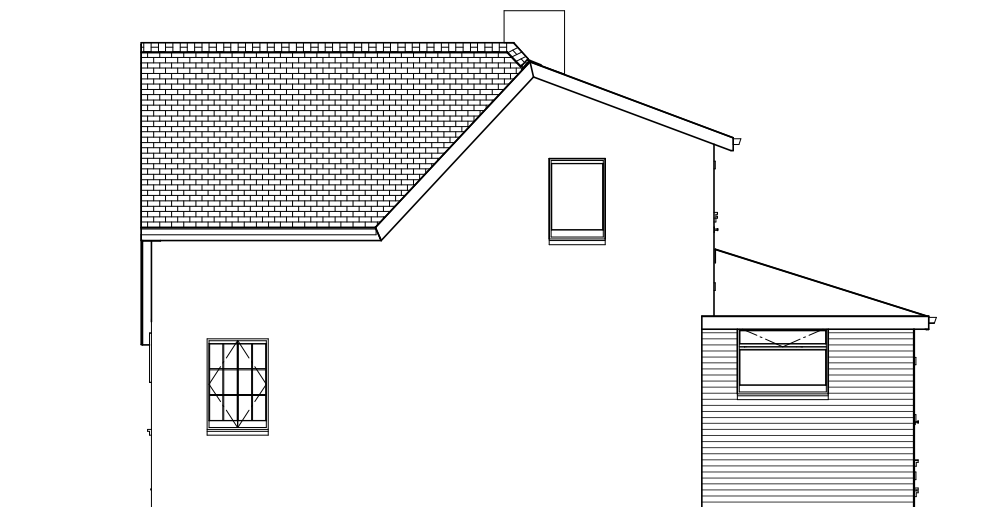

Existing Left Elevation @1:100

SHEET NUMBER

4

Drawn By:

Date:

27/03/2026

Scale: @ A3


EXISTING ELEVATIONS


Plans prepared for: Kannan
Balasubramanian

8 Hawthorne Road,
Caversham, Reading
RG4 6LY


© 2020

Scale Bar 1:100

 

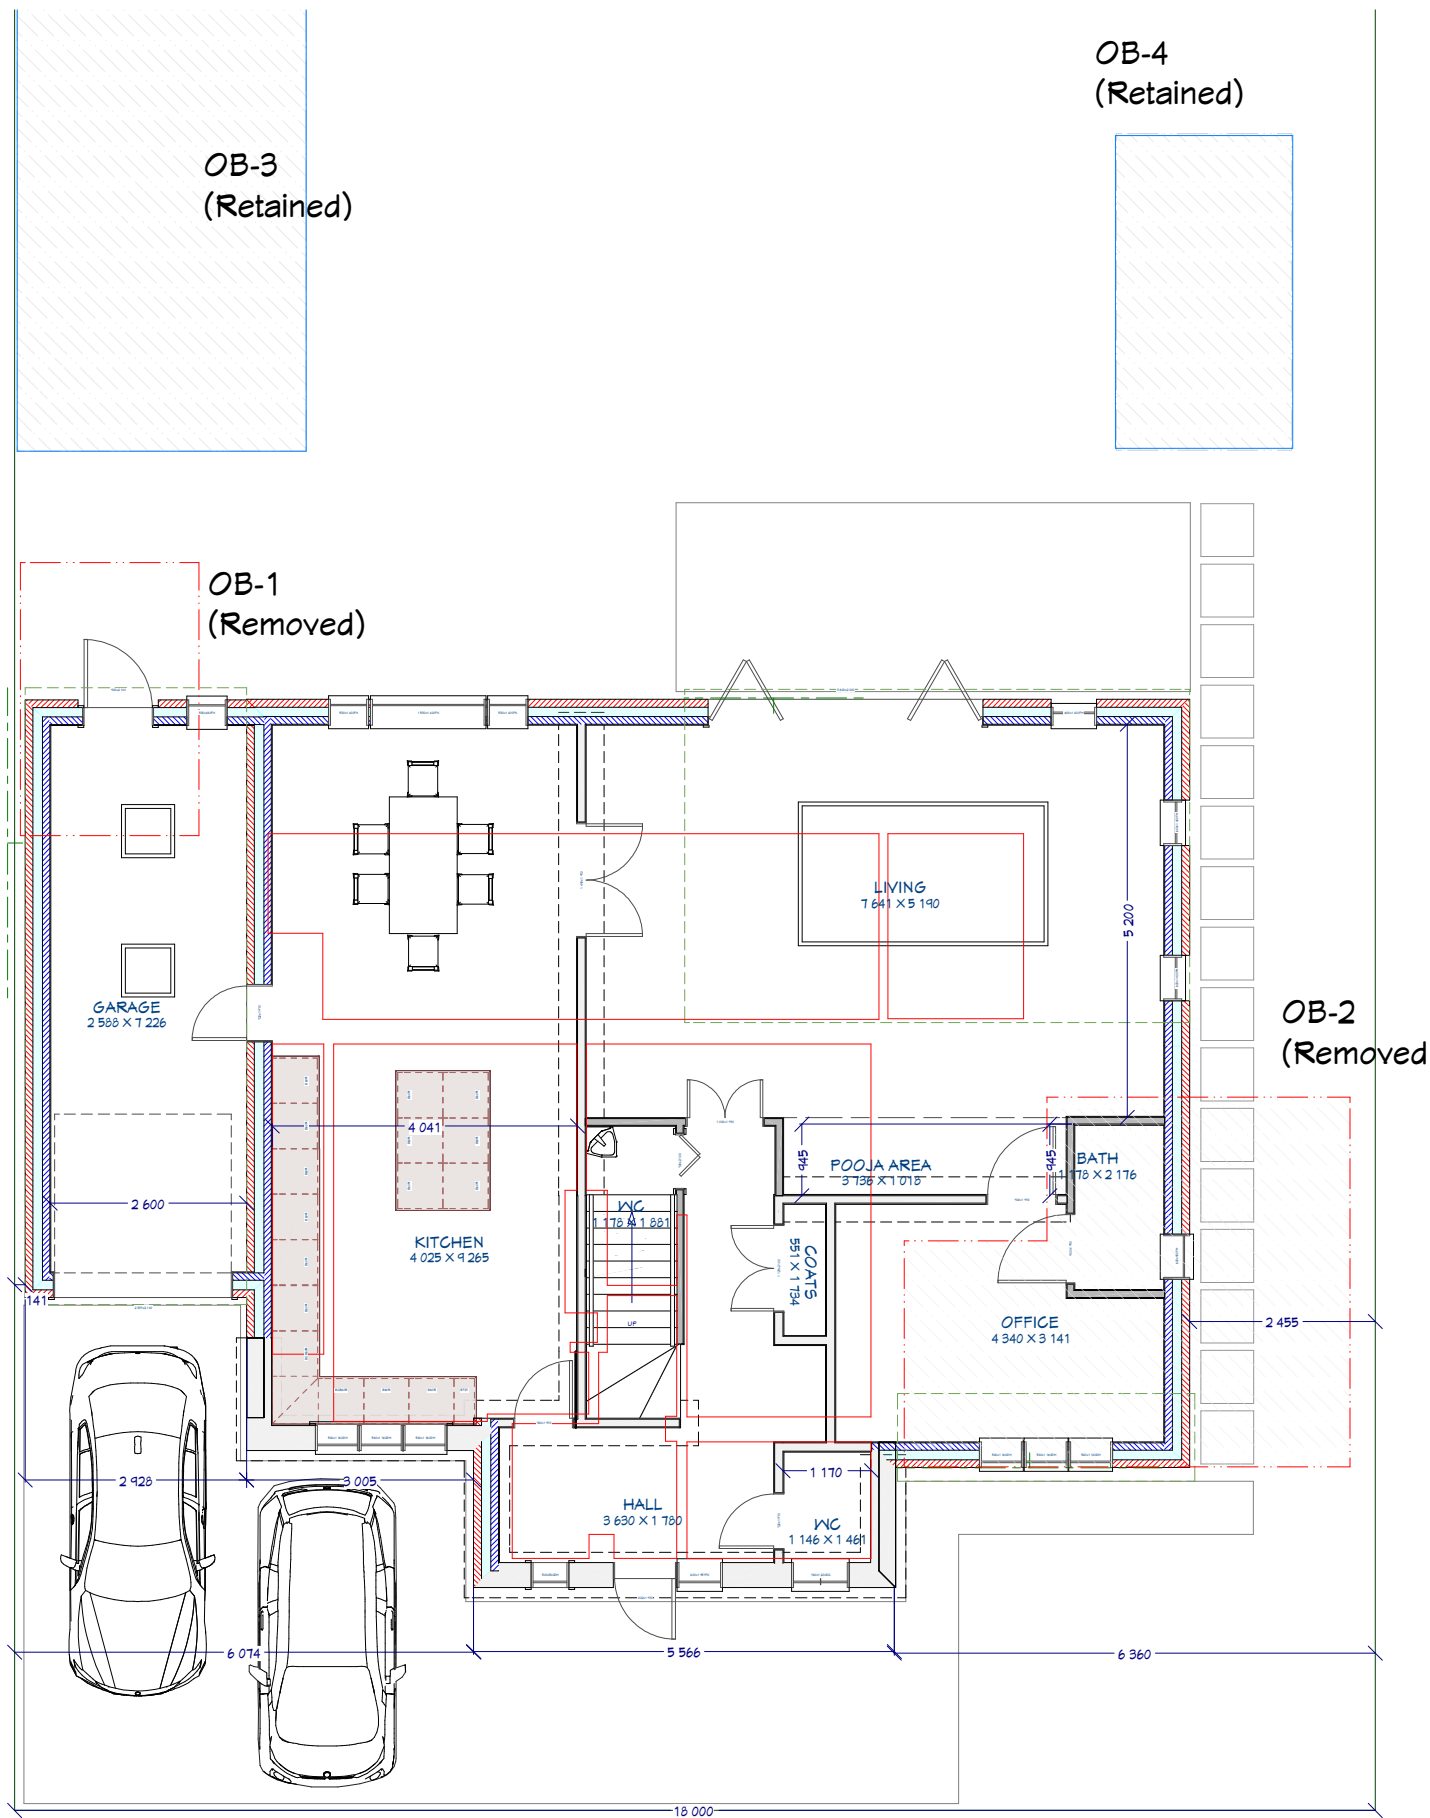

Proposed Ground Floor Plan @1:100

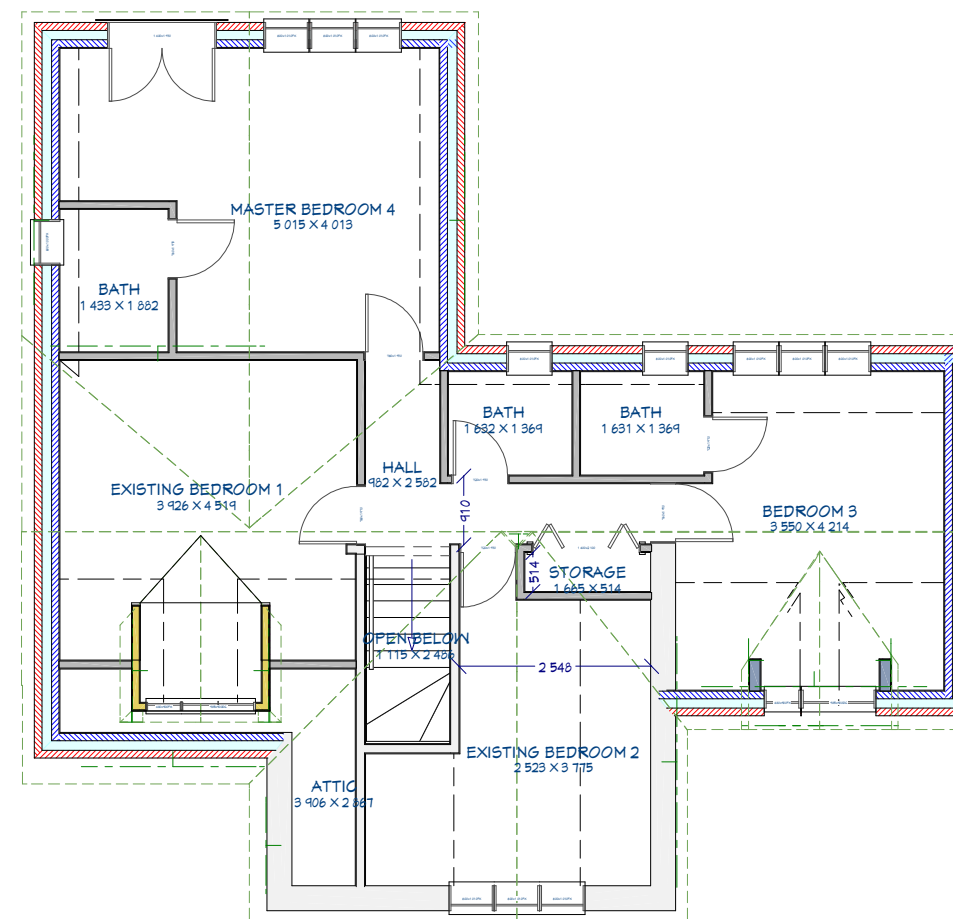

Proposed First Floor Plan @1:100 w/o dim



Scale Bar 1:100

SHEET NUMBER

5

Drawn By:

Date:
27/03/2026

Scale: @ A3

PROPOSED FLOOR PLANS


Plans prepared for: Kannan
Balasubramanian

8 Hawthorne Road,
Caversham, Reading
RG4 6LY


© 2020




Proposed Front Elevation @1:100

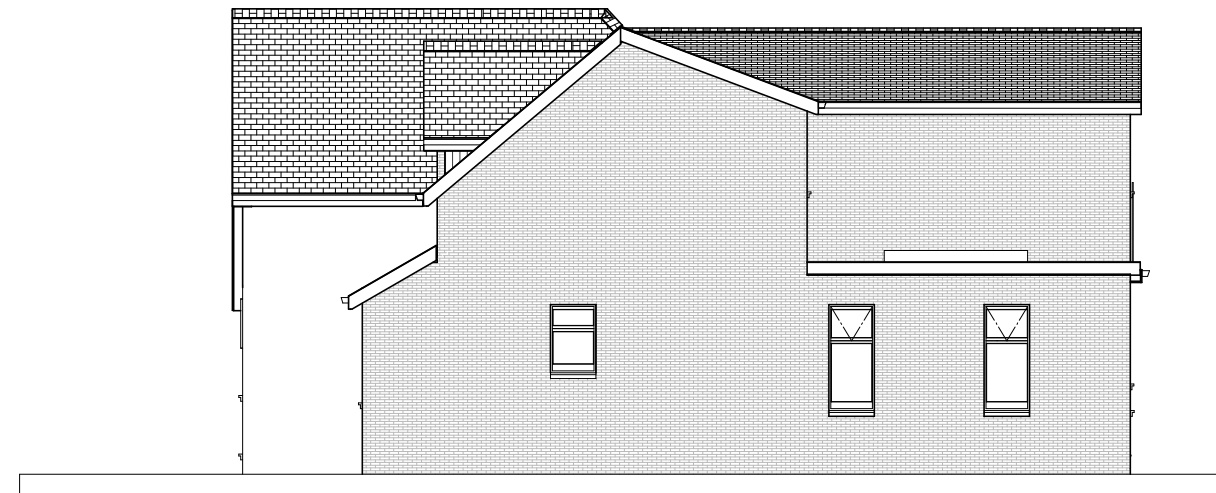

Proposed Left Elevation @1:100

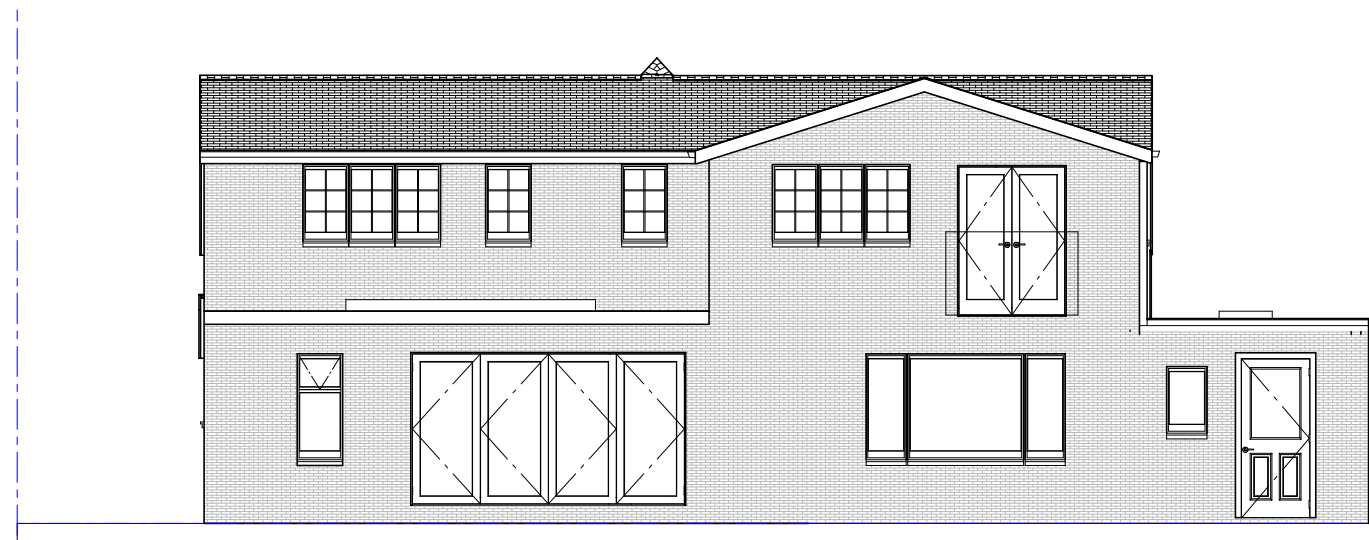

Proposed Rear Elevation @1:100

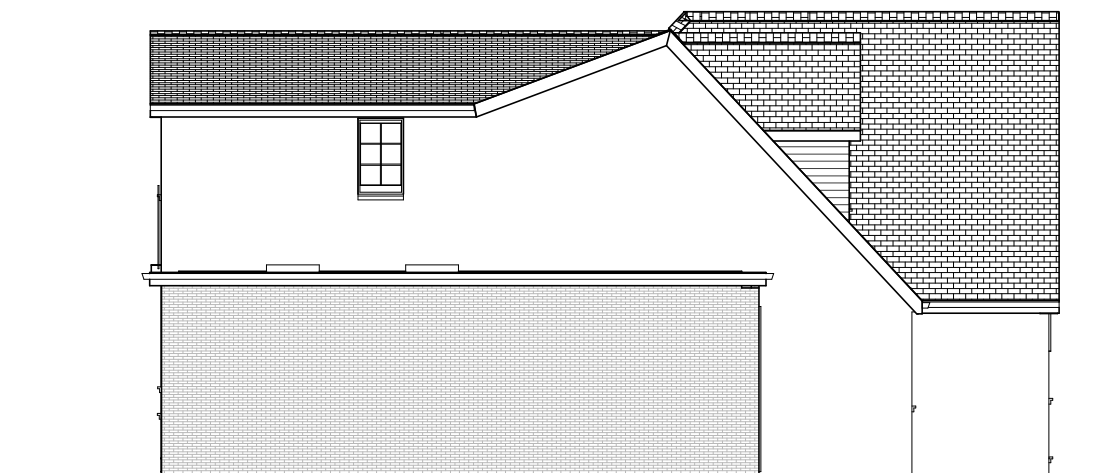

Proposed Right Elevation @1:100



Scale Bar 1:100

SHEET NUMBER

6

Drawn By:

Date:

27/03/2026


Scale: @ A3

PROPOSED ELEVATIONS

Plans prepared for: Kannan
Balasubramanian

8 Hawthorne Road,
Caversham, Reading
RG4 6LY

© 2020

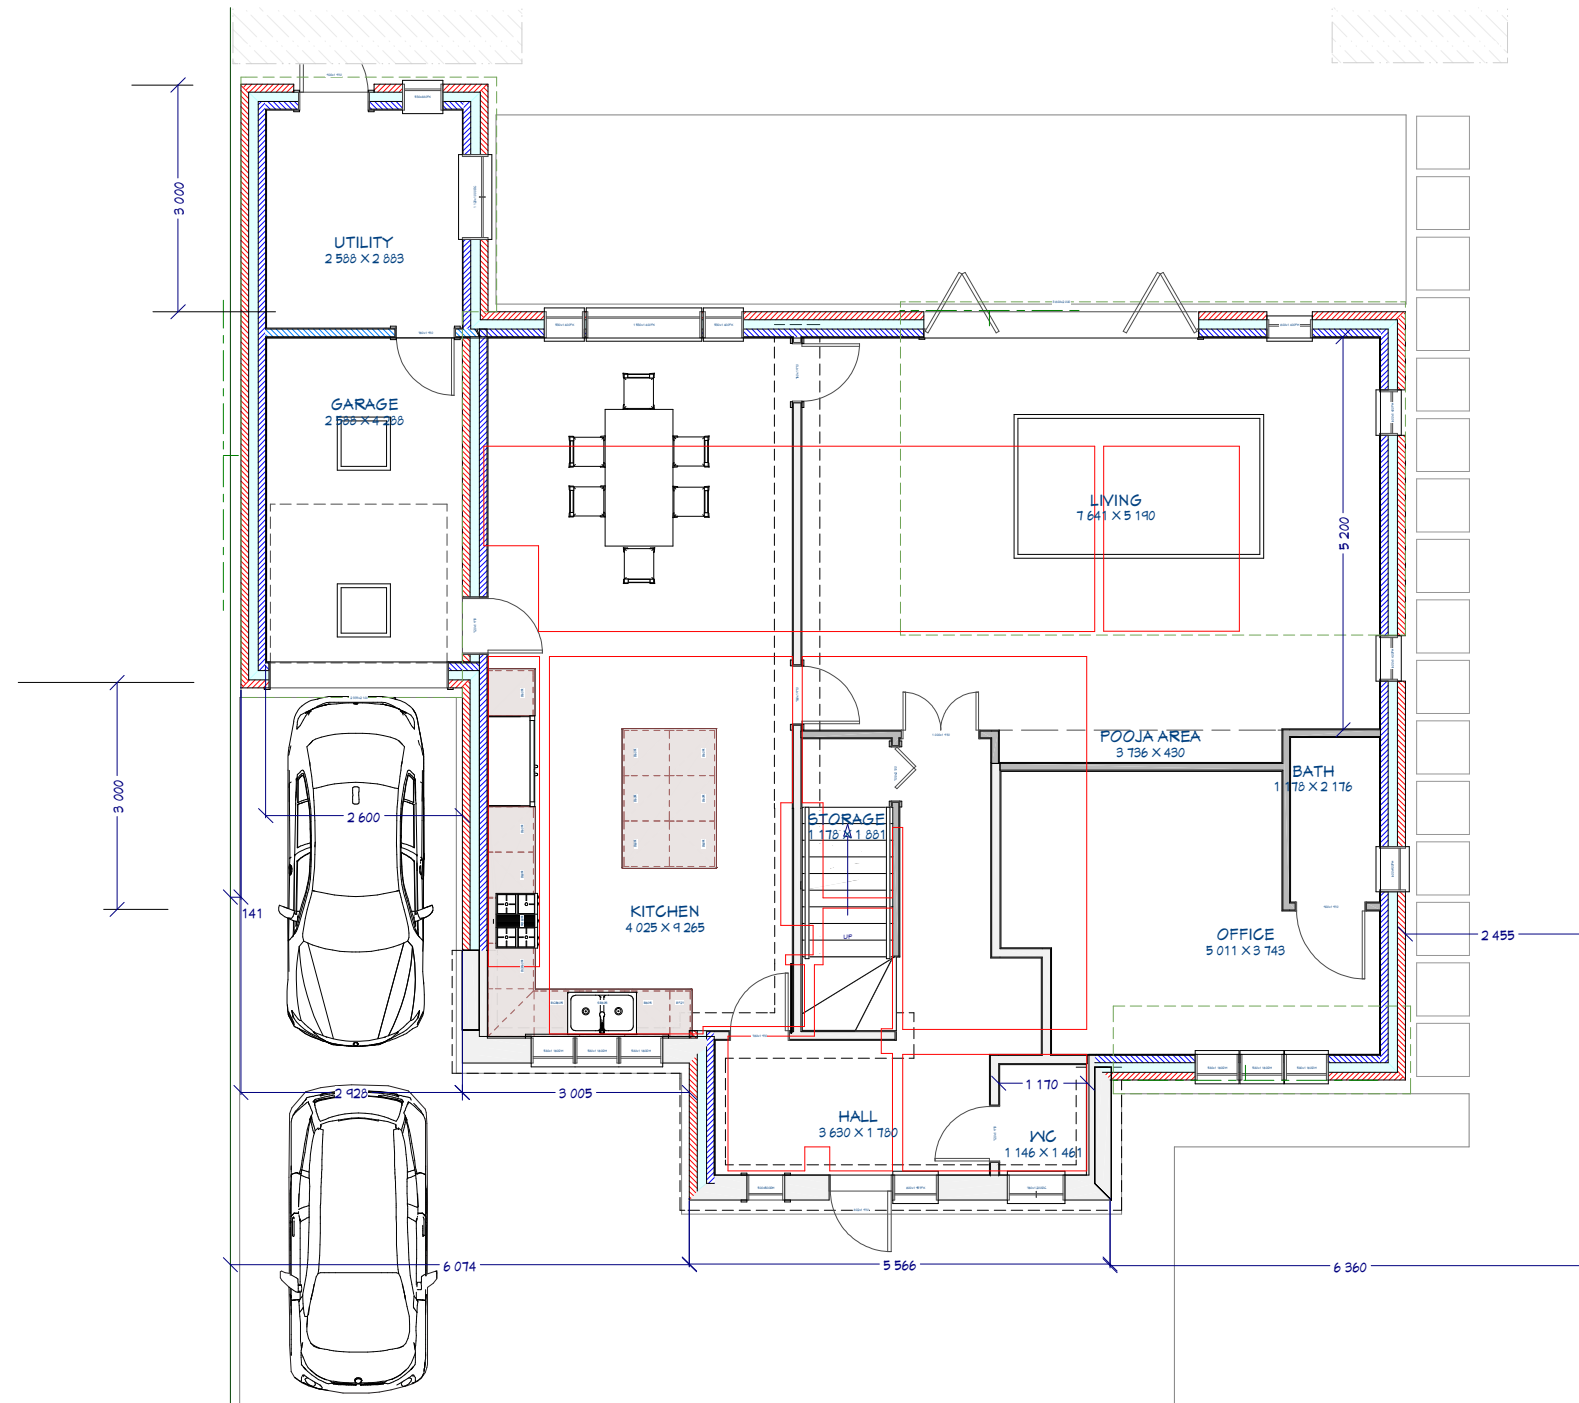

Proposed Ground Floor Plan @ 1:100 (NMA)



SHEET NUMBER

7

Drawn By:

Date:

27/03/2026

Scale: @ A3

PROPOSED GROUND
FLOOR PLAN (s73)

Plans prepared for: Kannan
Balasubramanian

8 Hawthorne Road,
Caversham, Reading
RG4 6LY

© 2020




Proposed Front Elevation @1:100



Proposed Left Elevation @ 1:100 (NMA)



Proposed Rear Elevation @ 1:100 (NMA)

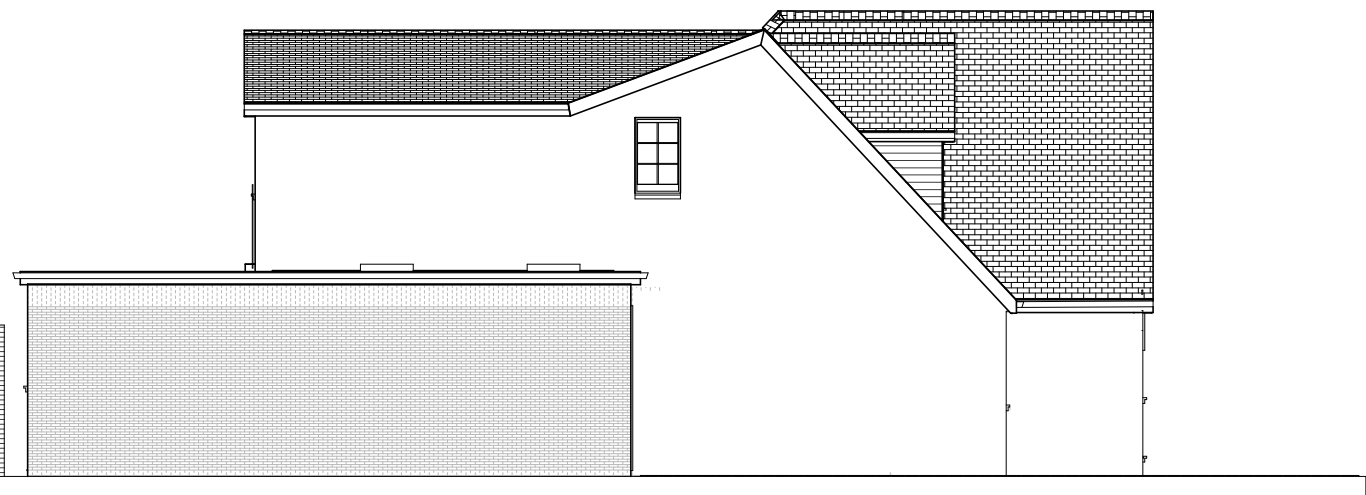

Proposed Right Elevation @ 1:100 (NMA)



Scale Bar 1:100

SHEET NUMBER

8

Drawn By:

Date:

27/03/2026


Scale: @ A3

PROPOSED ELEVATIONS
(s73)

Plans prepared for: Kannan
Balasubramanian

8 Hawthorne Road,
Caversham, Reading
RG4 6LY

© 2020

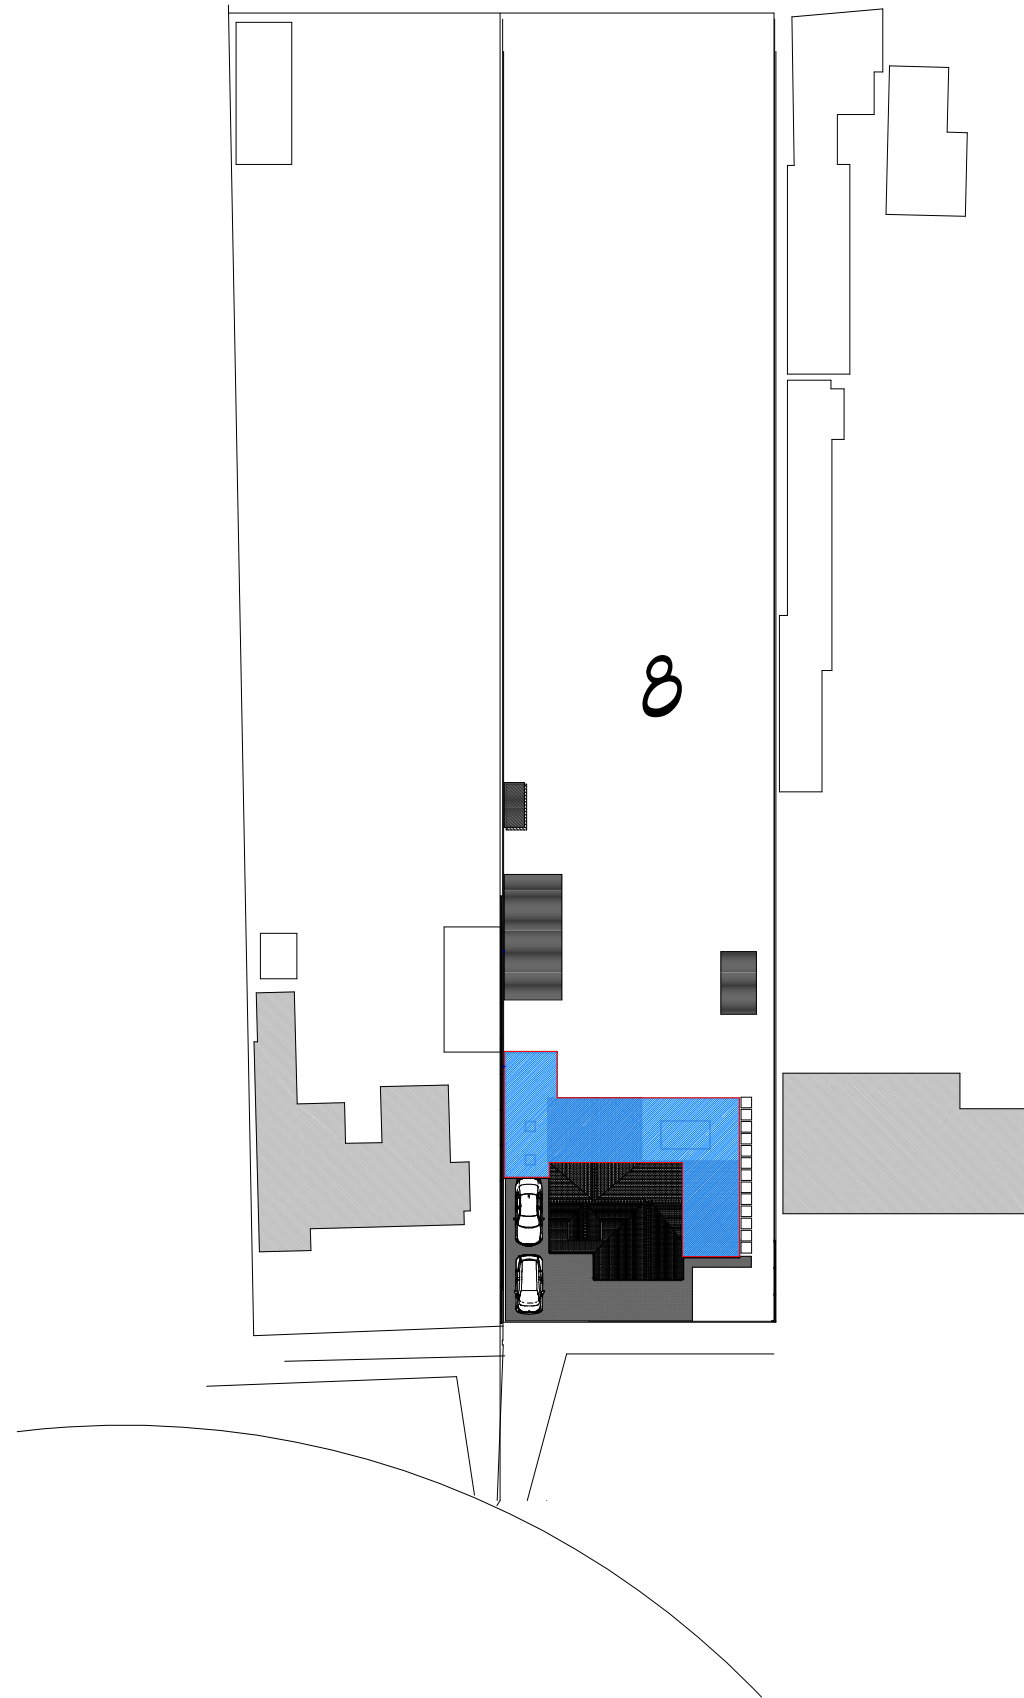

Block Plan @ 1:500 (NMA)



Scale Bar 1:500

SHEET NUMBER	
9	
Drawn By:	
Date: 27/03/2026	
Scale: @ A3	
SITE & BLOCK PLAN (s73)	
Plans prepared for: Kannan Balasubramanian	8 Hawthorne Road, Caversham, Reading RG4 6LY
© 2020	