


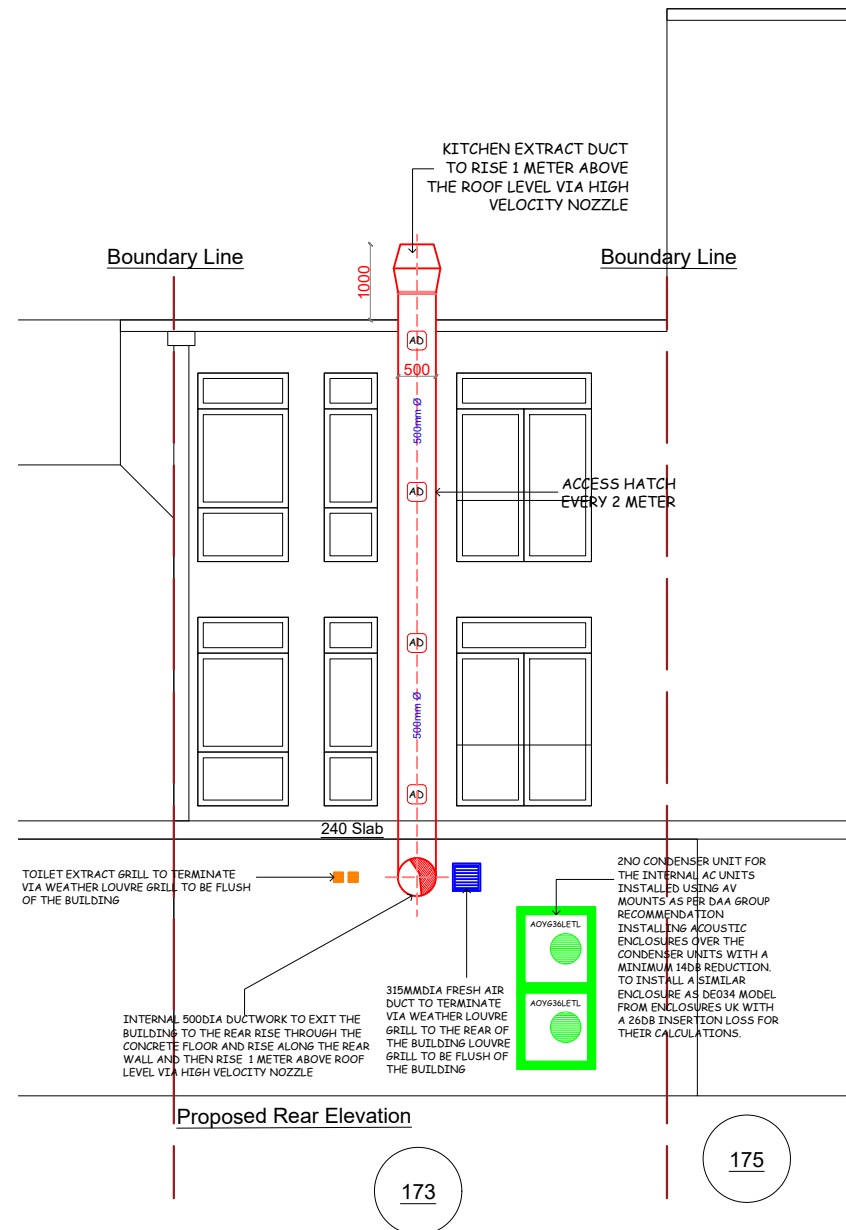

Note:	Drawing Number:	FAN RESCUE Commercial kitchen and HVAC System Specialists Established 2005 Ability House, Unit 129, 121 Brooker Road, Waltham Abbey EN9 1JH Tel: +44 (0) 20 33082 936 www.fanrescue.co.uk
Project Title:	09 - Proposed Rear Elevation	
173 FRIAR STREET RG1 1HE	Scale: 1:100 @ A3	
	Date: 03/03/2026	