






Front Elevation 1:100 Scale

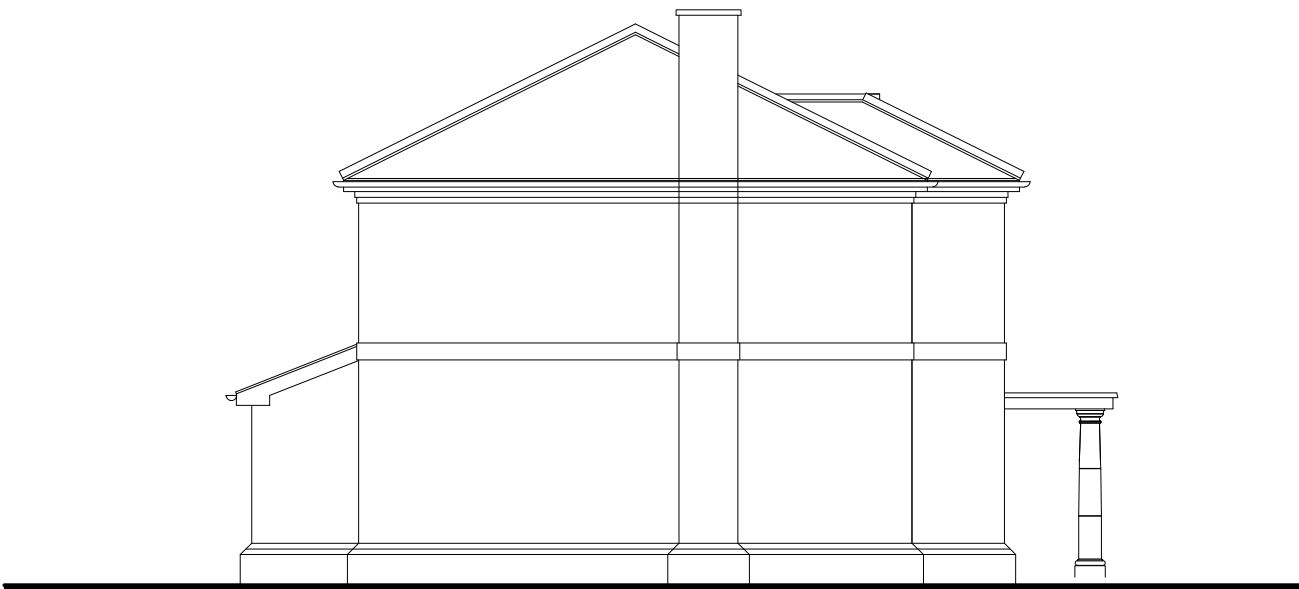


Side Elevation 1:100 Scale

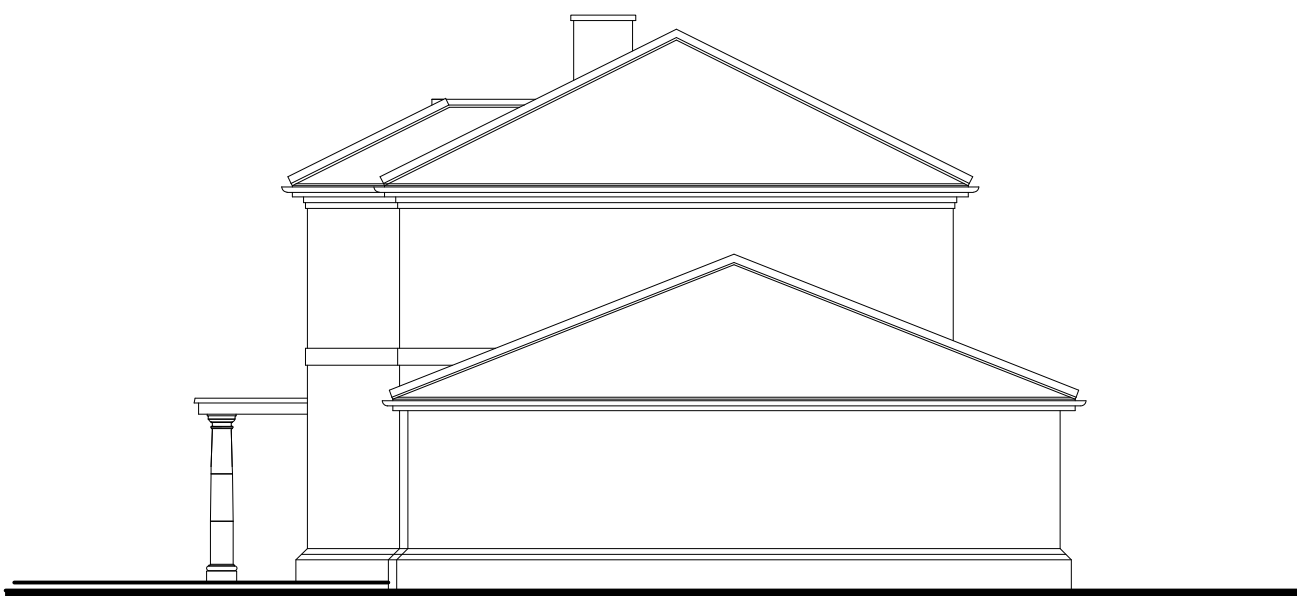

Side Elevation 1:100 Scale

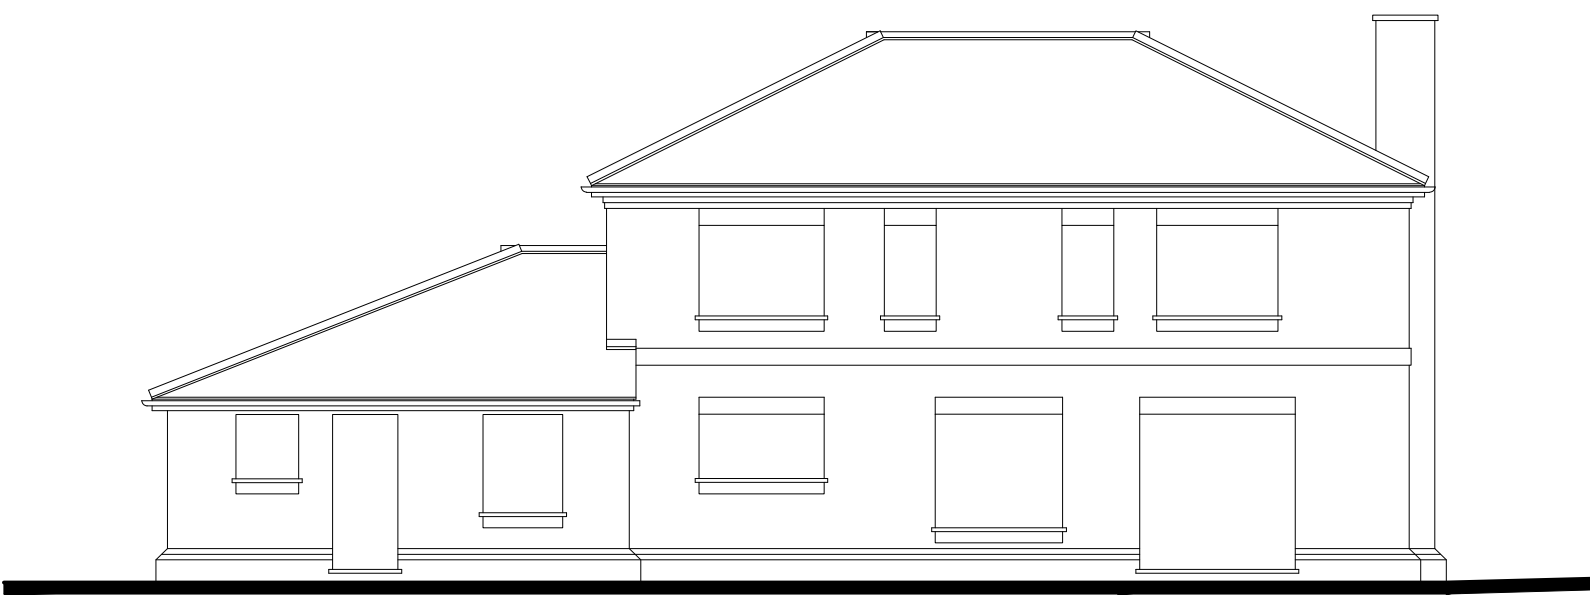

Rear Elevation 1:100 Scale

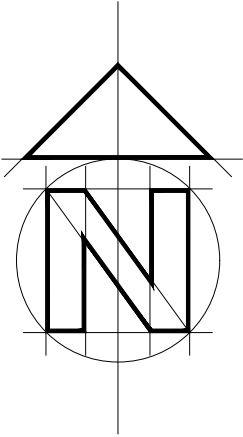


1:50 scale Bar
This Drawing has been produced for printing onto A1 size paper,
If printing on A3 please use the scale below for reference.
0m 0.5m 1.0m 2.0m 4.0m

1:100 scale Bar
This Drawing has been produced for printing onto A1 size paper,
If printing on A3 please use the scale below for reference.
0m 0.5 1.0m 2.0m 4.0m 6.0m


1:1250 scale Bar
This Drawing has been produced for printing onto A1 size paper,
If printing on A3 please use the scale below for reference.
0m 12.5m 25m 50m 100m

1:500 scale Bar
This Drawing has been produced for printing onto A1 size paper,
If printing on A3 please use the scale below for reference.
0m 5m 10m 20m 40m


© Crown copyright 2026 Ordnance Survey 100053143
Cadastral data is subject to Crown copyright and is reproduced with permission of HM Land Registry.

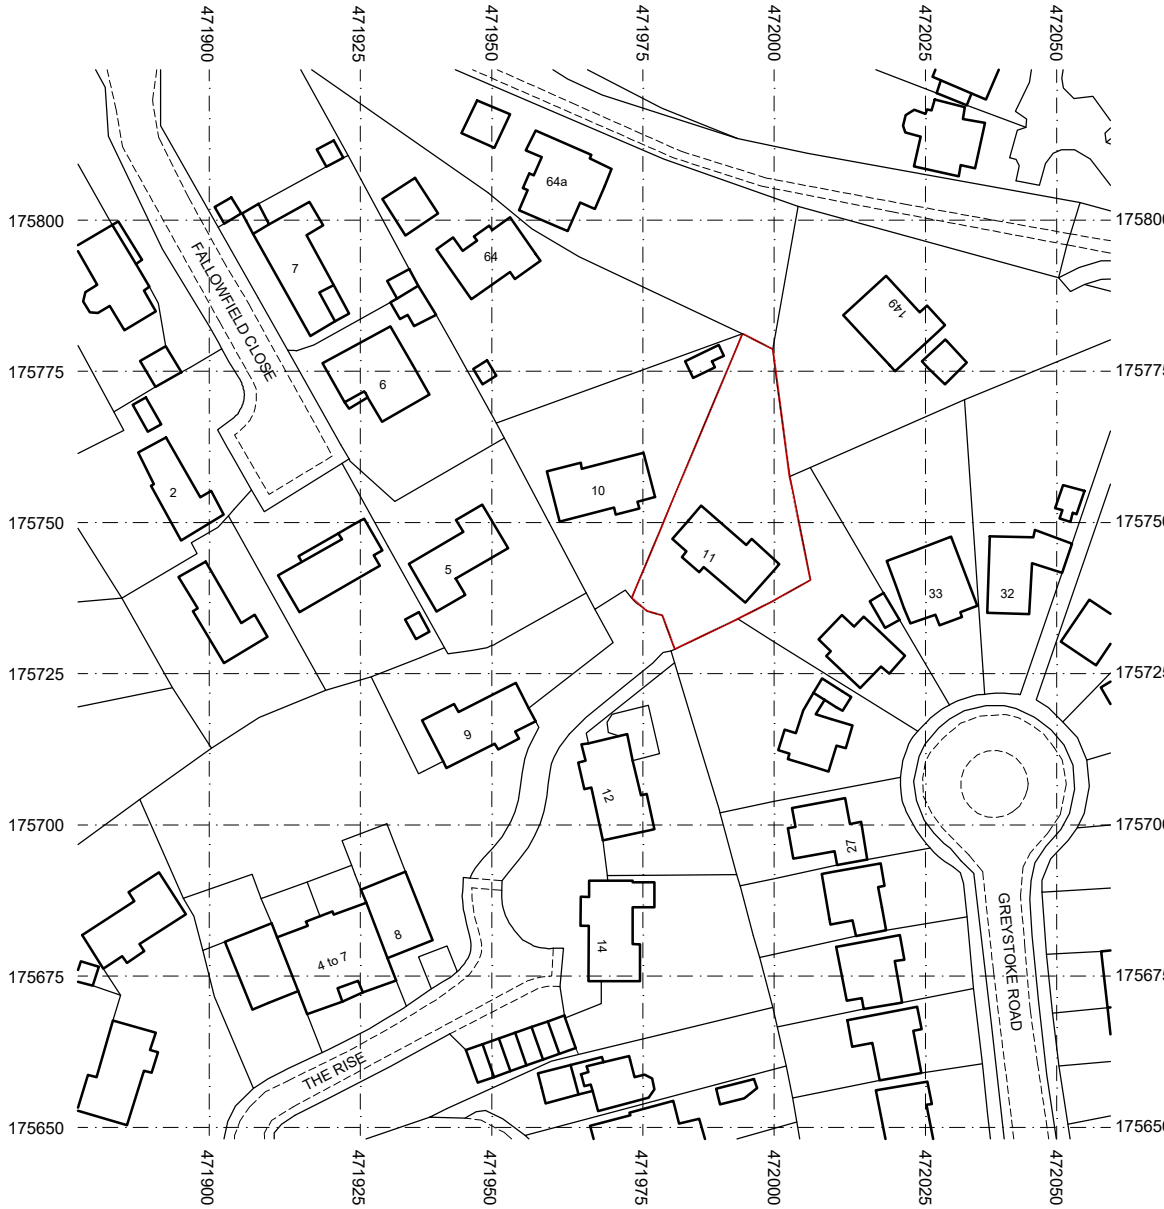


Location Plan 1:1250 Scale

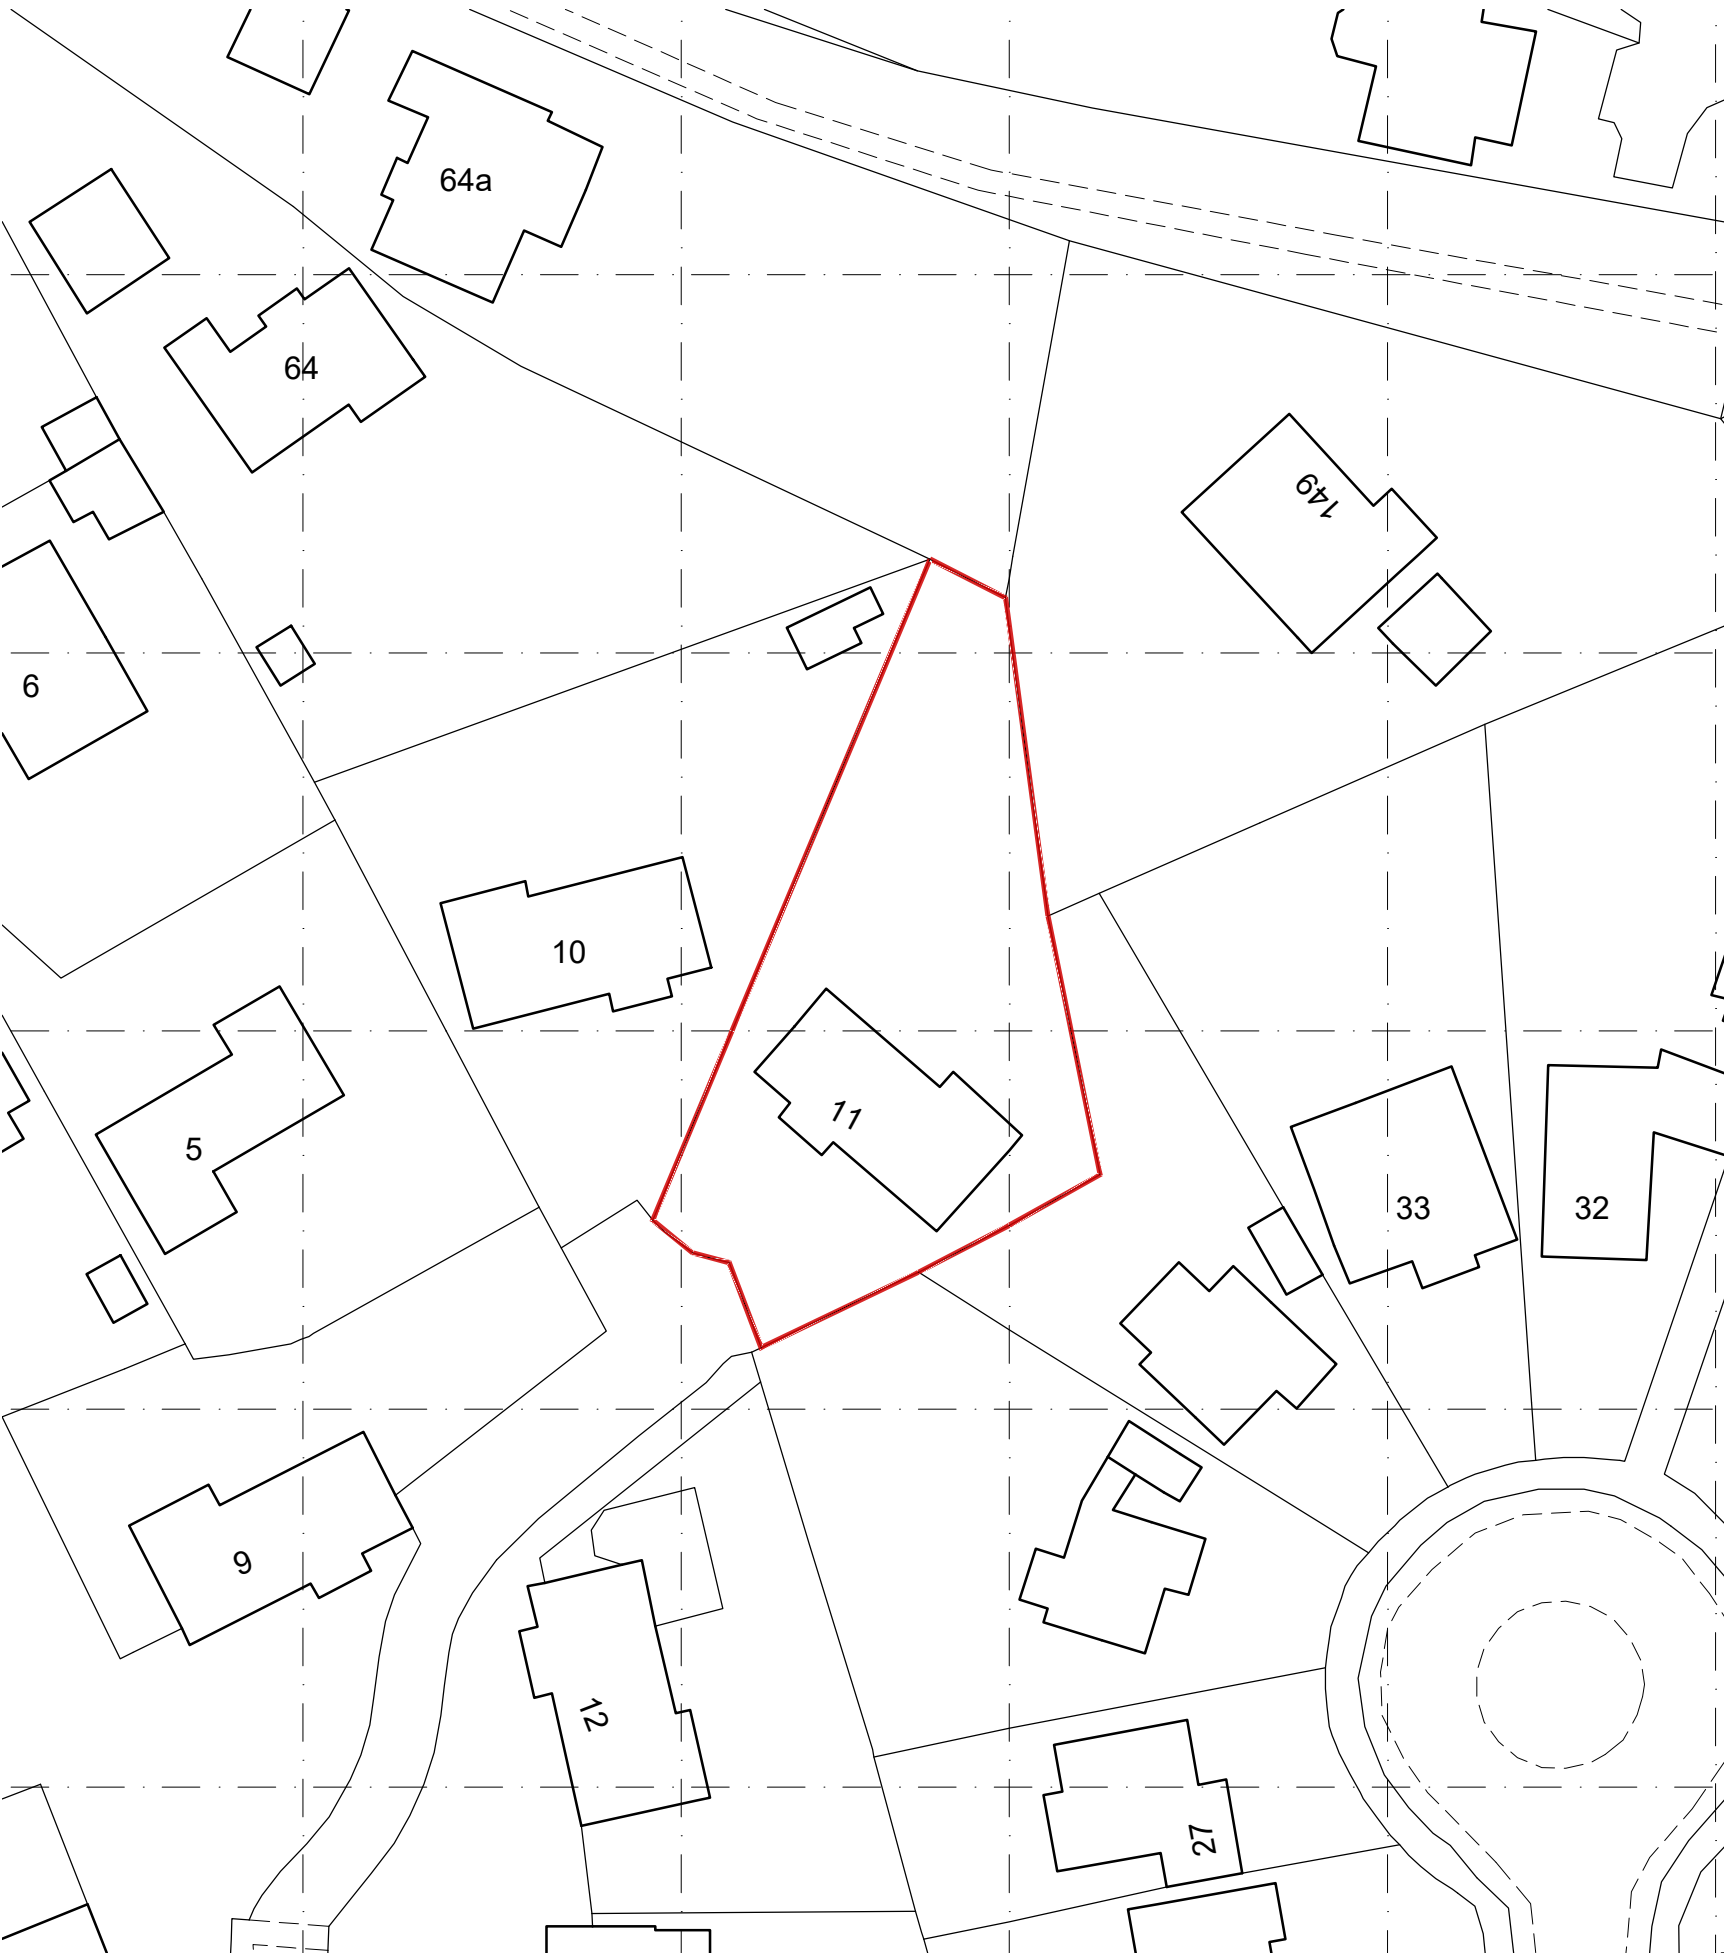

Site Plan 1:500 Scale

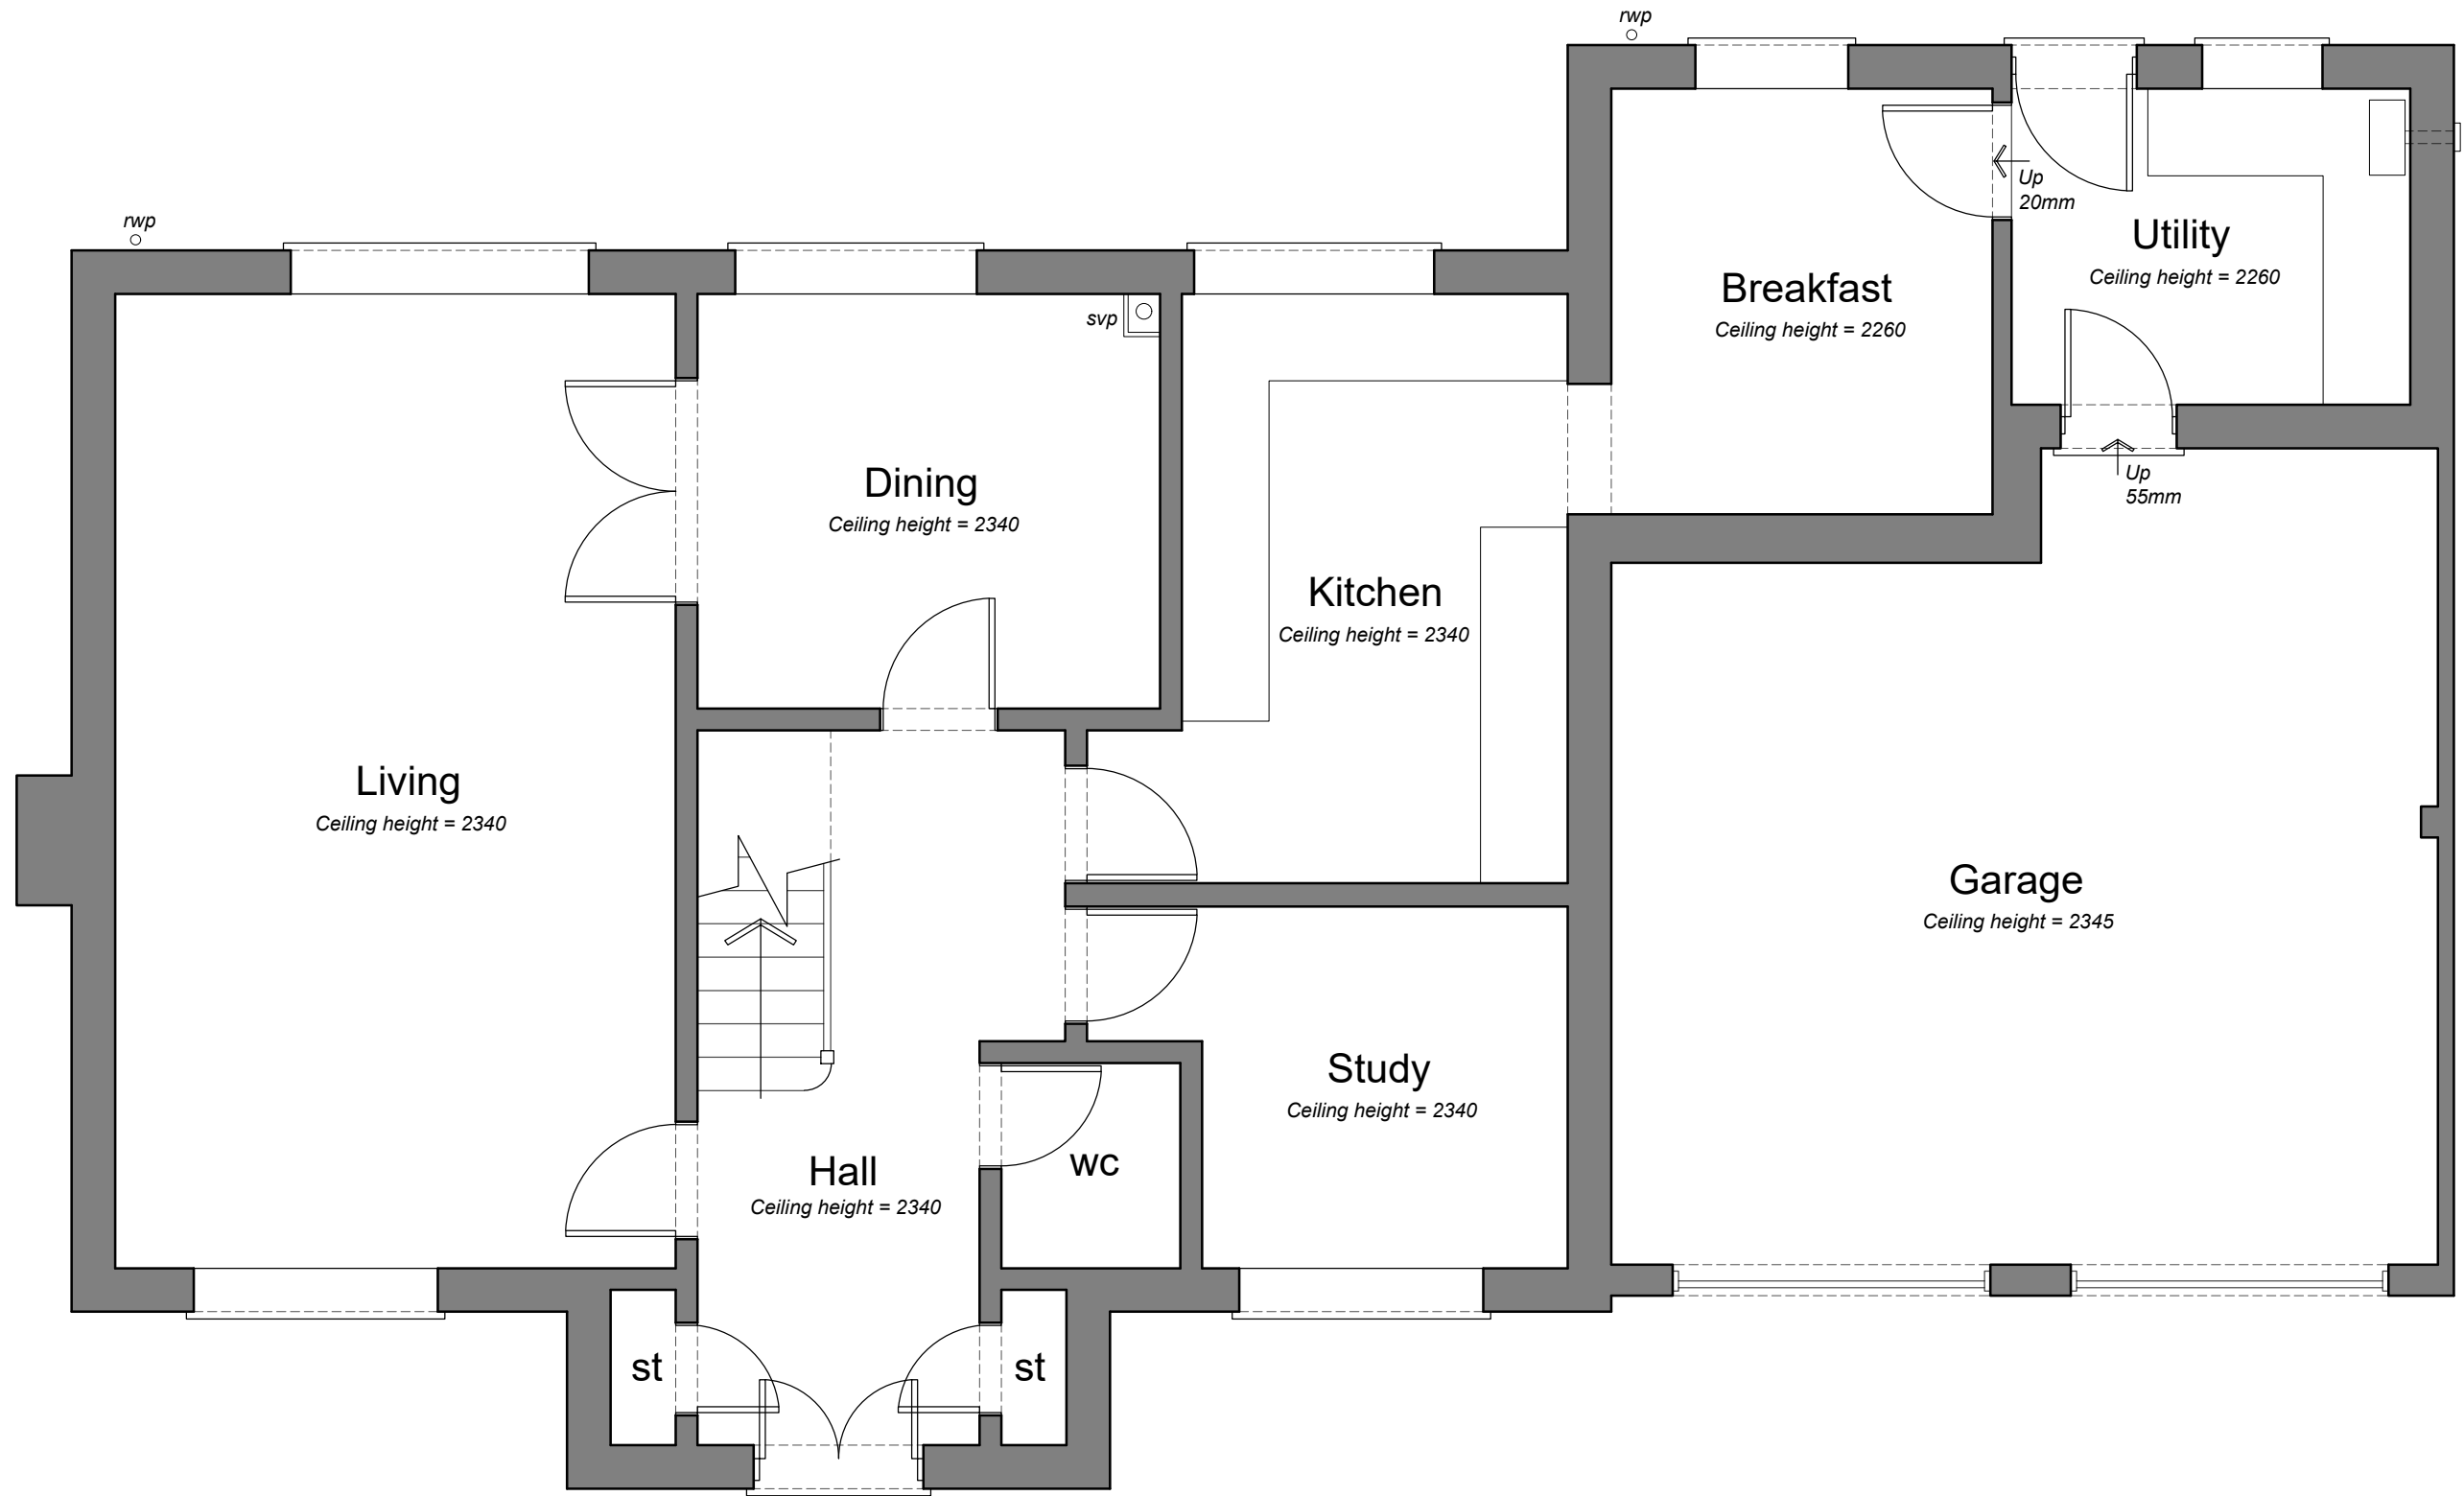

Ground Floor Plan 1:50 Scale

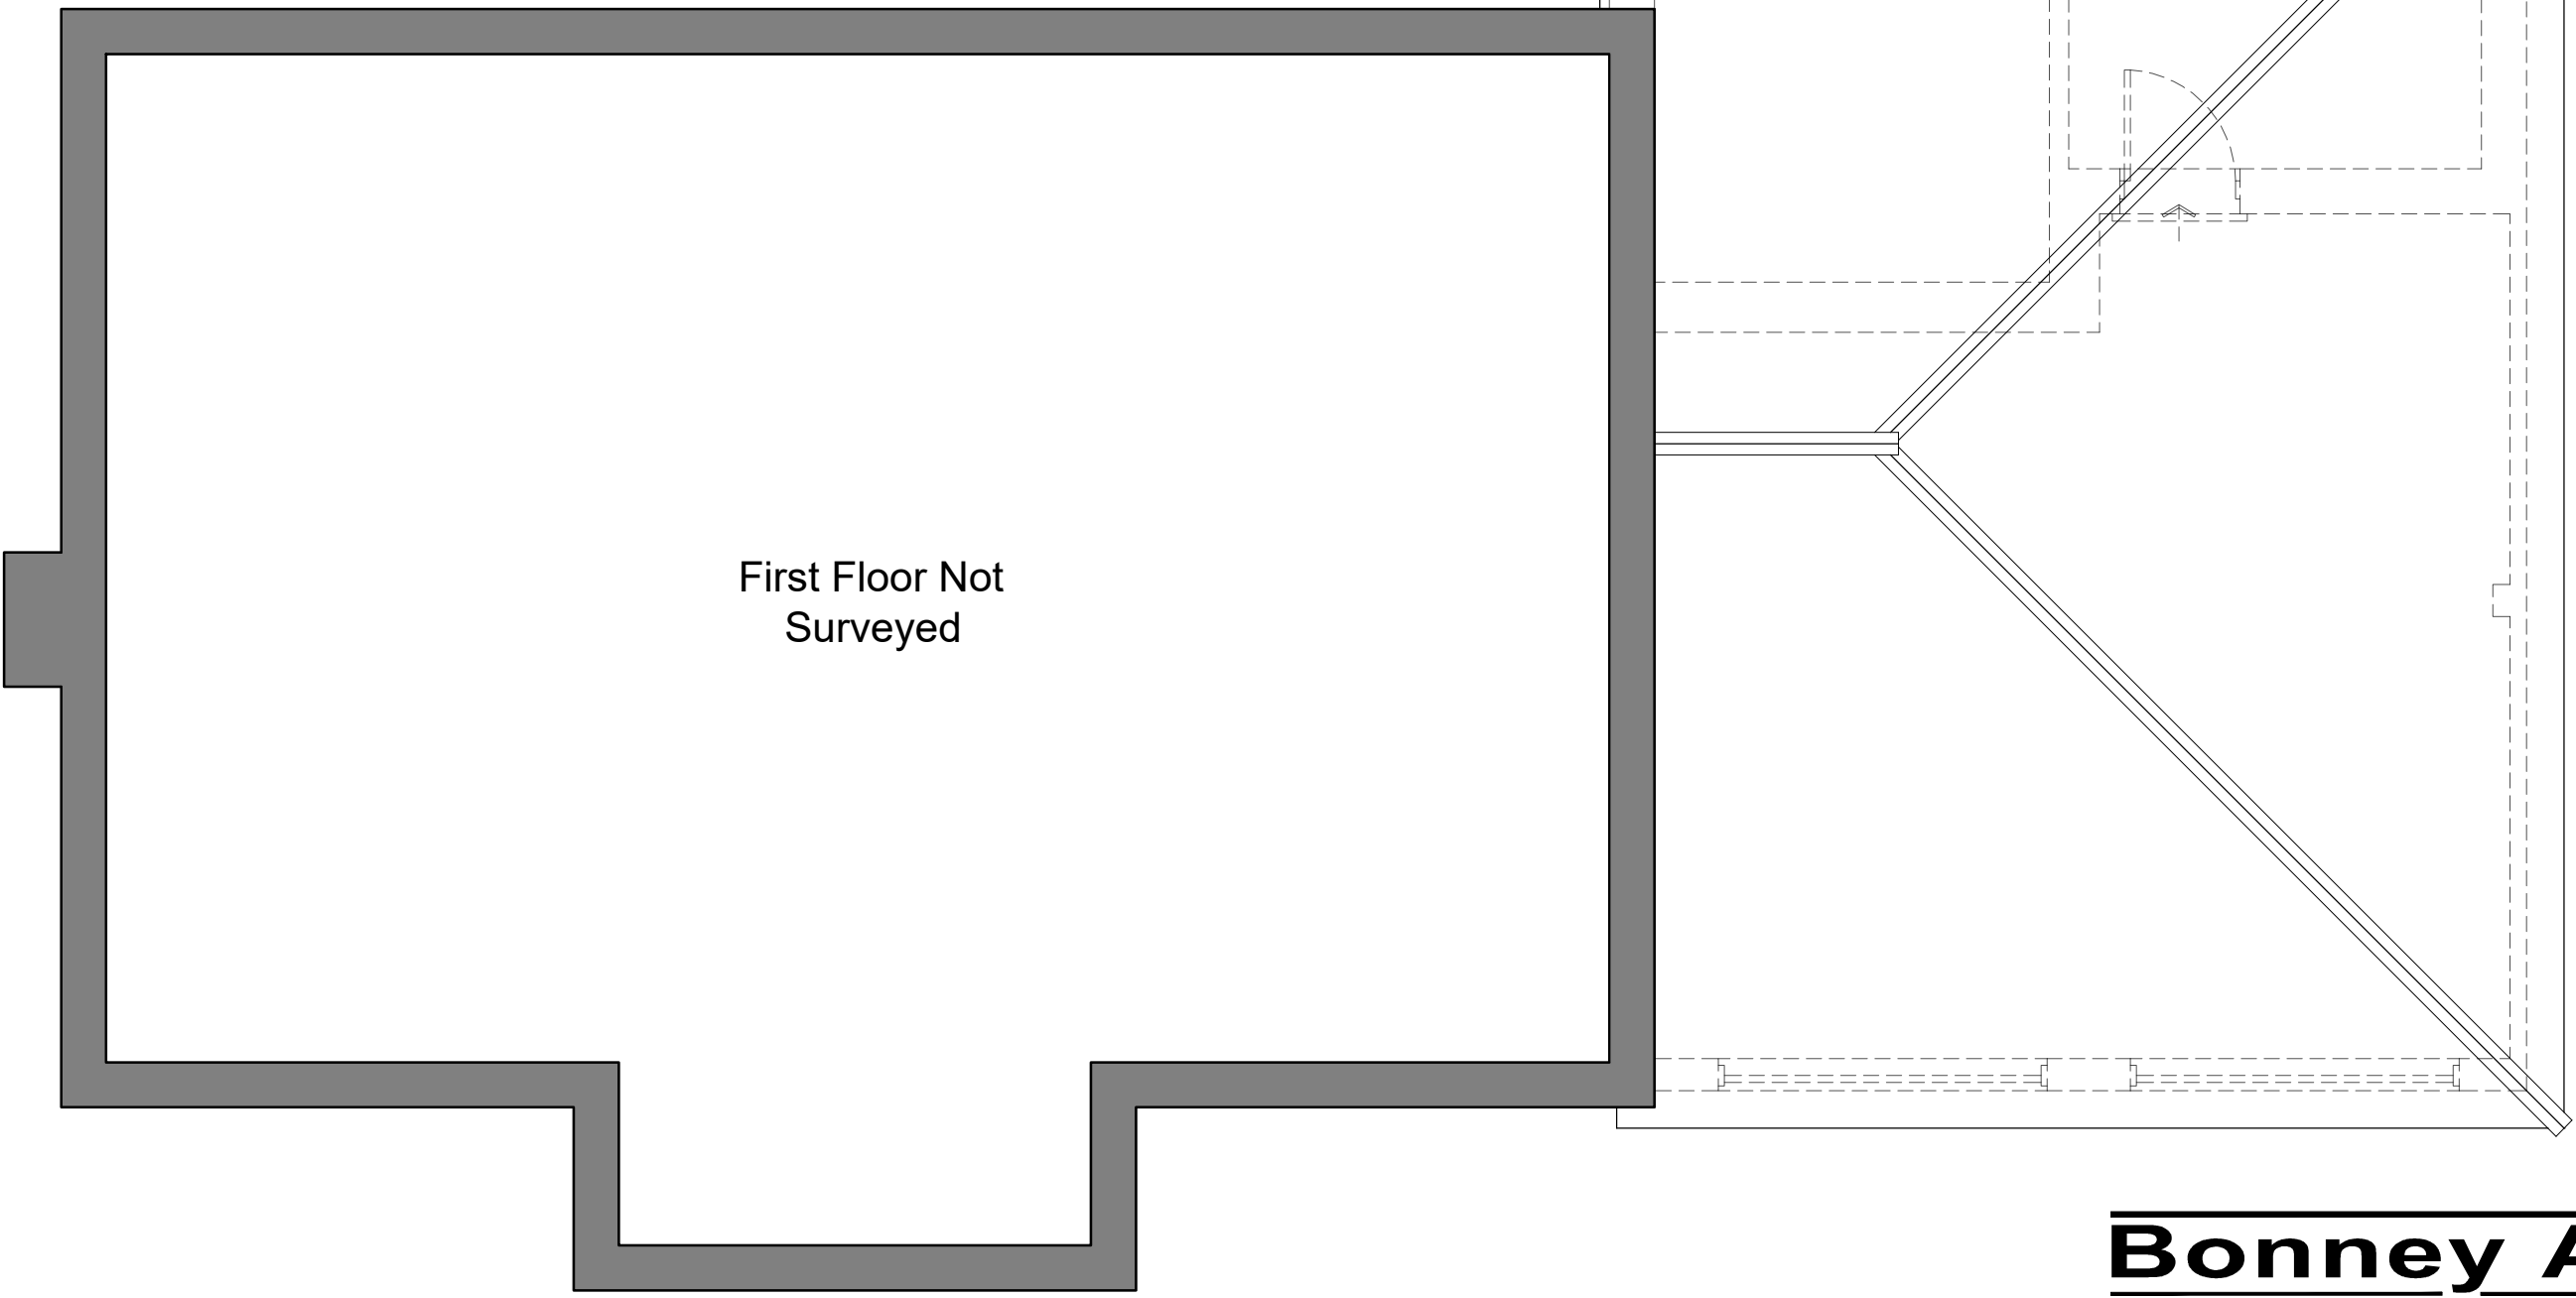

First Floor Plan 1:50 Scale

Bonney Architecture
PLANNING & TECHNICAL SERVICES

CLIENT Mr & Mrs M Collins
JOB 11 The Rise, Caversham,
Reading, RG4 8NZ
DRG EXISTING PLANS & ELEVATIONS

SCALE As Shown DRAWN P Bonney DATE March 2026 BA 0343|01