



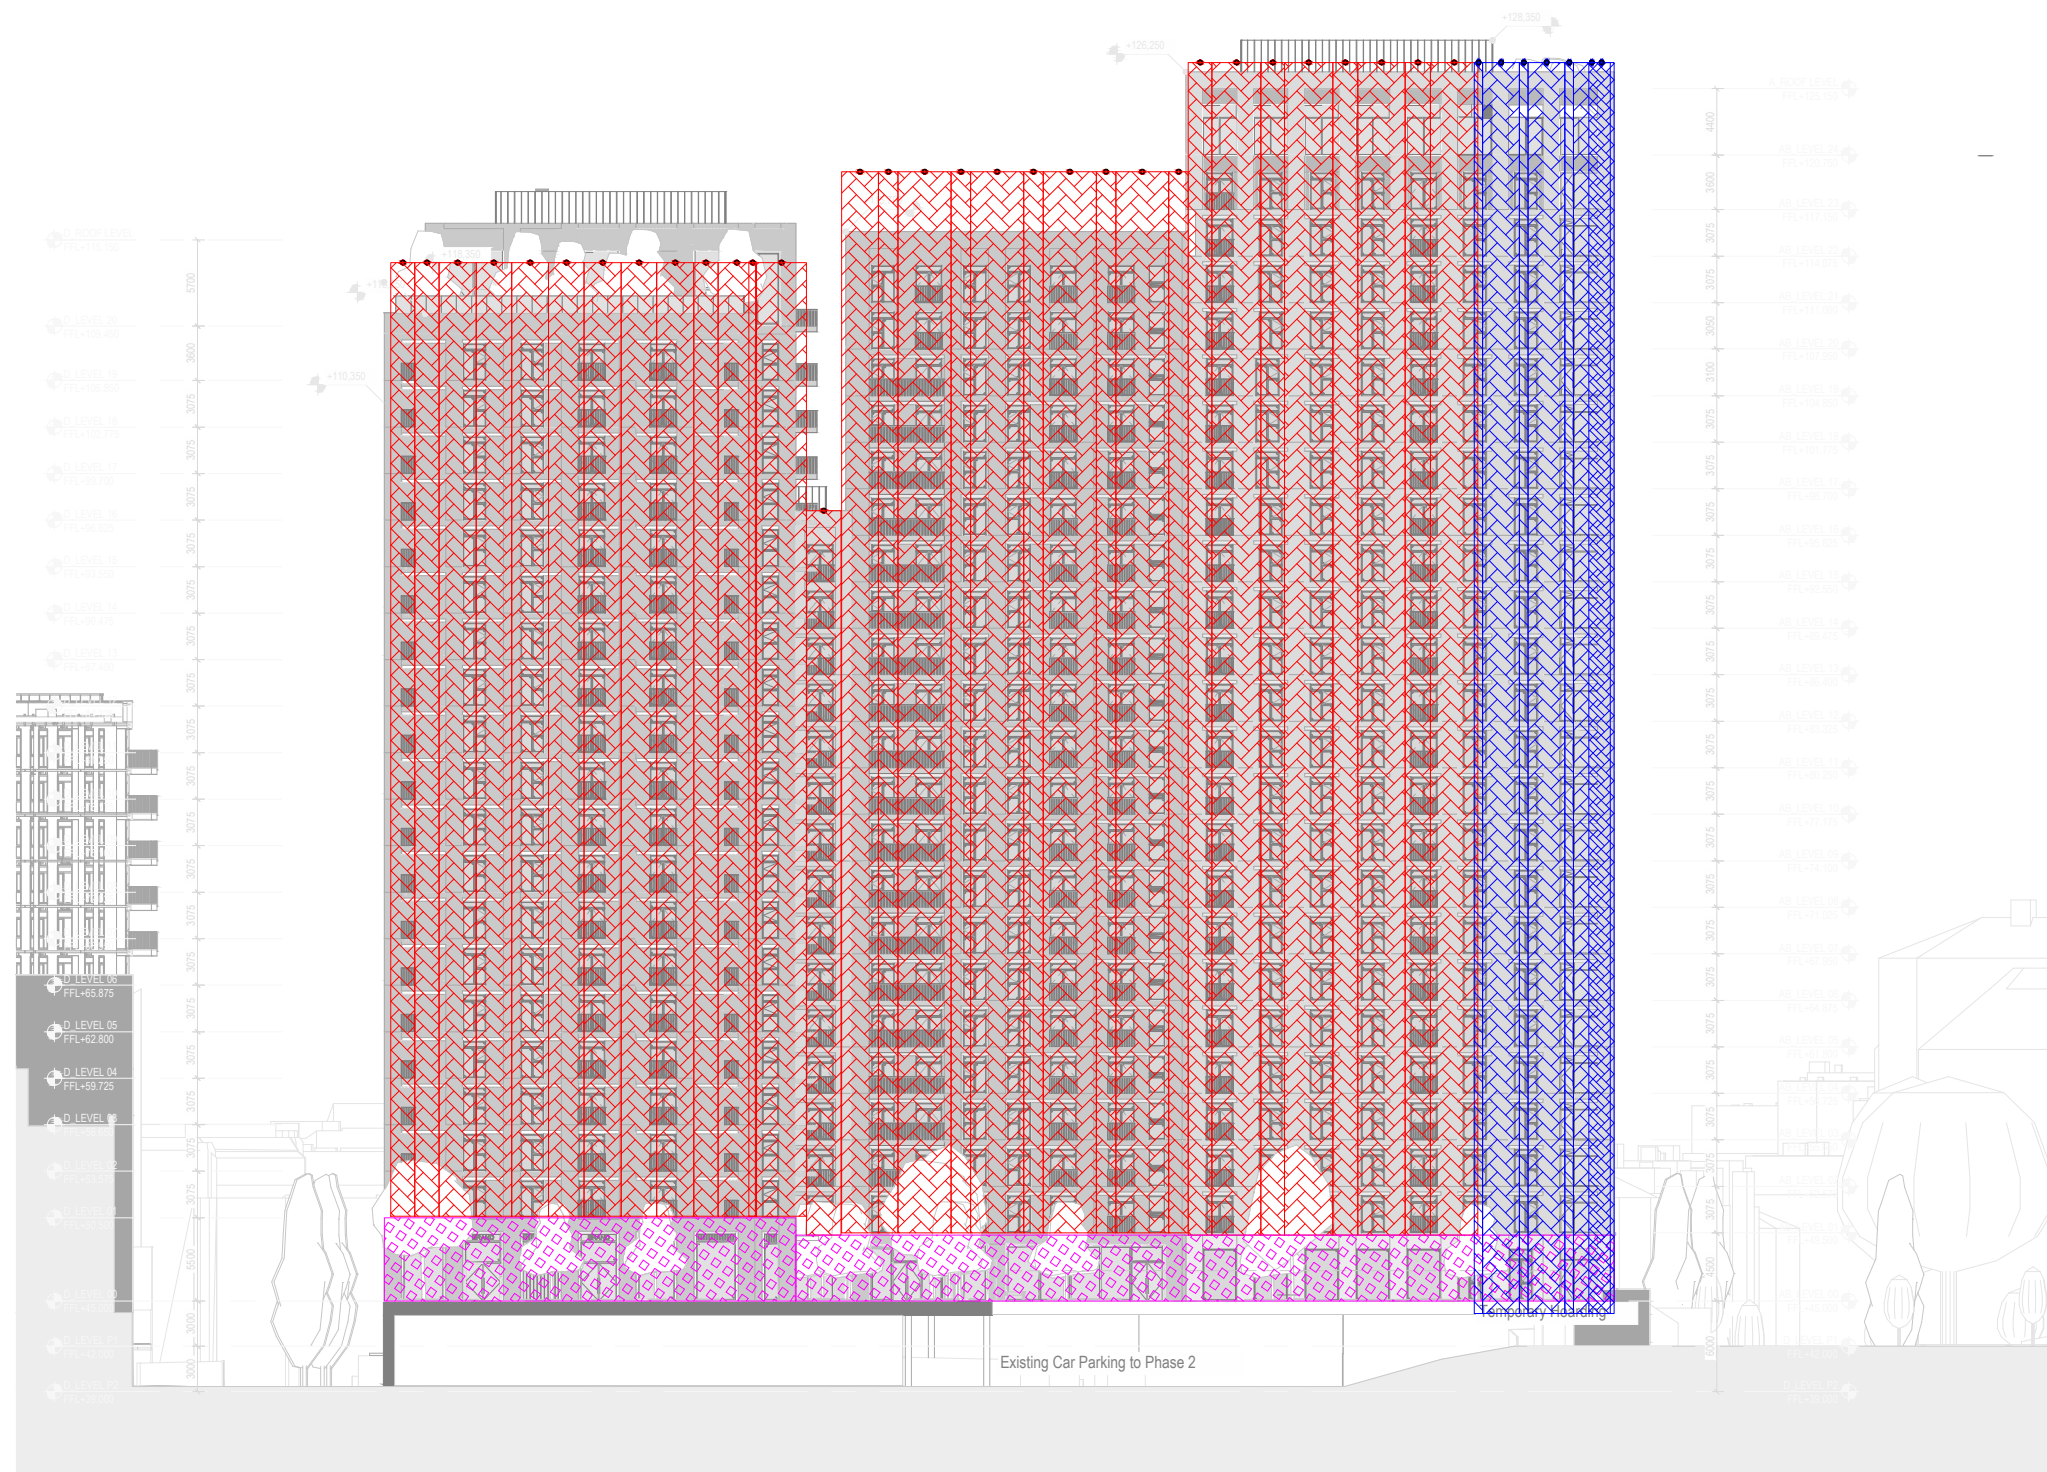

EAST ELEVATION

LEGEND

-  Davit base cast in or fixed based on slab thickness or plinth height.
-  Abseil eyelets
-  Ground Floor Strategy
-  Davit base cast in or fixed based on slab thickness or plinth height.
-  Abseil eyelets
-  1m oversailing zone from facade line during periodic cleaning
-  Clear operating zone for to allow multiple rigging and de-rigging at roof level including zone for future inspection

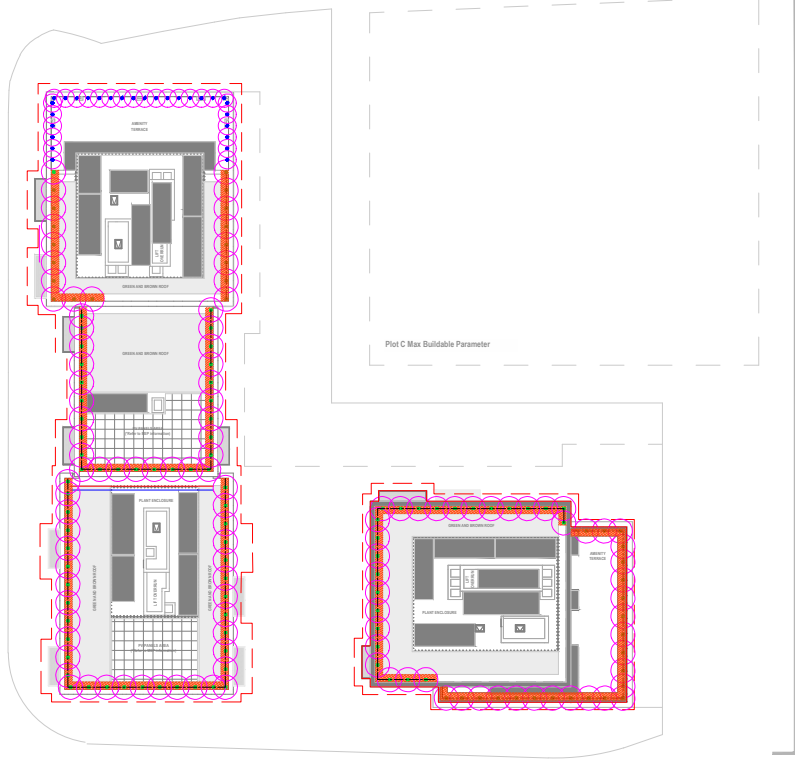

GENERAL NOTES:

- These sketches are the copyright of Ramboll UK and must not be retained copied or used without the above consultant's authority.
- All dimensions are in millimetres and levels in meters, unless otherwise noted. all dimensions should be verified on-site and approved by the engineer.
- These sketches must be read in conjunction with other relevant architectural, structural, mechanical and electrical drawings and all relevant sections of the specification.
- All dimensions and sizing of steel / aluminium profiles, anchors, brackets and other accessories should be justified by structural calculations and manufacturer's recommendations. however, such dimensions and sizing should be not less than the minimum sizes as specified in technical specifications.
- The purpose of these sketches is to show the general design intent of the specified system and Ramboll is not the system designer.
- The specialist facade access / fall protection contractor should produce the final design and calculations in the capacity of the system designer as defined in BS 7883:2019 and should refer to architectural drawings for all crucial dimensions.
- Any discrepancies should be brought to the attention of the engineer and resolved prior to commencement of any work.
- The performance should meet the requirements of the specification at all times.

Station Hill Phase 3, Reading


16200XXXXX

East Elevation

16200XXXXX-RAM-XX-XX-FA-004

Rev	Date	Drawn by	Checked by
P01	16/01/24	KA	GG


RAMBOLL

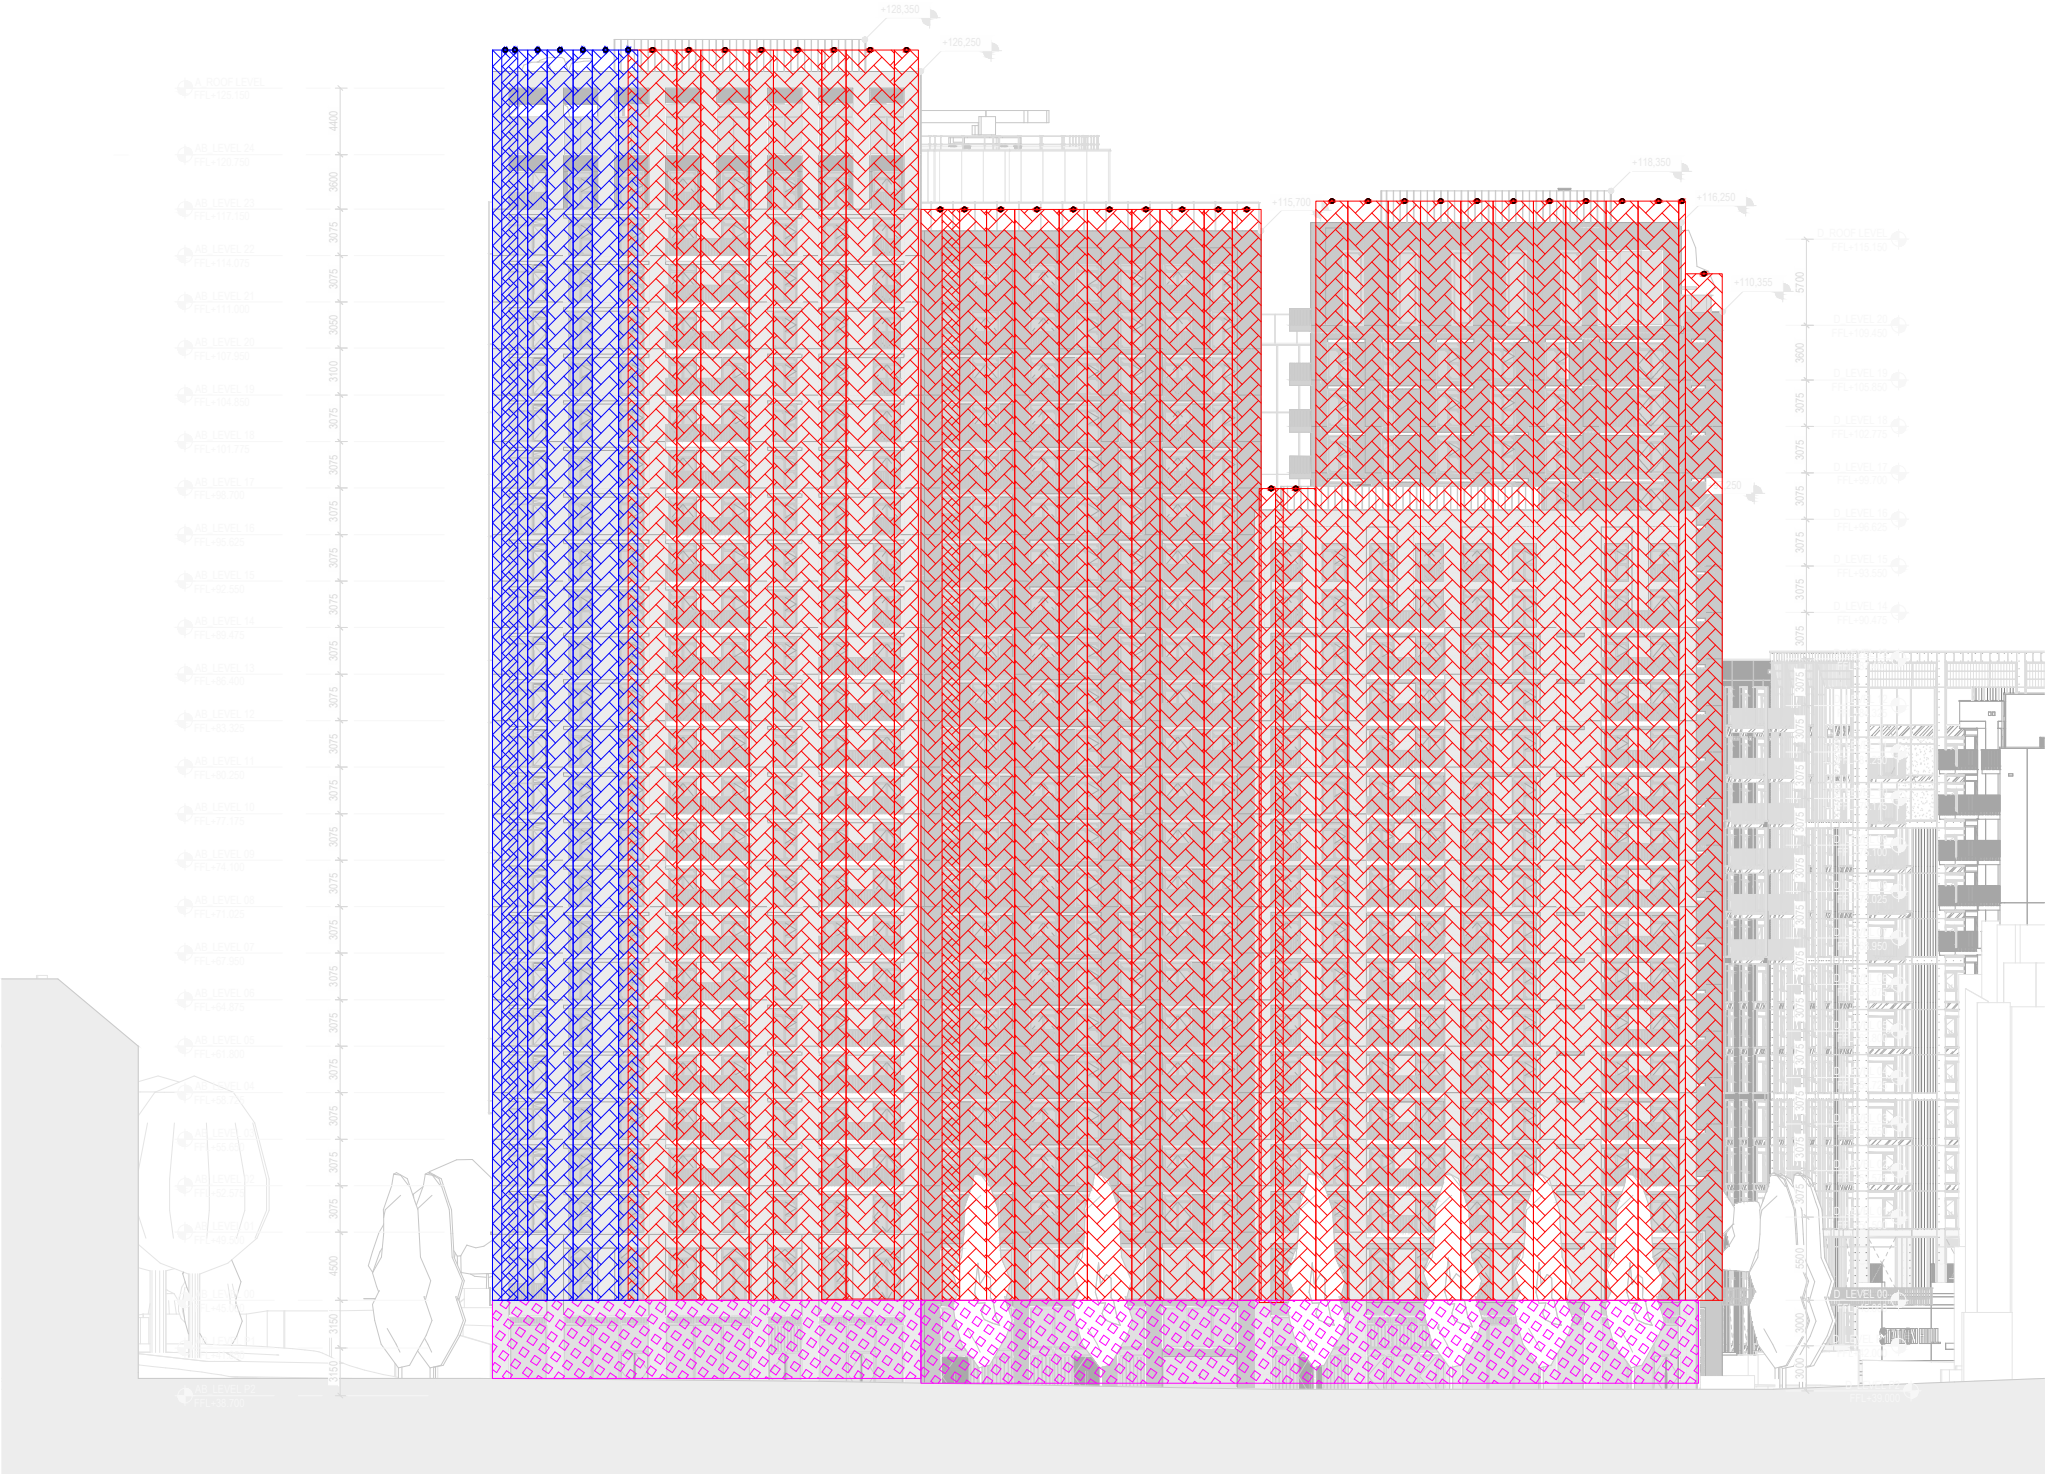

WEST ELEVATION



LEGEND

 -  Davit base cast in or fixed based on slab thickness or plinth height.
-  Abseil eyelets
-  Ground Floor Strategy
-  Davit base cast in or fixed based on slab thickness or plinth height.
-  Abseil eyelets
-  1m oversailing zone from facade line during periodic cleaning
-  Clear operating zone for to allow multiple rigging and de-rigging at roof level including zone for future inspection

GENERAL NOTES:

- These sketches are the copyright of Ramboll UK and must not be retained copied or used without the above consultant's authority.
- All dimensions are in millimetres and levels in meters, unless otherwise noted. all dimensions should be verified on-site and approved by the engineer.
- These sketches must be read in conjunction with other relevant architectural, structural, mechanical and electrical drawings and all relevant sections of the specification.
- All dimensions and sizing of steel / aluminium profiles, anchors, brackets and other accessories should be justified by structural calculations and manufacturer's recommendations. however, such dimensions and sizing should be not less than the minimum sizes as specified in technical specifications.
- The purpose of these sketches is to show the general design intent of the specified system and Ramboll is not the system designer.
- The specialist facade access / fall protection contractor should produce the final design and calculations in the capacity of the system designer as defined in BS 7883:2019 and should refer to architectural drawings for all crucial dimensions.
- Any discrepancies should be brought to the attention of the engineer and resolved prior to commencement of any work.
- The performance should meet the requirements of the specification at all times.

Station Hill Phase 3, Reading

16200XXXXX

West Elevation

16200XXXXX-RAM-XX-XX-FA-005

Rev	Date	Drawn by	Checked by
P01	16/01/24	KA	GG

RAMBOLL