




1 PLOT B BAY STUDY - AXO
SCALE: 1:50

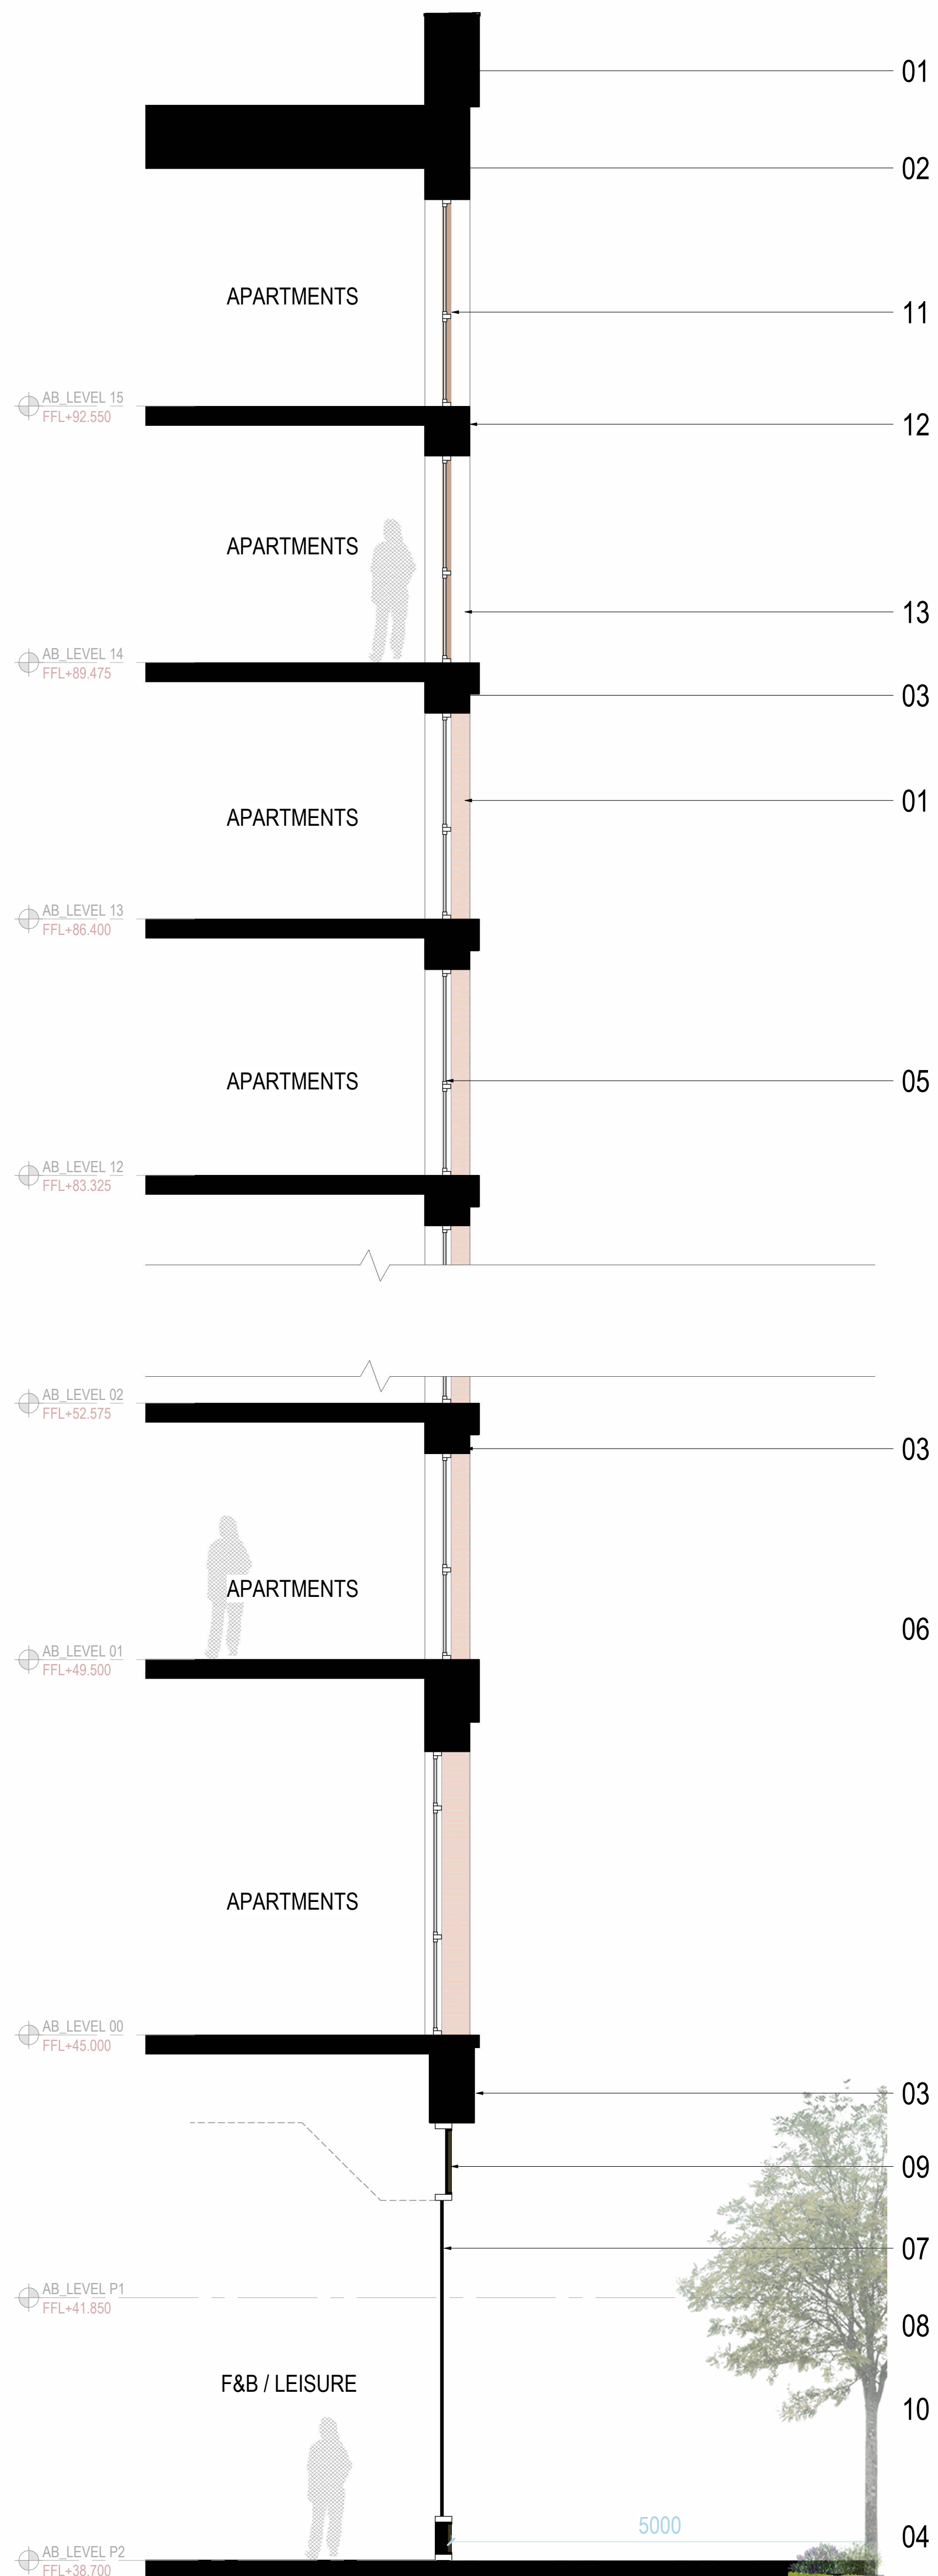


2 PLOT B BAY STUDY - WEST ELEVATION
SCALE: 1:50

KEY

- 01. Brickwork - red colour, light mortar
- 02. Brickwork - red colour, dark mortar
- 03. Architectural precast - red colour
- 04. Stone - Plinth/Upstand
- 05. Metal - light grey colour, window system
- 06. Metal - light grey colour, balustrade
- 07. Metal - bronze colour, window system
- 08. Metal - bronze colour, cladding/screen system
- 09. Metal - bronze colour, louvres
- 10. Metal - bronze colour, balustrade
- 11. Metal - dark red colour, window system
- 12. Metal - dark red colour, cladding/screen system
- 13. Metal - dark red colour, balustrade



3 PLOT B BAY STUDY - SOUTH ELEVATION
SCALE: 1:50

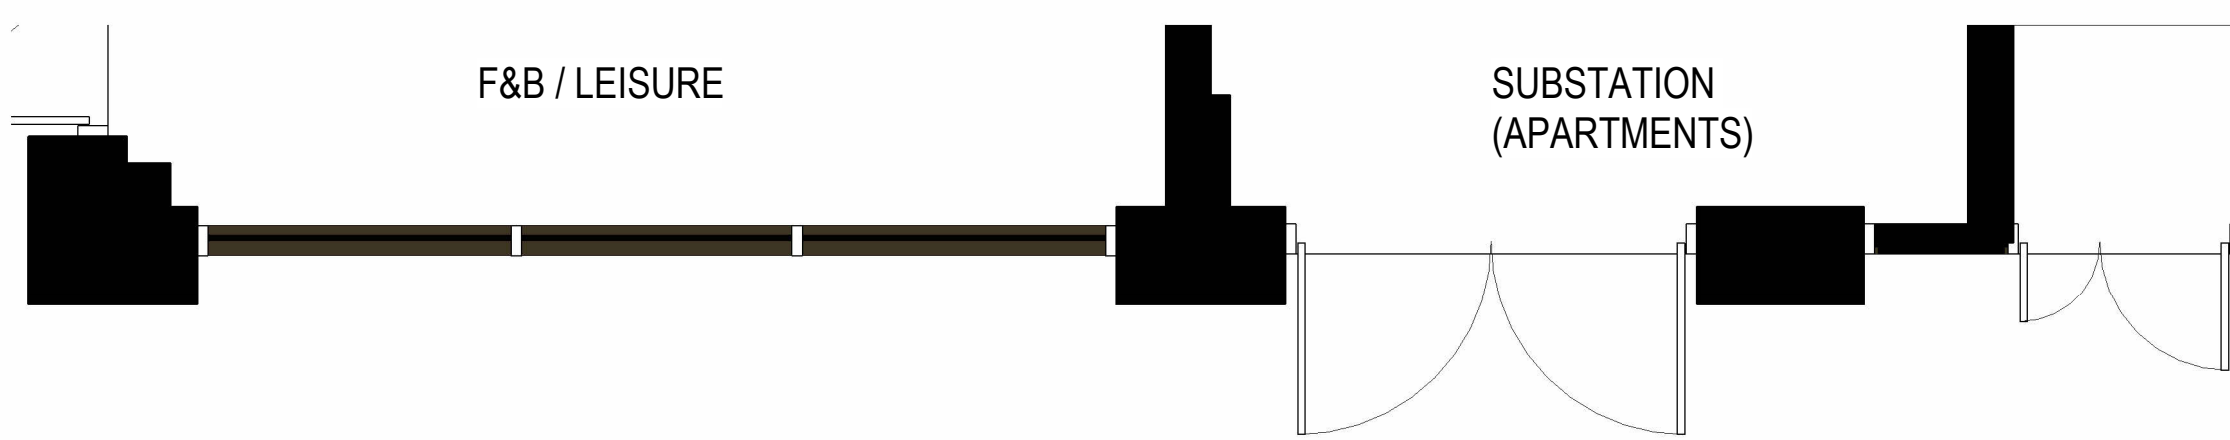

4 PLOT B BAY STUDY - PLAN
SCALE: 1:50

Notes:
Do not scale from drawings. All discrepancies to be reported to Gensler architect immediately.
All dimensions to be verified by contractor on site prior to any works

rev	date	revision note	drawn	checked
P06	13.03.26	Issued for Planning	AM	EF
P05	04.03.26	Final Review for Planning	DU	EF
P04	20.02.26	Draft Issue for Planning	DU	EF
P03	06.02.26	Draft Issue for Planning	MF	EF
P02	30.01.26	Draft Issue for Planning	SW	EF
P01	23.01.26	Draft Issue for Planning	SW	EF

Gensler


Moretown
London
E1W 1YW
England
United Kingdom

client

Lincoln mgt

Applicant:
SH Reading Master LLP
Charter Place
25-27 Seaton Place
Jersey

key plan

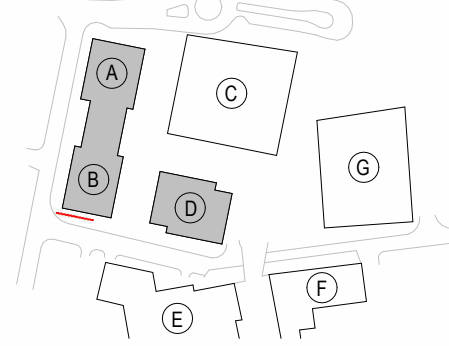

category

1 GENERAL ARRANGEMENT

item

010000-019999 PLANS TOWN PLANNING

title

ENLARGED BAY STUDY - 01

project

Station Hill, phase 3A
(Plots A B and D)

project number

08.8531.000

scale

1:50/2A0

project code

SHP3 - GEN - XX - ZZ - D - A-012301

© Gensler 2025
All rights reserved, including but not limited to The Copyright, Design and Patents Act 1988