

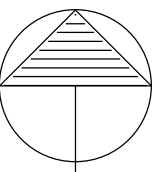


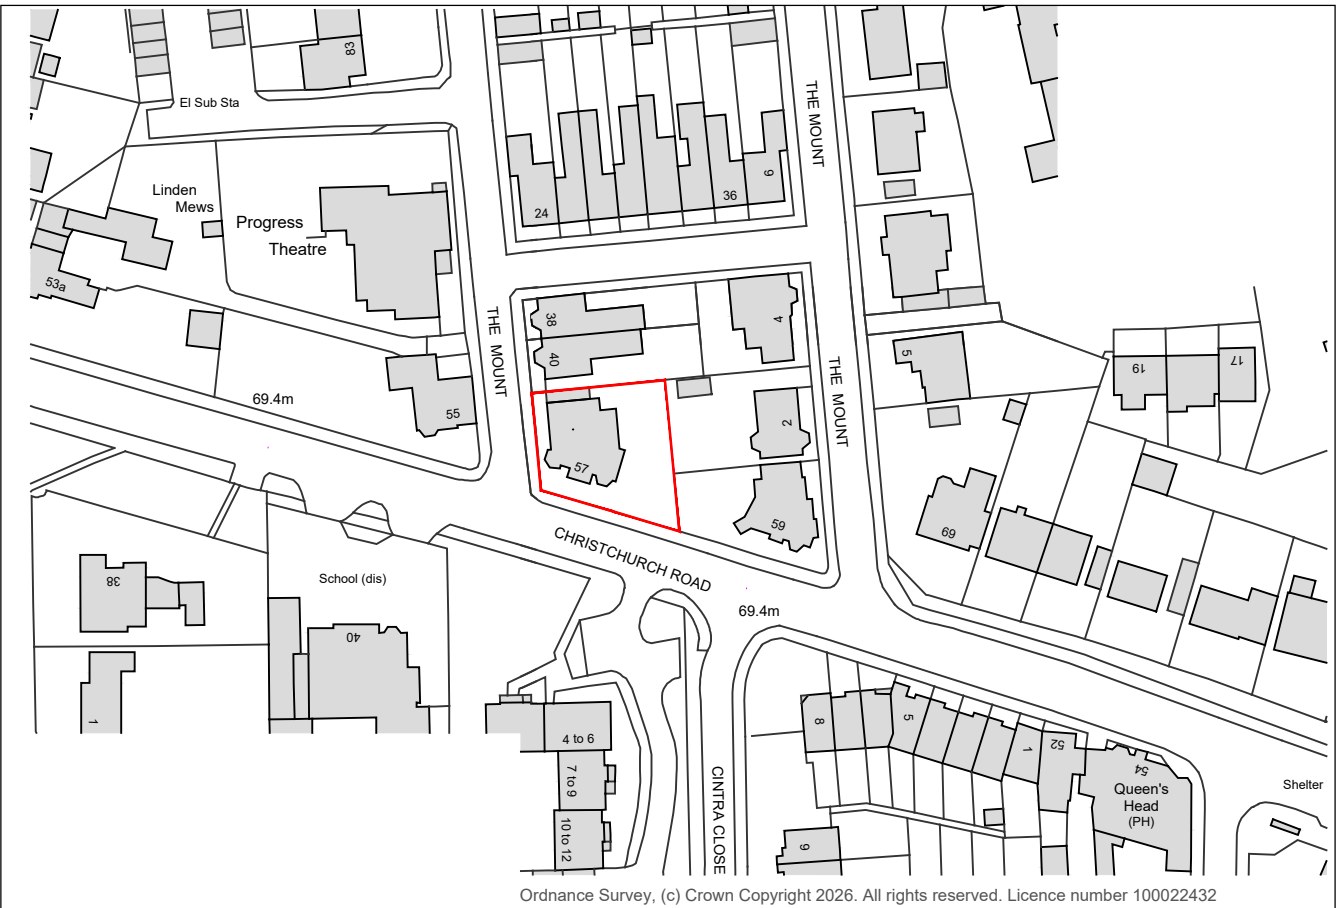


Existing Front Elevation

Existing Side Elevation


Existing Rear Elevation
Scale 1:100

 

Location Plan
scale 1:1250


 


NORTH

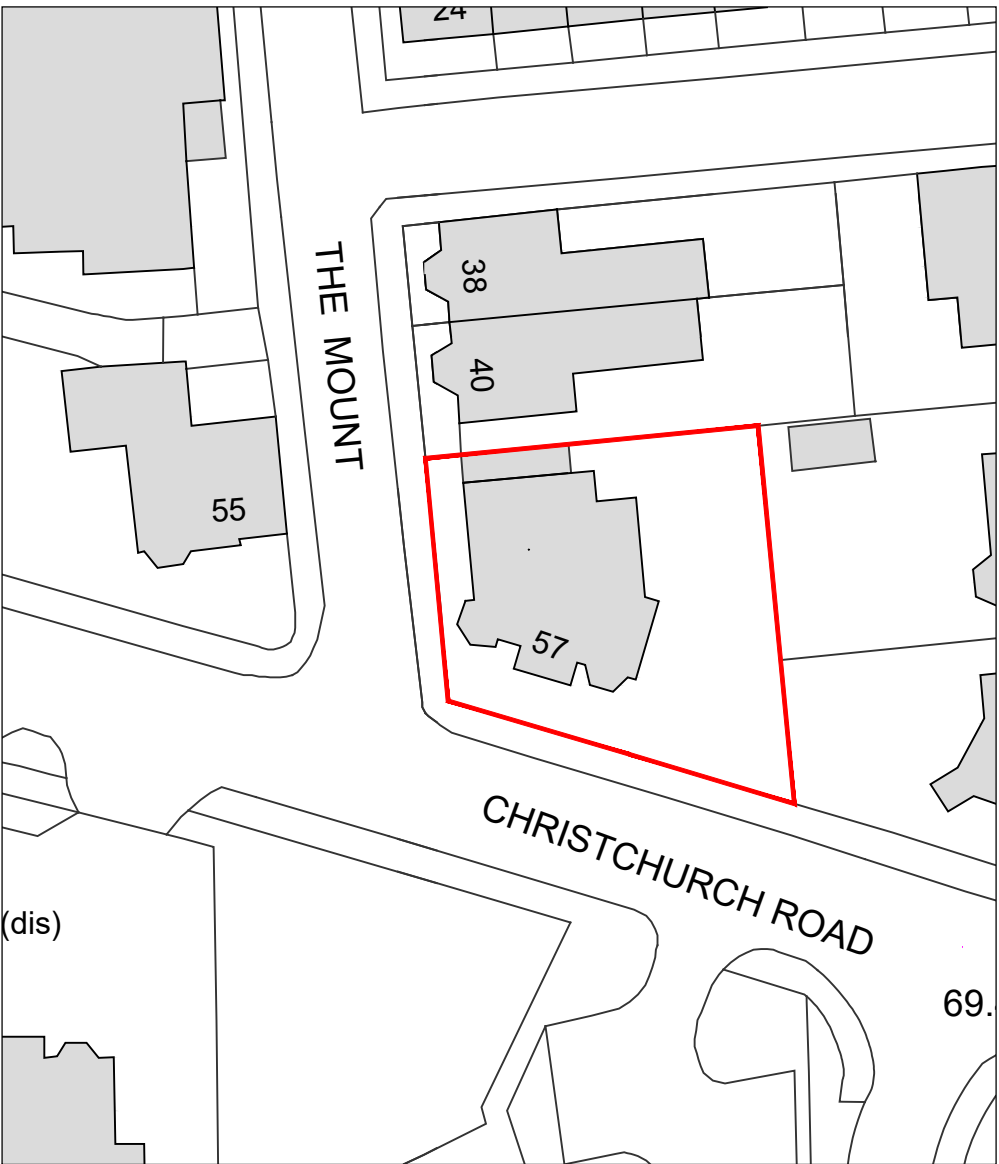


Ordnance Survey, (c) Crown Copyright 2026. All rights reserved. Licence number 100022432

Block Plan
scale 1:500

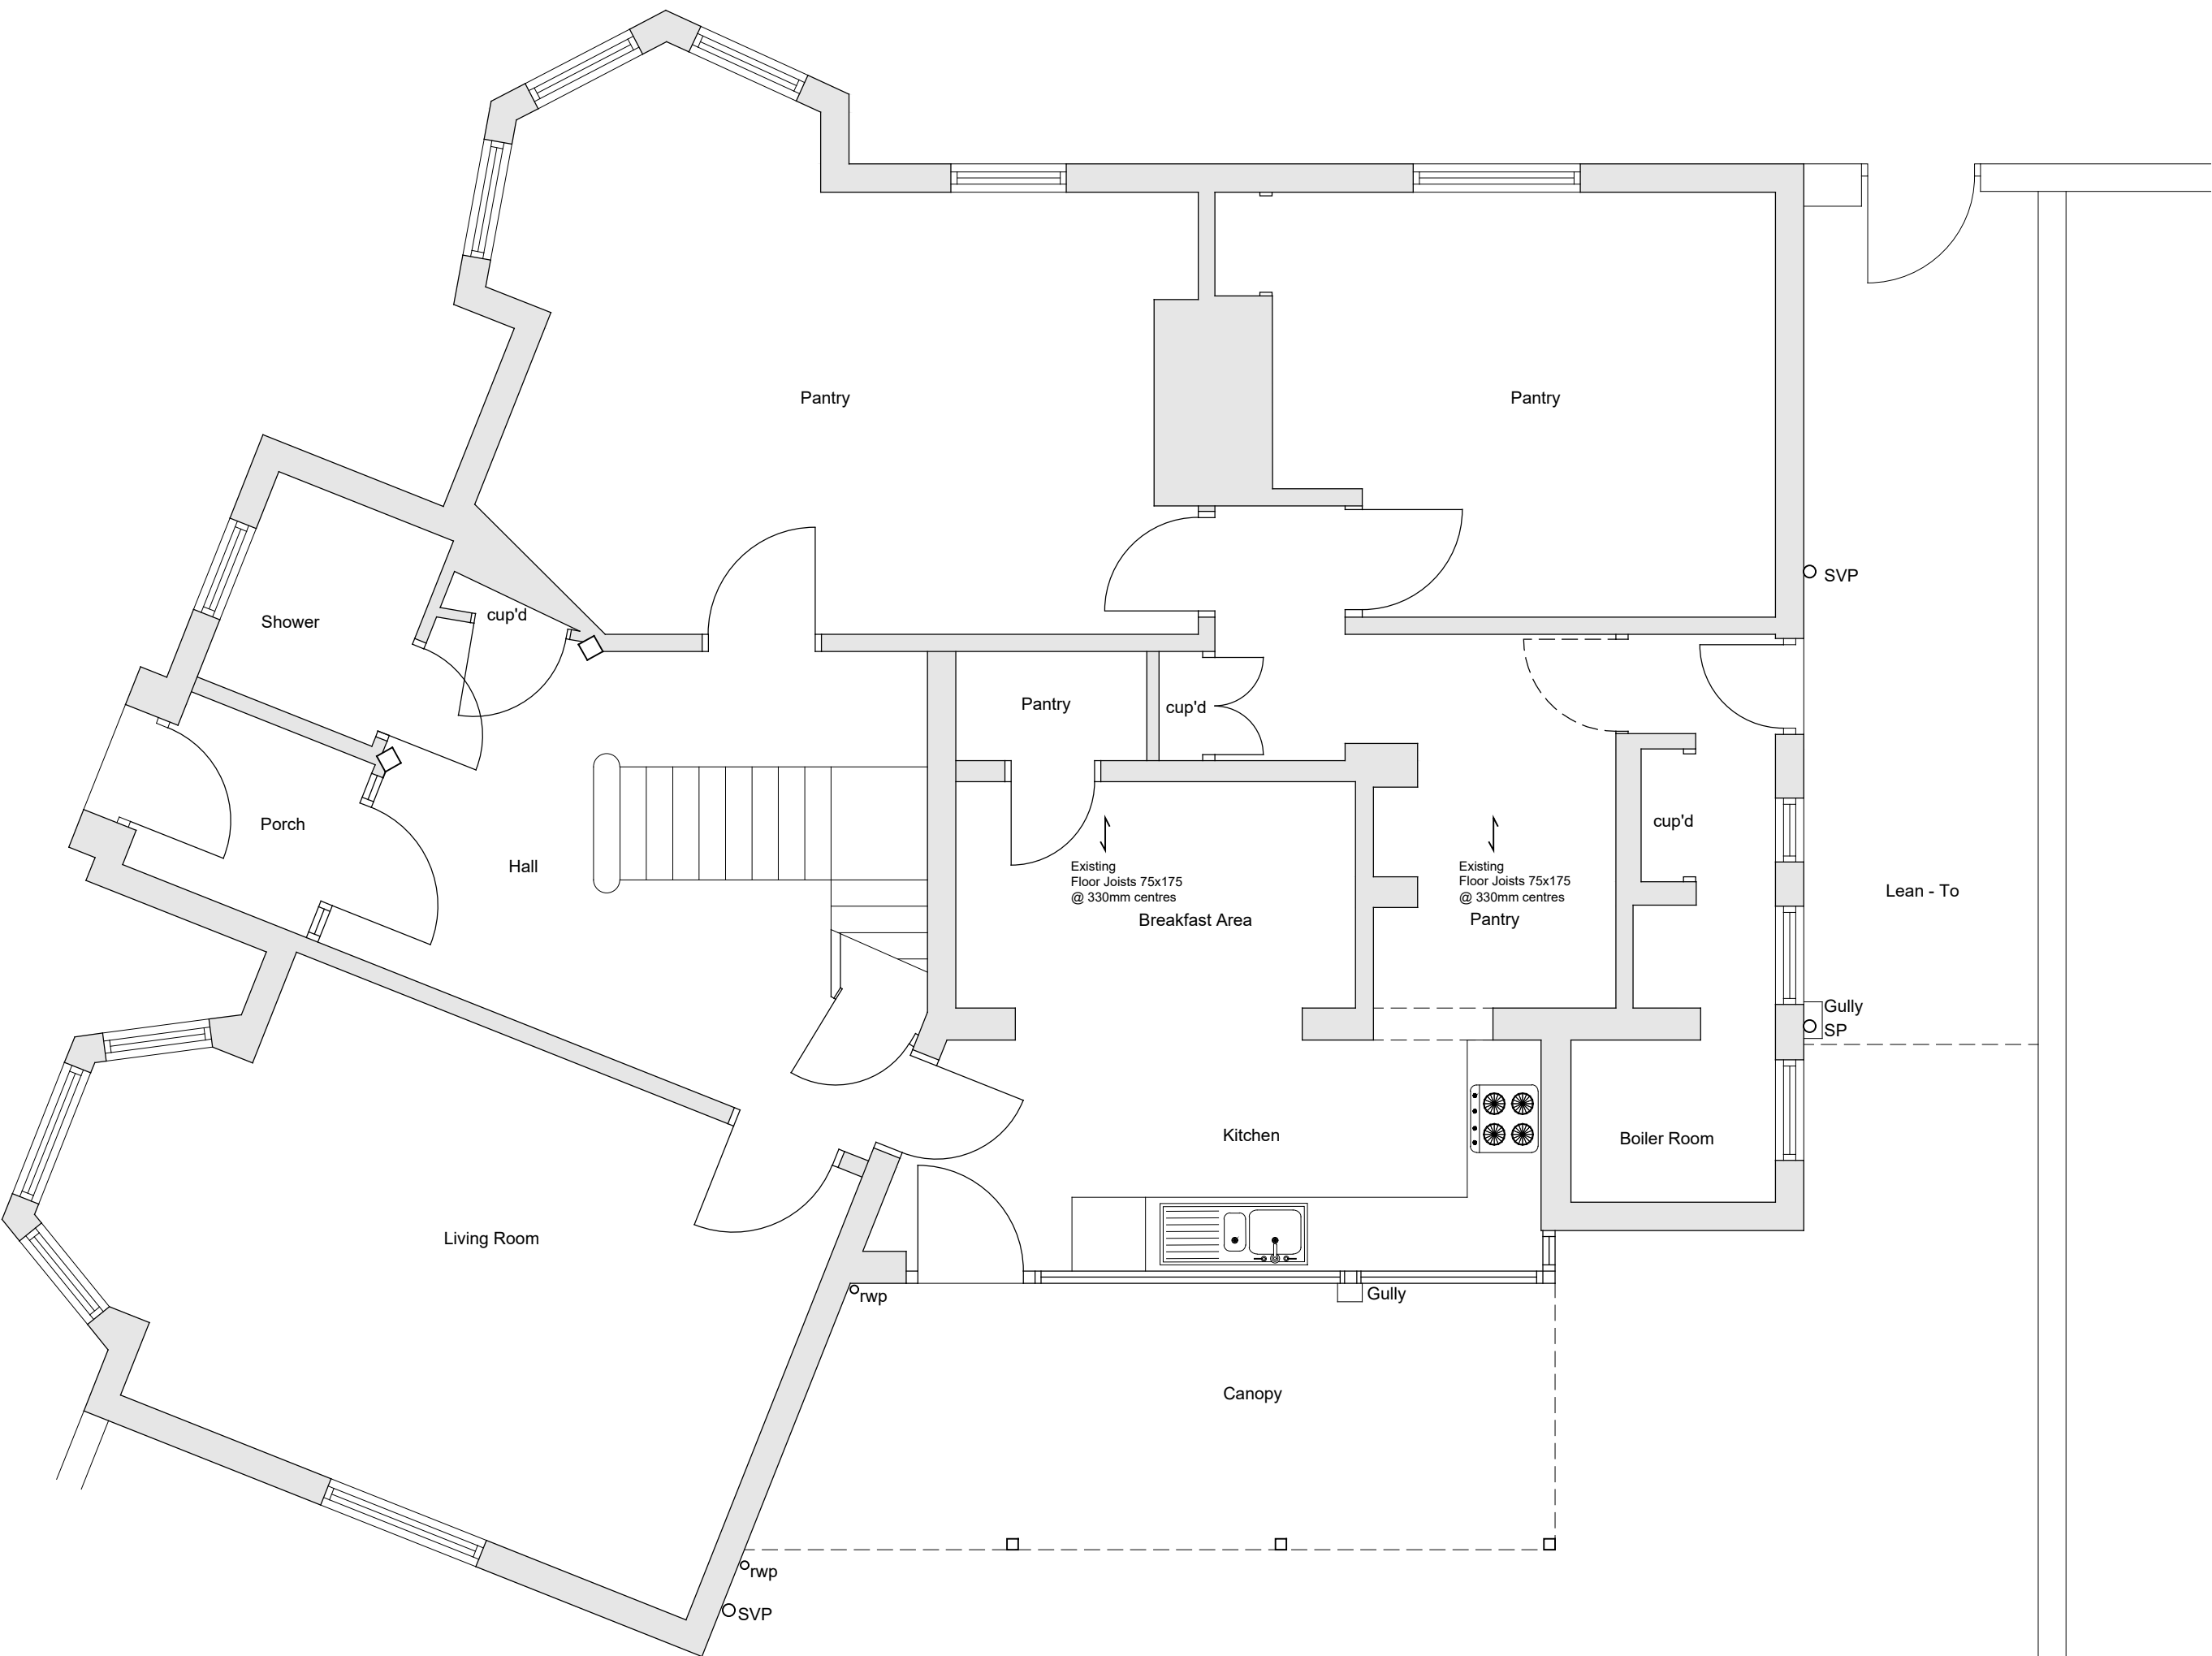 

Existing Ground Floor Plan
Scale 1:50

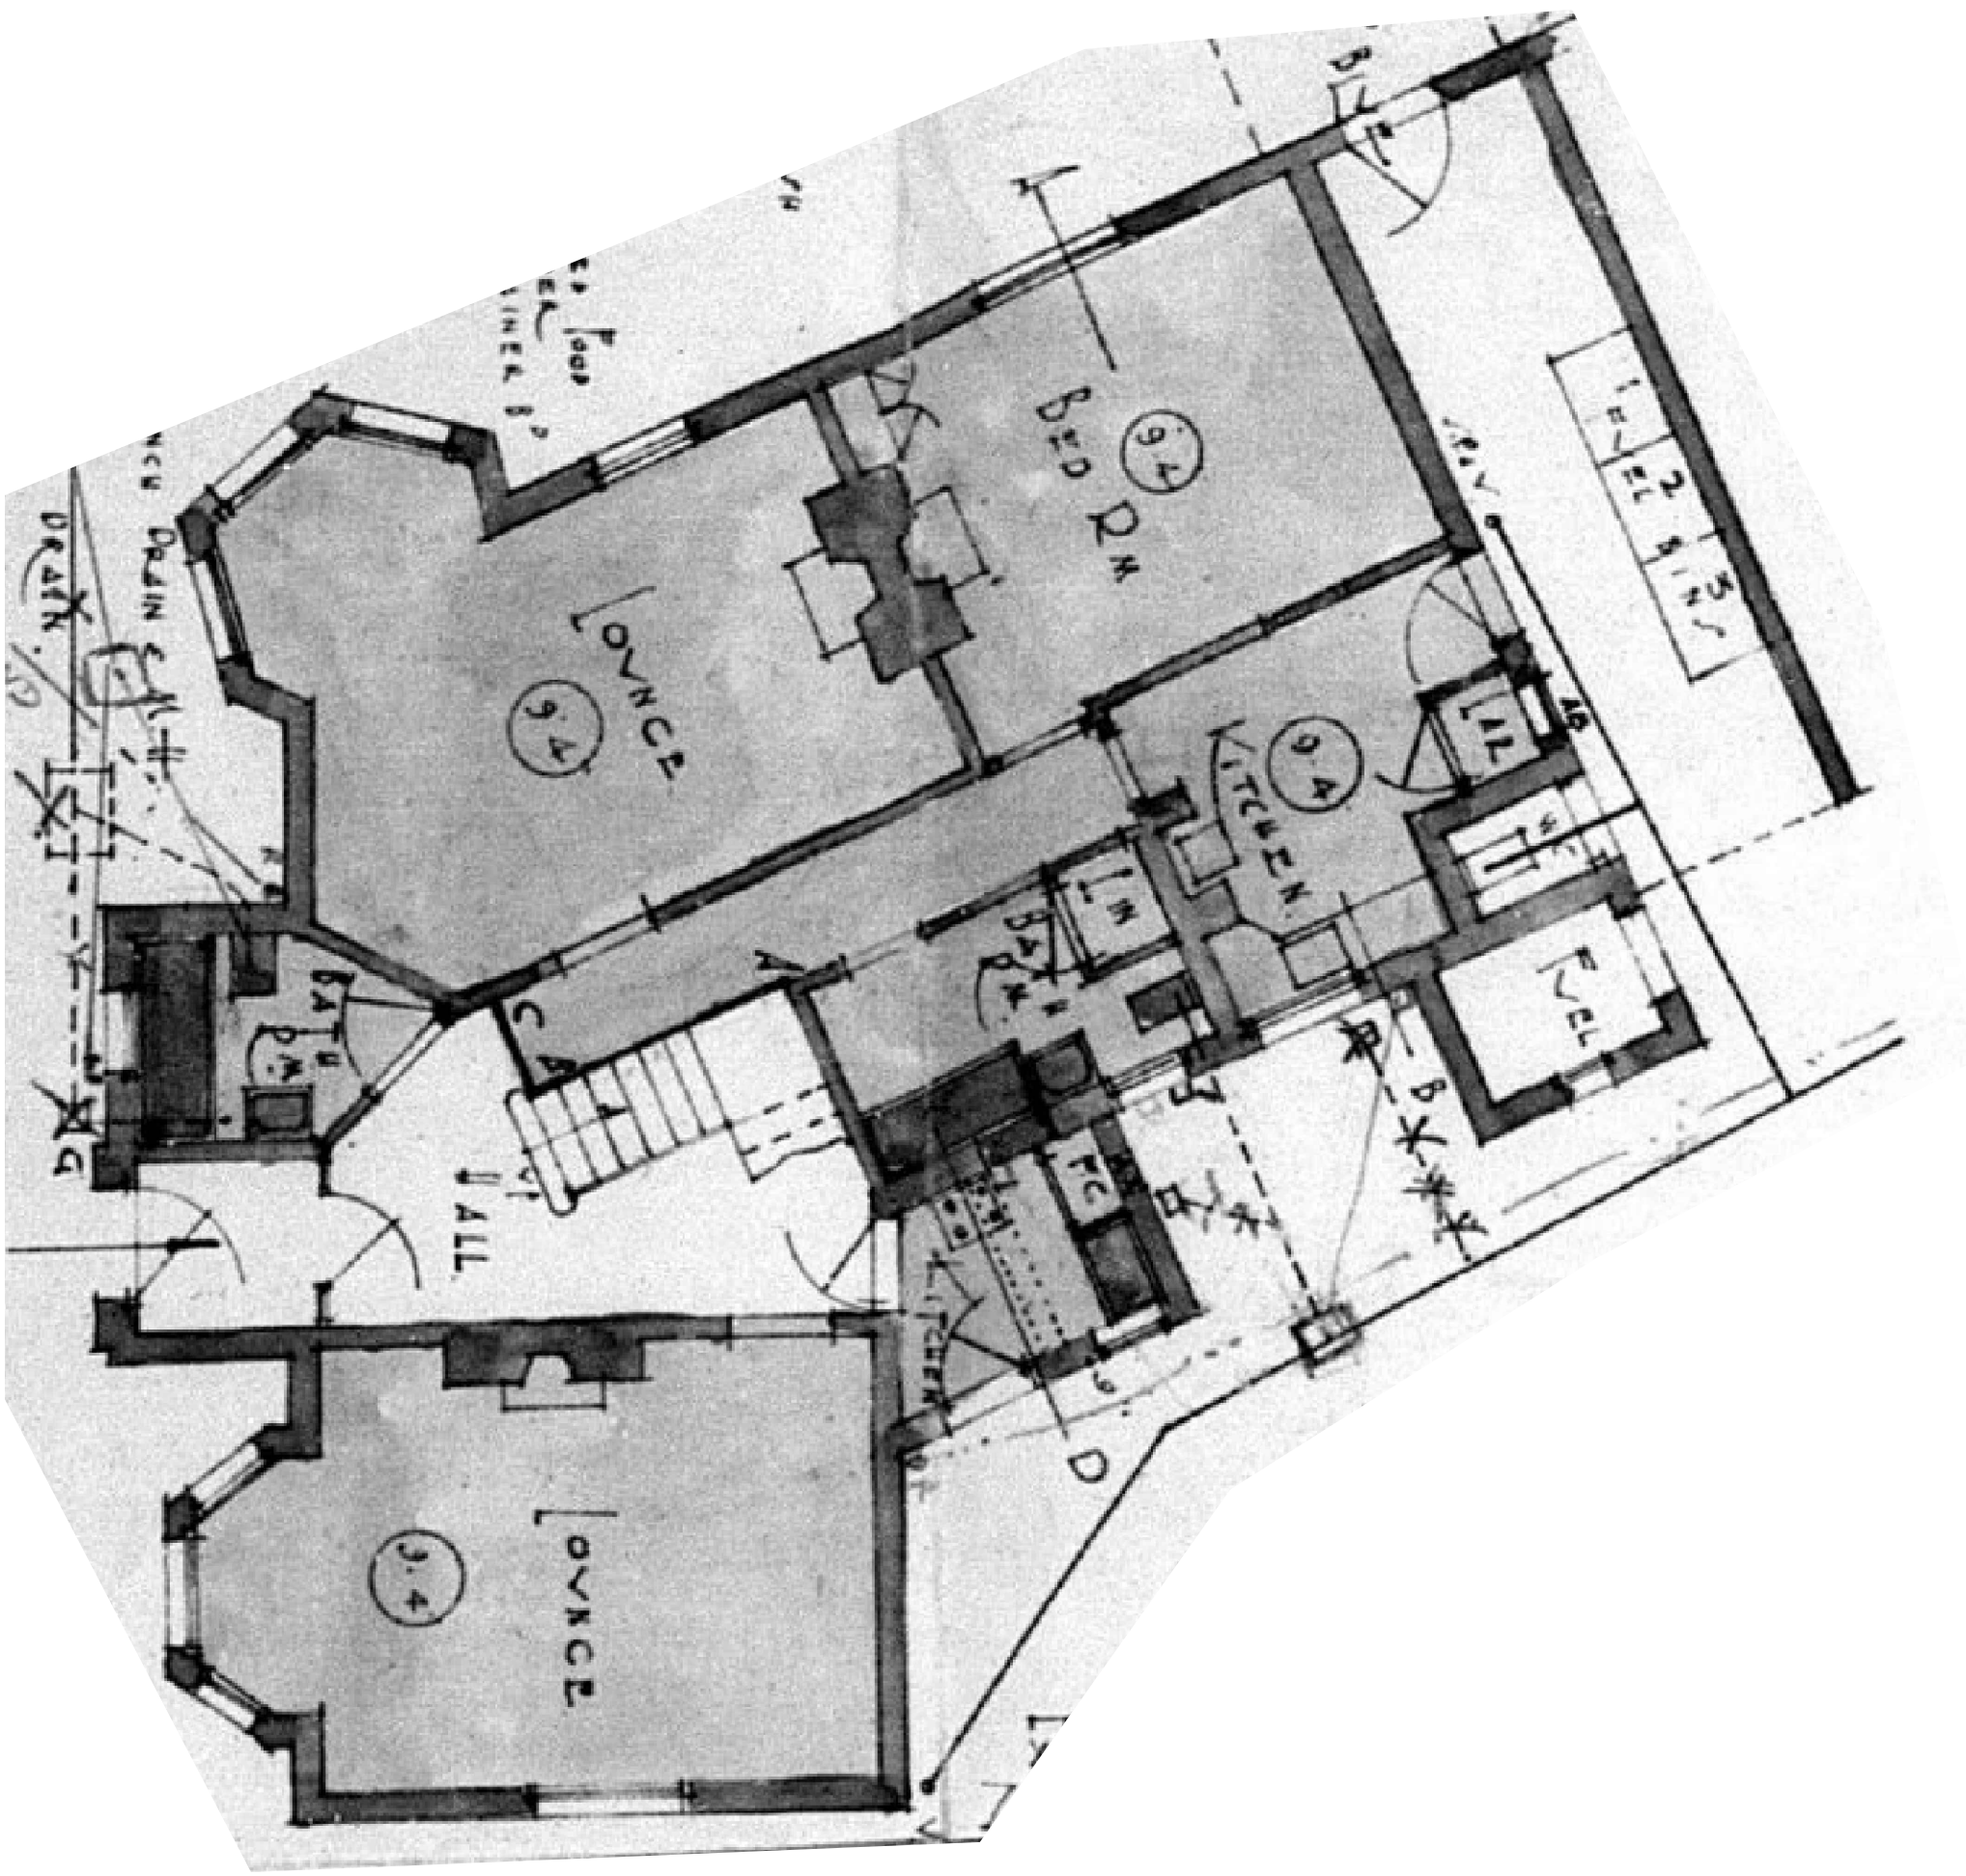

Historic Ground Floor Plan
Not to Scale

Householders Application for Planning Permission
for works and extension to a dwelling and Listed Building Consent

28.03.26Householders Planning Application and Listed Building Consent for Extension and Alterations

REV	DATE	NOTES	BY
-----	------	-------	----

FOR ISSUE AS PLANNING APPLICATION

David Tingle

Building Design & Surveying Services

17 Woodland Drive, Tilehurst, Reading
Berkshire, RG30 4RT.
T: 0118.9419311 M: 077111902344

Copyright © David Tingle Building Design (2003)

MRS L. RHODES

57 CHRISTCHURCH ROAD
READING RG2 7BD

PROPOSED
INTERNAL ALTERATIONS AND
REAR EXTENSION
EXISTING PLAN & ELEVATIONS

Scale: 1:100 & 1:50 A1Date: March 2026

Dwg No: 57CR.MP101Rev: