


1st elevation to Trinity Place



North elevation

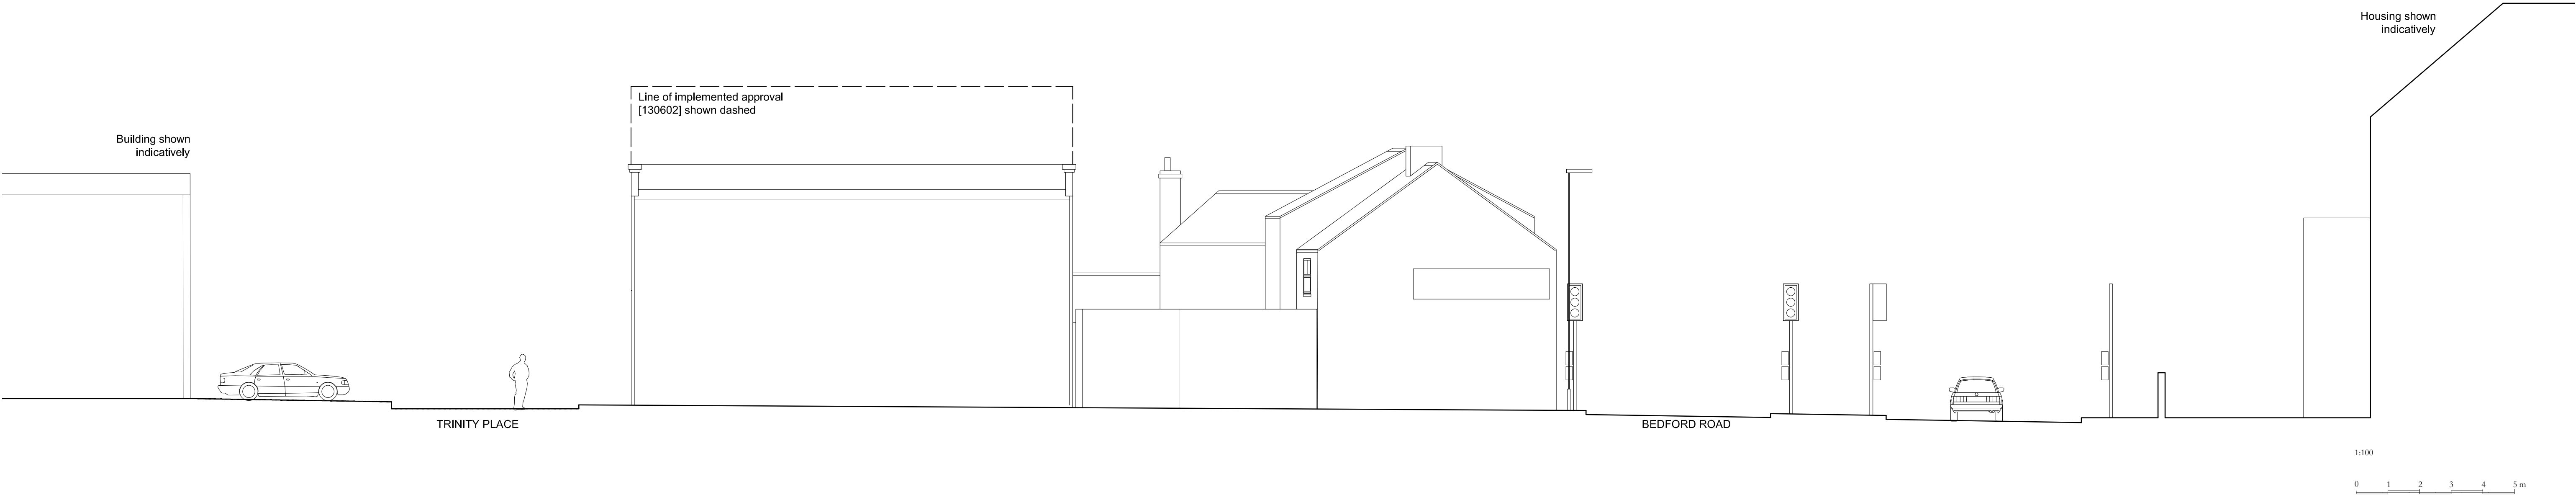

robin ashley architects
Hawk Works 105 Mary St
Sheffield S1 4RT
0114 258 7450
contact@raarchitects.co.uk
www.raarchitects.co.uk



project: A1/A2/A3 use and 6 apartments
client: No 2 Bedford Road, Reading
drawing: J R Properties
Elevations as existing 2

drawing number: 15-035-05
revision: C [24-05-18]
date: 24/03/2026
scale: 1:100
original size: A1
issue: Approval
drawn: SAF
checked: DJU

this drawing may be scaled only for the purposes of planning approval
check all dimensions on site + refer all queries prior to carrying out work
this drawing is to be used only for the purposes for which it is issued
© robin ashley architects LLP
registered in england + wales, number OC310 421