



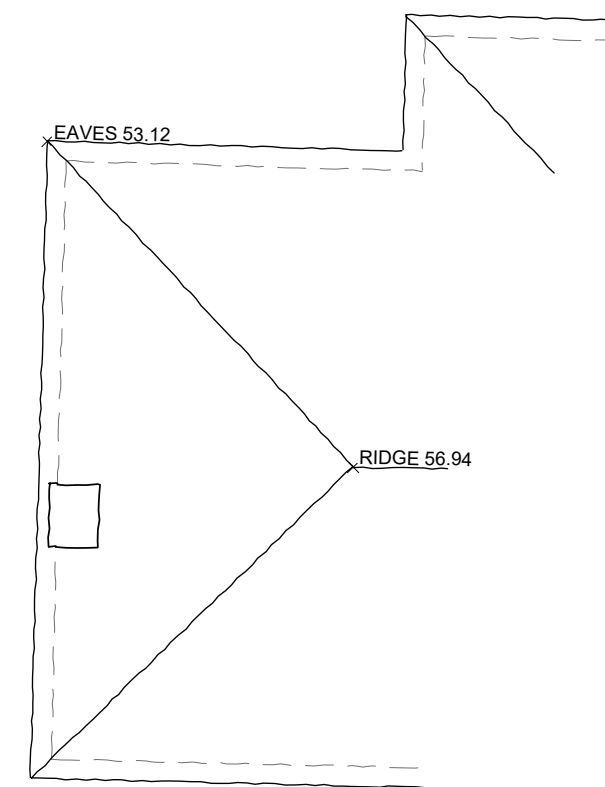

LEGEND

-  NEW WALLS
-  ELEMENTS TO BE REMOVED / DEMOLISHED
-  TREE PROTECTION FENCING

1:100 scale Bar
This Drawing has been produced for printing onto A3 size paper,
if printing in another paper size, use the scale bar below for ref.:

 

A	Proposed internal layout adjusted.	25/03/26
REV	COMMENTS	DATE



SHAUN TANNER
ARCHITECTURE & PLANNING
www.stlarchitecture.co.uk studio@stlarchitecture.co.uk 0118 989 0808

CLIENT Mr & Mrs M. Slaght
PROJECT 7 Surley Row
Emmer Green, Reading - RG4 8ND
DRAWING Proposed Ground Floor Plan

STATUS Planning
SCALE 1:100 @ A3
DRAWN RC CHECKED NO 4015/202 REV A
DATE Feb 2026

THIS DRAWING MUST NOT BE SCALED UNLESS ISSUED FOR PLANNING PURPOSES. ALL DIMENSIONS ARE TO BE VERIFIED PRIOR TO SETTING OUT, COMMENCING WORK, OR PRODUCTION OF FABRICATION DRAWINGS. REPORT ANY DISCREPANCIES TO THE SUPERVISING OFFICER IMMEDIATELY. ©