




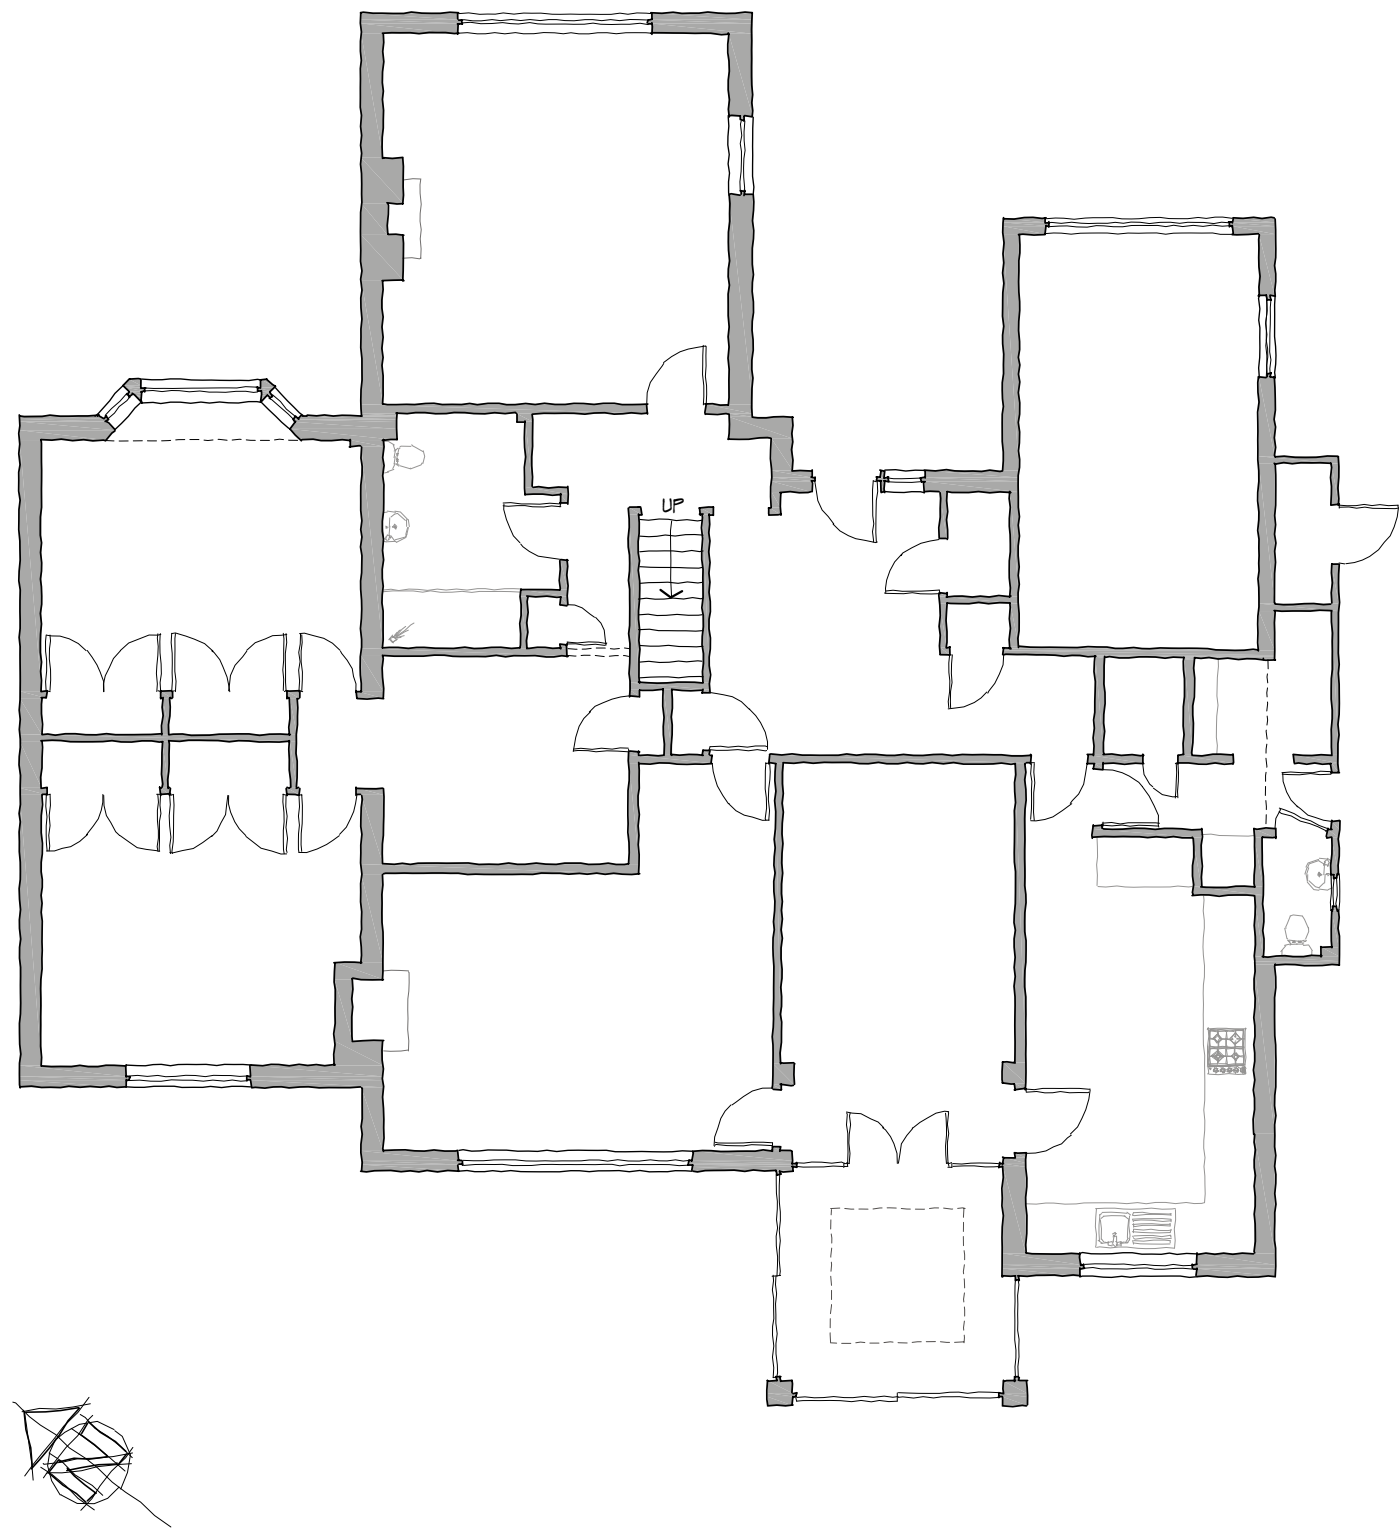

GROUND FLOOR PLAN
(EXISTING) - 1:100

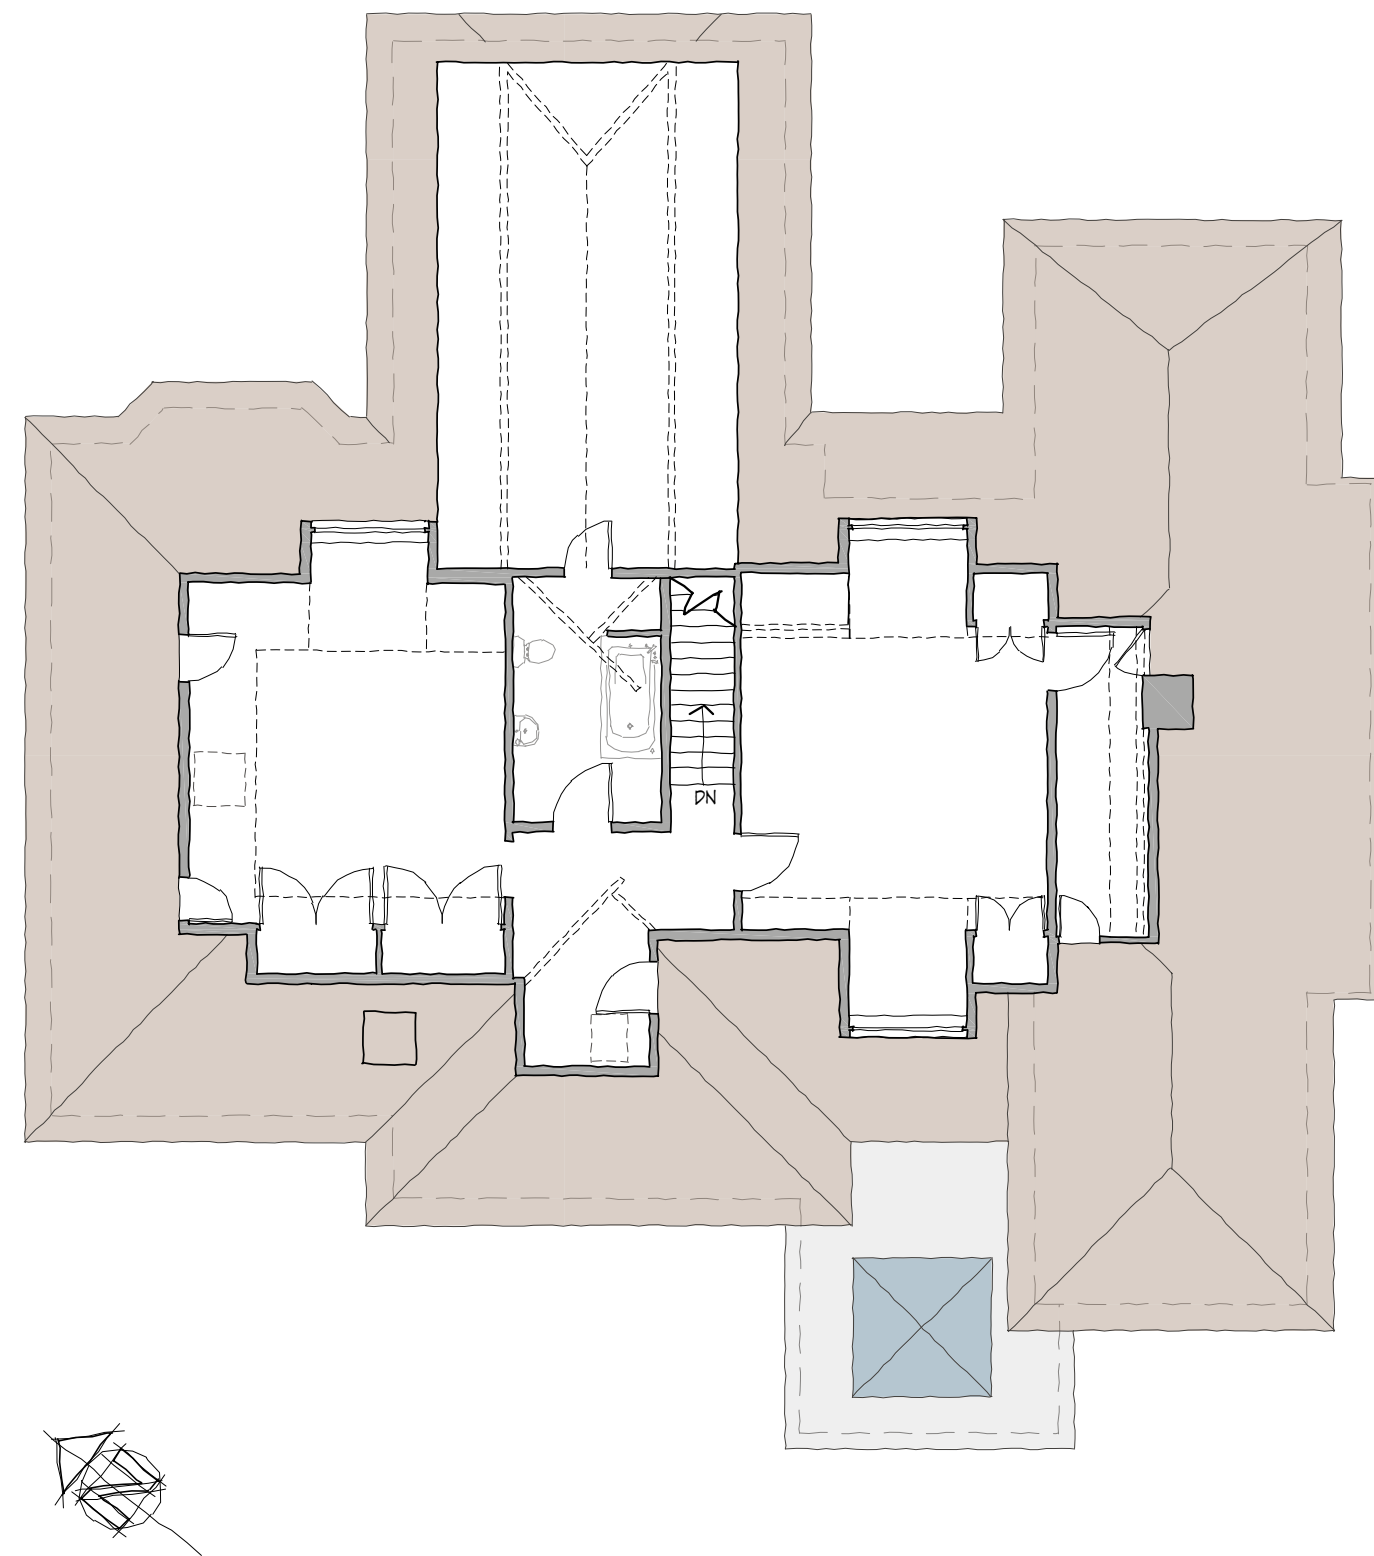

FIRST FLOOR PLAN
(EXISTING) - 1:100

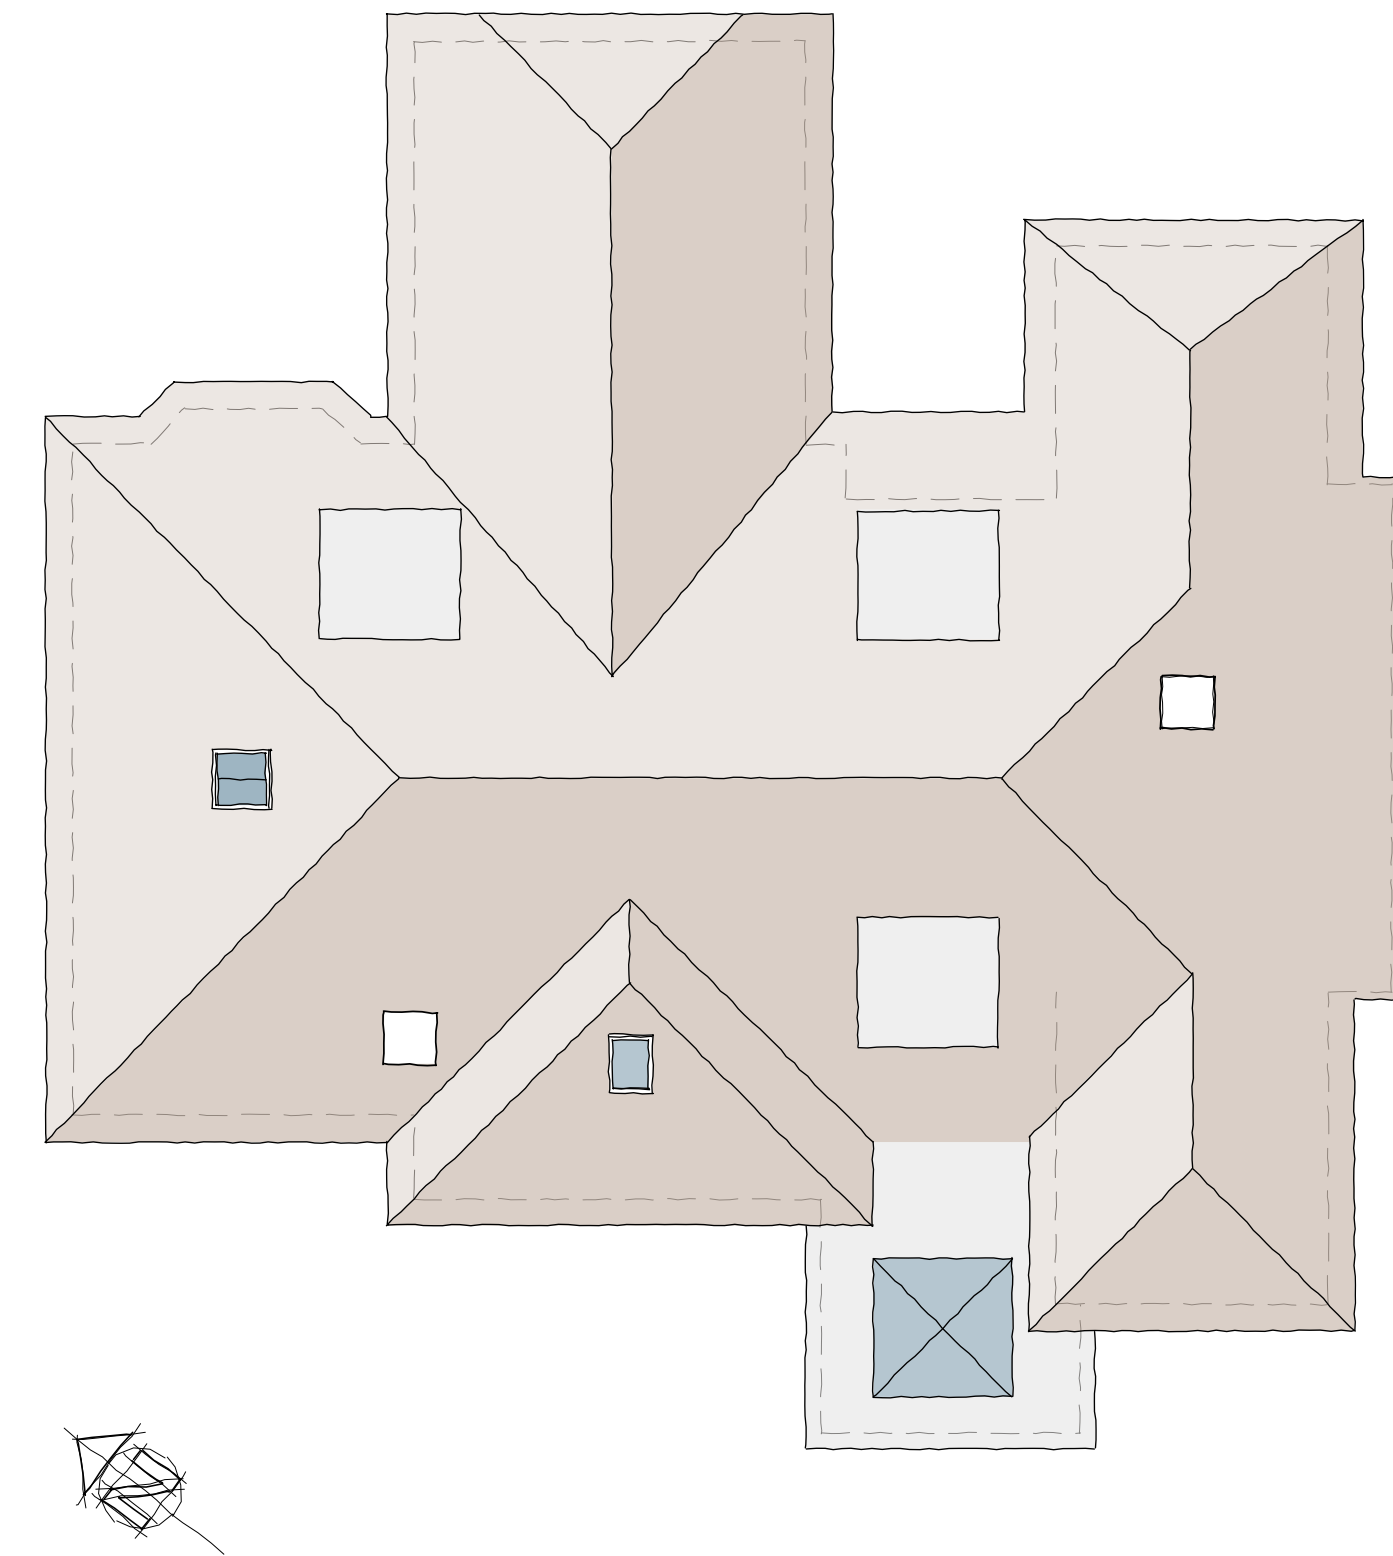

ROOF PLAN
(EXISTING) - 1:100




FRONT ELEVATION (EXISTING)
NORTH EAST - 1:100



SIDE ELEVATION (EXISTING)
SOUTH EAST - 1:100



REAR ELEVATION (EXISTING)
SOUTH WEST - 1:100

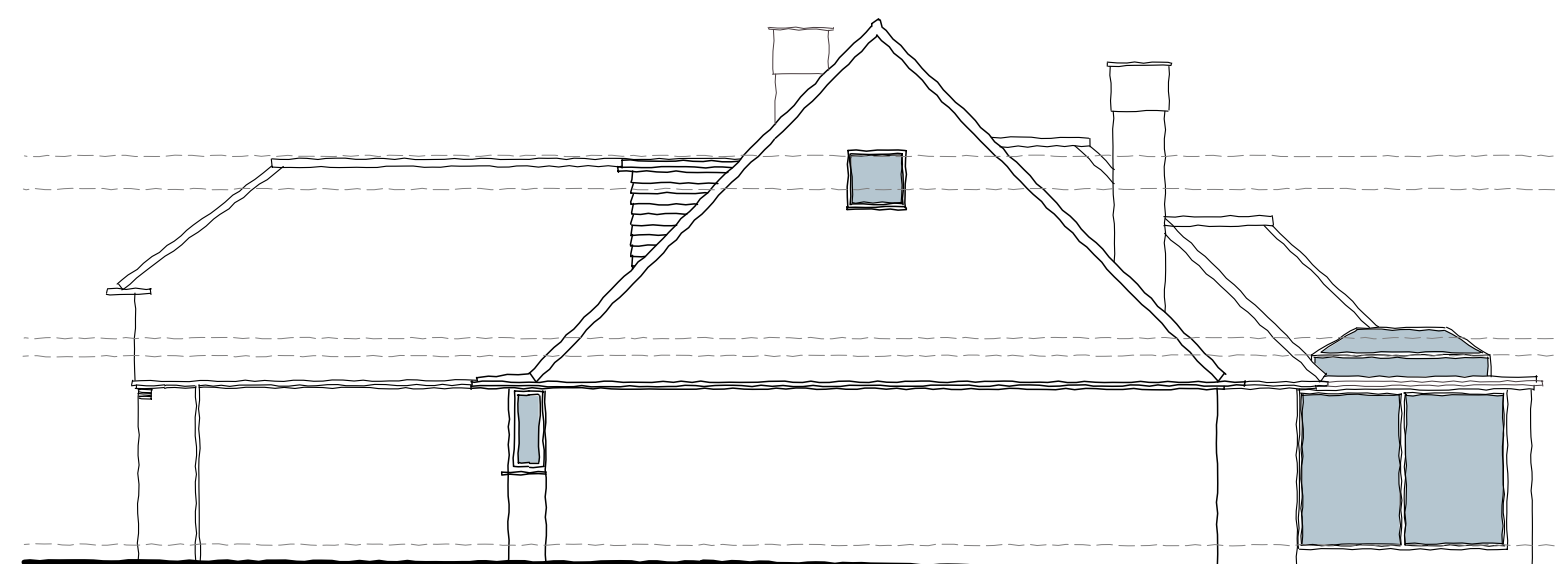

SIDE ELEVATION (EXISTING)
NORTH WEST - 1:100

1:100 scale Bar
This Drawing has been produced for printing onto A1 size paper.
If printing on A3 please use the scale below for reference.



REV	COMMENTS	DATE
-----	----------	------



CLIENT Mr & Mrs M. Slaght
PROJECT 7 Surley Row
Emmer Green, Reading - RG4 8ND
DRAWING Existing Plans & Elevations

STATUS Survey DATE Feb 2026
SCALE 1:100 @ A1 DRAWN RC CHECKED NO 4015/100 REV
THIS DRAWING MUST NOT BE SCALED UNLESS ISSUED FOR PLANNING PURPOSES. ALL DIMENSIONS ARE TO BE VERIFIED PRIOR TO SETTING OUT, COMMENCING WORK, OR PRODUCTION OF FABRICATION DRAWINGS. REPORT ANY DISCREPANCIES TO THE SUPERVISING OFFICER IMMEDIATELY. ©