





FRONT ELEVATION
NORTH EAST - 1:100

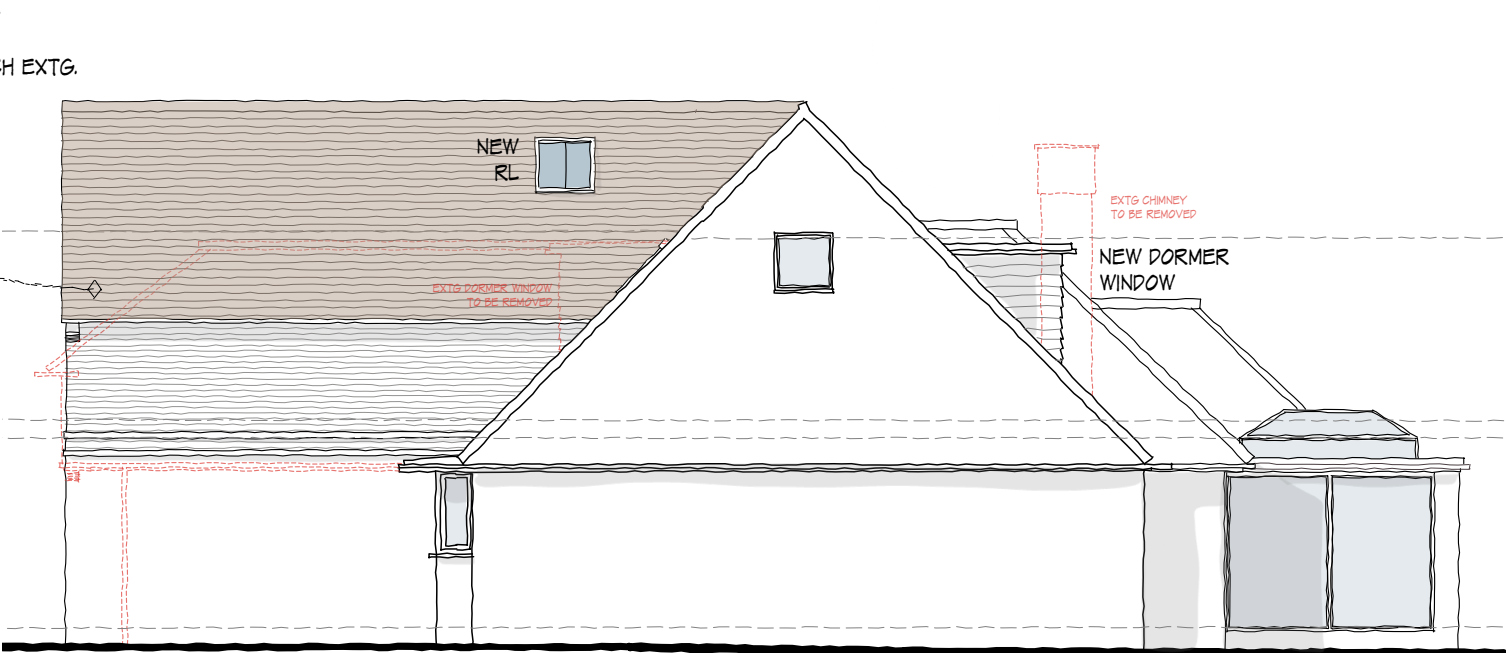

SIDE ELEVATION
NORTH WEST - 1:100

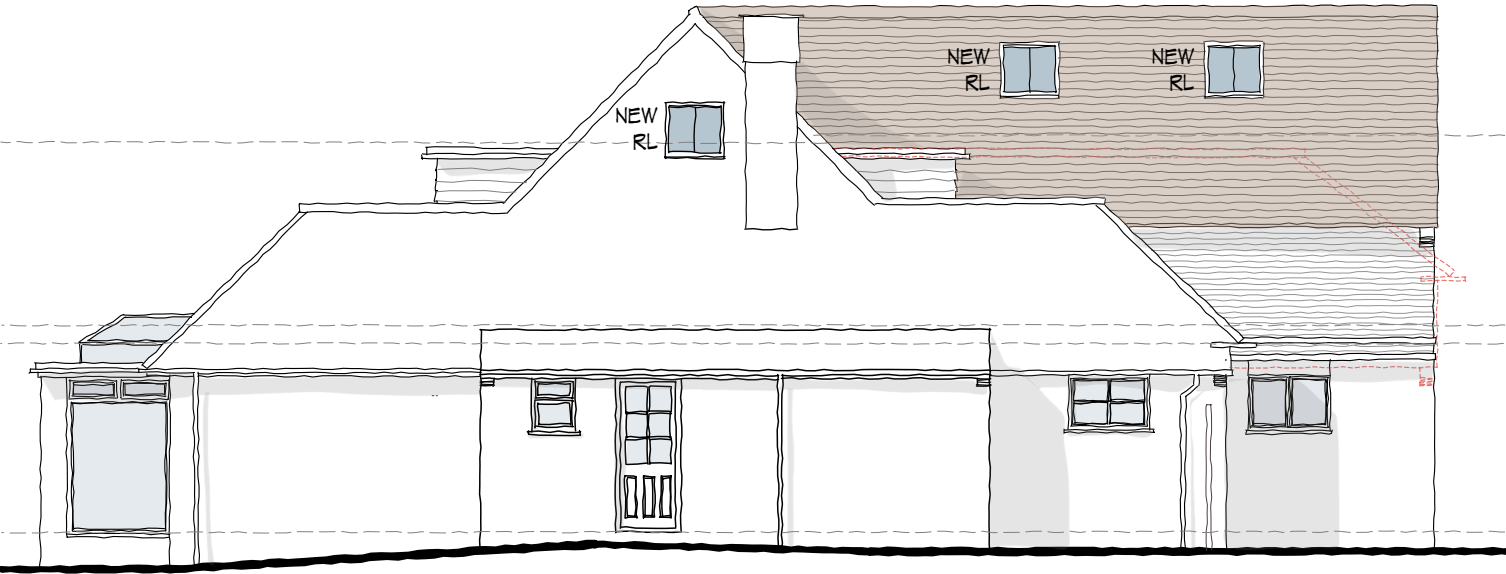

SIDE ELEVATION
SOUTH EAST - 1:100



REAR ELEVATION
SOUTH WEST - 1:100

1:100 scale Bar
This Drawing has been produced for printing onto A3 size paper,
if printing in another paper size, use the scale bar below for ref.:
0m 1m 4m
0.5m 2m 8m

LEGEND

- NEW WALLS
- RAISED ROOF
- ELEMENTS TO BE REMOVED / DEMOLISHED

MATERIALS:

- NEW WALLS - BRICKWORK, TO MATCH EXISTING
- NEW WINDOWS - OFFWHITE PAINTED JOINERY TO MATCH EXTG
- NEW ROOF FINISH - CLAY PLAIN ROOF TILES TO MATCH EXISTING

A	Position for proposed new rooflight on North East Elevation adjusted.	25/03/26
REV	COMMENTS	DATE



SHAUN TANNER

ARCHITECTURE & PLANNING

www.stlarchitecture.co.uk studio@stlarchitecture.co.uk 0118 989 0808

CLIENT Mr & Mrs M. Slaght
PROJECT 7 Surley Row
Emmer Green, Reading - RG4 8ND
DRAWING Proposed Elevations

STATUS Planning
SCALE 1:100 @ A3
DRAWN RC CHECKED
NO 4015/205
DATE Feb 2026
REV A

THIS DRAWING MUST NOT BE SCALED UNLESS ISSUED FOR PLANNING PURPOSES. ALL DIMENSIONS ARE TO BE VERIFIED PRIOR TO SETTING OUT, COMMENCING WORK, OR PRODUCTION OF FABRICATION DRAWINGS. REPORT ANY DISCREPANCIES TO THE SUPERVISING OFFICER IMMEDIATELY. ©